


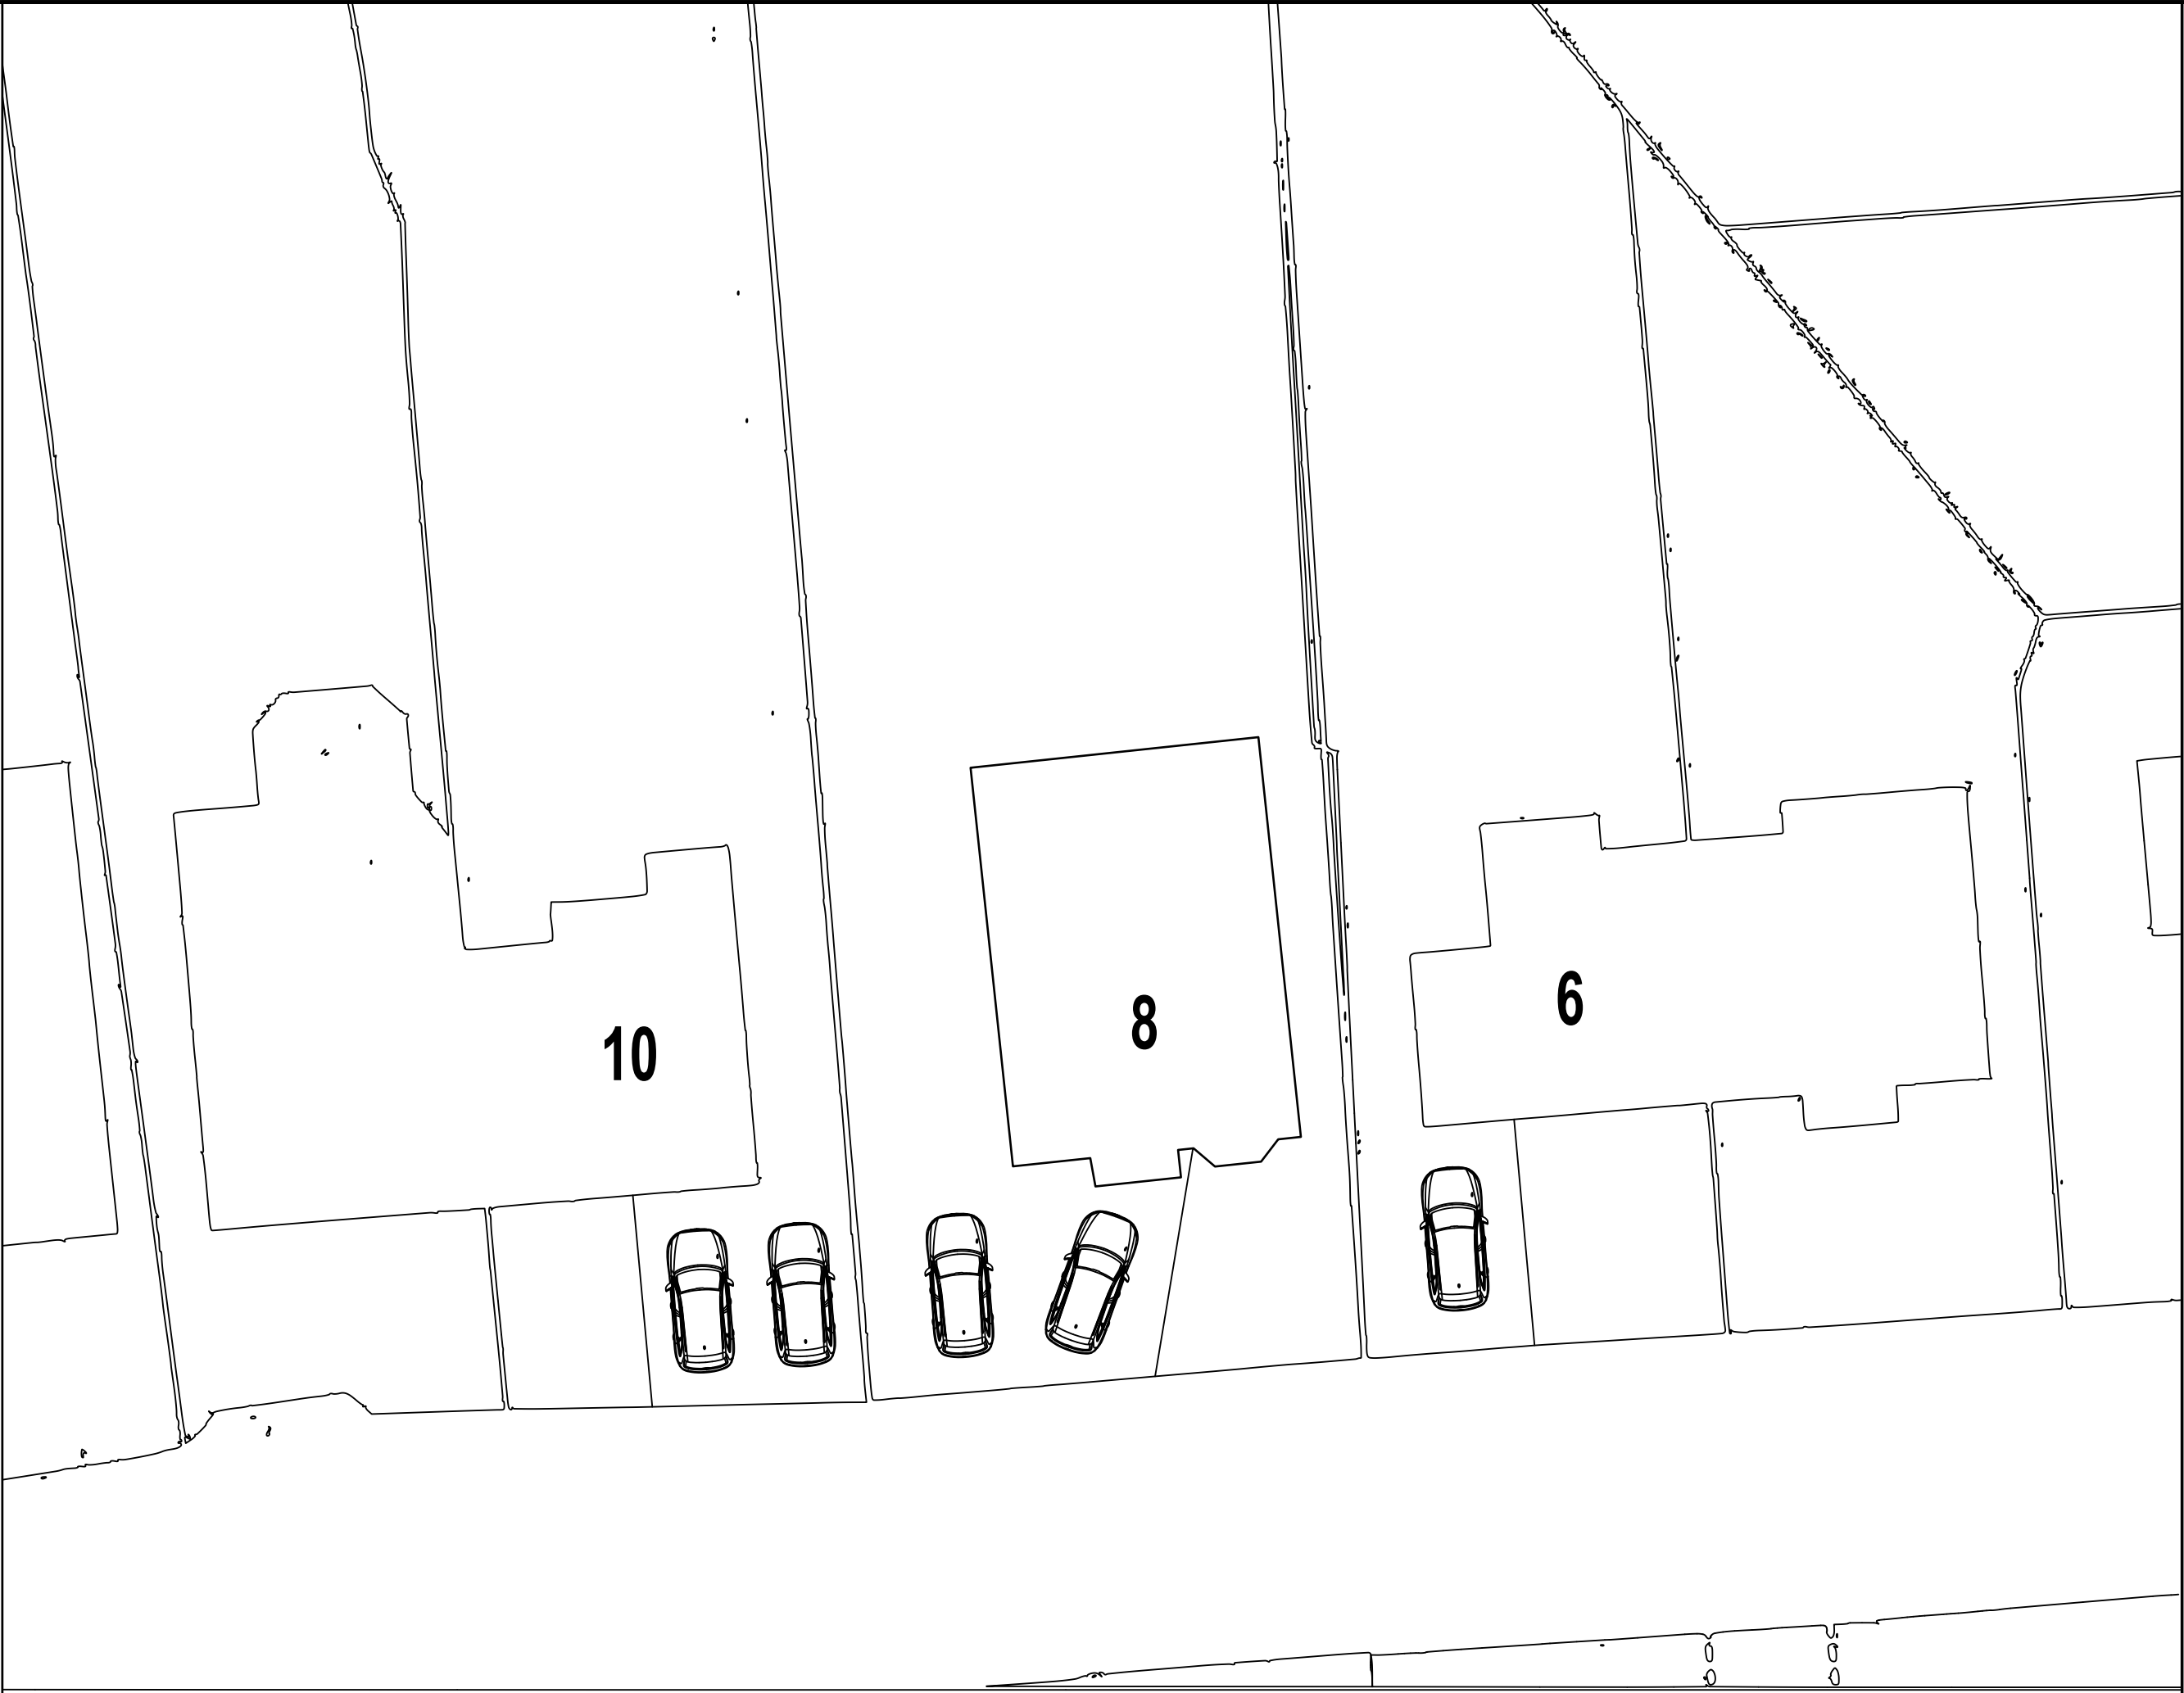

EXISTING SITE PLAN 1:200



PROPOSED SITE PLAN 1:200

JC Design and Build Ltd
nodencraig@gmail.com
Tel: 07752585903
6 Linnet close Offerton,
Stockport
SK2 5JP

Project Attic Re-modelling. proposed SITE PLAN / CAR PARKING	Client Dr. Morris Gordon. Address 8 bamhill Road Prestwich, Manchester, M25 9NH.
Date 25 July 2021	Drawing: 2021 / 15 /03A
Scale 1 :200	Rev 04.01.22
DrawnJd	