



2. Burghley Close M26 3x2

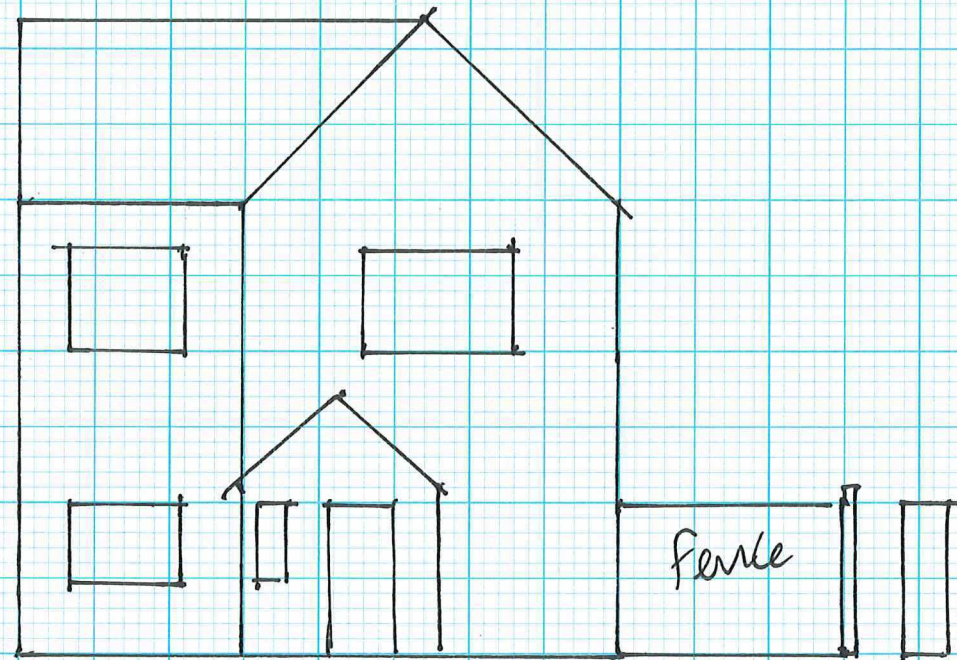


Current front elevation (1:100)

Current floor plan 1:100


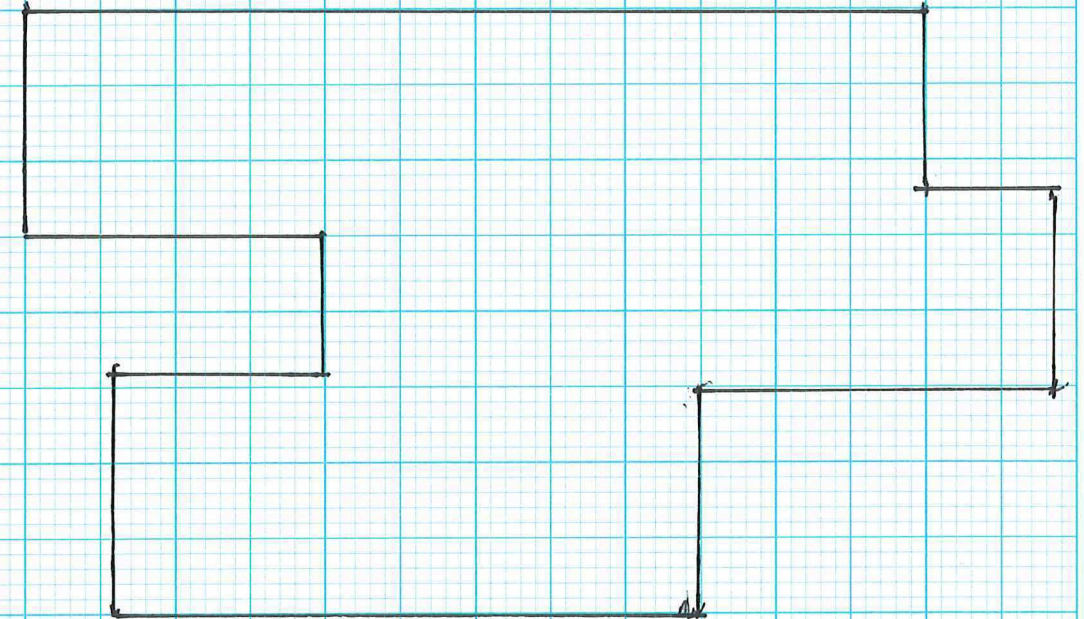


Proposed front elevation (1:100)


Proposed
1:100

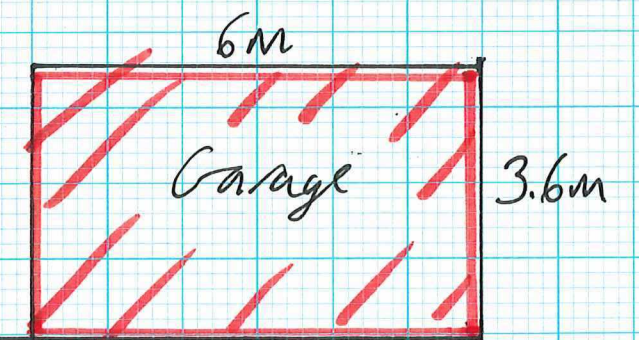

2, Burghley Close, M26 3XZ

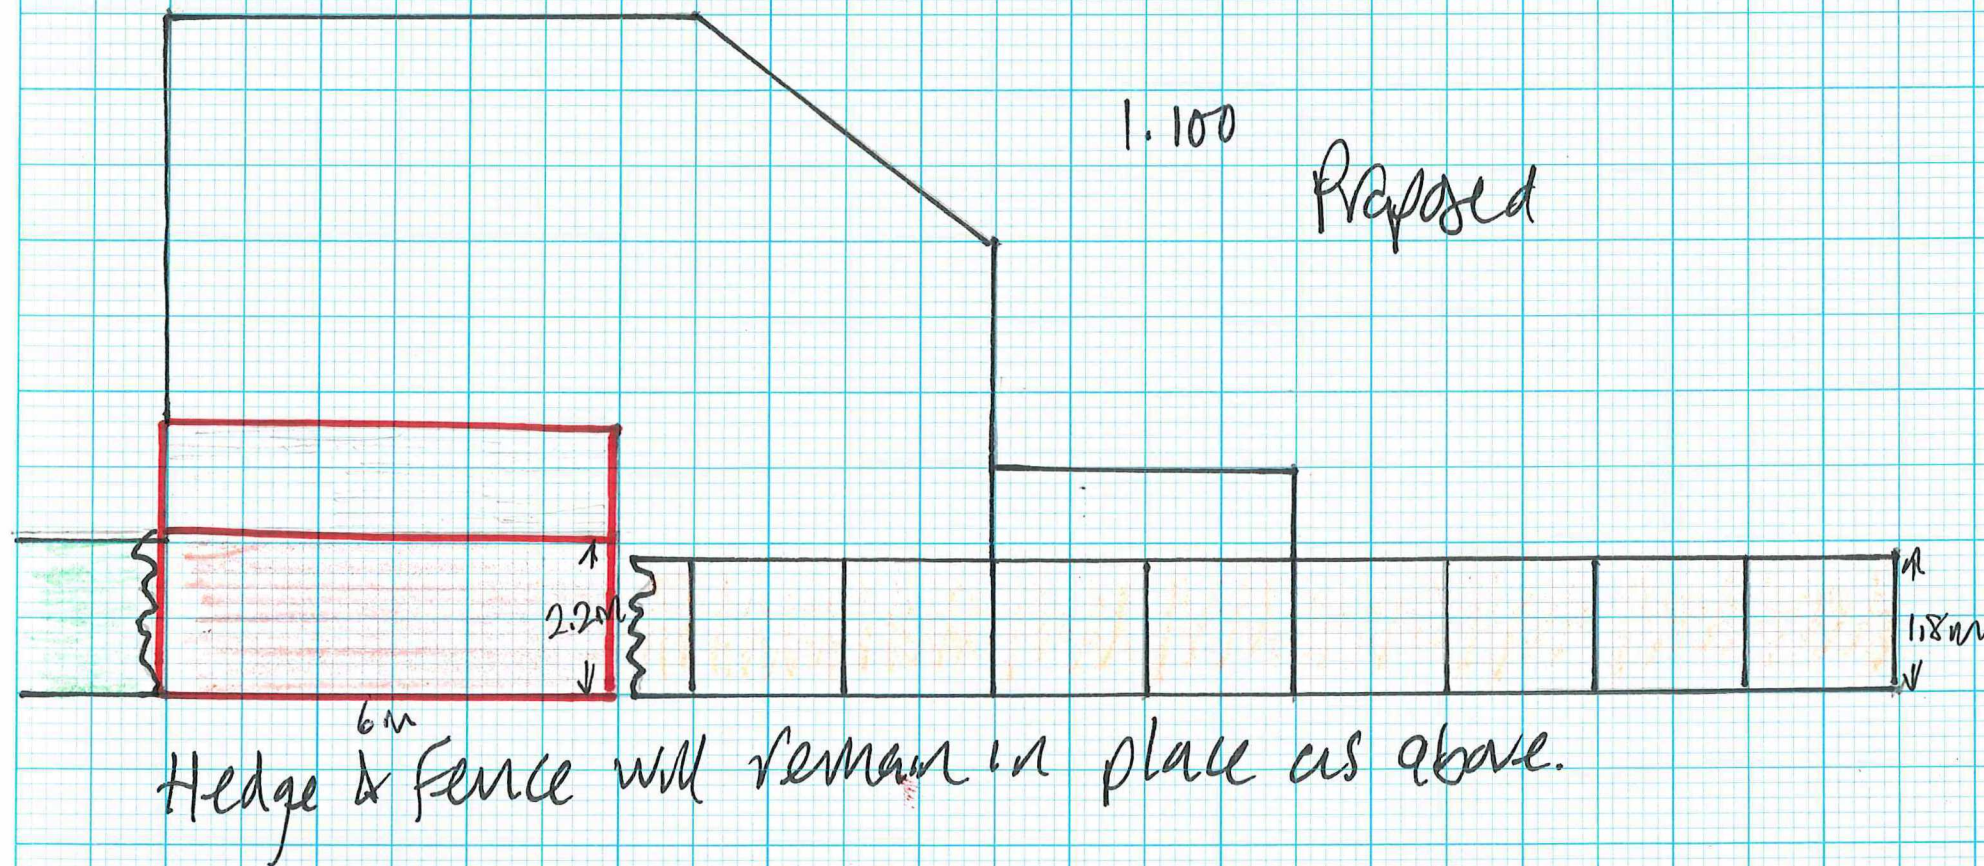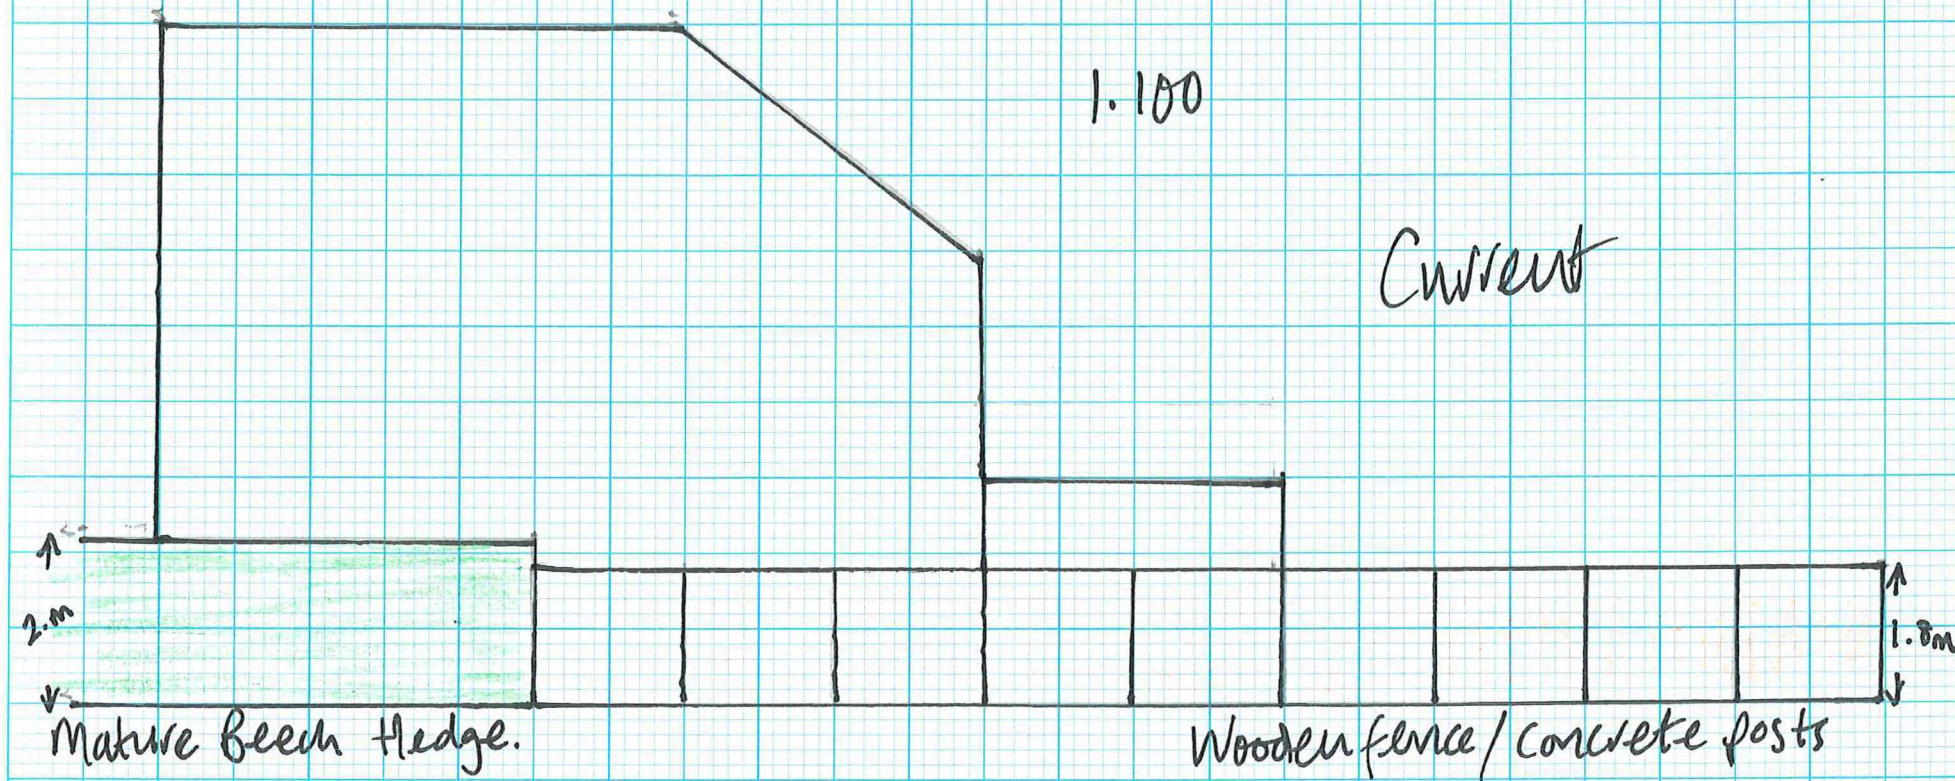

2 Burghley M26 3XZ

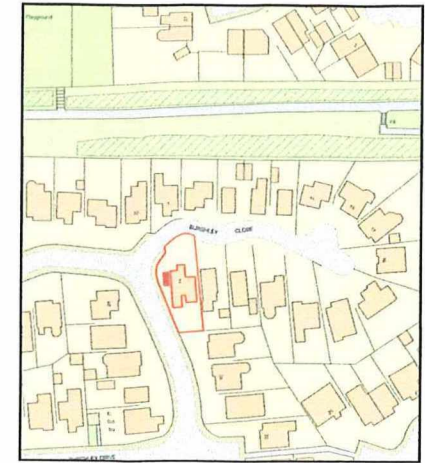


0 50
Metres




Plan Produced for: K.O'Keefe
Date Produced: 12 May 2023
Plan Reference Number: TORQM23107133935014
Scale: 1:1250 @ A4

© Crown copyright and database rights 2023 OS 100042766

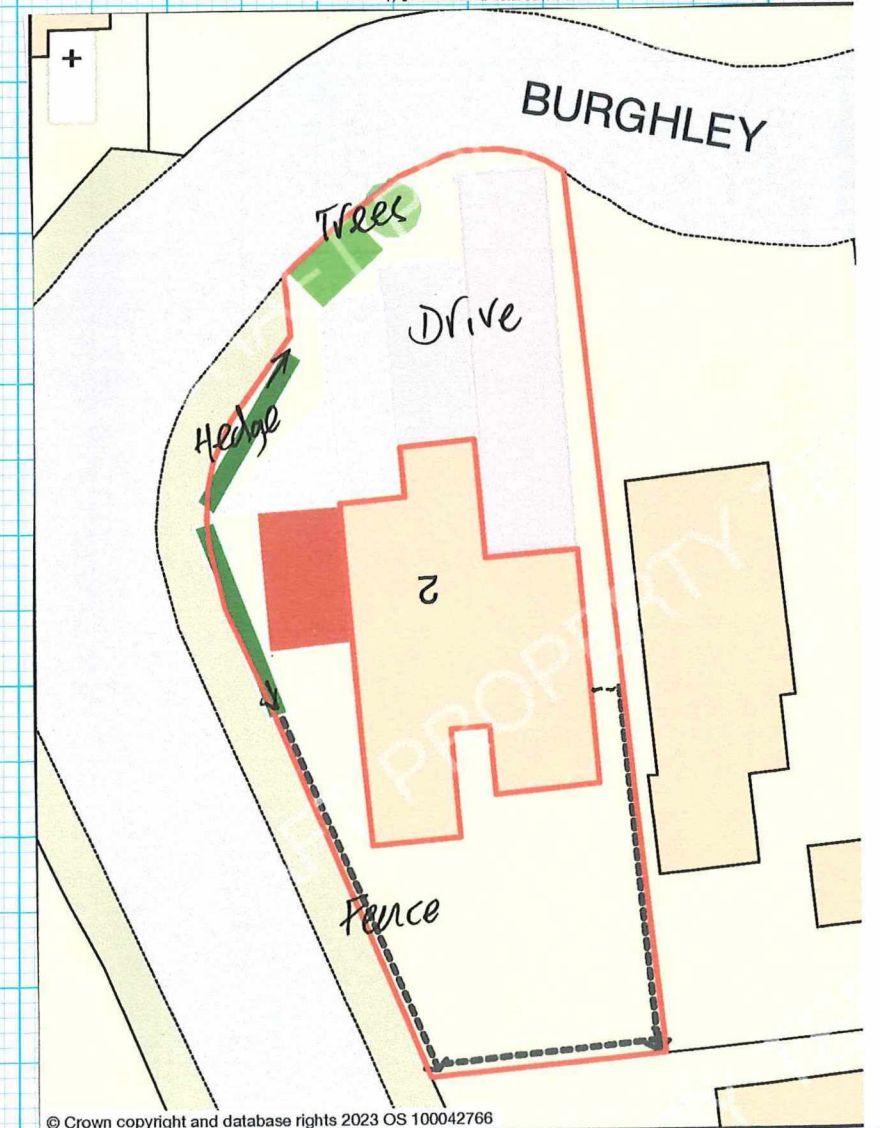



© Crown copyright and database rights 2023 OS 100042766

2, Bughley Close M26 3XZ

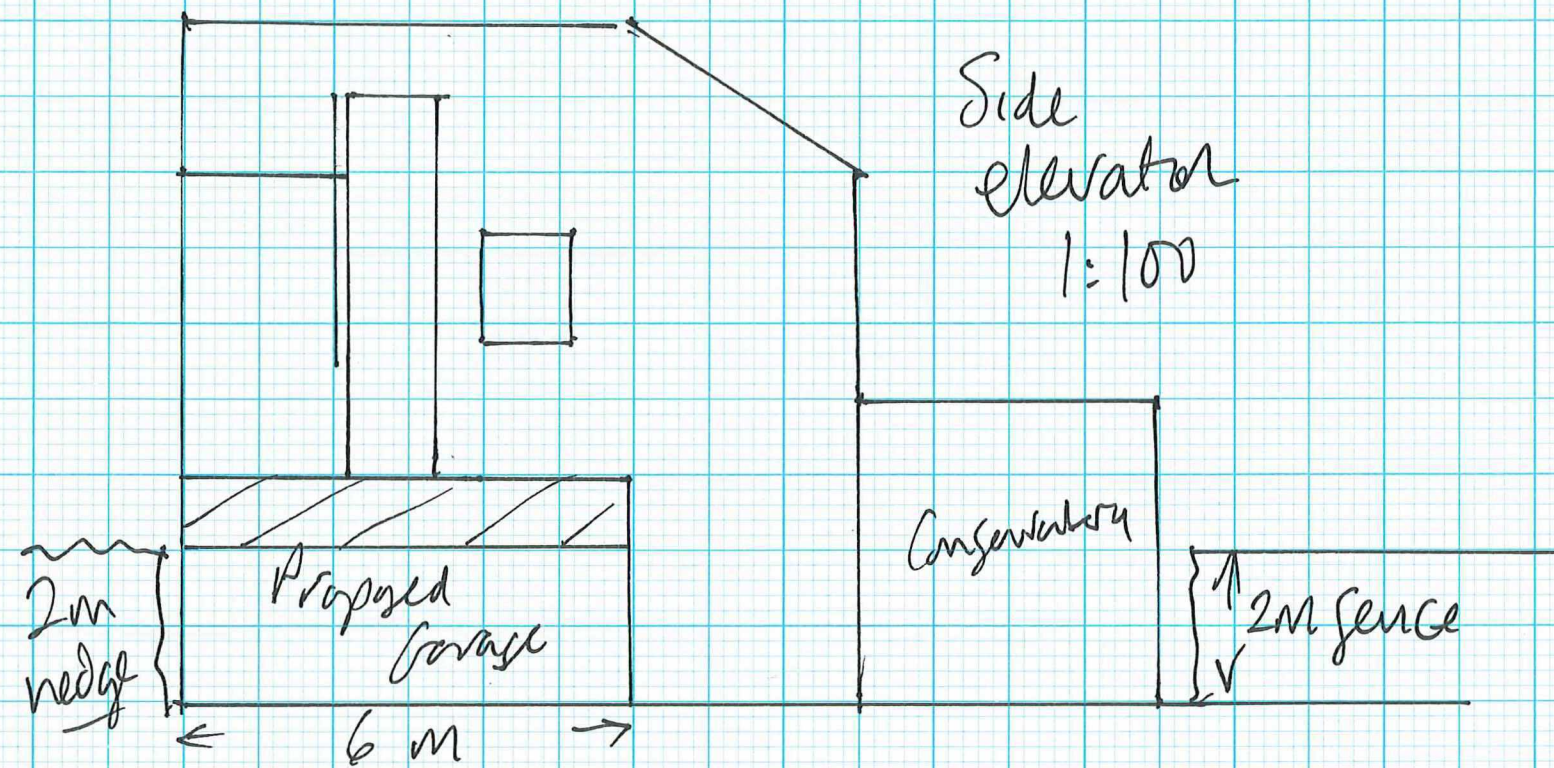

Garage

- Brickwork, Roof tiles to match house
- Entry via garage door only
- Garage obscured from road by hedge/fence
- Window to rear of garage with obscured glass (1m x 0.4m)
- Garage door to match house windows/door

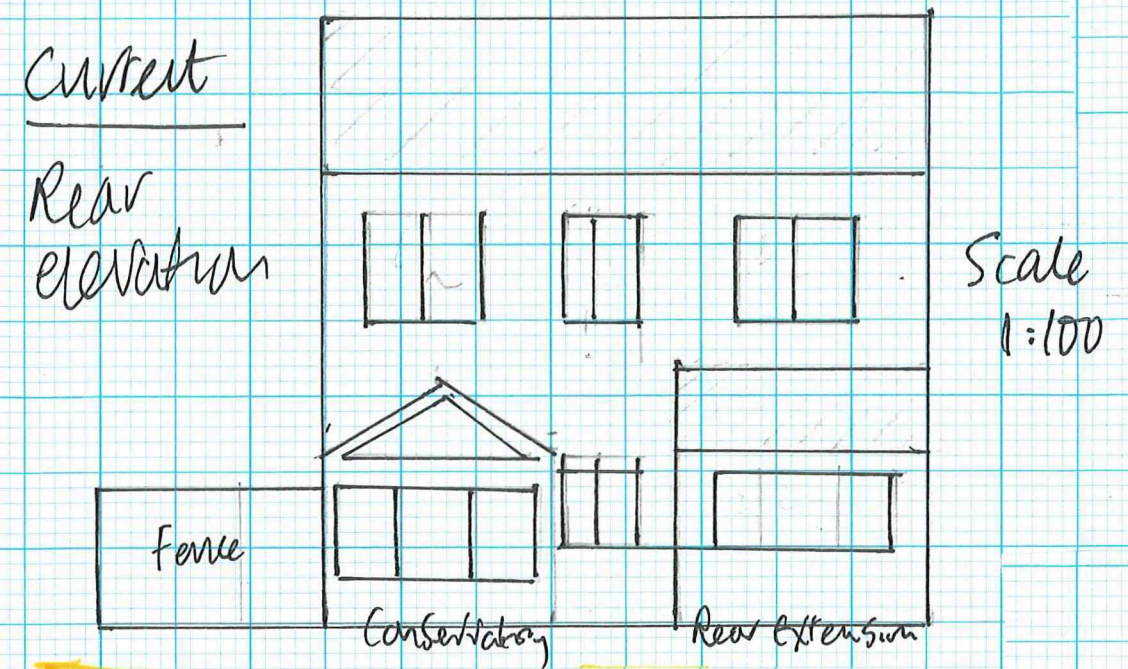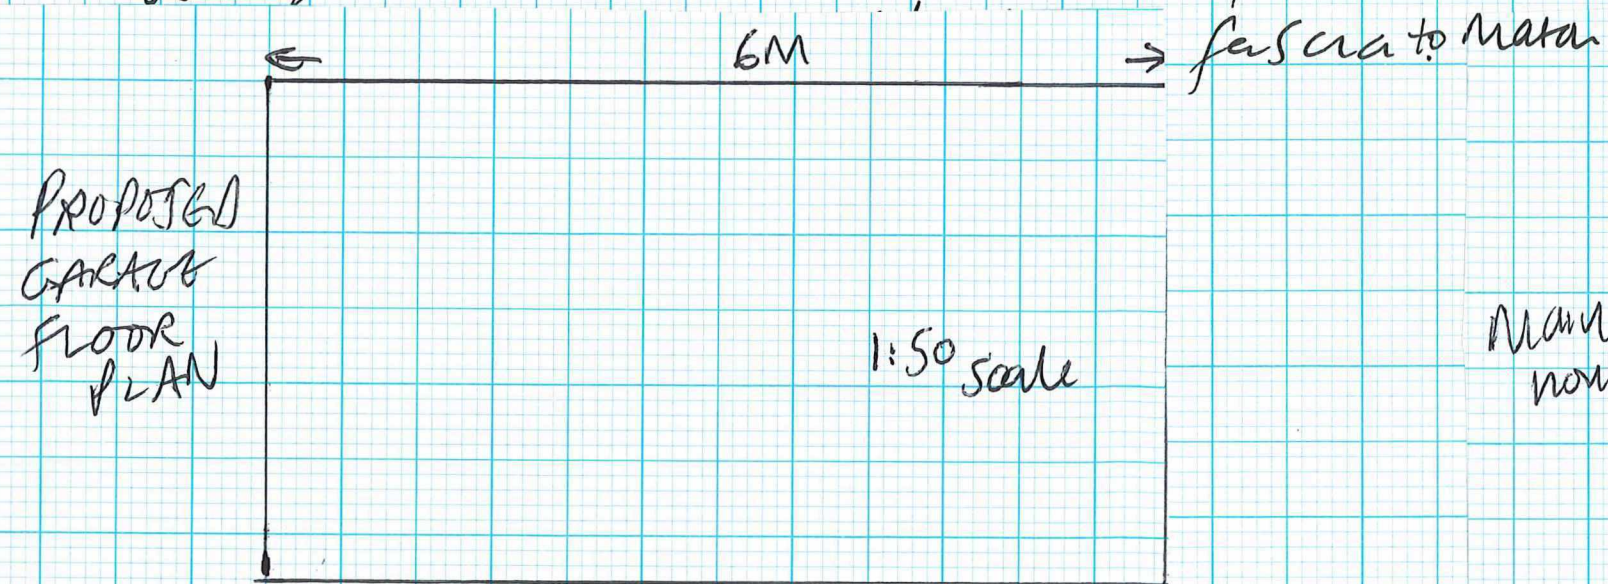

Proposed Rear elevation

