
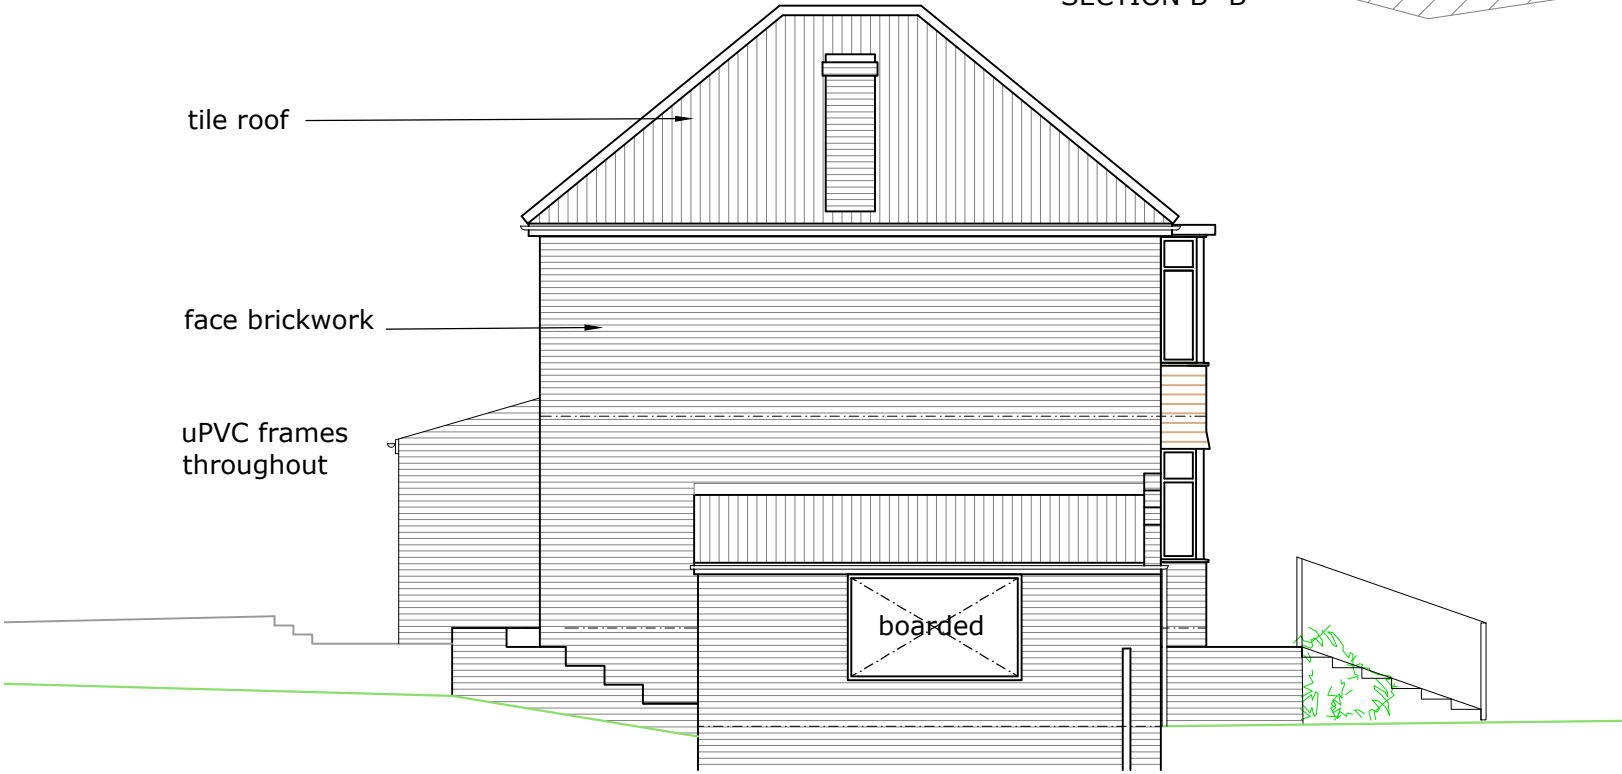
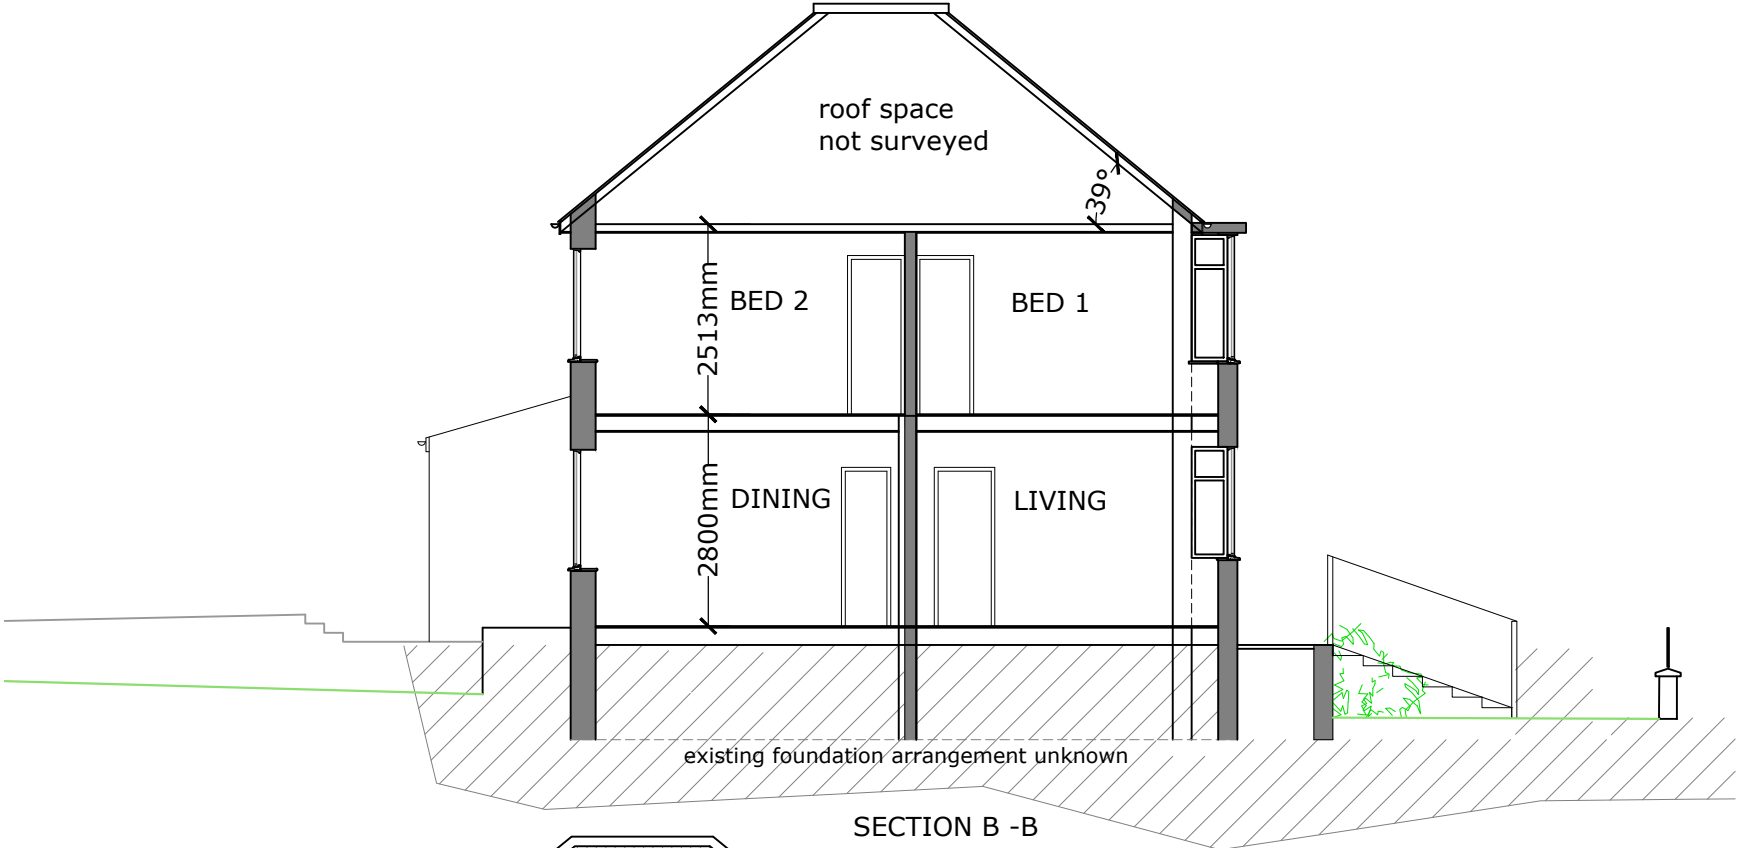


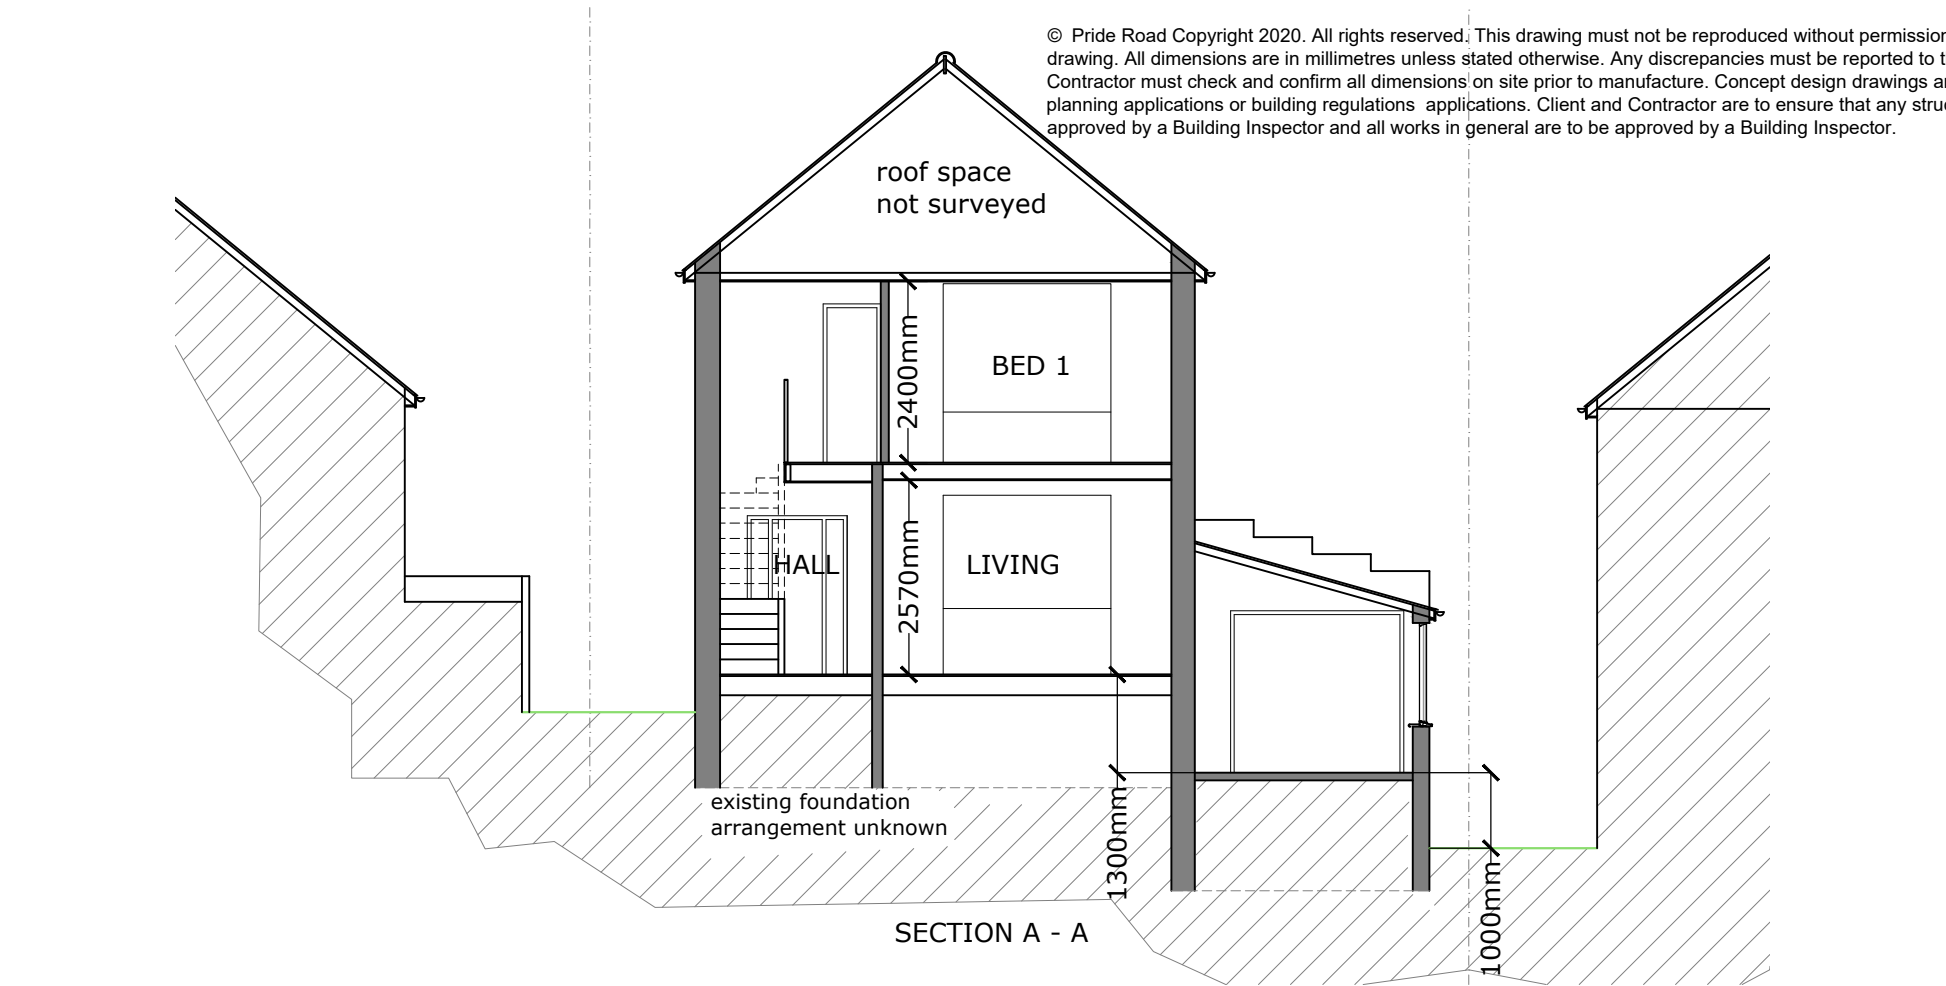

WEST ELEVATION

**PRIDE RD.** The architect your home deserves

www.prideroad.co.uk @lisaraynes 07989 744 336 lisa@prideroad.co.uk

Client: Damian King & Catherine White				
Project: 120 St Annes Rd Prestwich Manchester M25 9GJ				
Drawing: Existing Elevations 1 of 2				
Scale @ A3 1:100	Date: 17.07.20	Drawn: BR	Job no: -	Drawing No. 02