


- NOTES**
- This drawing is copyright. No unauthorised copying of drawing without the express permission of the architect.
 - Do not scale from prints. Use figure dimensions only.
 - Contractors to check all dimensions on site prior to commencement of works.
 - All works to be carried out in accordance with current statutory Health and Safety Regulations.
 - This drawing is to be read in conjunction with all relevant consultants' and / or specialists' drawings / documents and any discrepancies or variations are to be notified to the architect before affected work commences.

REV.	AMENDMENTS	DATE
P01	Entrance gates into the site moved. Vehicle tracking added	02/06/26
P02	Bungalow position amended. Vegetation added. Bin store and collection point added.	03/06/26
P03	Bin store repositioned	04/06/26
P04	External car parking added. hard landscaping amended	04/06/26
P05	Bungalow position amended. Car parking added. Vehicle tracking added. Visibility splay added	01/07/26
P06	Bungalow footprint amended.	04/08/26
P07	Bungalow position amended. Car parking removed.	10/08/26
P08	Vehicular access amended. New gate repositioned.	16/09/26
P09	Vehicular access amended. Sedgewell gates repositioned. Red line amended. ASHP position noted	05/10/26

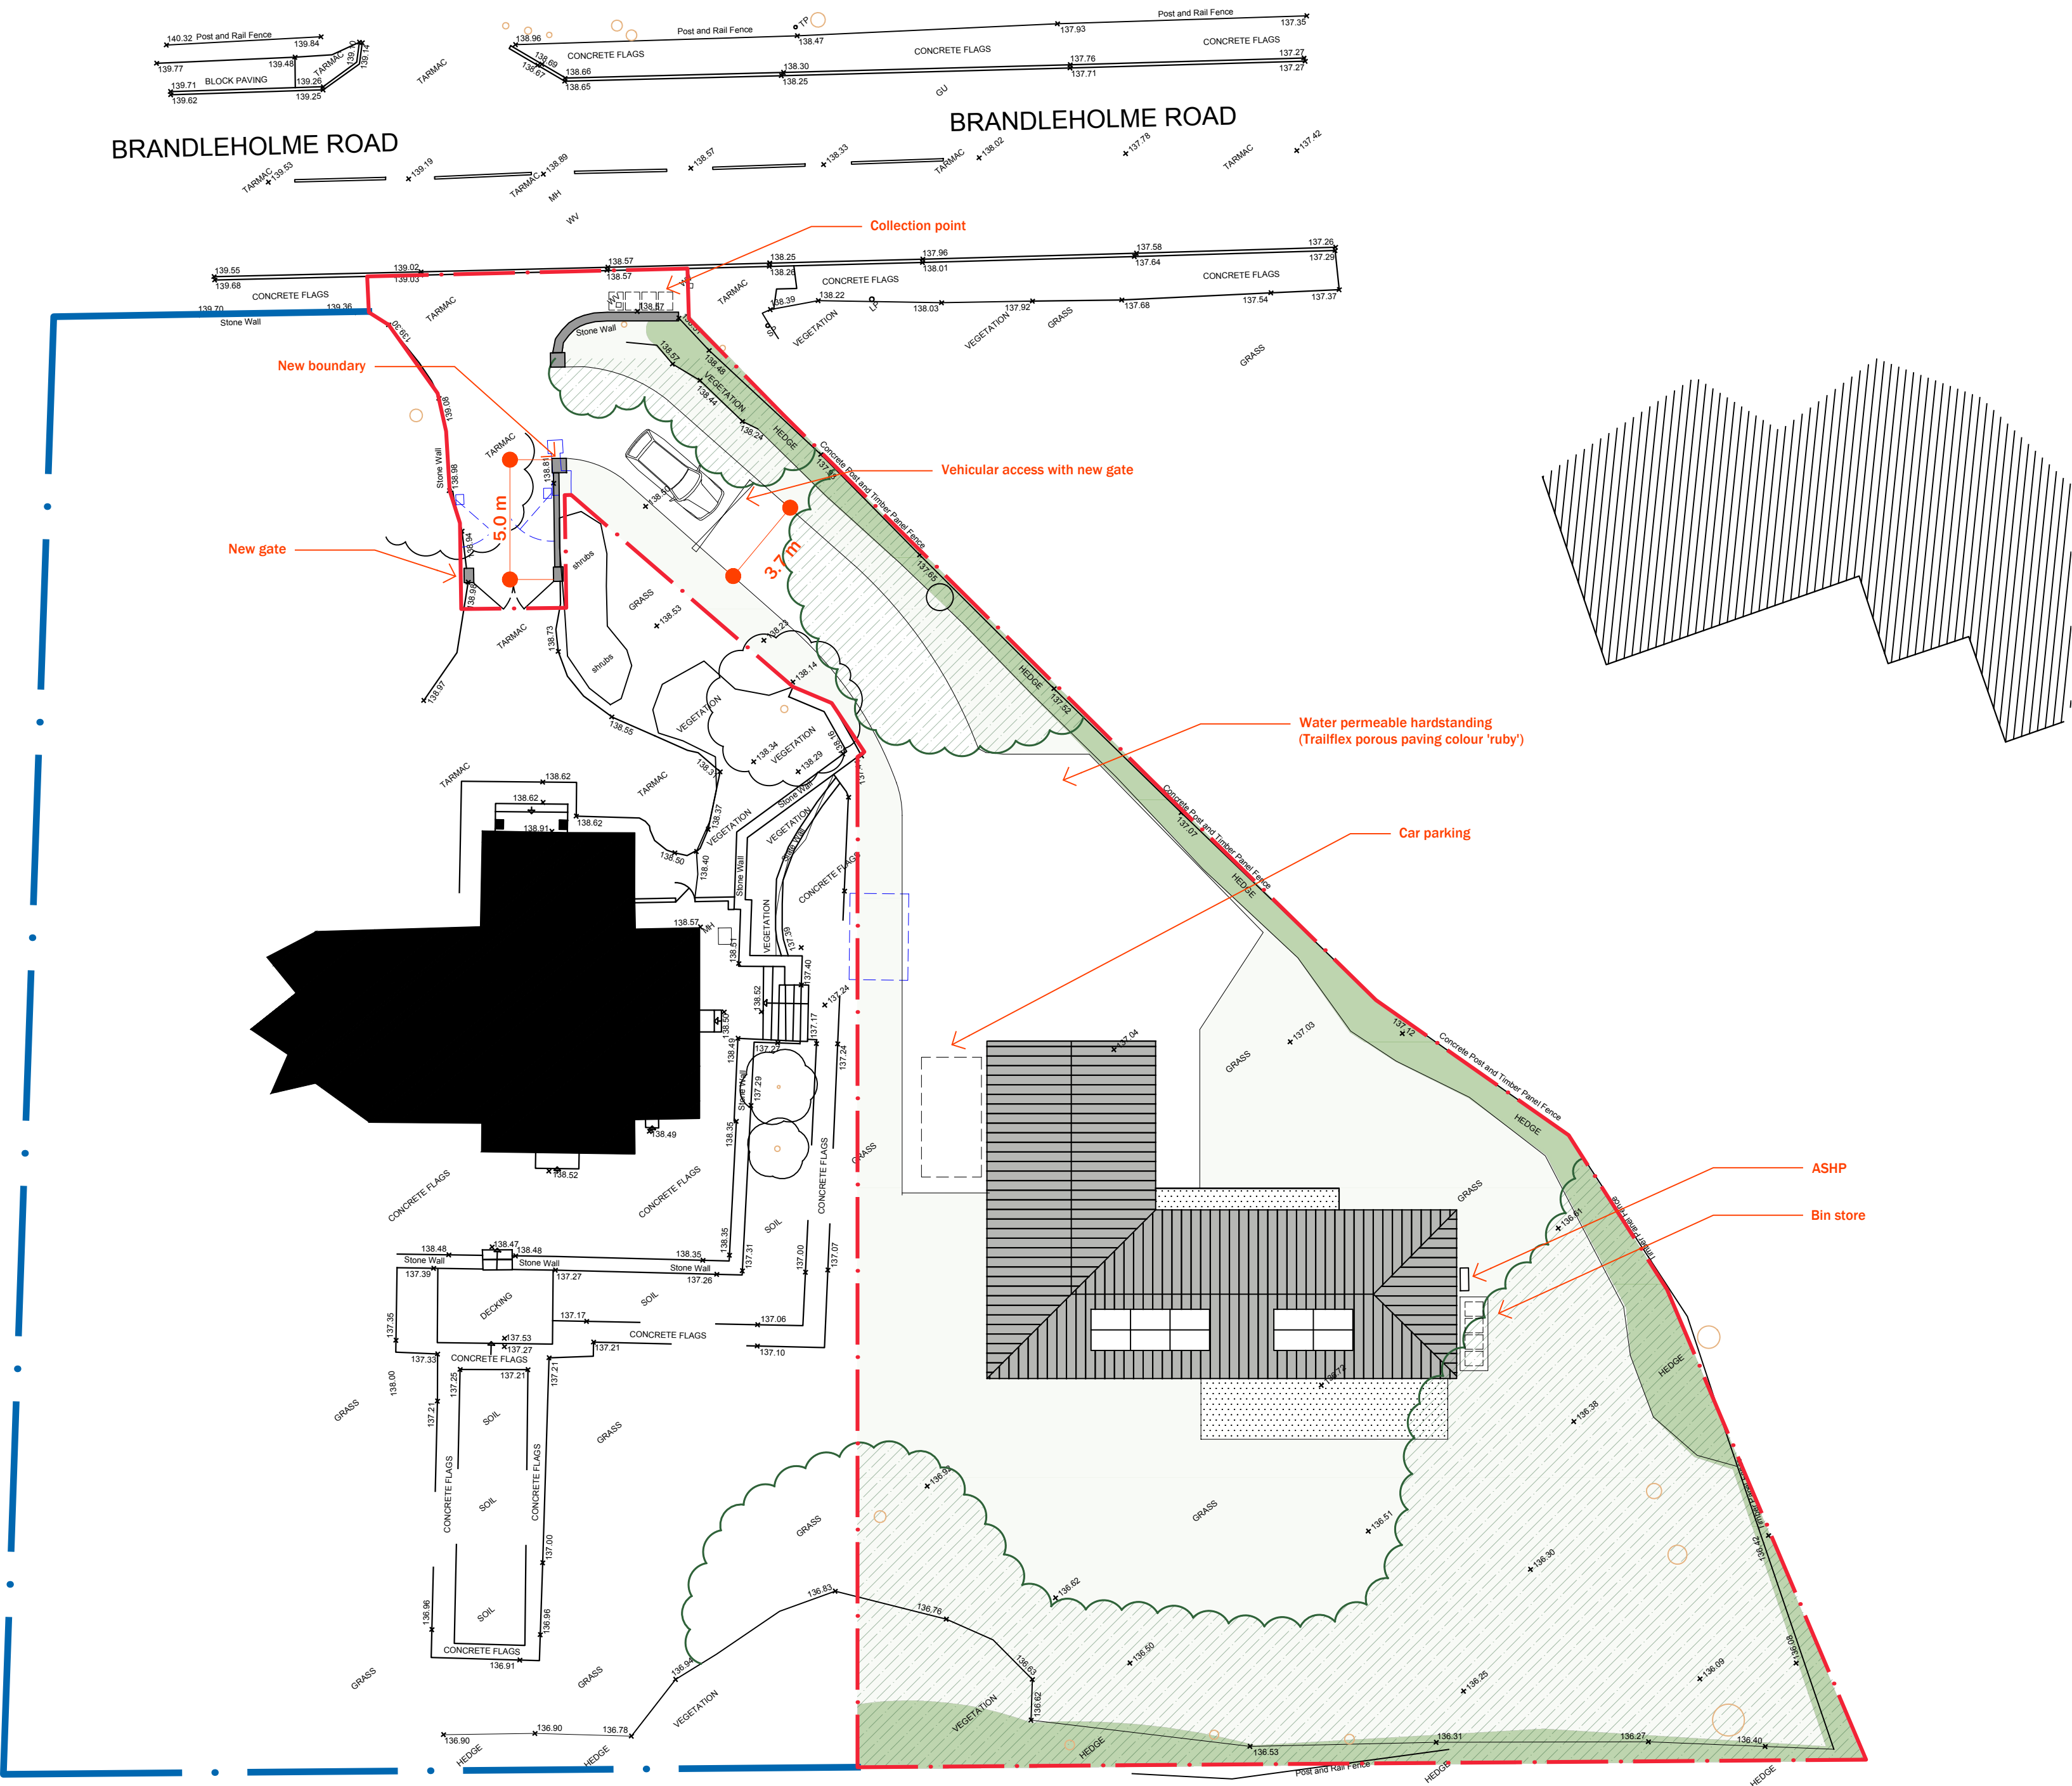

1 PROPOSE SITE PLAN
SCALE: 1:200

APPLICATION SITE: 0.16 Ha

Project	NEW DWELLING: LAND ADJACENT TO 'SEDGEWELL', 120 BRANDLES HOLME ROAD, GREENMOUNT, BURY, BL9 4DZ
Drawing	PROPOSED SITE PLAN
Client	MR. J. CUTHBERTSON
Dwn. By	EQ
Scale	1:200 @A1
Drg. No.	26.688.05
Drg. Size	A1
Date	28/05/26

JOHN HOLT ARCHITECTS LTD.