




509 BURY OLD ROAD, PRESTWICH

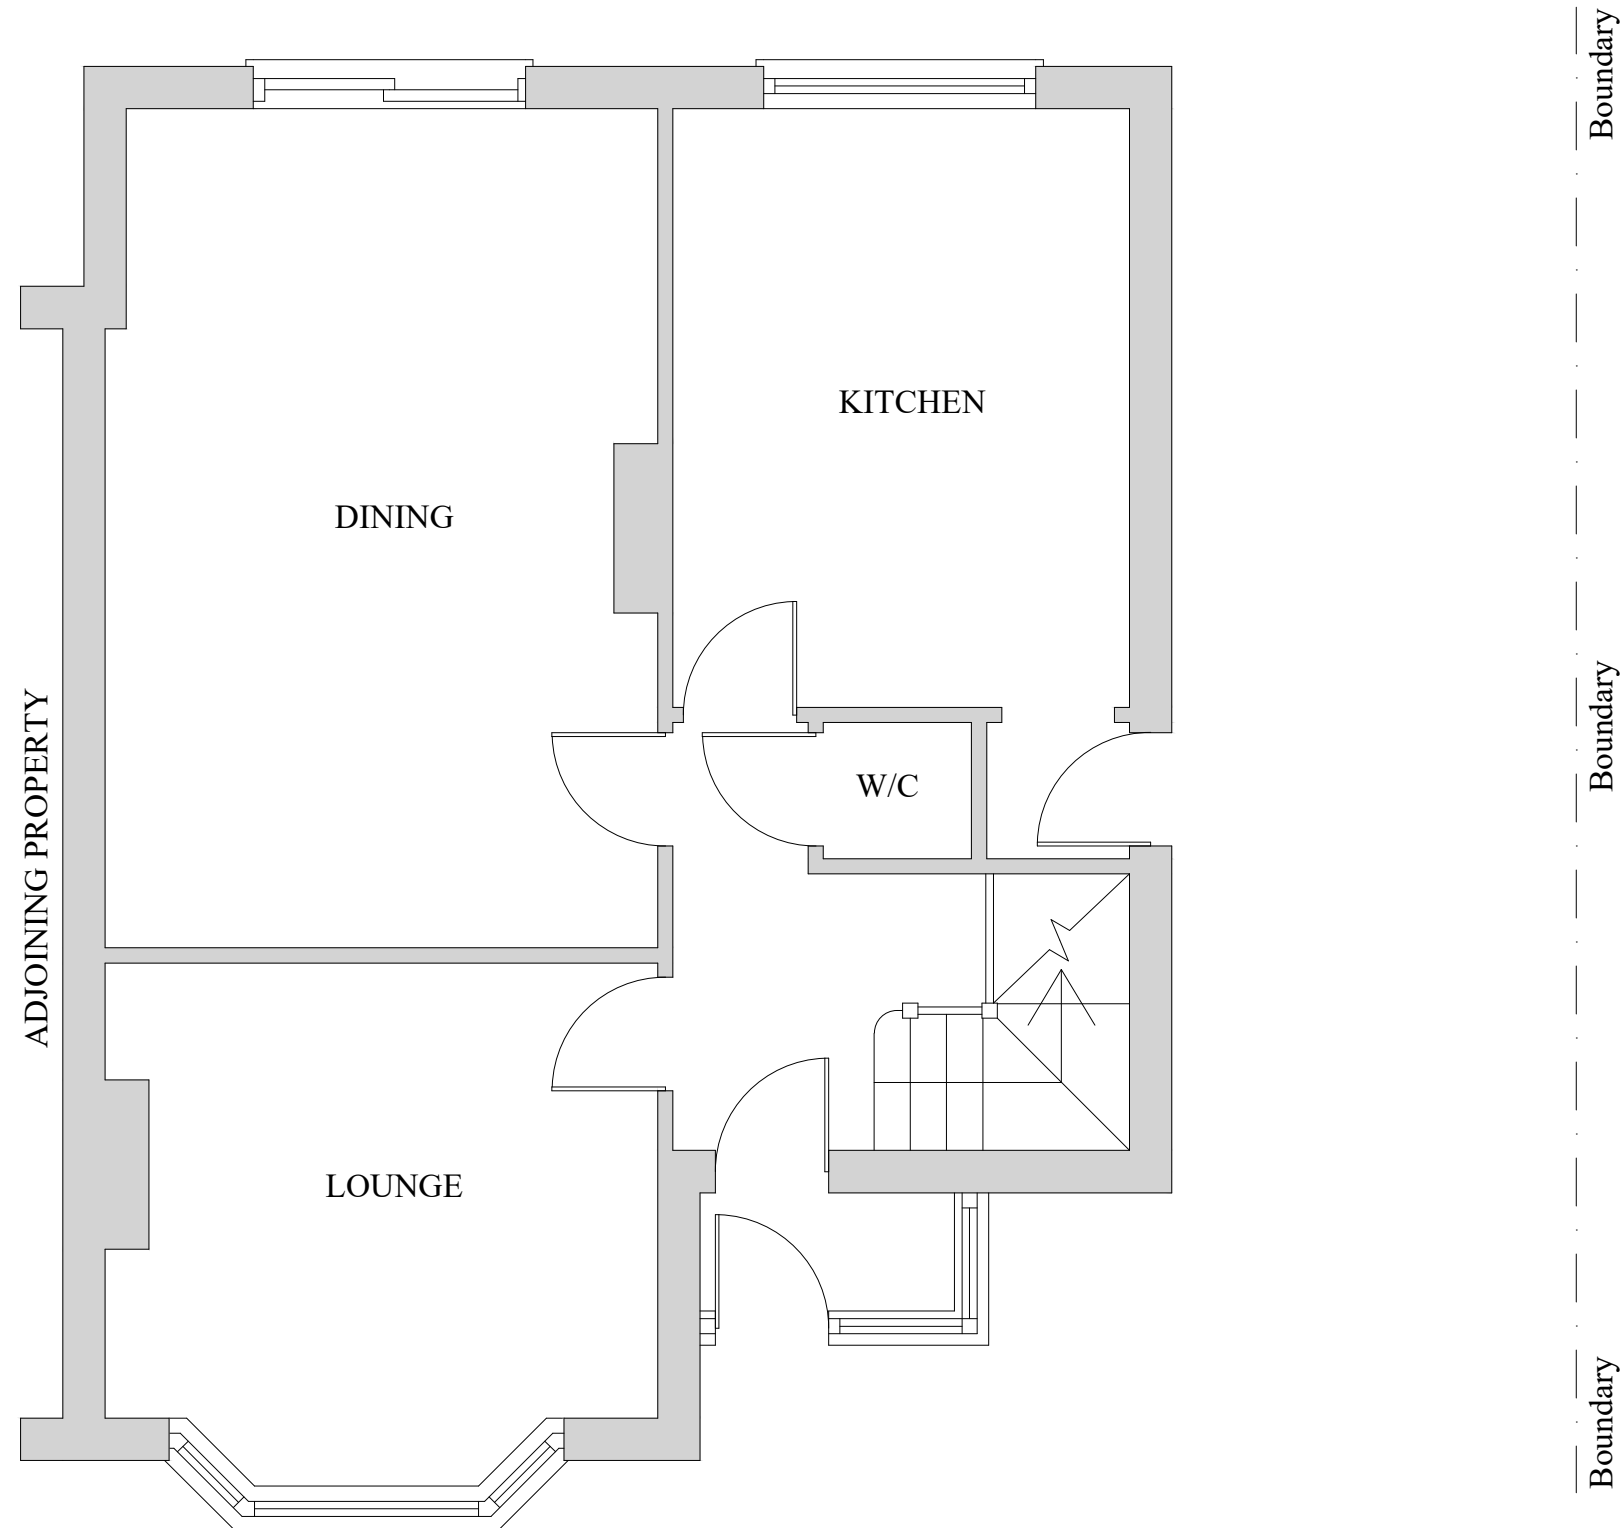


EXISTING GROUND FLOOR LAYOUT
(SCALE 1:50)

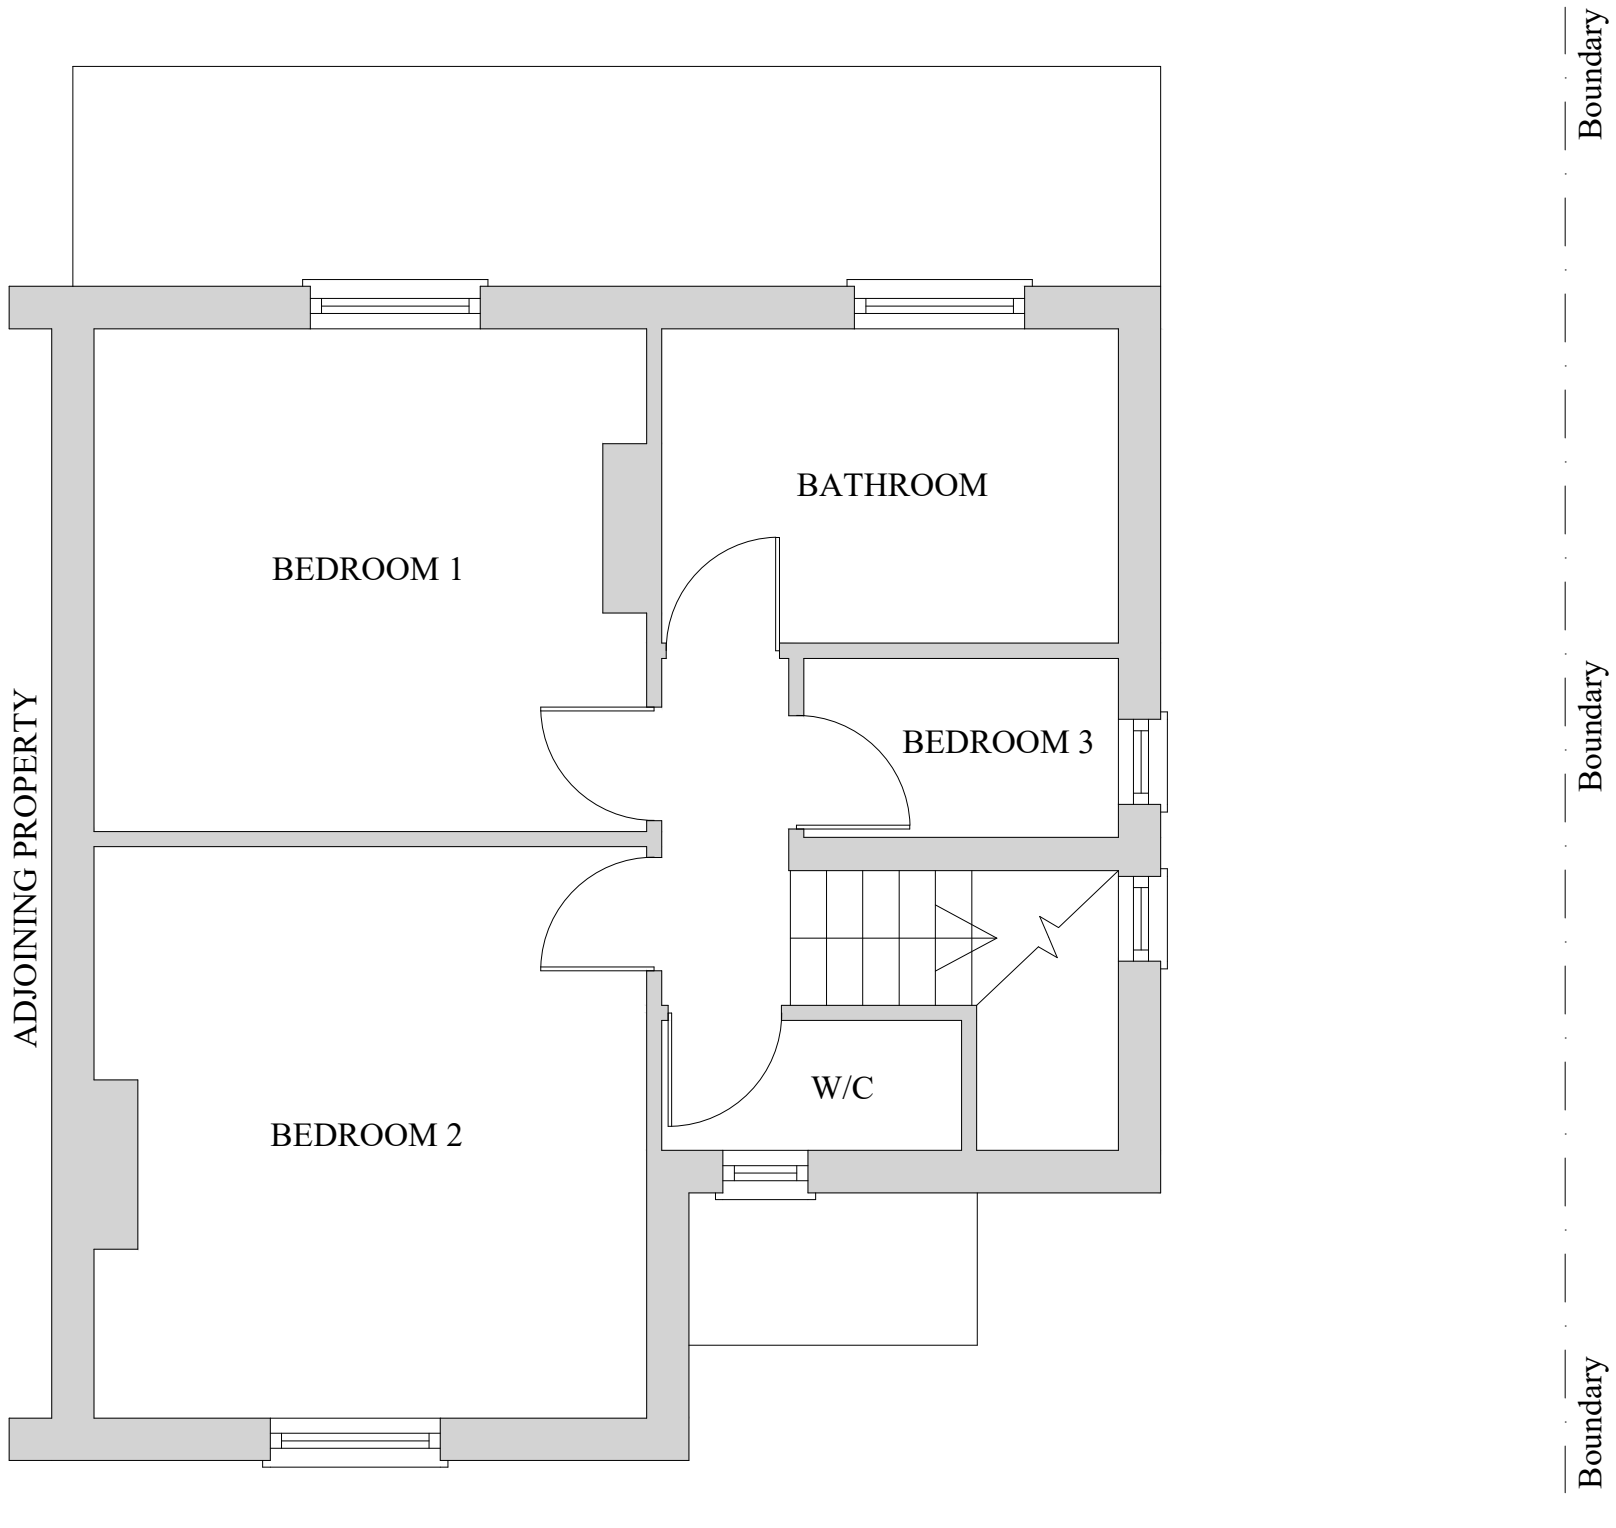

EXISTING FIRST FLOOR LAYOUT
(SCALE 1:50)

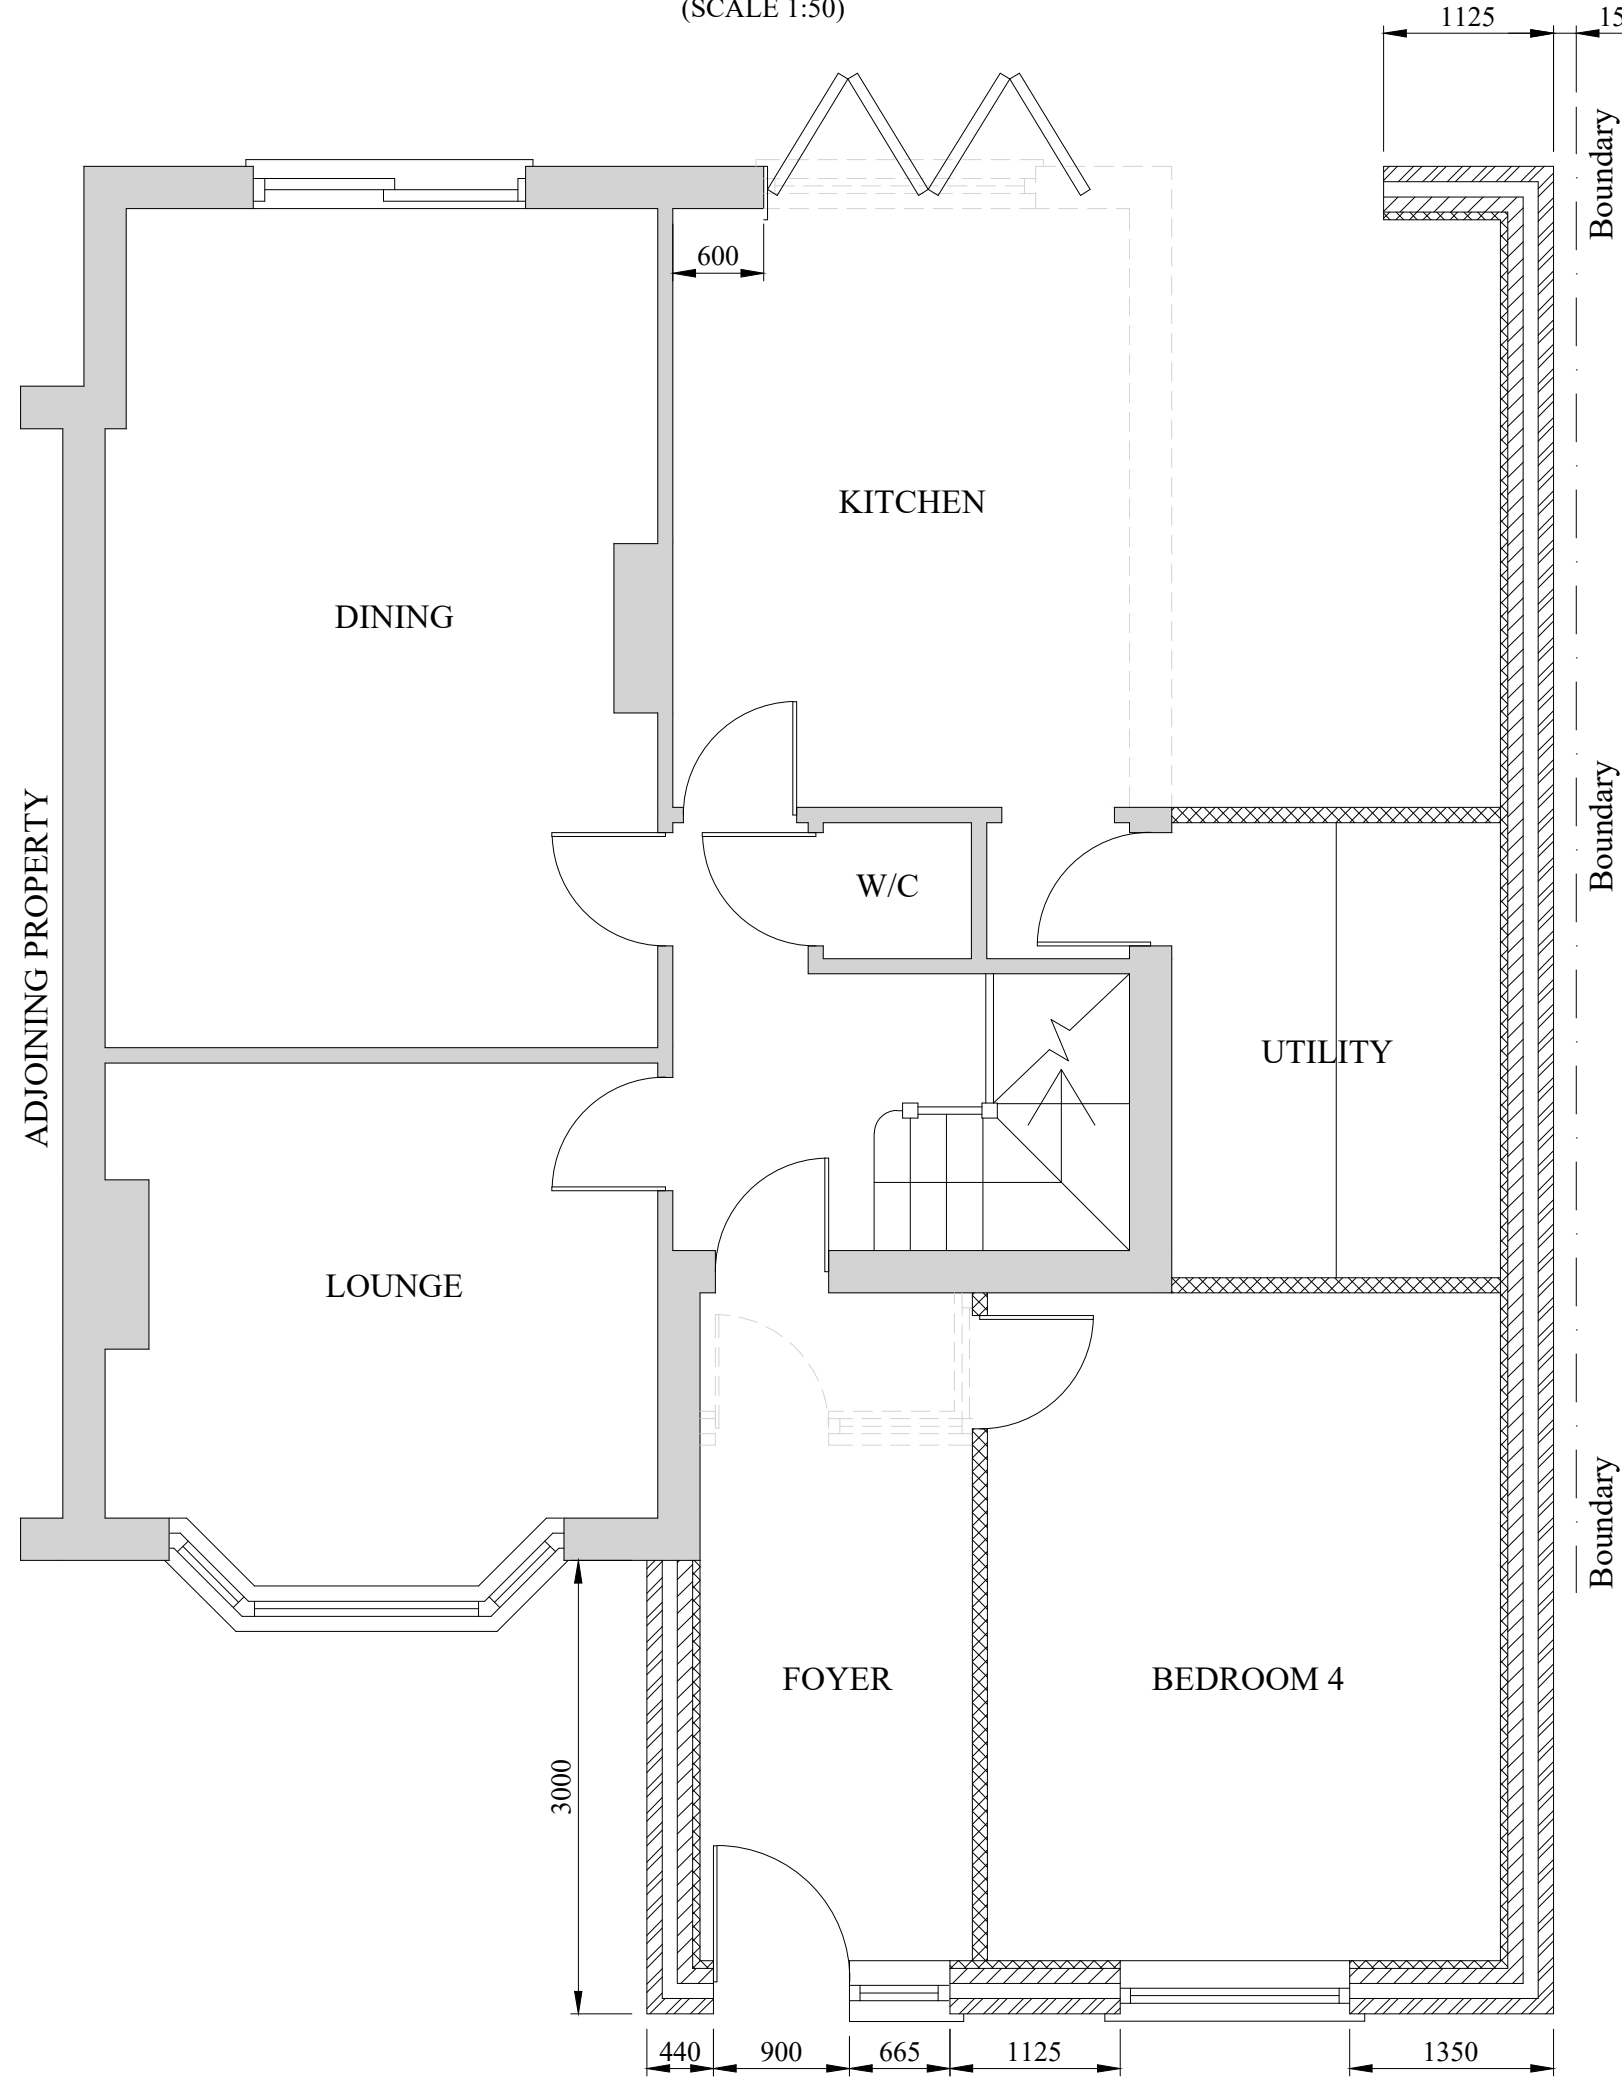


PROPOSED GROUND FLOOR LAYOUT
(SCALE 1:50)

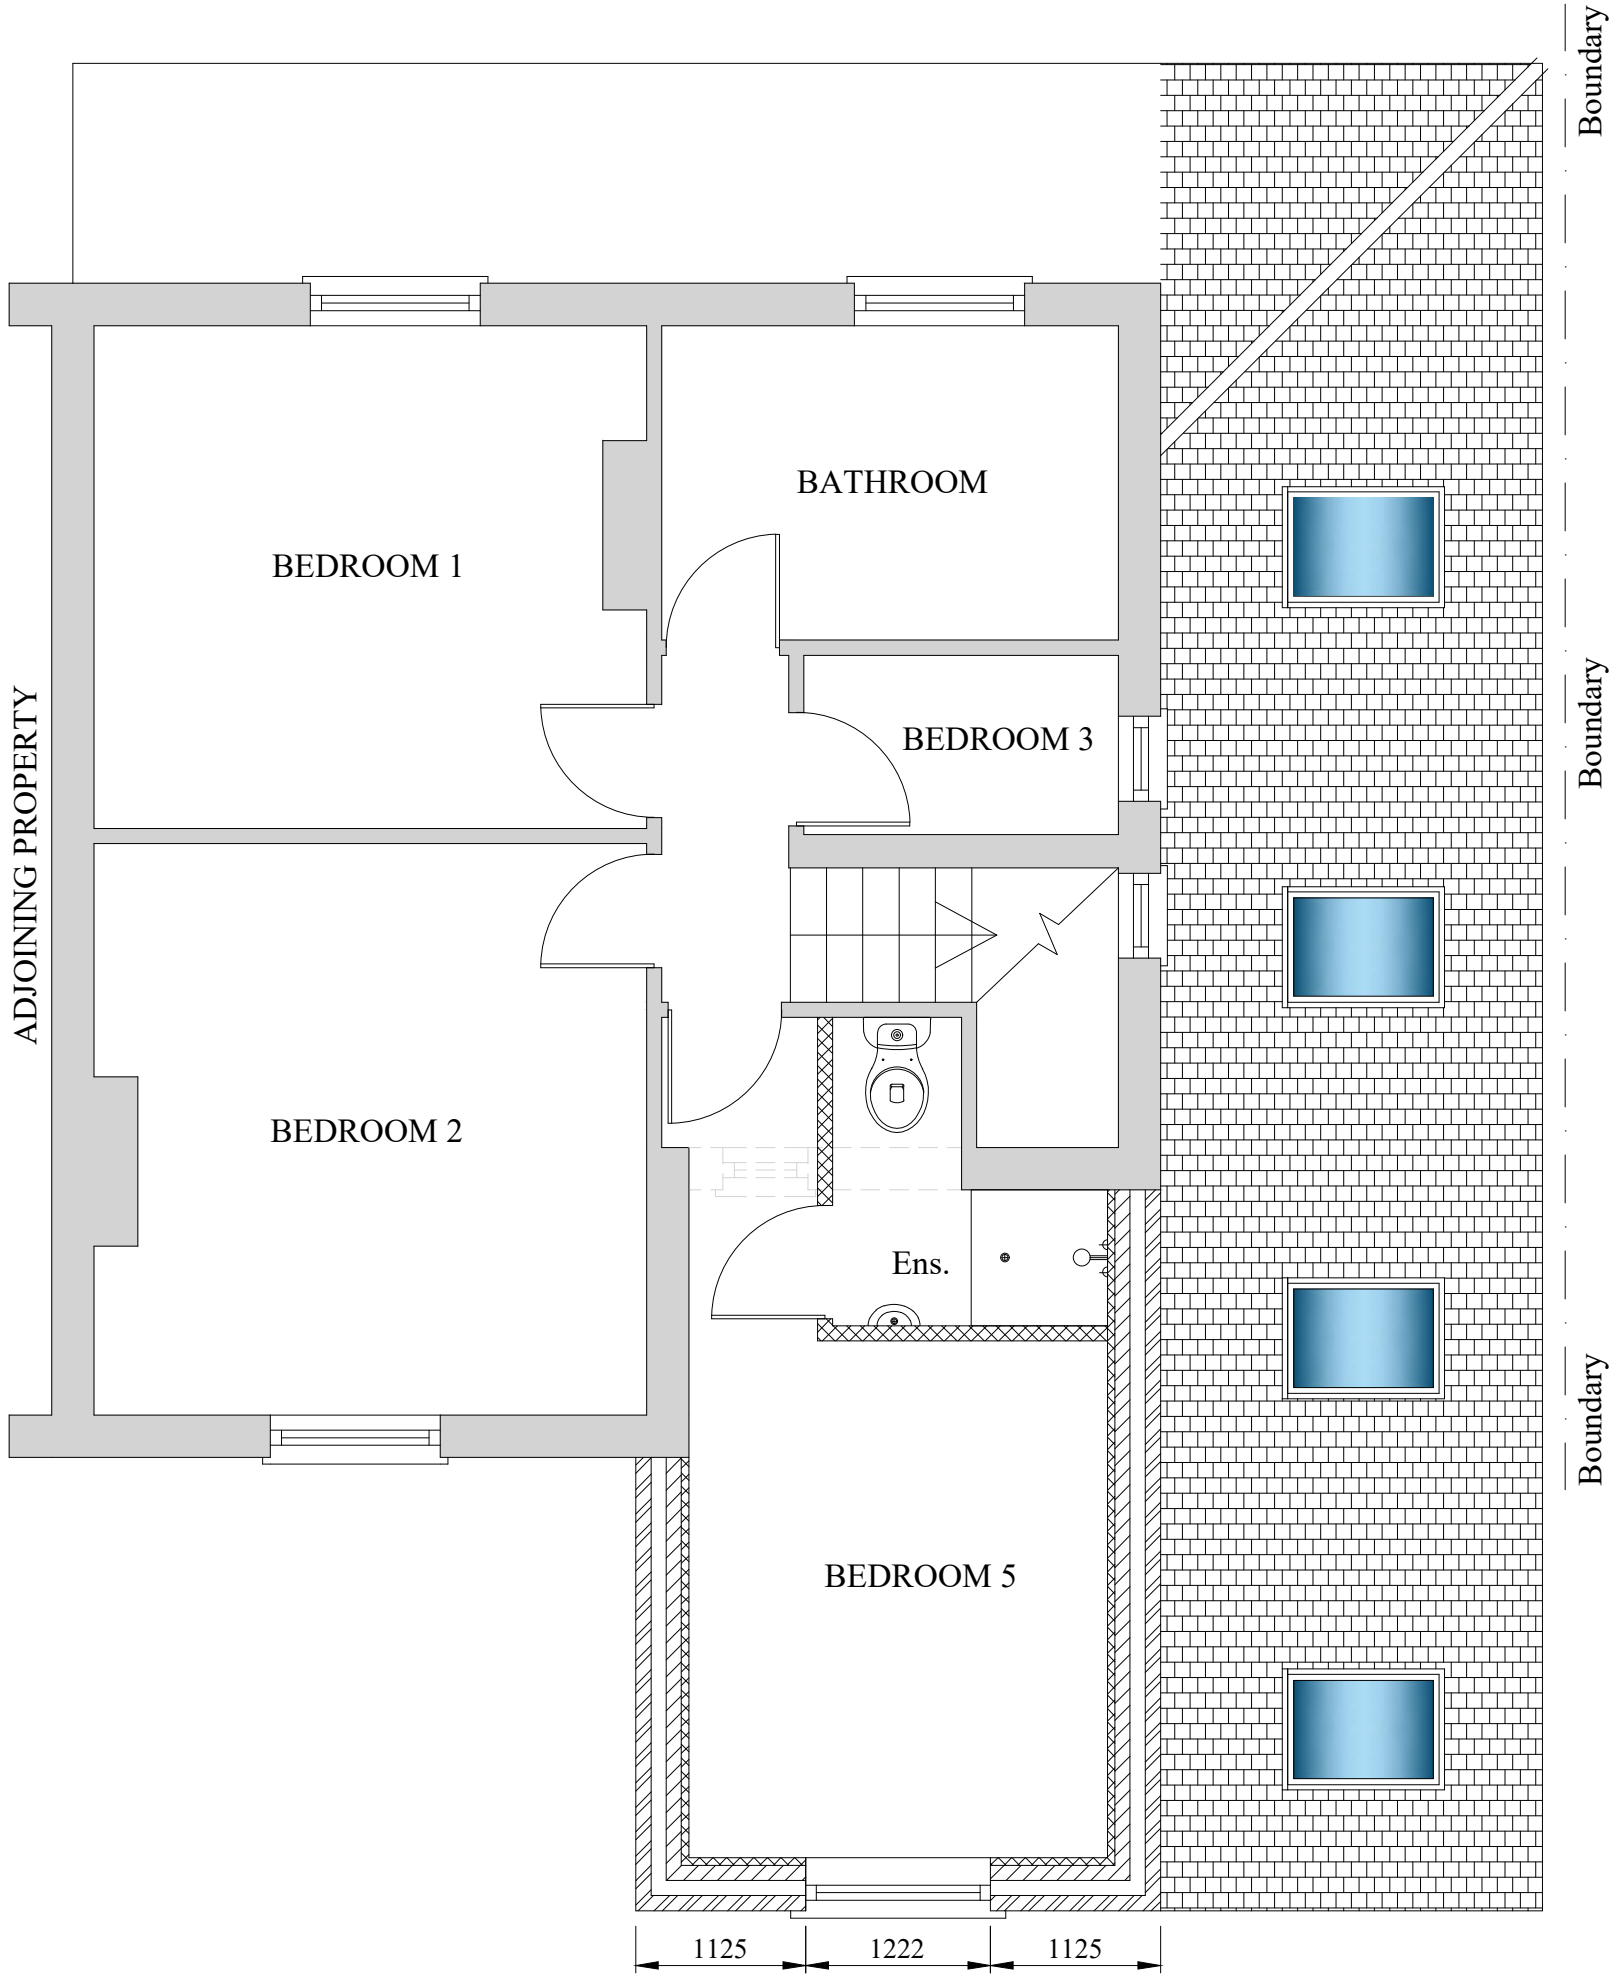


PROPOSED FIRST FLOOR LAYOUT
(SCALE 1:50)

PLANNING APPROVAL

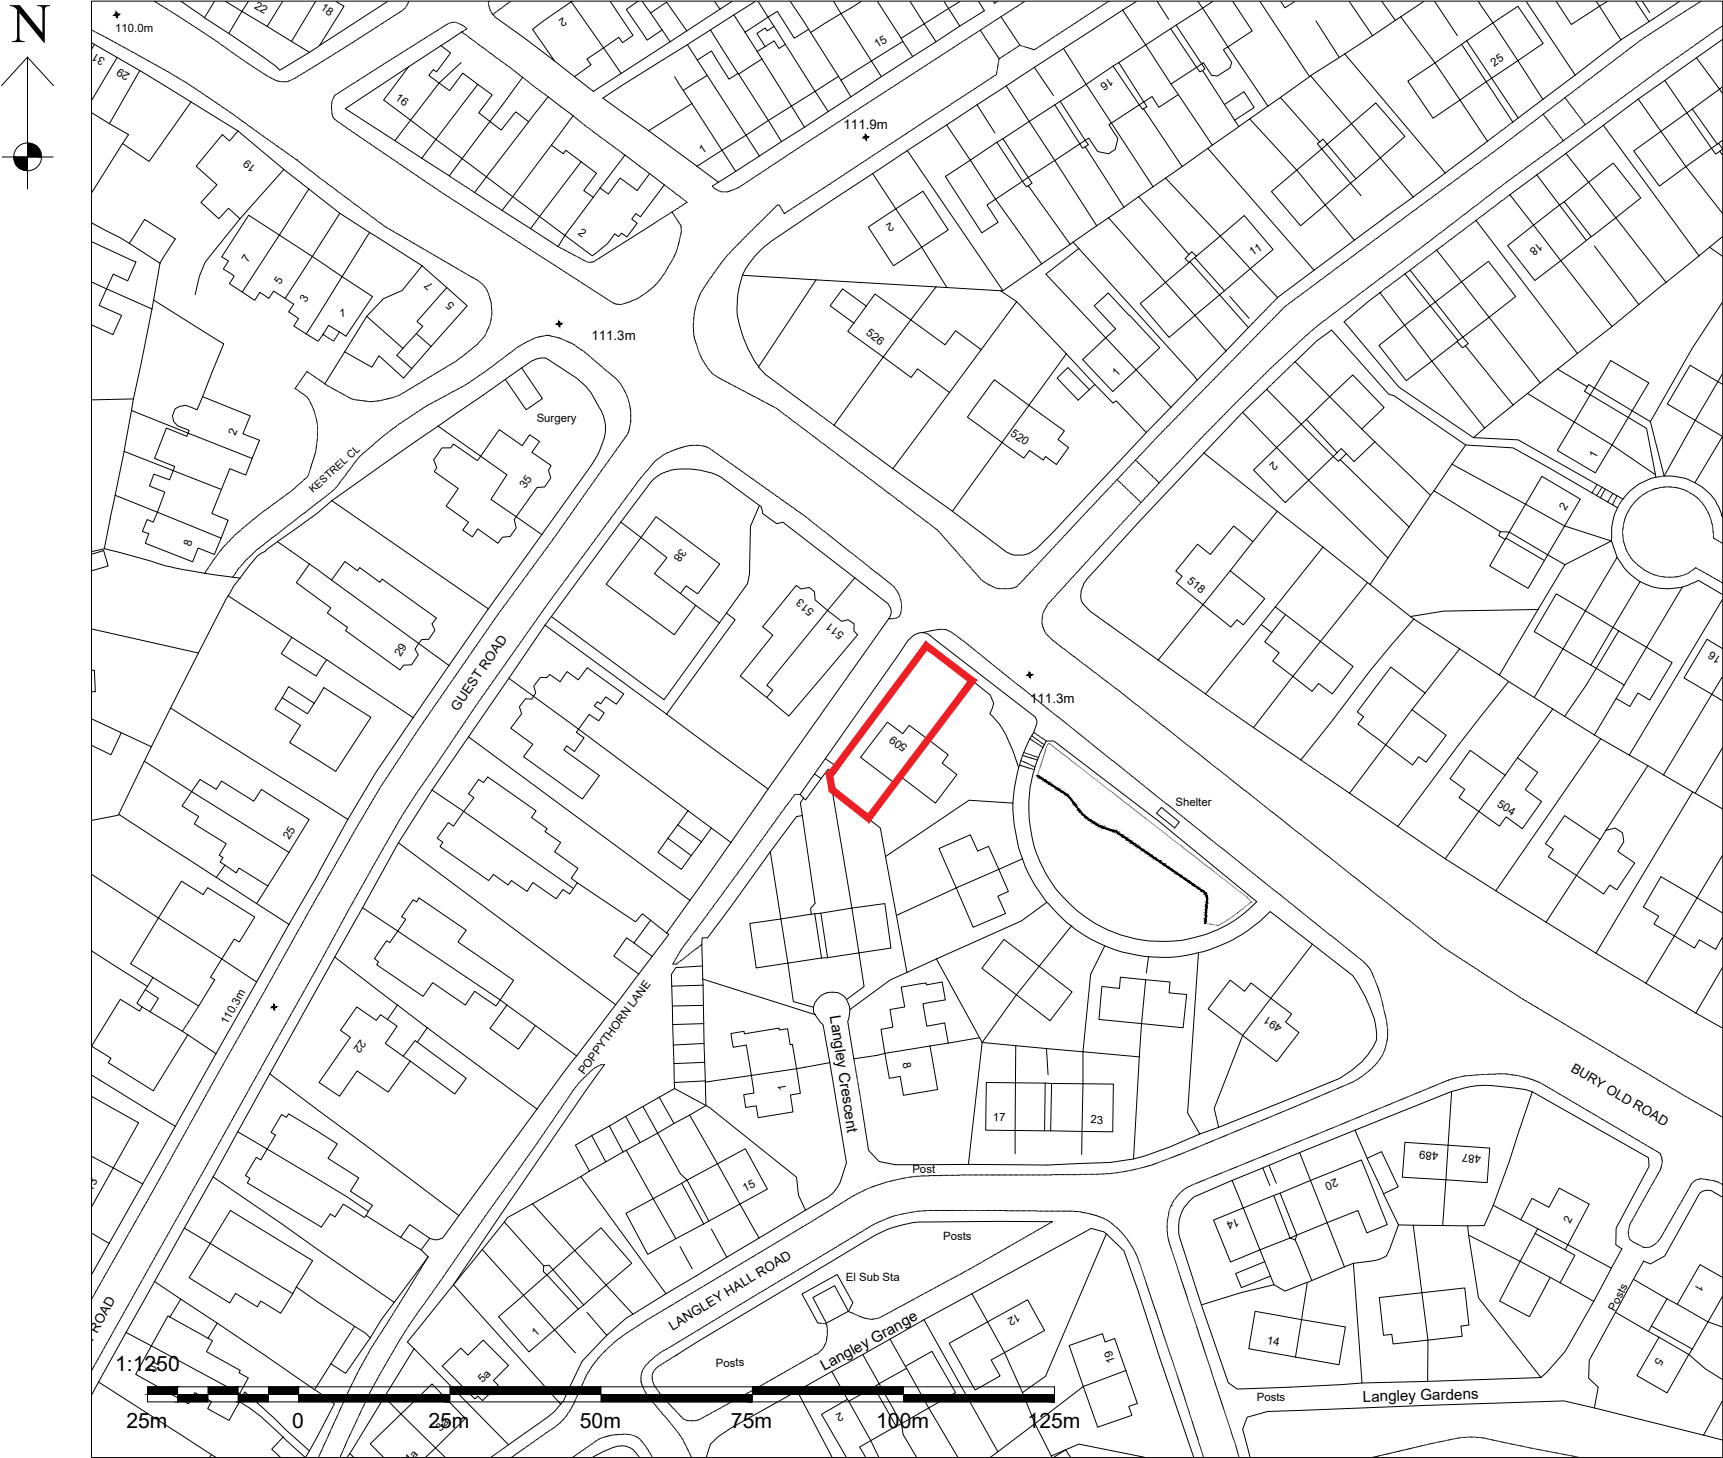

LOCATION PLAN
(SCALE 1:1250)

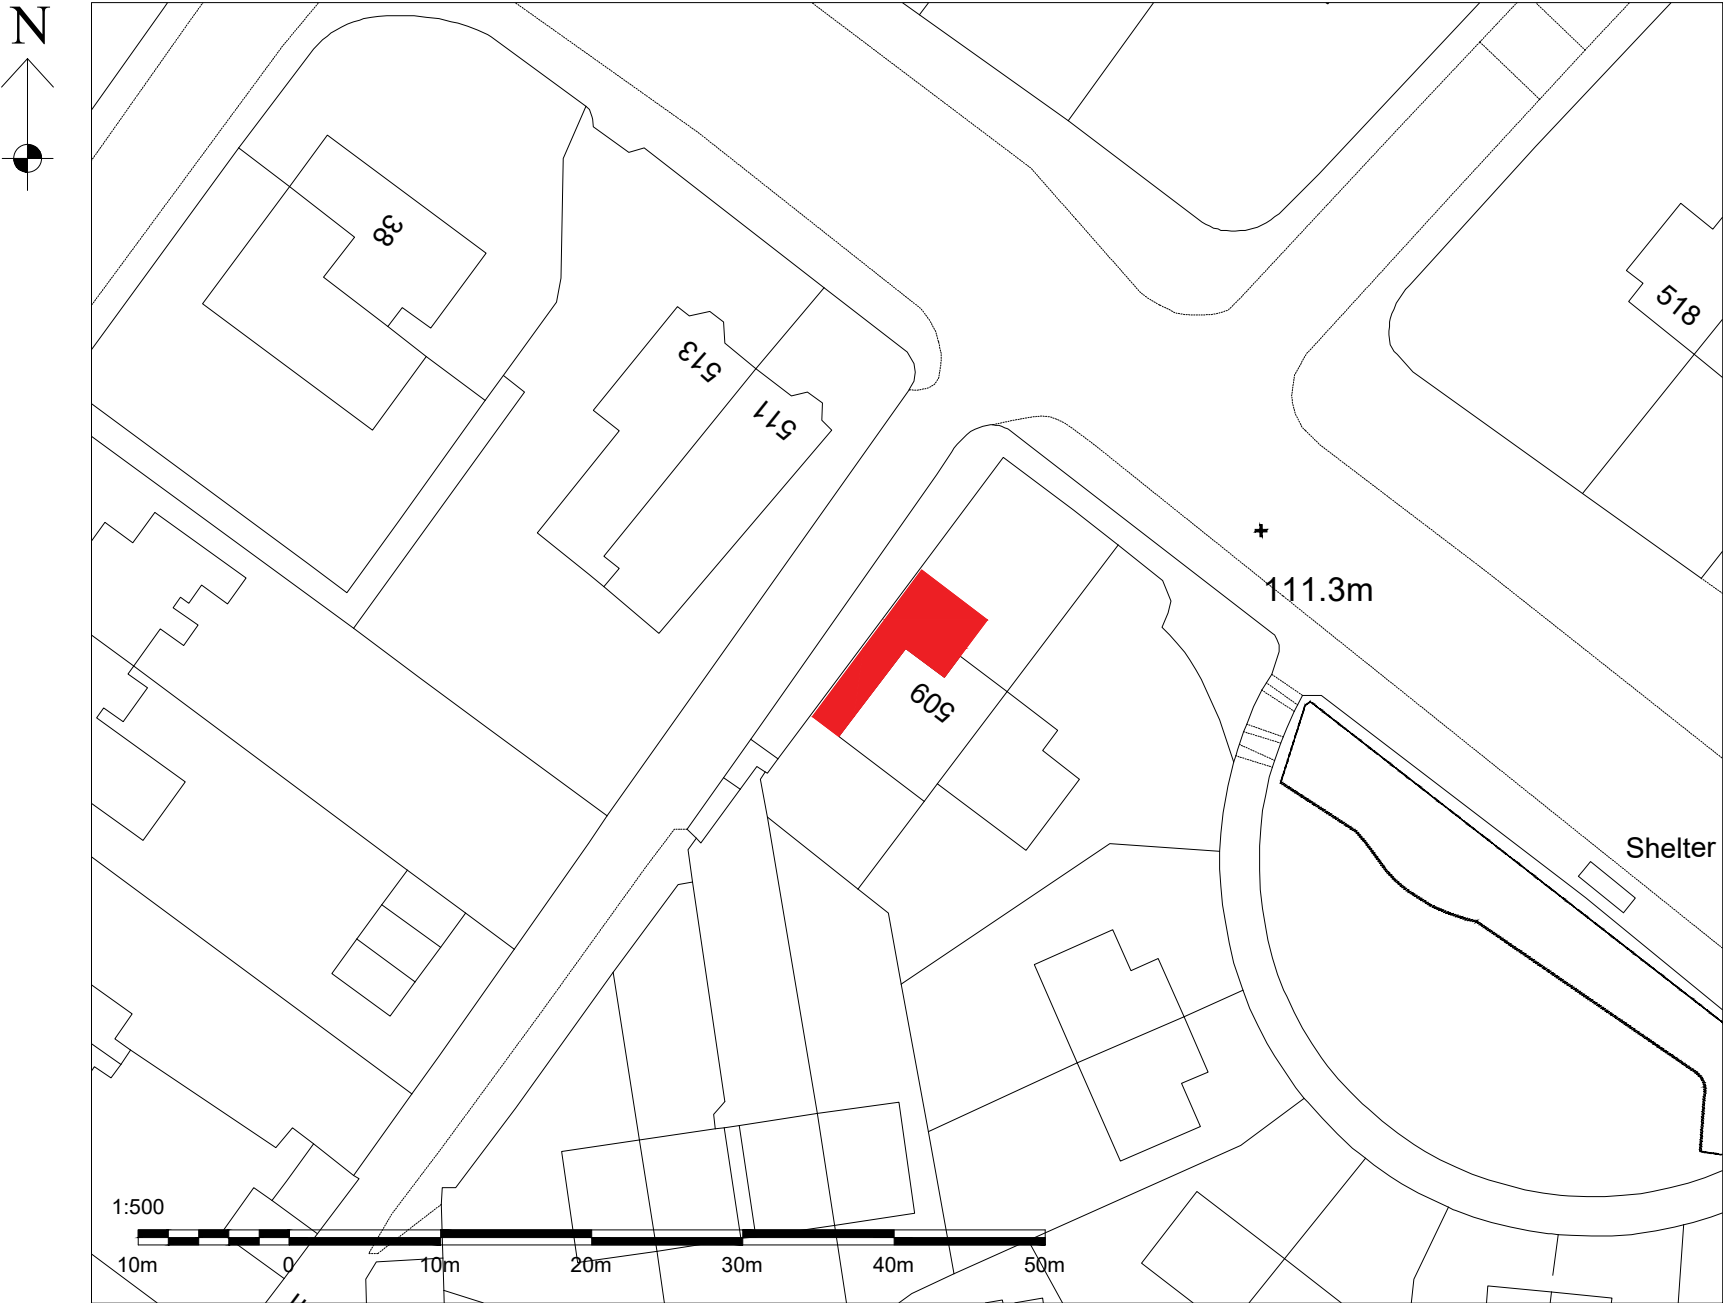

PROPOSED SITE PLAN
(SCALE 1:500)

A	29.10.22	ISSUED FOR PLANNING APPROVAL
DRAWING STATUS: PLANNING APPROVAL		
PROJECT: 509 BURY OLD ROAD PRESTWICH		
TITLE: PROPOSED TWO STOREY FRONT EXTENSION AND SINGLE STOREY SIDE EXTENSION		
SCALE @ SIZE: 1:50 @ A1 U.N.O	STATUS: PLANNING APP.	DATE: OCT. '22
PROJECT No: BR-002	DRAWING No: 001	REV: A