



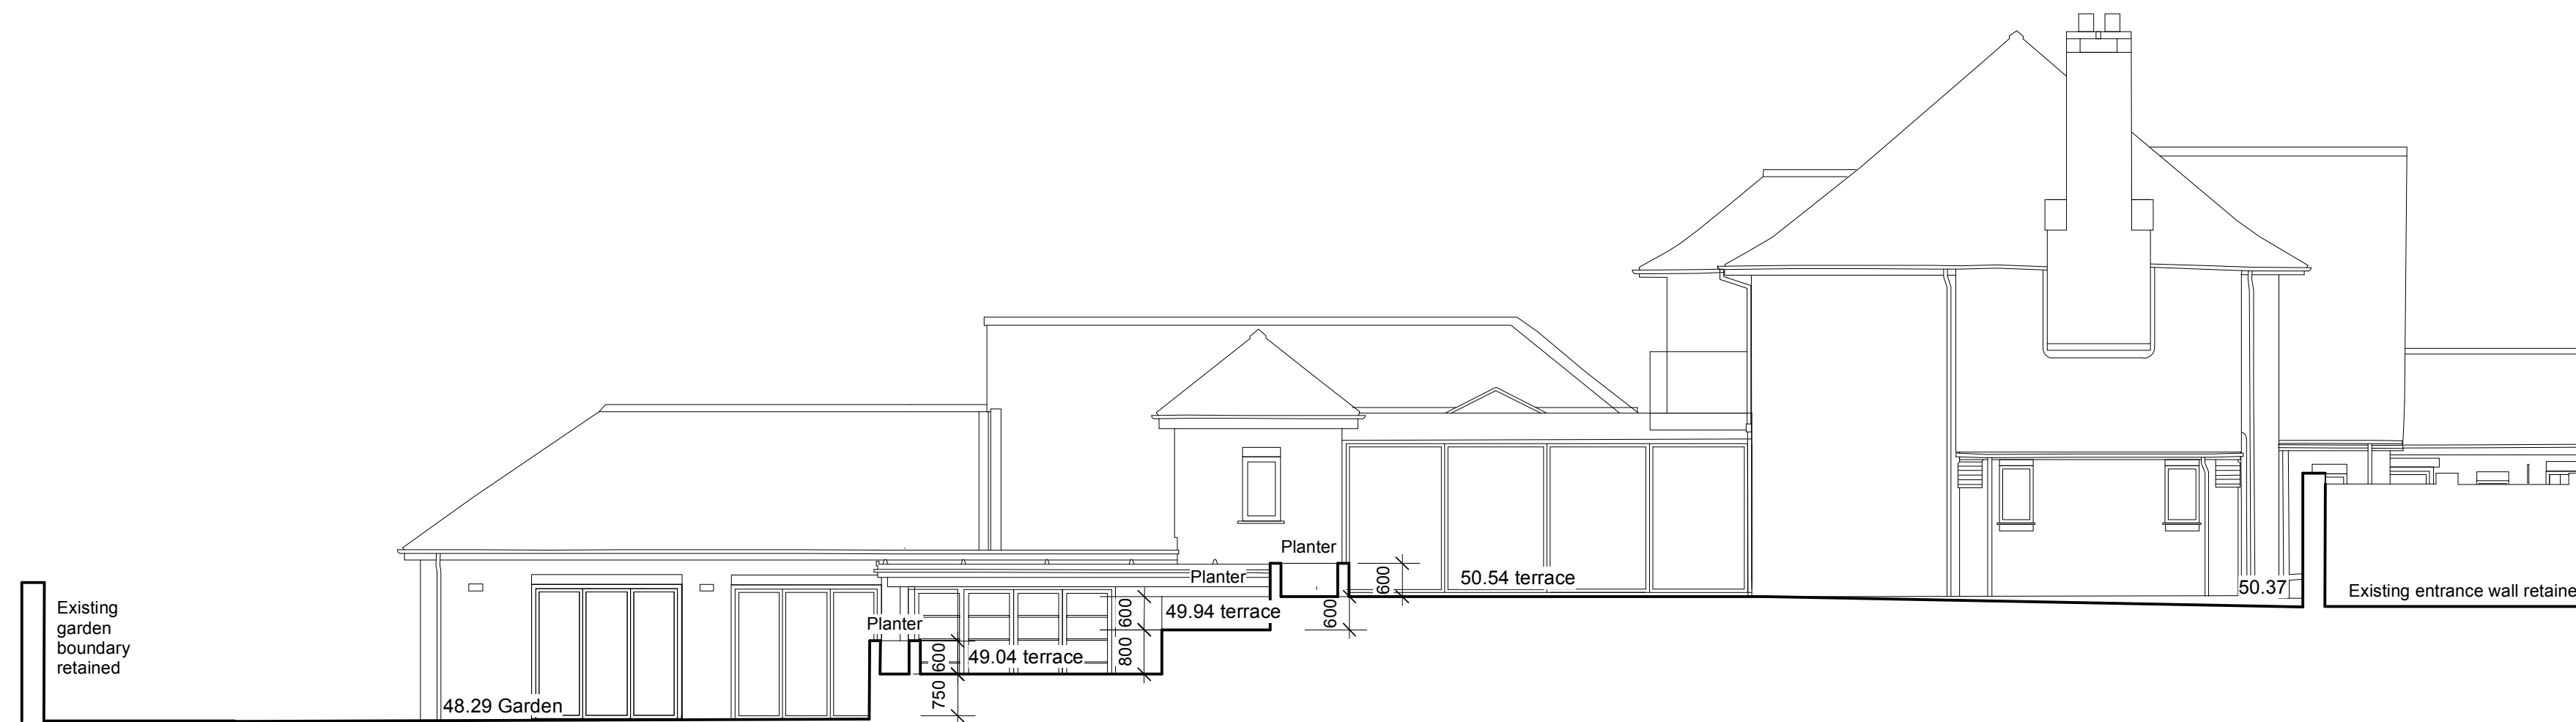

Section Elevation 7

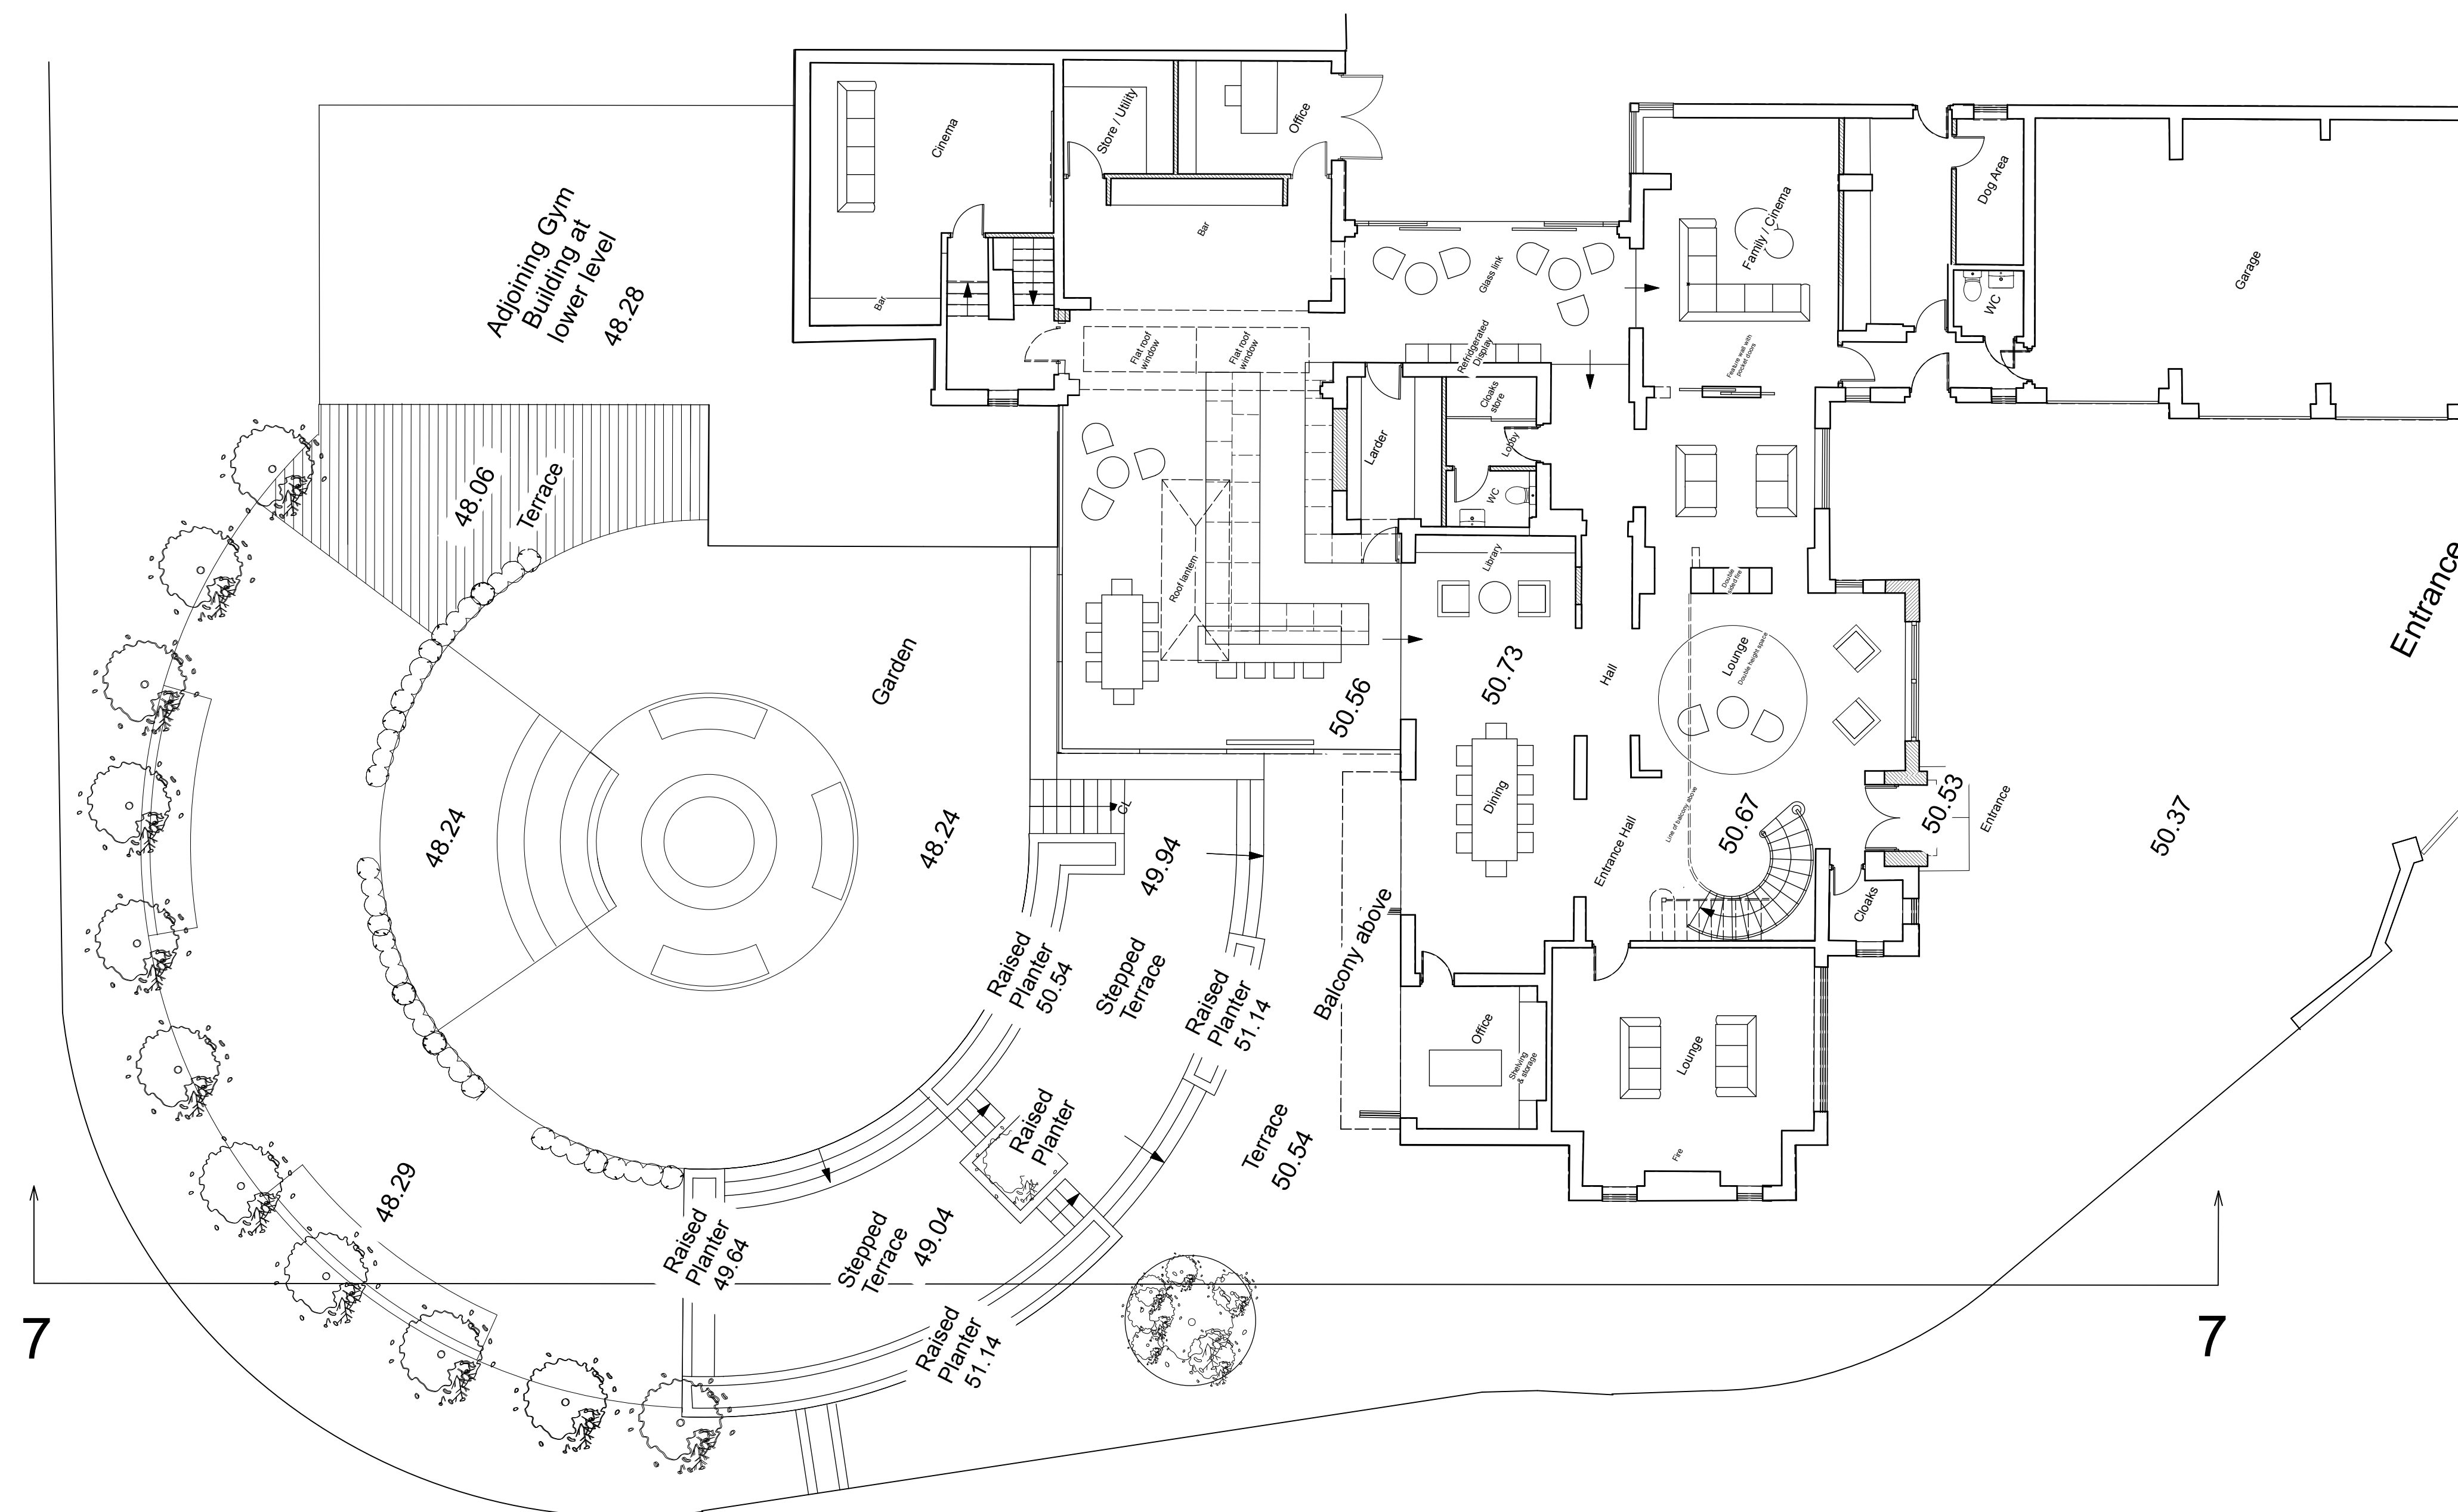

Site Plan

Ashley Design Consultants Ltd

Moat Hall . Thorner Lane . Scarcroft . Leeds . LS14 3AL

36 Ringley Road, Whitefield, Manchester, M45 7LE

Proposed Section Elevation 7 (Planning)

scale: 1:100 @ A1	date: 21/11/22	drn. by: JP
drwg no: PLNG-09		revision: