




Notes | Sketch schemes may be based on plan information of unknown origin and is subject to verification and survey. Contractors must verify all dimensions on site before commencing any work or shop drawings. This drawing is not to be scaled. Use figured dimensions only. Ensure digital versions are plotted at 'Actual Size'. Building areas are liable to adjustment over the course of the design process due to ongoing construction detailing developments. Subject to statutory approvals and survey. The bar above is to check that the drawing has been printed to scale.

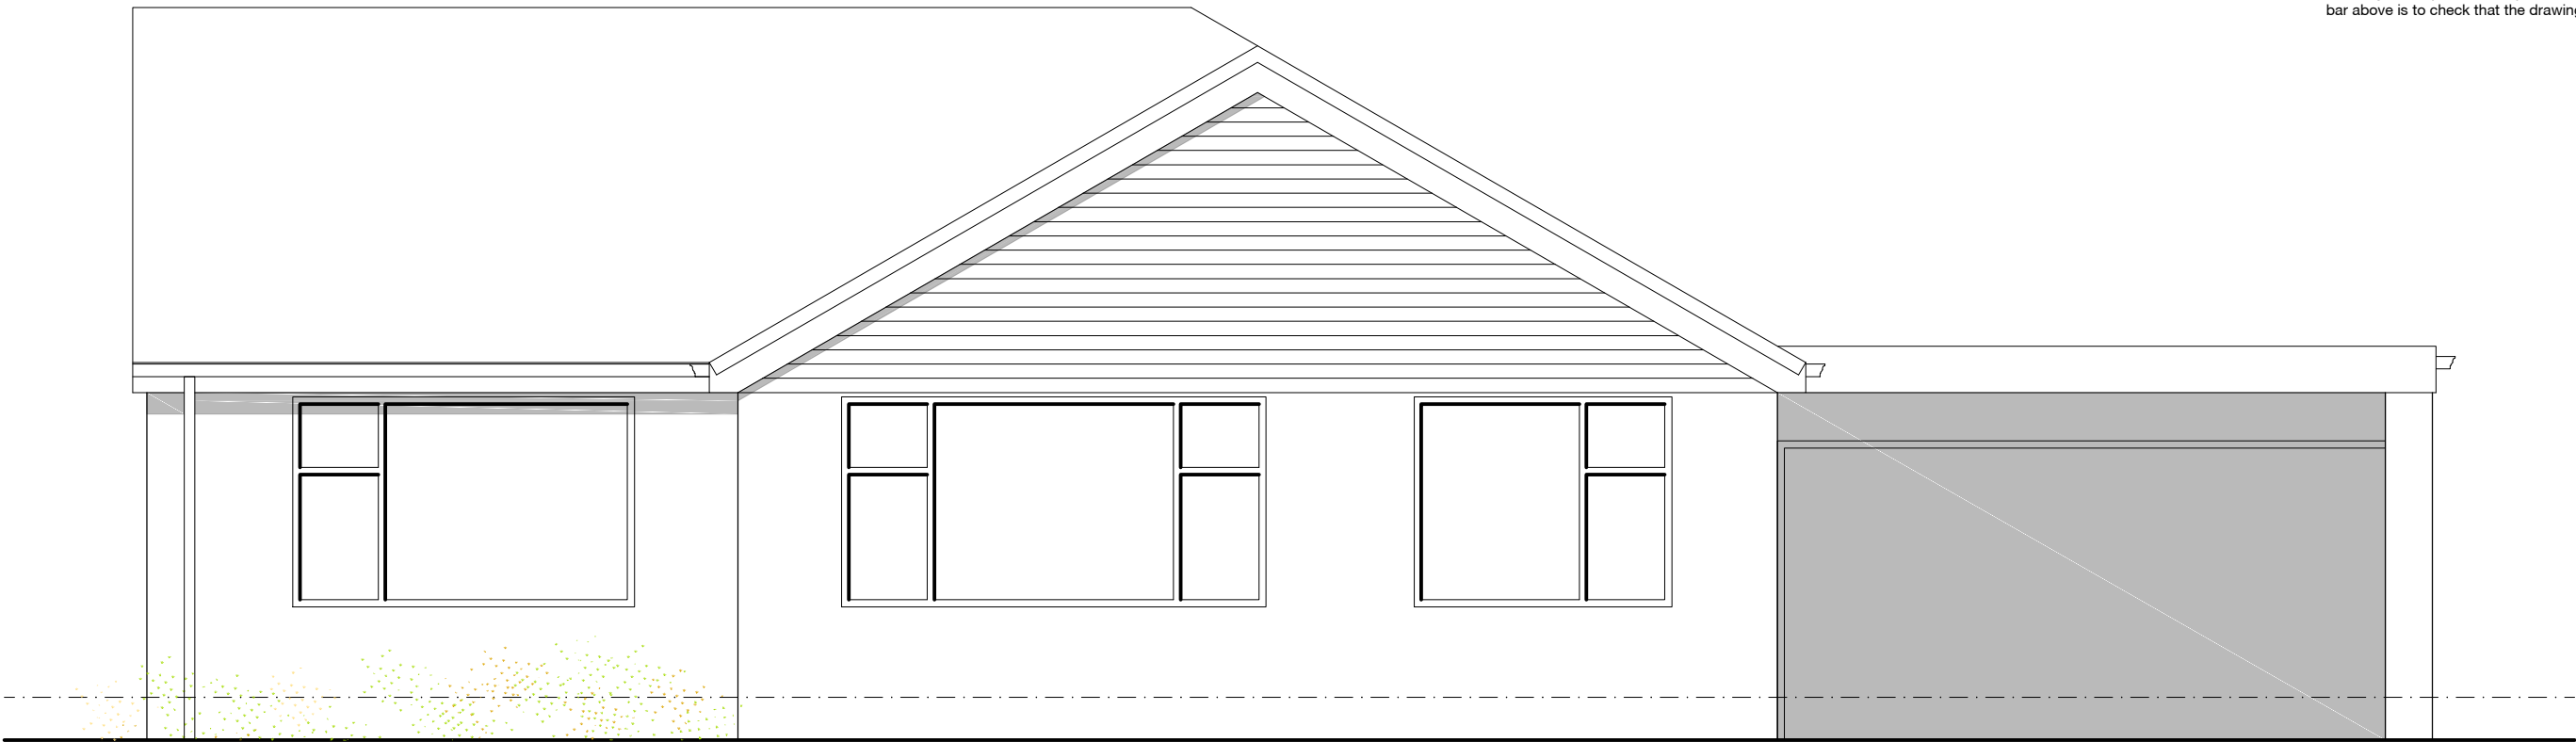


EXISTING FRONT ELEVATION
(north)

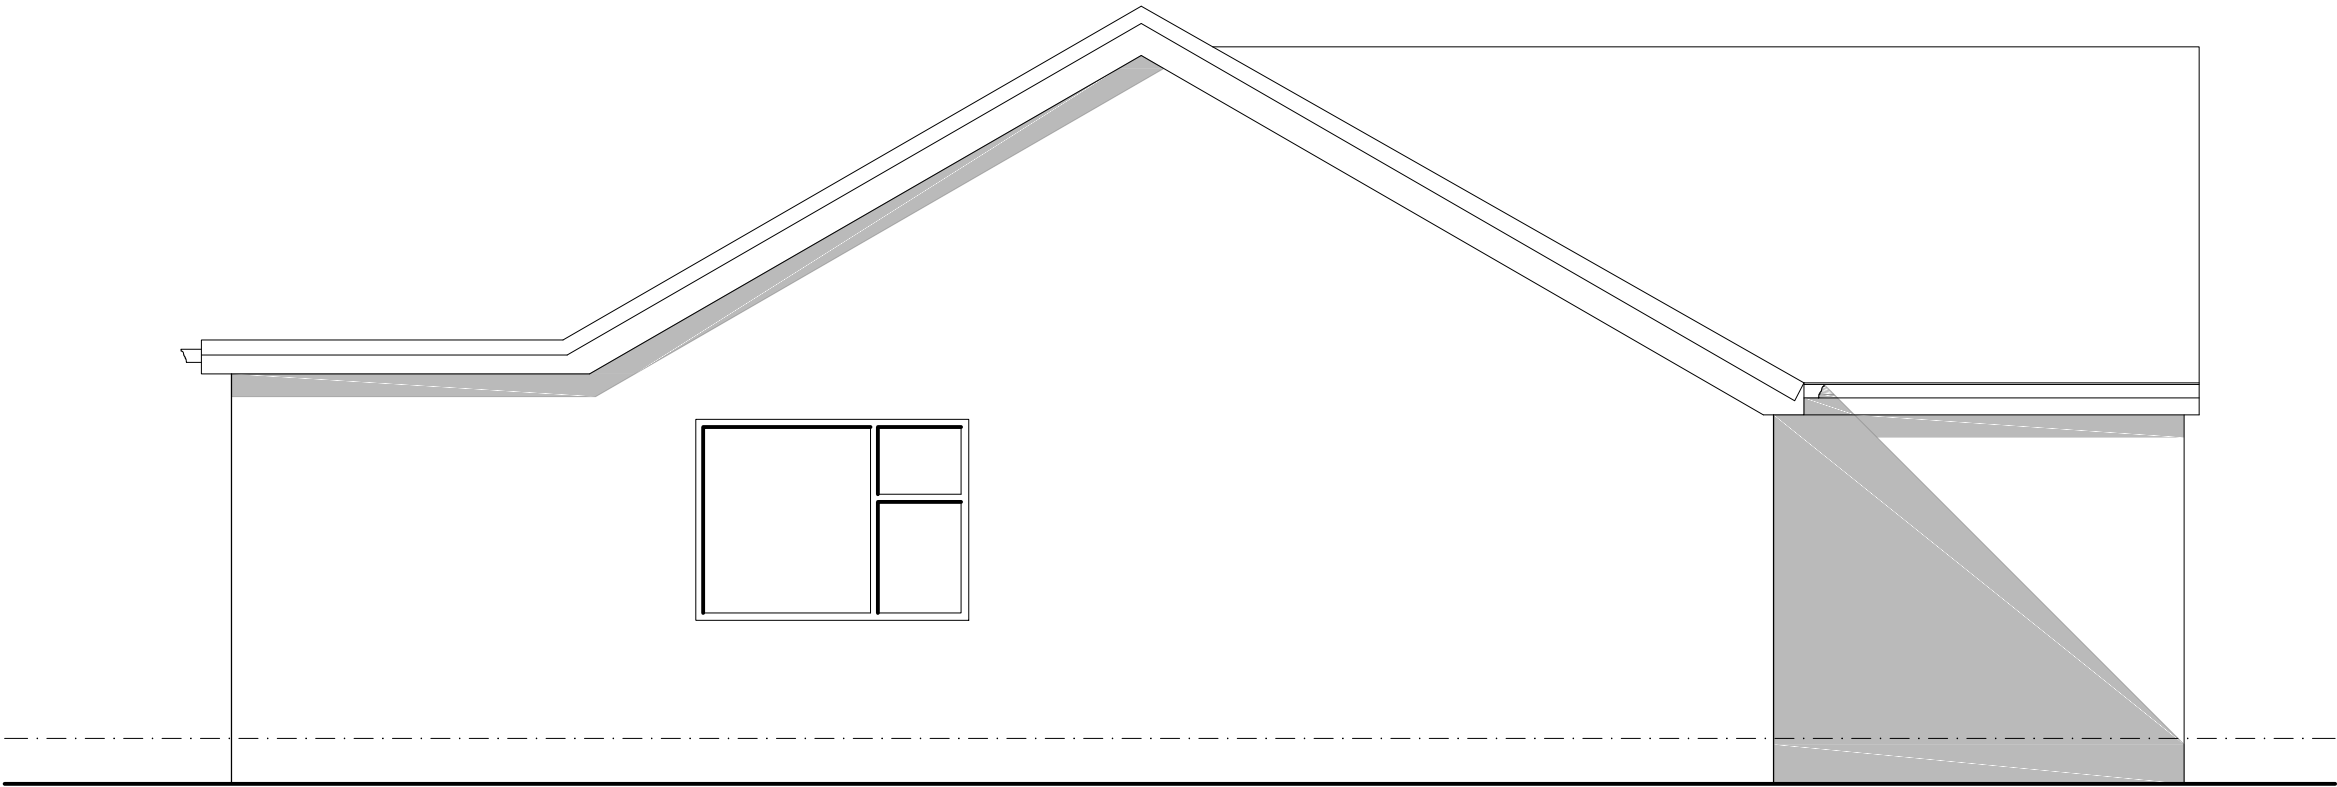

EXISTING SIDE ELEVATION
(east)

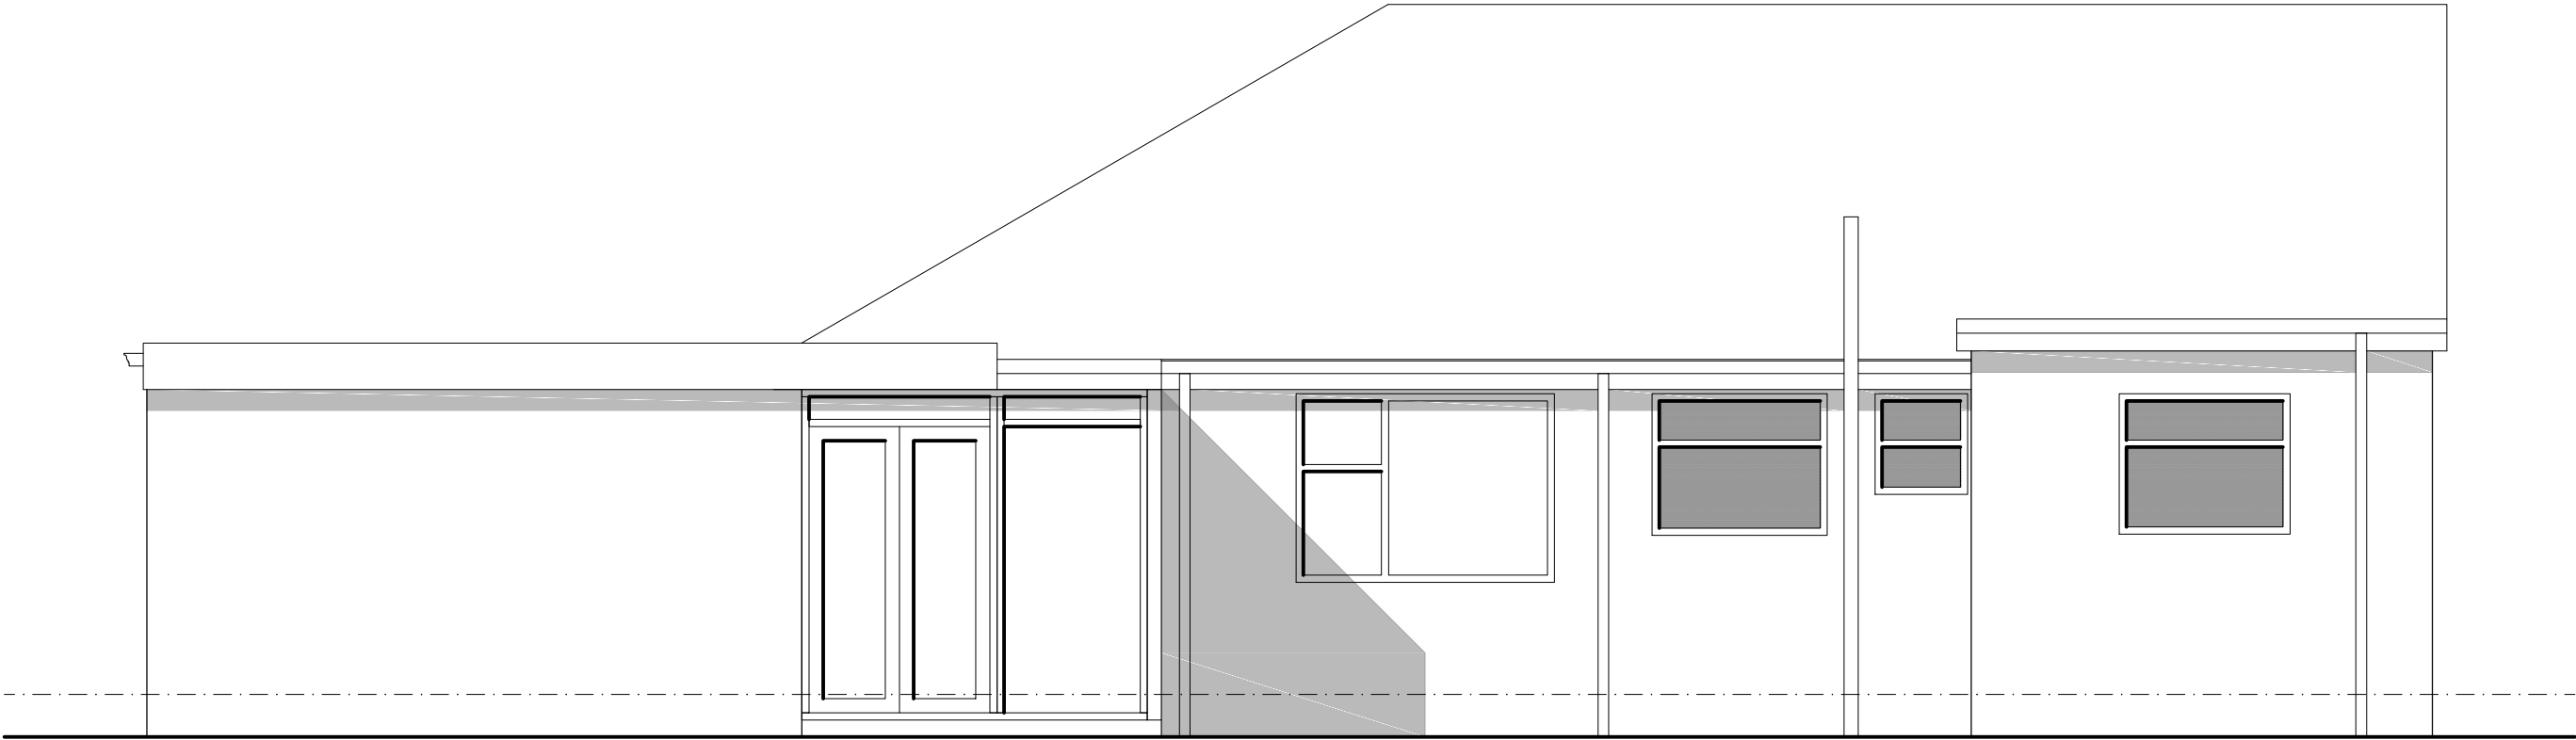

EXISTING REAR ELEVATION
(south)

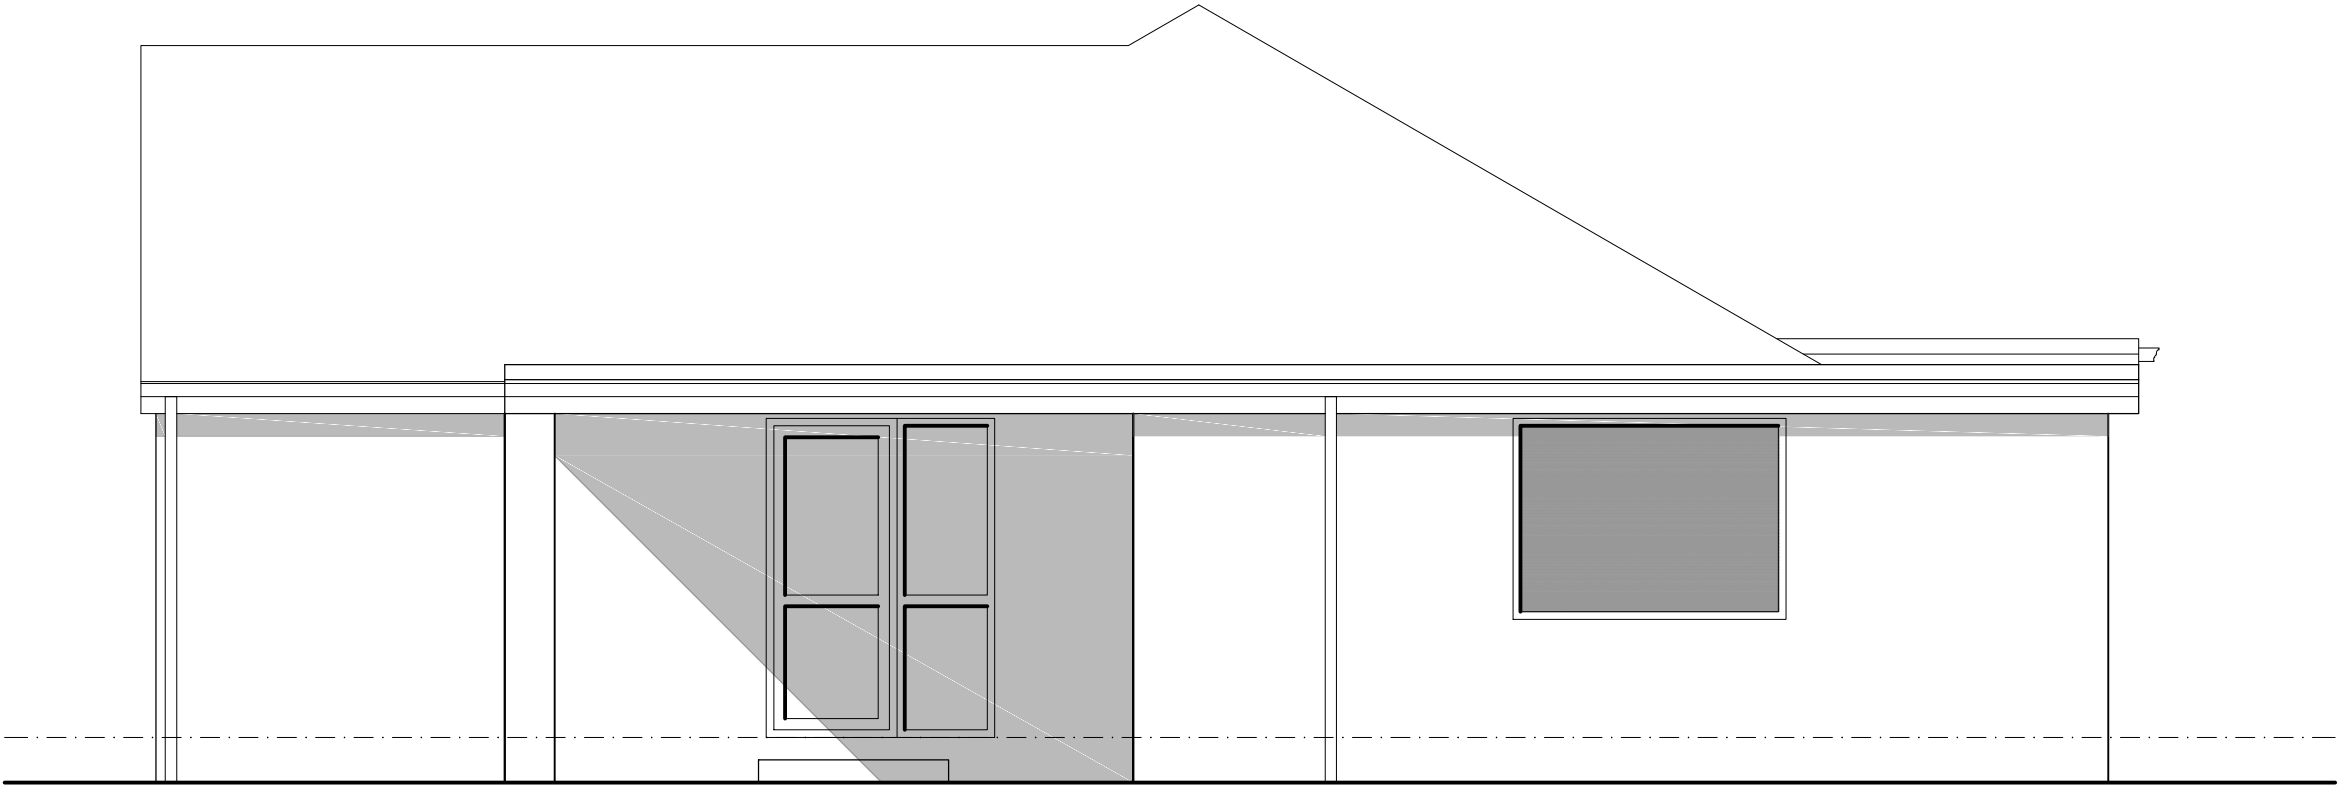

EXISTING SIDE ELEVATION
(west)

Rev	Date	Description	Drawn	Checked
Project For & on behalf of Irwin Mitchell 30 Belvedere Avenue Bury BL8 4ED				
Drawing Existing Elevations				
Client AB				
BIM Suitability Description SUITABLE FOR INFORMATION				BIM Suitability Code S2
Status	preliminary	2 Riverside Way Whitehall Waterfront Angel	320 City Road LONDON	
Date	feb21	LEEDS	LONDON	
Drawn	rsg	L51 4EH t 0113 819 8041	EC1V 2NZ t 0203 883 8602	
Checked	-	w edwardarchitecture.co.uk		
Scale (A2)	1:50	e info@edwardarchitecture.co.uk		
Project	0888	EA	A	PL03
Originator	-	Discipline	-	Rev
edward architecture				