

All dimensions are to be checked on site, any discrepancies are to be reported to the Architect before work commences. Do not scale from this drawing.


This drawing is to be read in conjunction with all relevant consultants and specialists drawings / documents, any discrepancies are to be reported to the Architect before the affected work commences.

All structural components shown are indicative only. Details / calculations of structural members are to be provided by the Structural Engineer.


This drawing is copyright.

A First Issue


14/05/2021

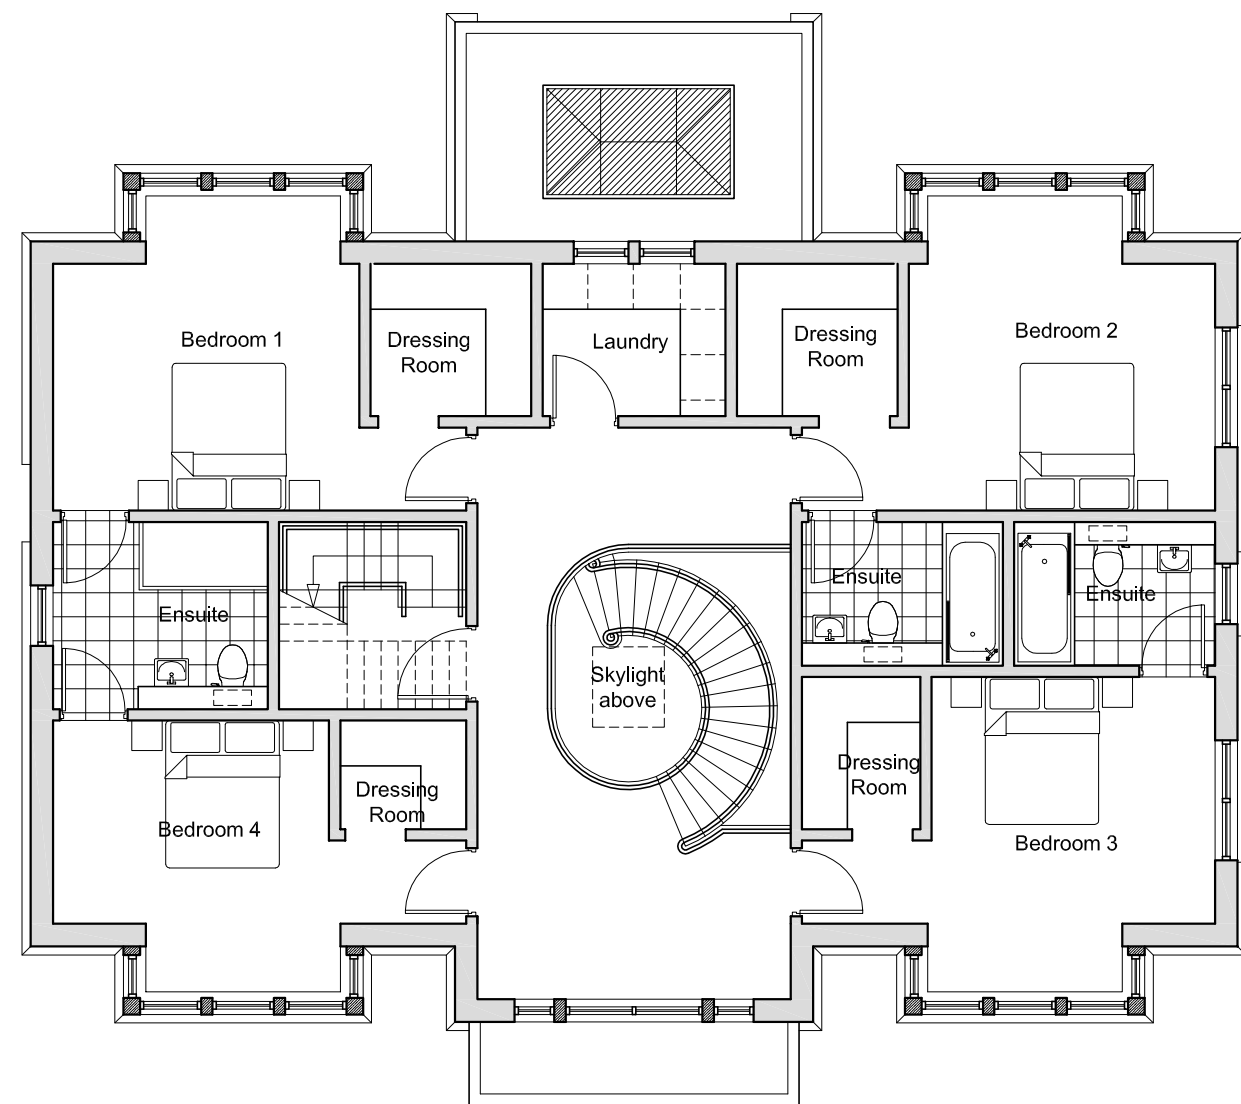


Proposed House 1 1/F Plan 1:100

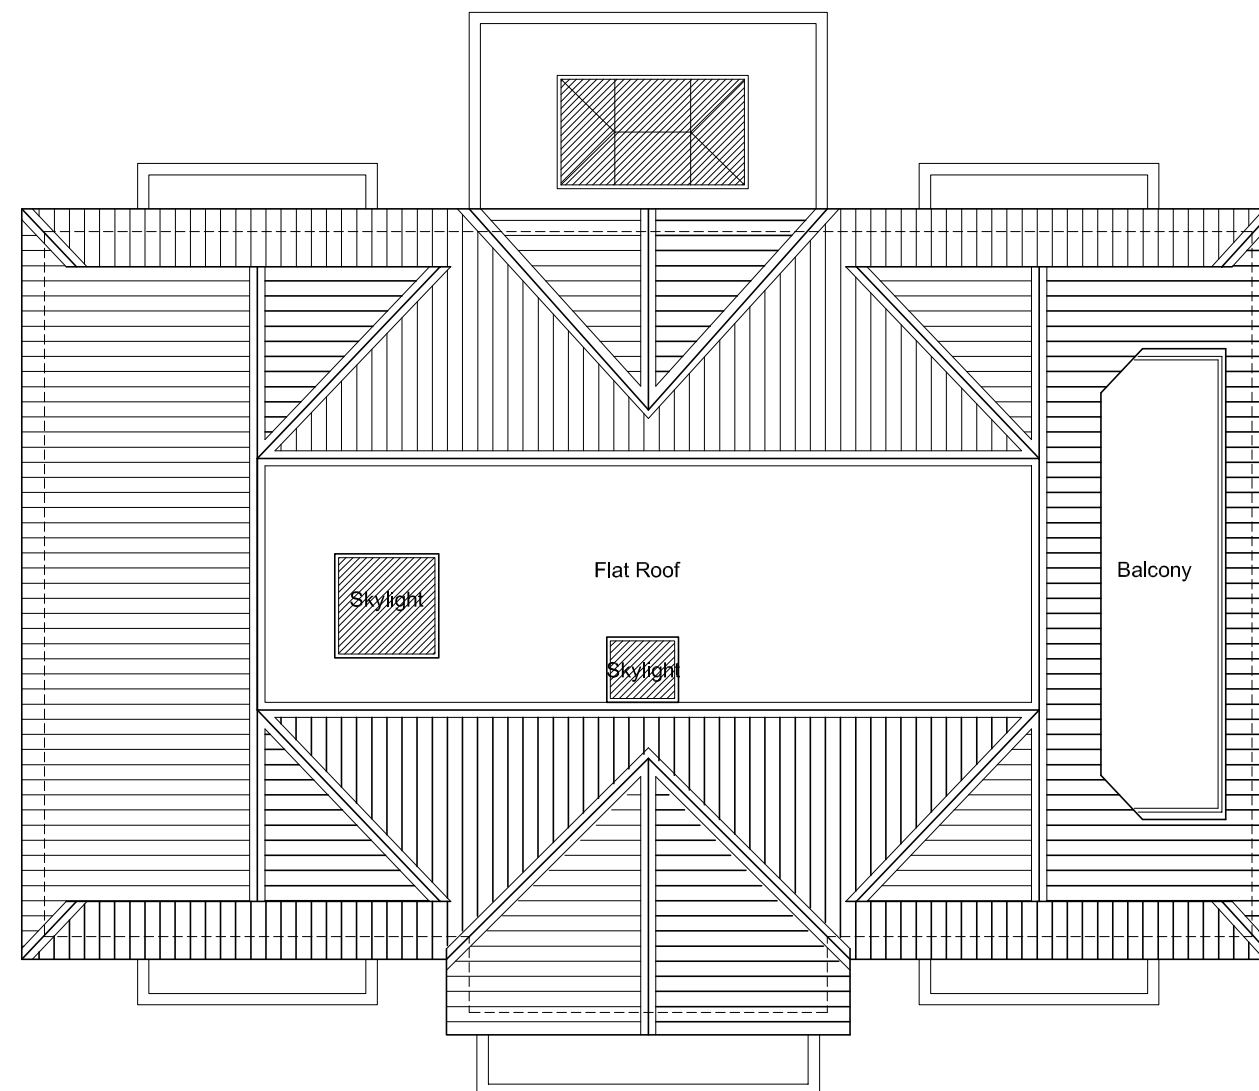


Proposed House 1 Roof Plan 1:100

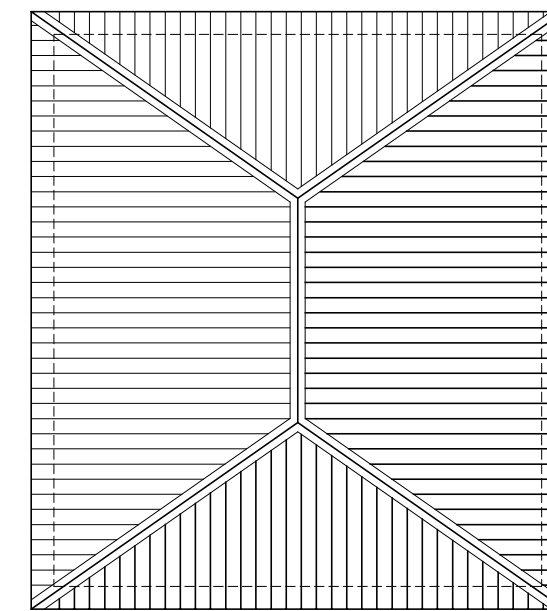


Proposed House 1 Garage Roof Plan 1:100

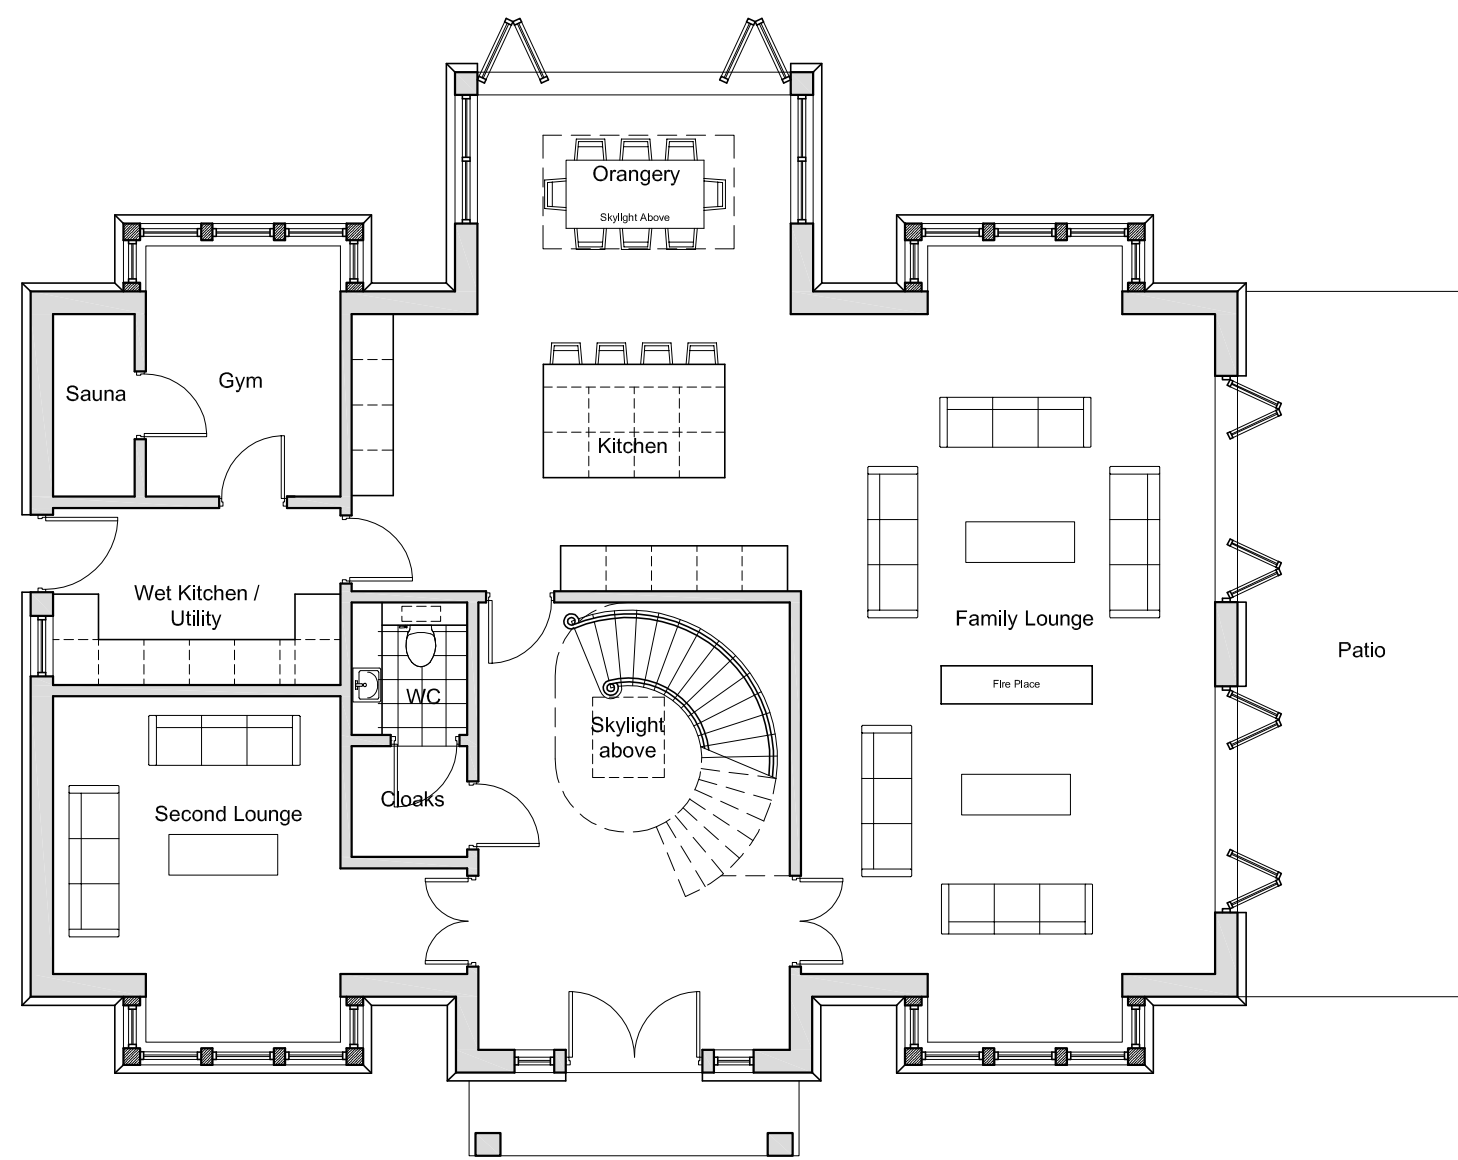

Proposed House 1 G/F Plan 1:100
Scale Bar 1:100

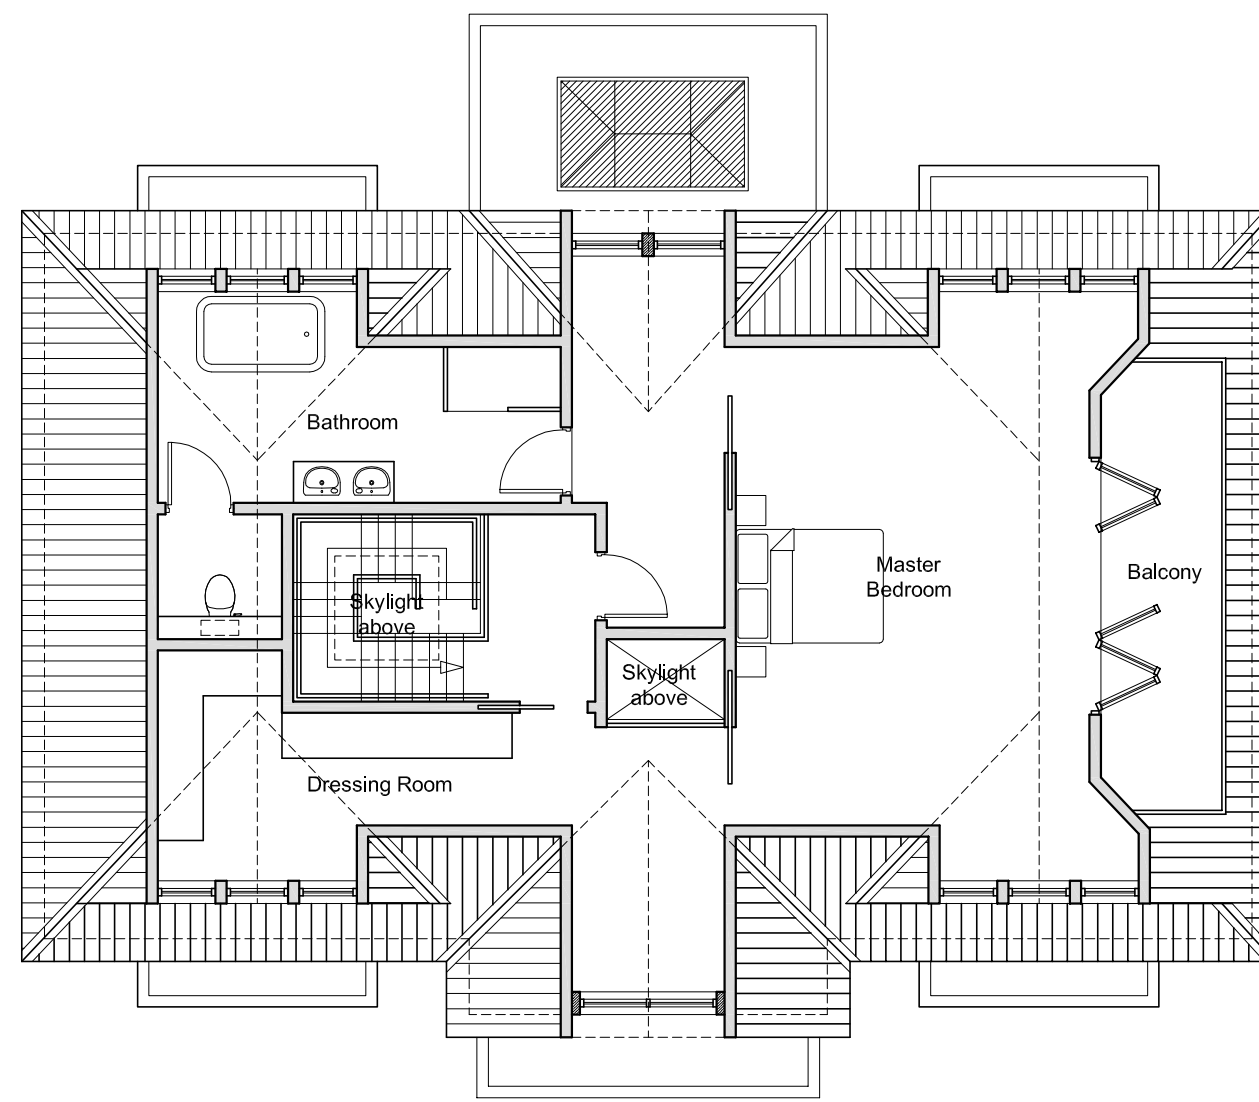

Proposed House 1 2/F Plan 1:100

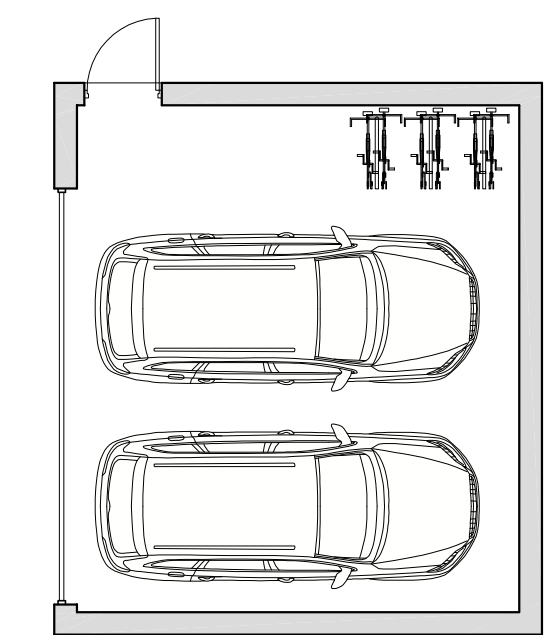

Proposed House 1 Garage G/F Plan 1:100
Scale Bar 1:100

T+A Tang & Associates Ltd
Chartered Architects

Tel : 0161 877 9587
e-mail: barrytang@tangassociates.co.uk
Entrance W1, 1/F, Westwood House,
Greenwood Business Centre,
Manchester, M5 4GH, UK

Client:
Luxworth Holdings Ltd

Project:
Lake Hill, Walshaw Road, Bury BL8 1PT

Drawing Title:
Proposed House 1 Plans

Scale:
1:100 @ A1
Date:
May 2021

Drawing No:
9687/111
Revision:
A