



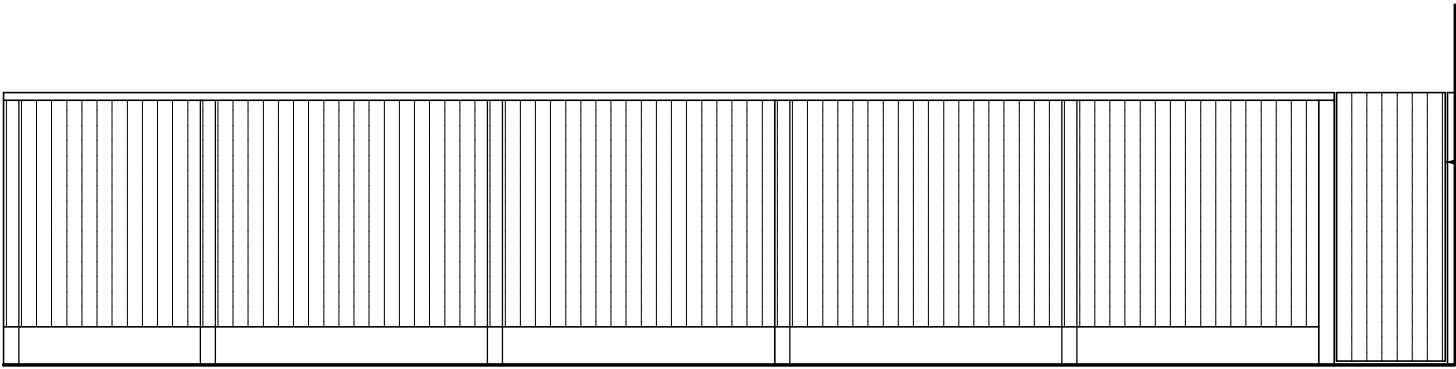


Proposed new fence along new boundary between nos. 2 and 4 Kestrel Close and to extend existing north east boundary fence of No. 2.Treated timber panels, supported off 100mm x 100mm concrete posts. Gates to be made of treated timber T & G boards


ELEVATION OF PROPOSED FENCE
(1/50)

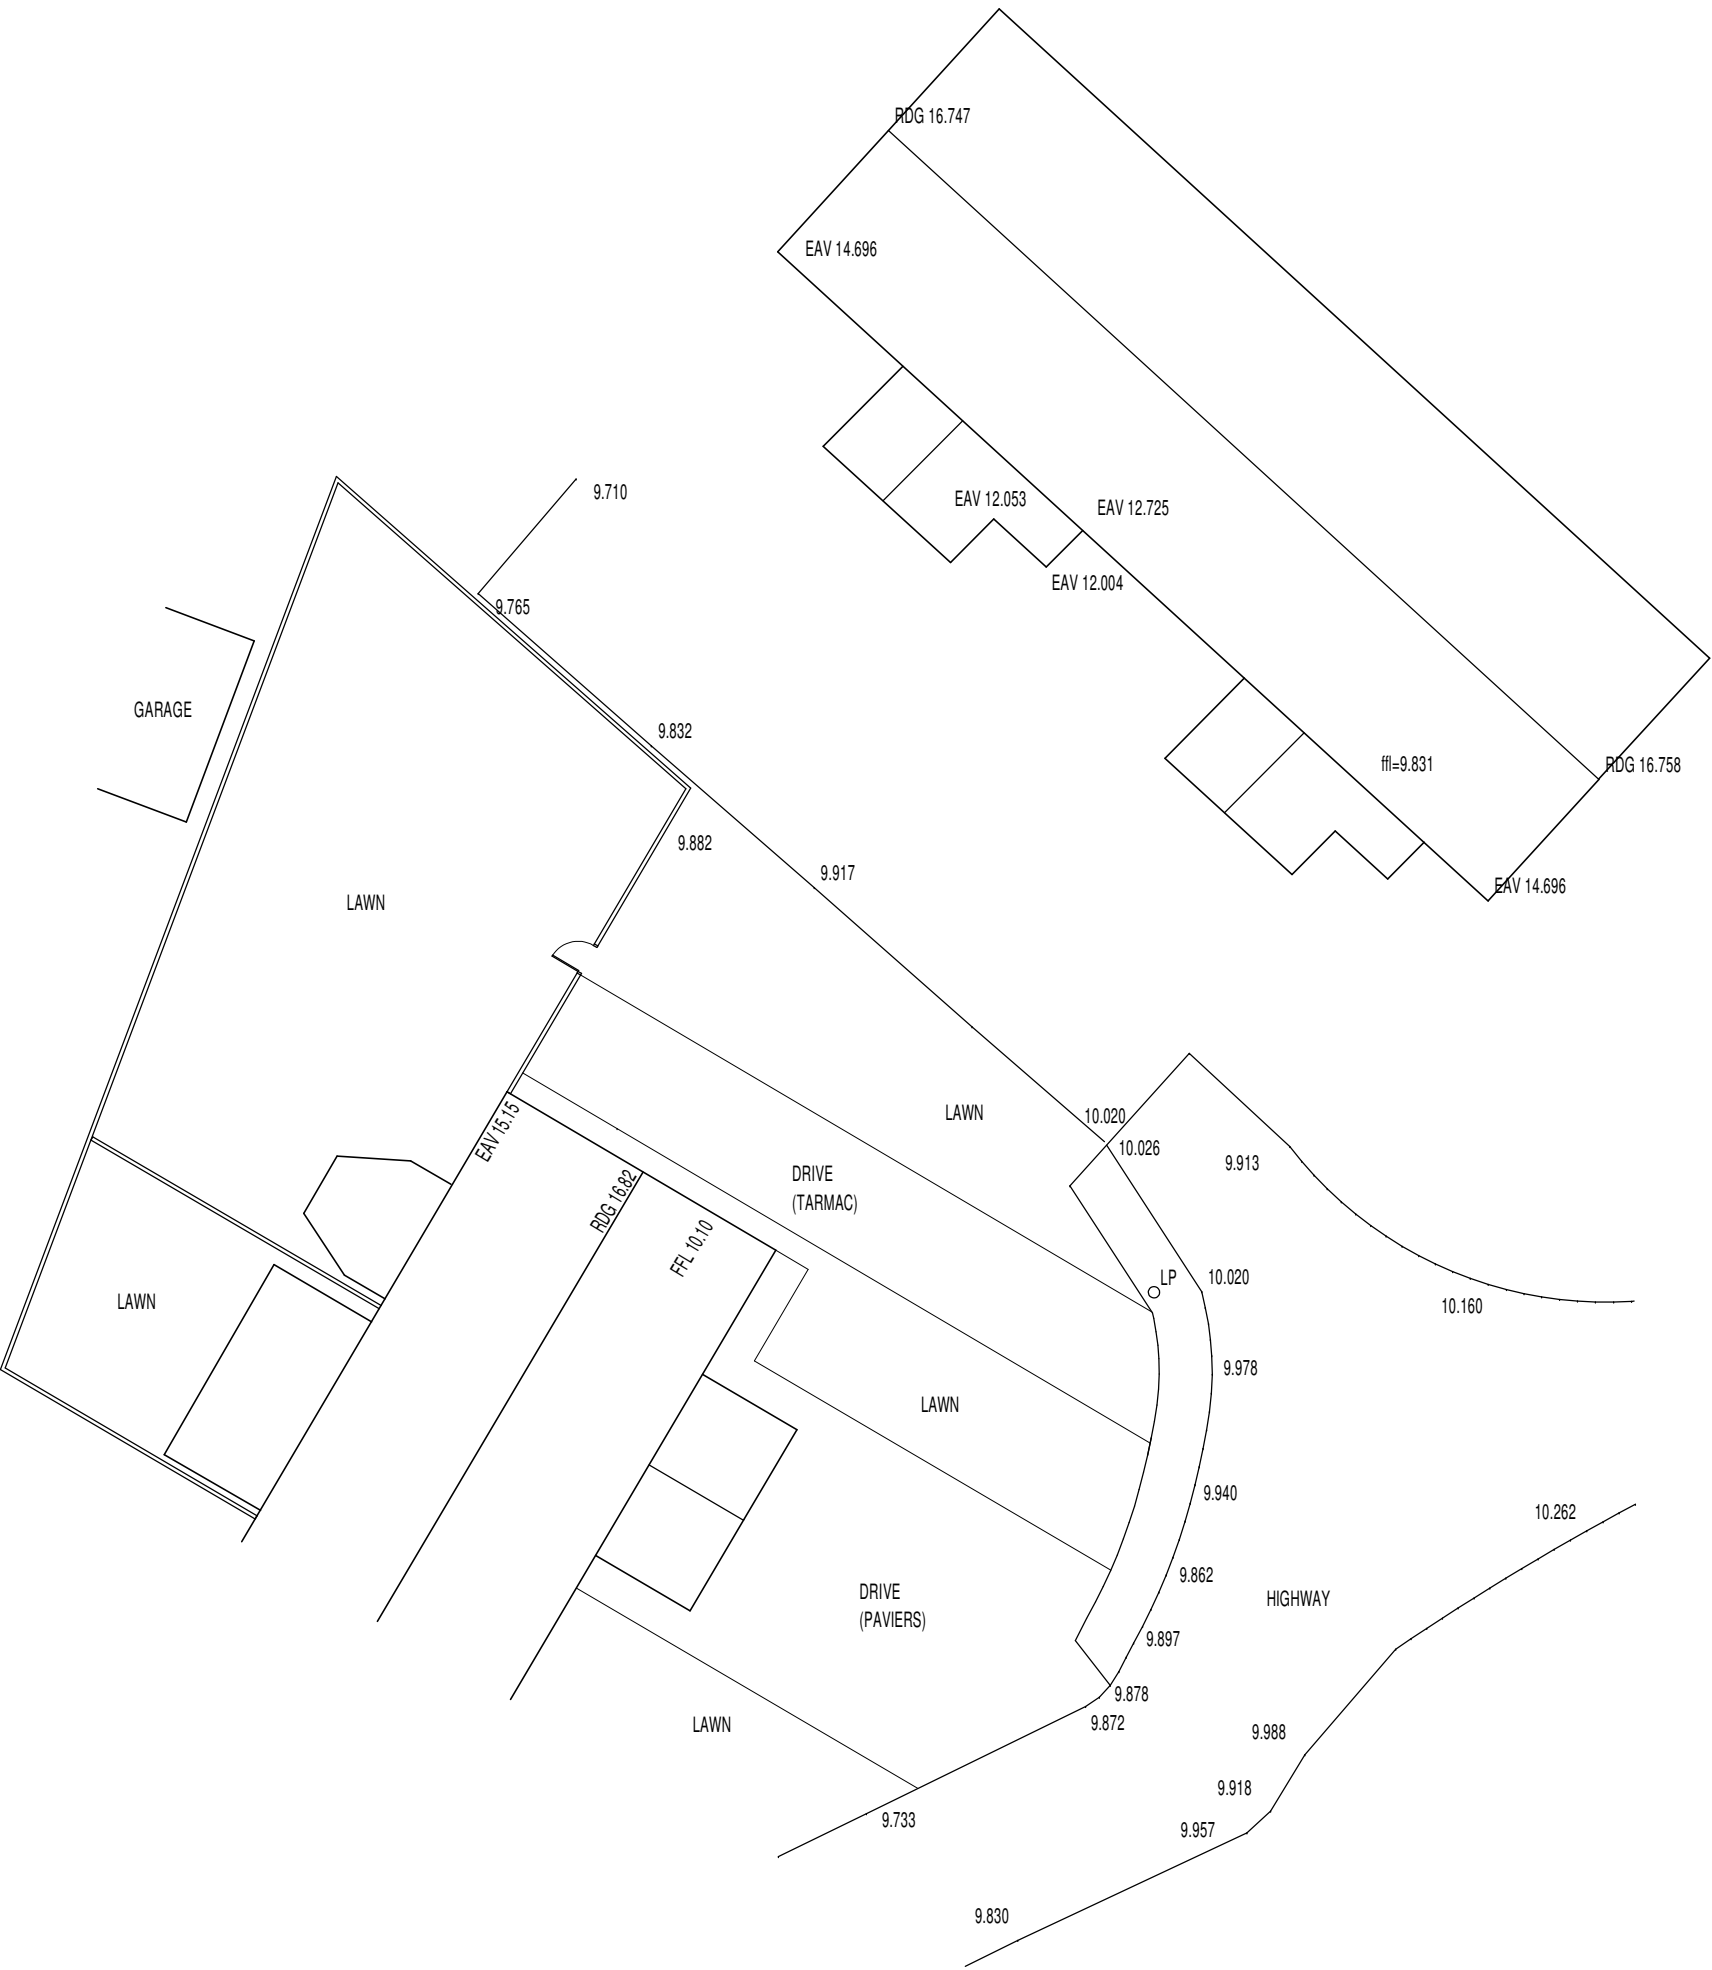

EXISTING SITE PLAN (1/200)

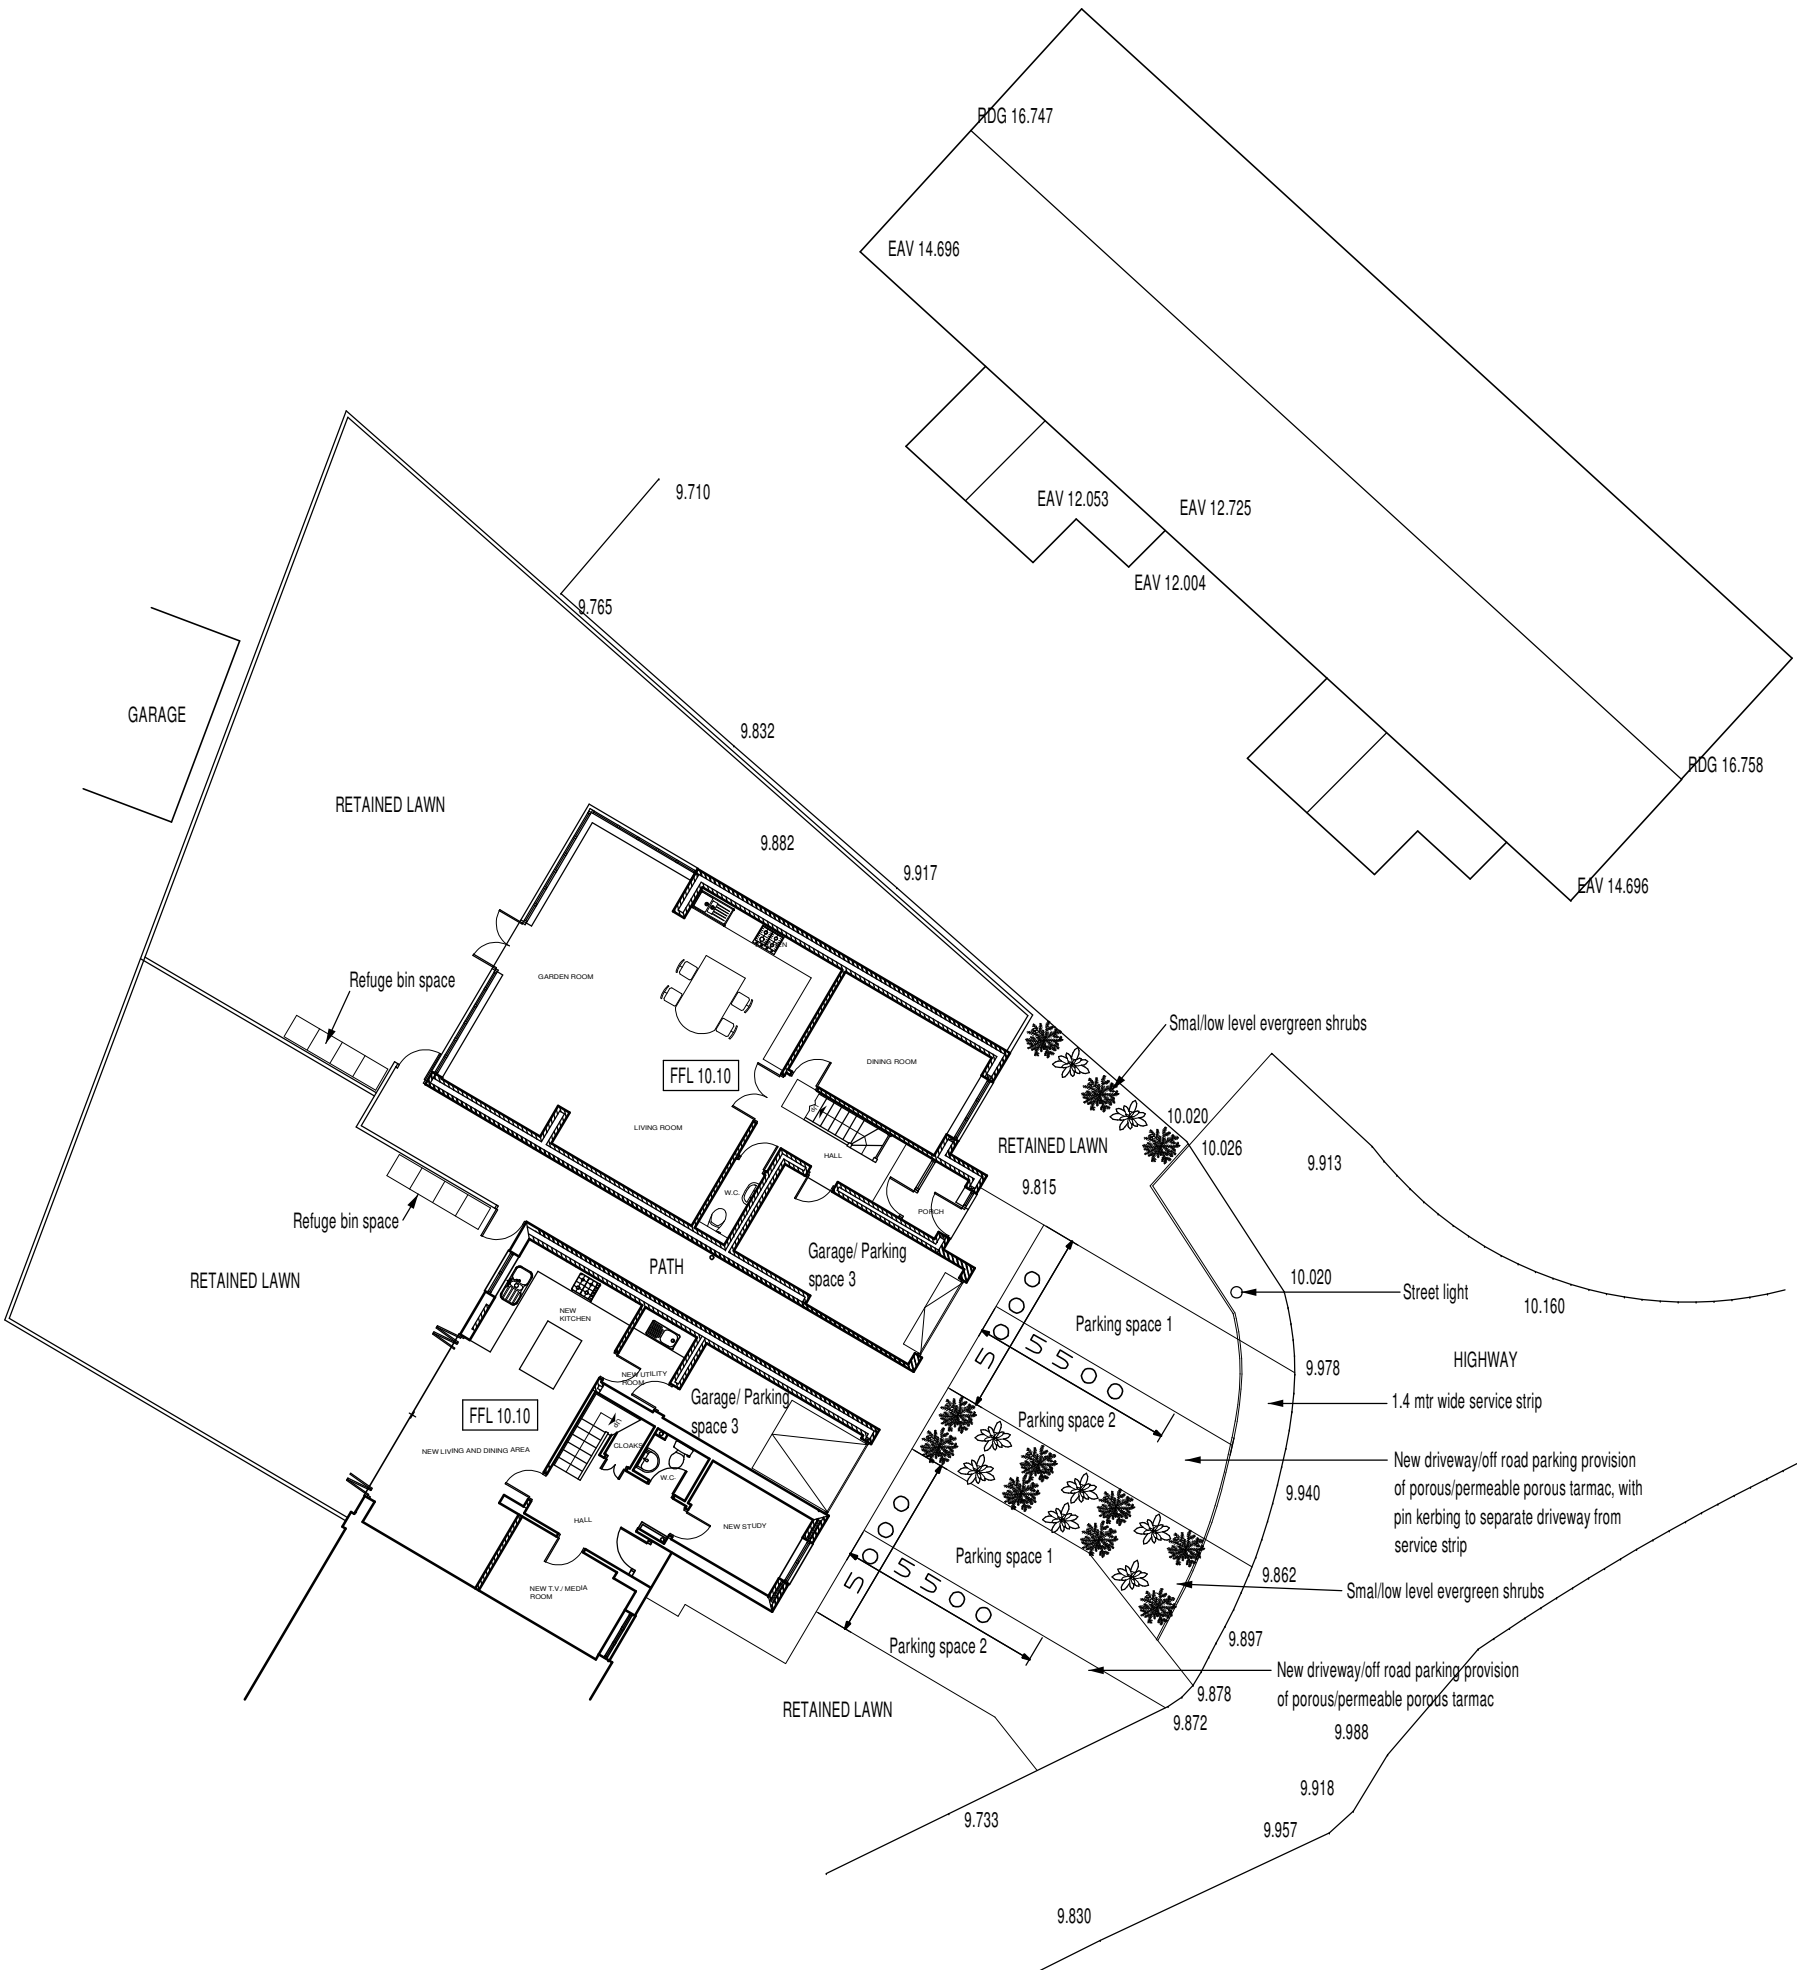

PROPOSED SITE PLAN (1/200)

 

GENERAL NOTES
Nash Building Consultants Limited assert the copyright for the content of this drawing.
No part of this drawing may be reproduced, stored in a retrieval system, or transmitted, in any form, or by any means, without the prior permission of Nash Building Consultants Limited.
The contents of this drawing have been prepared solely for the purpose of obtaining Planning consent and/or Building Regulation Plan Approval (based on regulations applicable at time of issue of the drawing). Whilst the contents of this drawing have been prepared with due diligence, any discrepancy/ies identified by third parties, must be referred to Nash Building Consultants Limited for further consideration, prior to execution of related works.
All dimensions stated on this drawing are in millimetres, unless otherwise stated.
All dimensions must be checked on site, prior to commencement of related works and any discrepancy/ies must be referred to Nash Building Consultants Limited.

This drawing must be read in conjunction with Building Regulation Specification No. 2021/900-04

All structural alterations and works are to be in accordance with the appointed Structural Engineer's separate design calculations and details

REVISION DETAILS
REV A: Topographical surveyed levels and service strip added (20/03/2024)

NASH BUILDING CONSULTANTS LIMITED
ARCHITECTURAL DESIGN
PLANNING
BUILDING REGULATIONS
INTERIOR DESIGN

Heathcroft 38, Heath Lane, Lowton, Warrington, WA3 1JA
Tel No 01942 722002 / 07879 633662
Email: gordon@gordonnash.co.uk

CLIENT:	MR. M. MURPHY		
PROJECT:	REPLACEMENT DWELLING AT 2, KESTREL CLOSE AND ALTERATIONS TO RETAINED DWELLING, AT 4, KESTREL CLOSE, WHITEFIELD M45 6SB		
DRG. TITLE:	EXISTING AND PROPOSED SITE PLAN, AND PROPOSED FENCE ELEVATION		
DRAWING No:	2020/881-02	REV.	A
ISSUE DATE:	01/08/2023	SCALE:	1/200 & 1/50 @ A2