




Under the conditions of engagement the copyright in all drawings, specifications and documents prepared by the designer and in the work executed form them shall remain the property of the designer unless otherwise agreed. Prior to commencement of any works all dimensions are to be checked and verified by the relevant contractor
DO NOT SCALE FROM THIS DRAWING

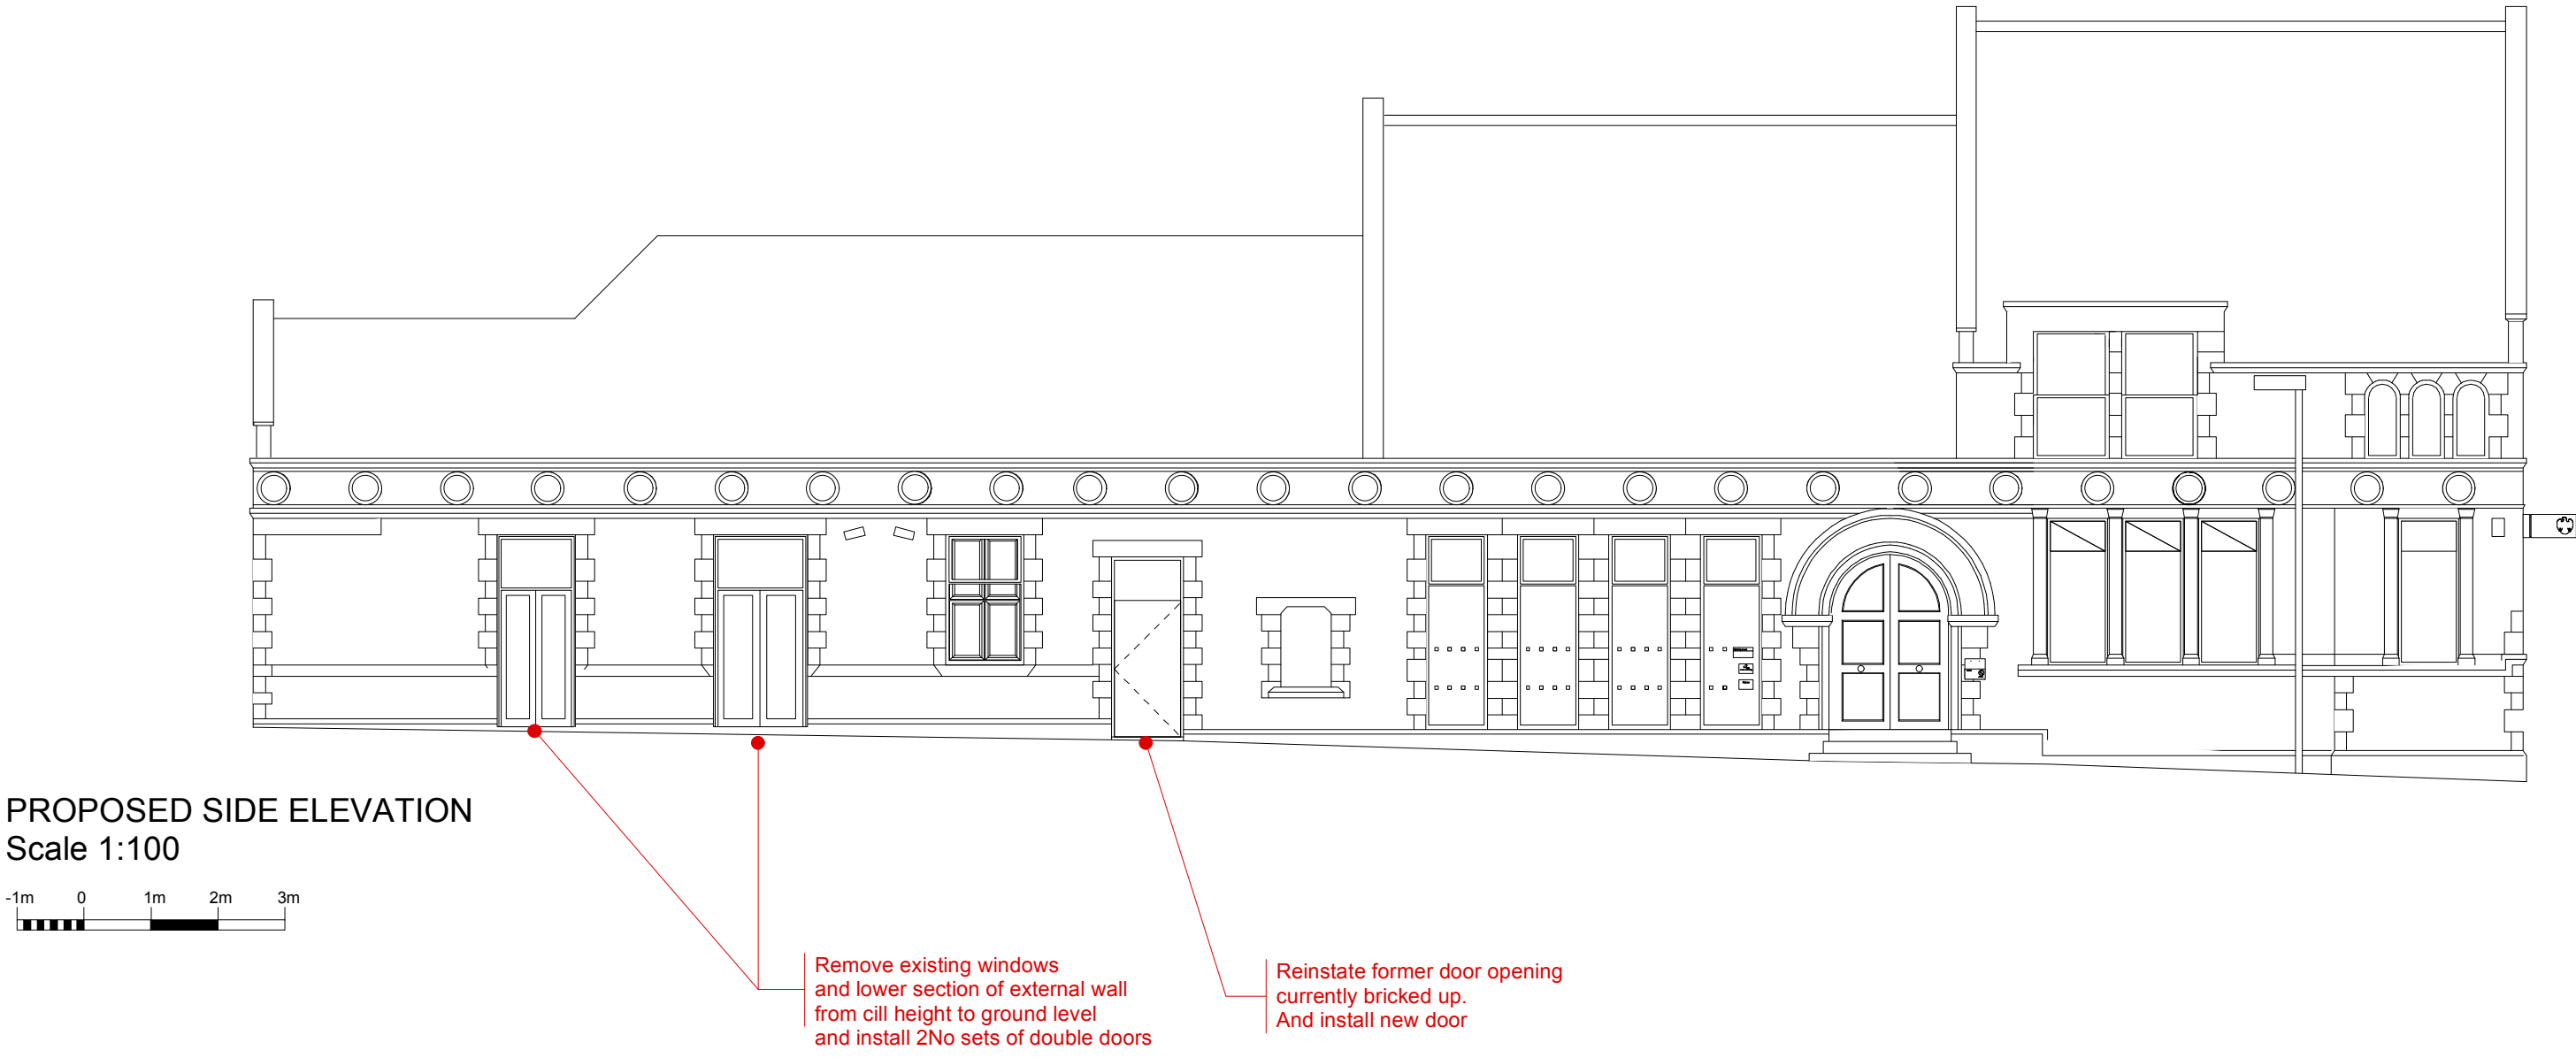


PROPOSED SIDE ELEVATION
Scale 1:100

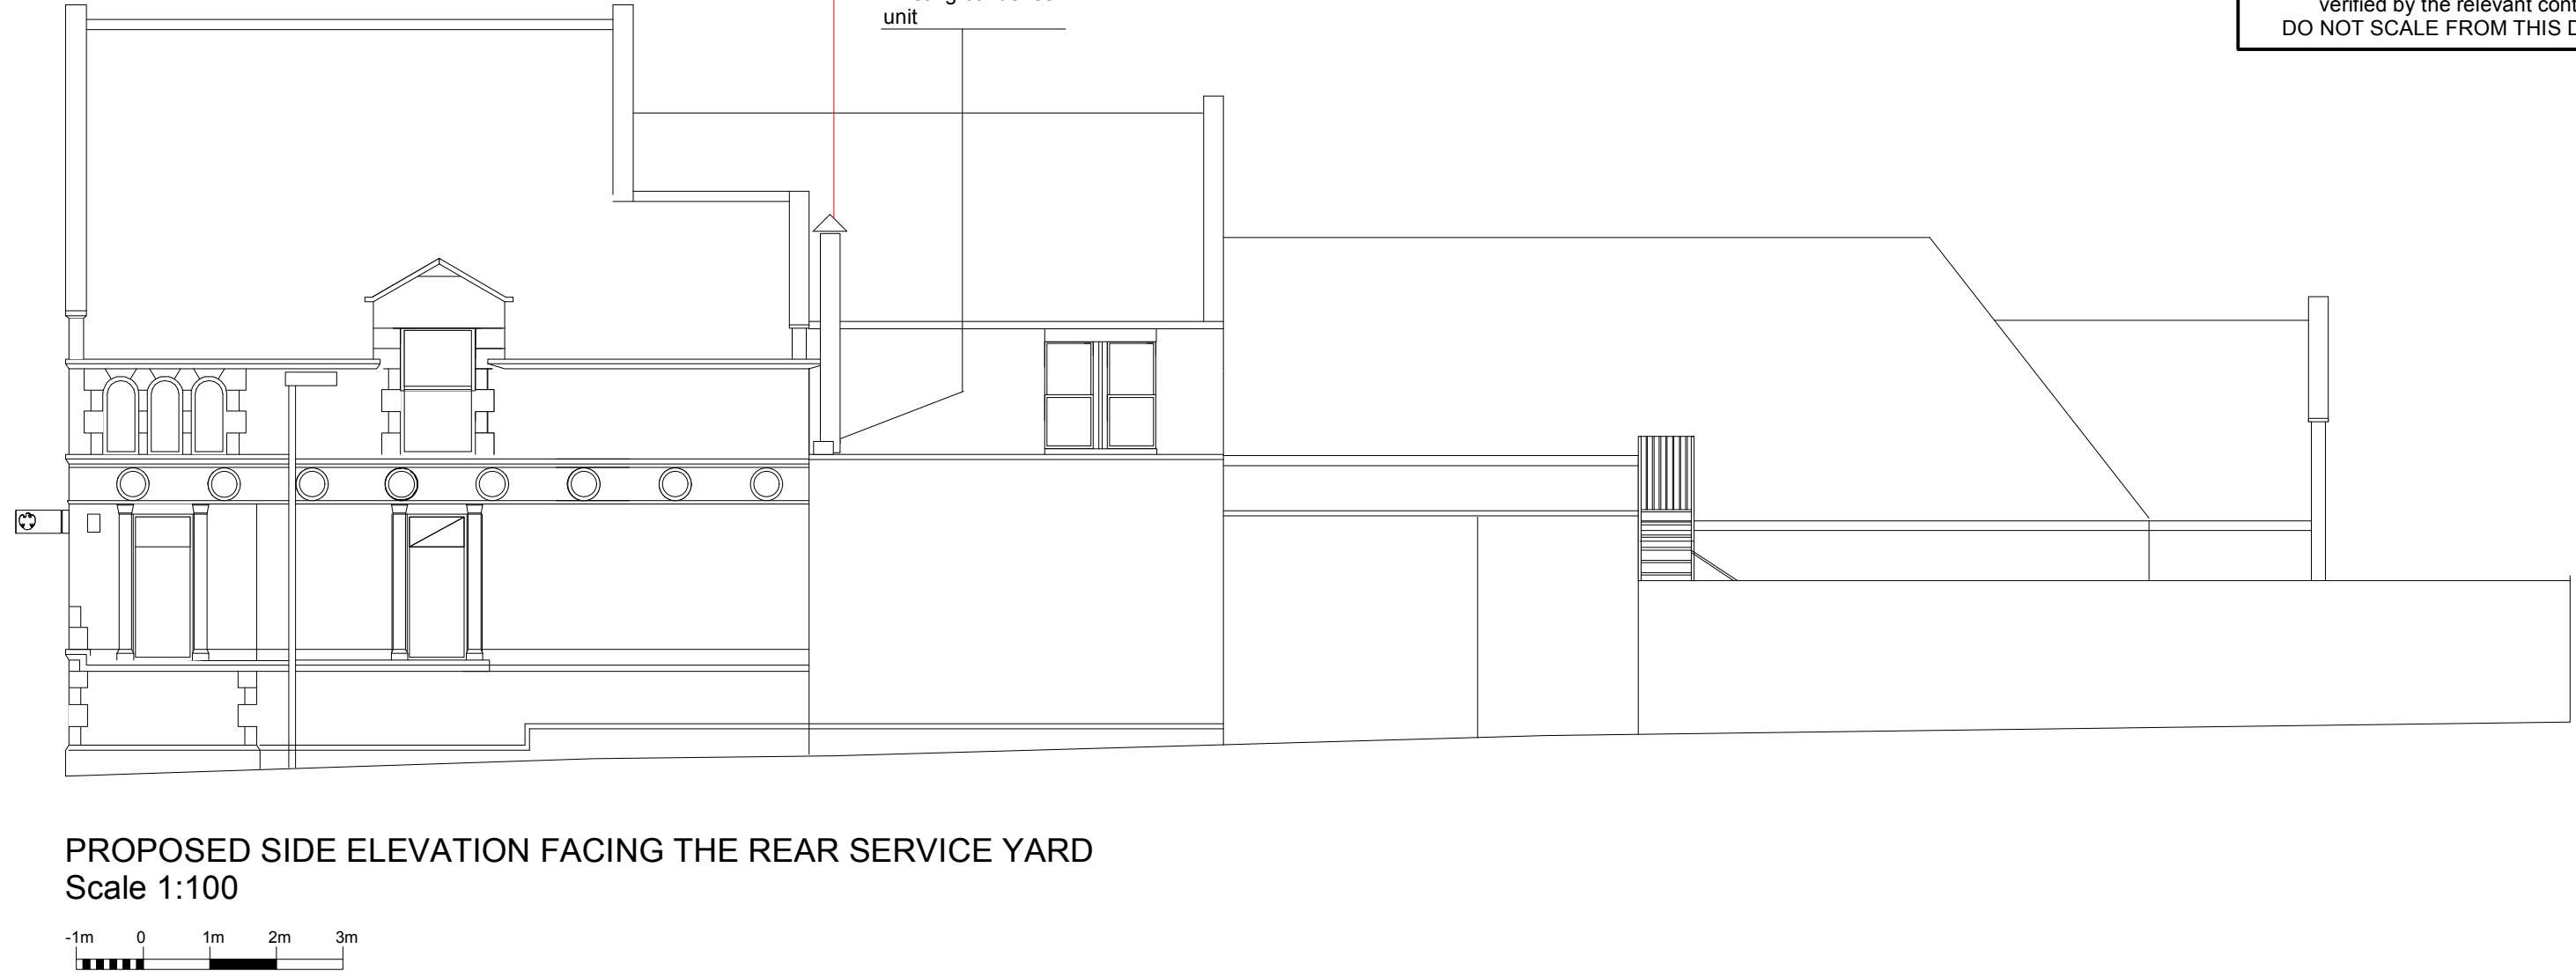


PROPOSED SIDE ELEVATION FACING THE REAR SERVICE YARD
Scale 1:100

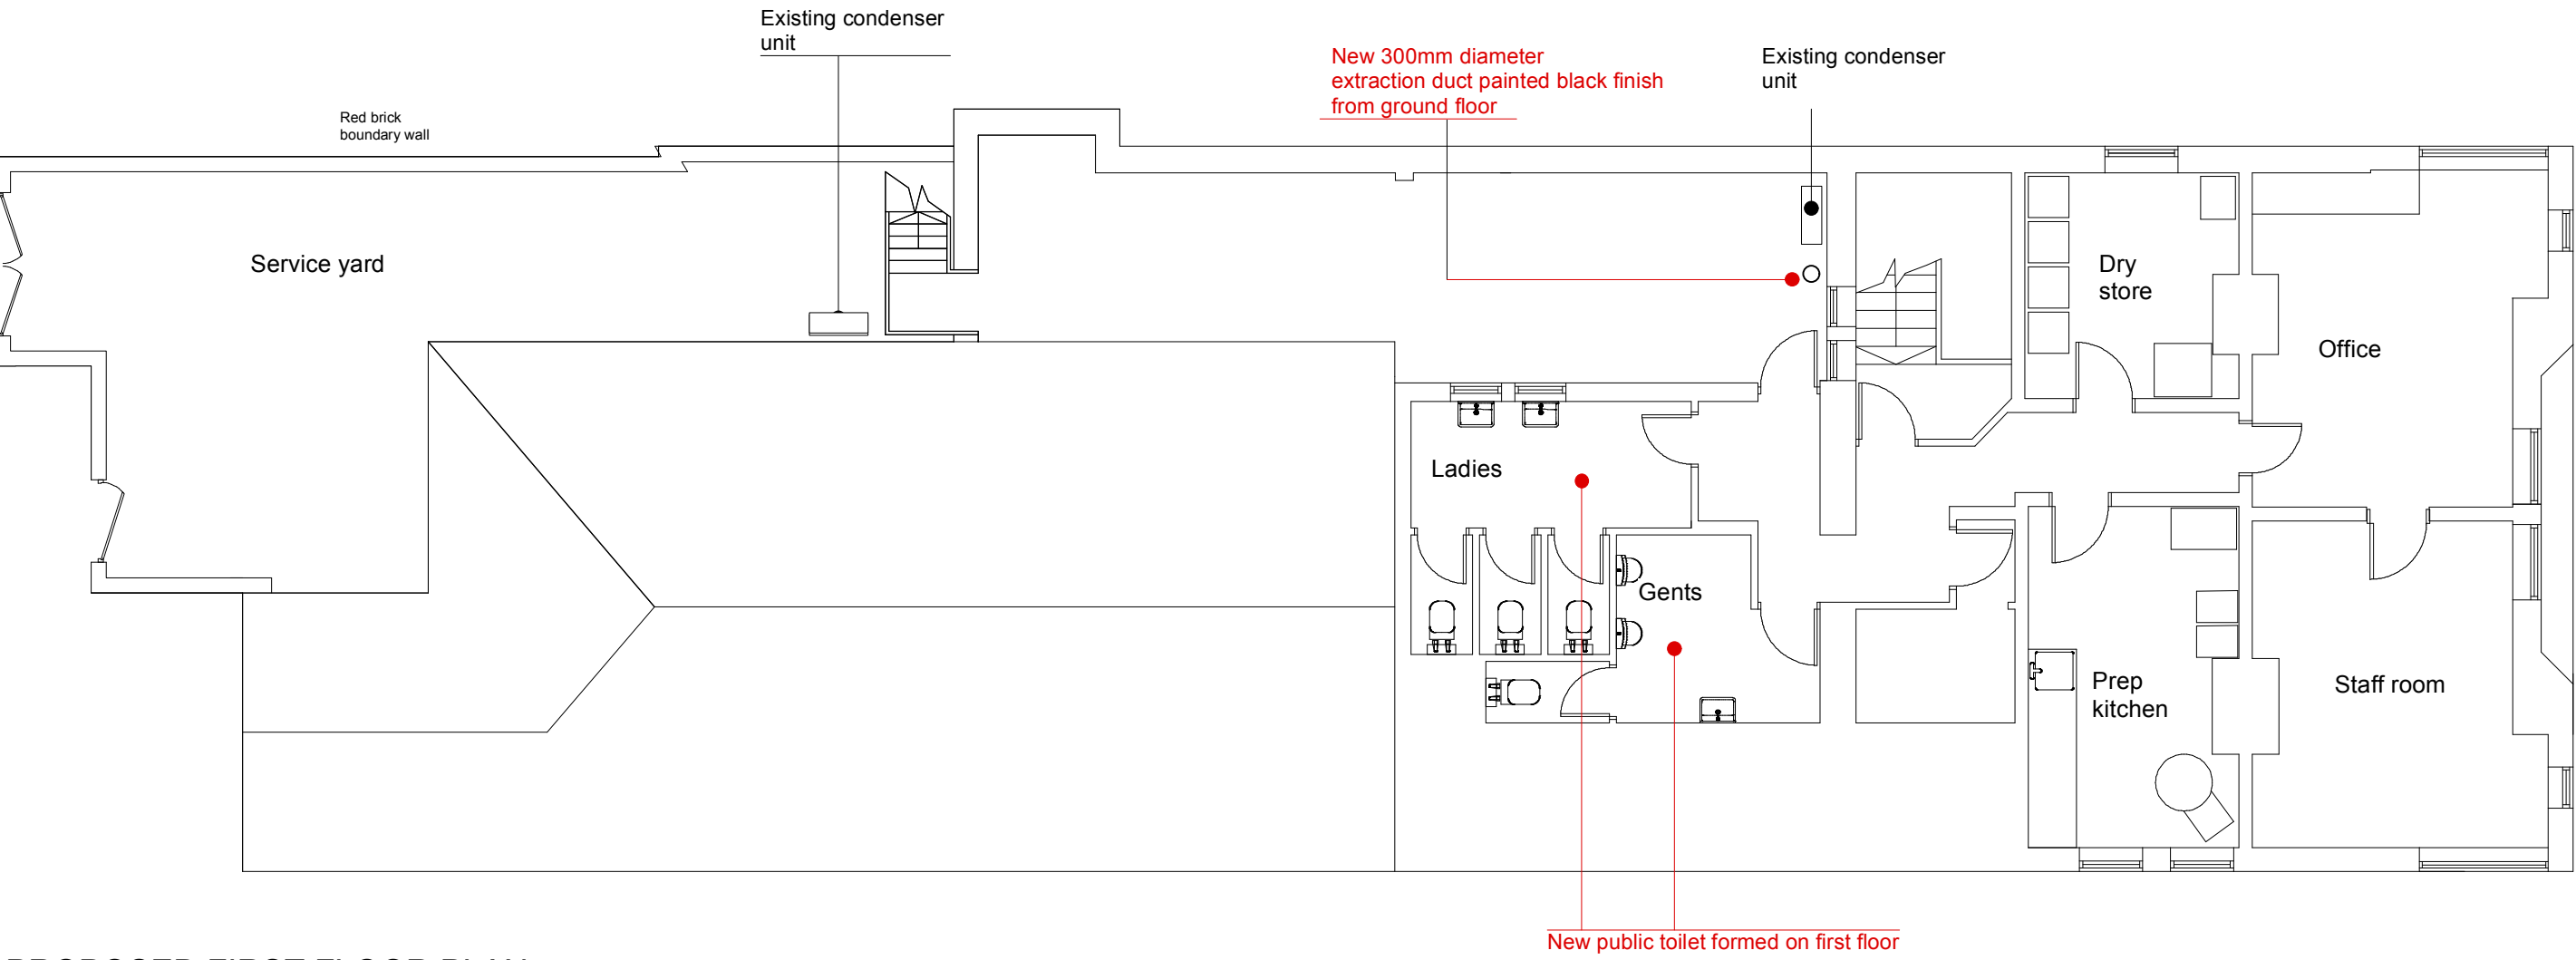

PROPOSED FIRST FLOOR PLAN
Scale 1:100

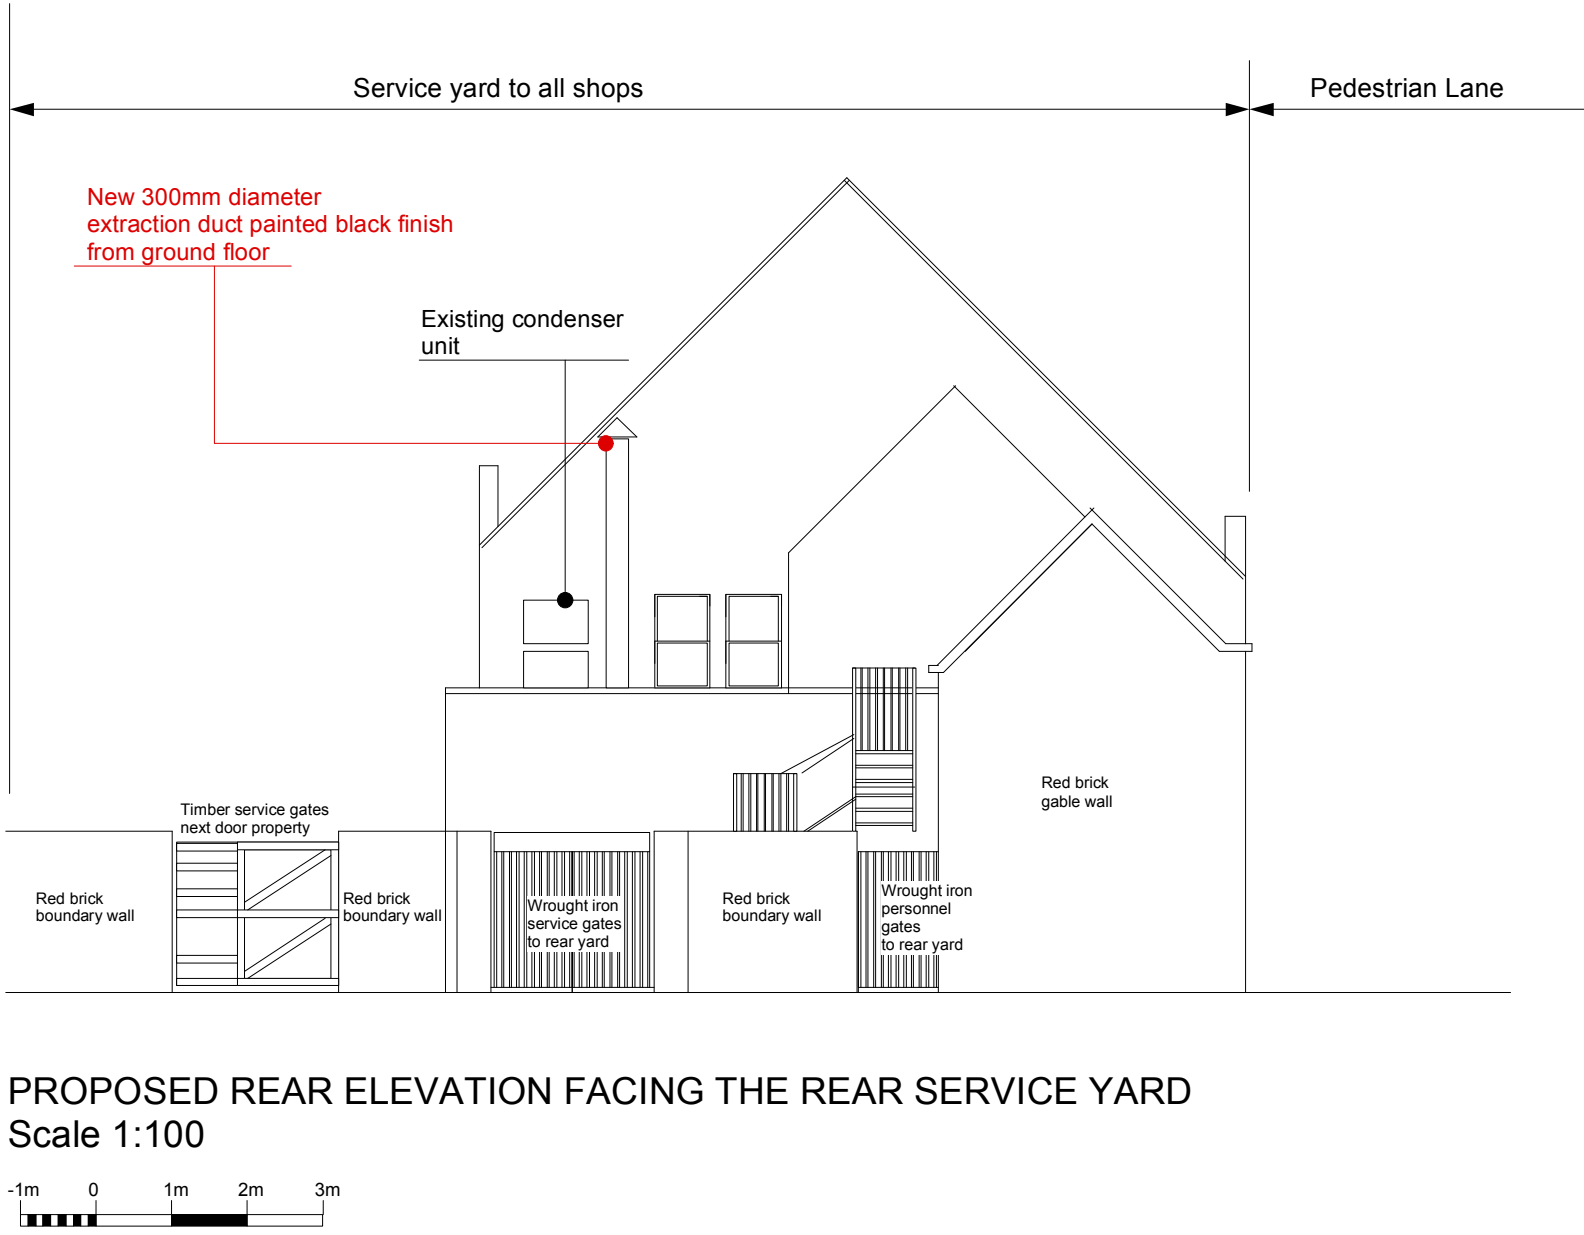

PROPOSED REAR ELEVATION FACING THE REAR SERVICE YARD
Scale 1:100

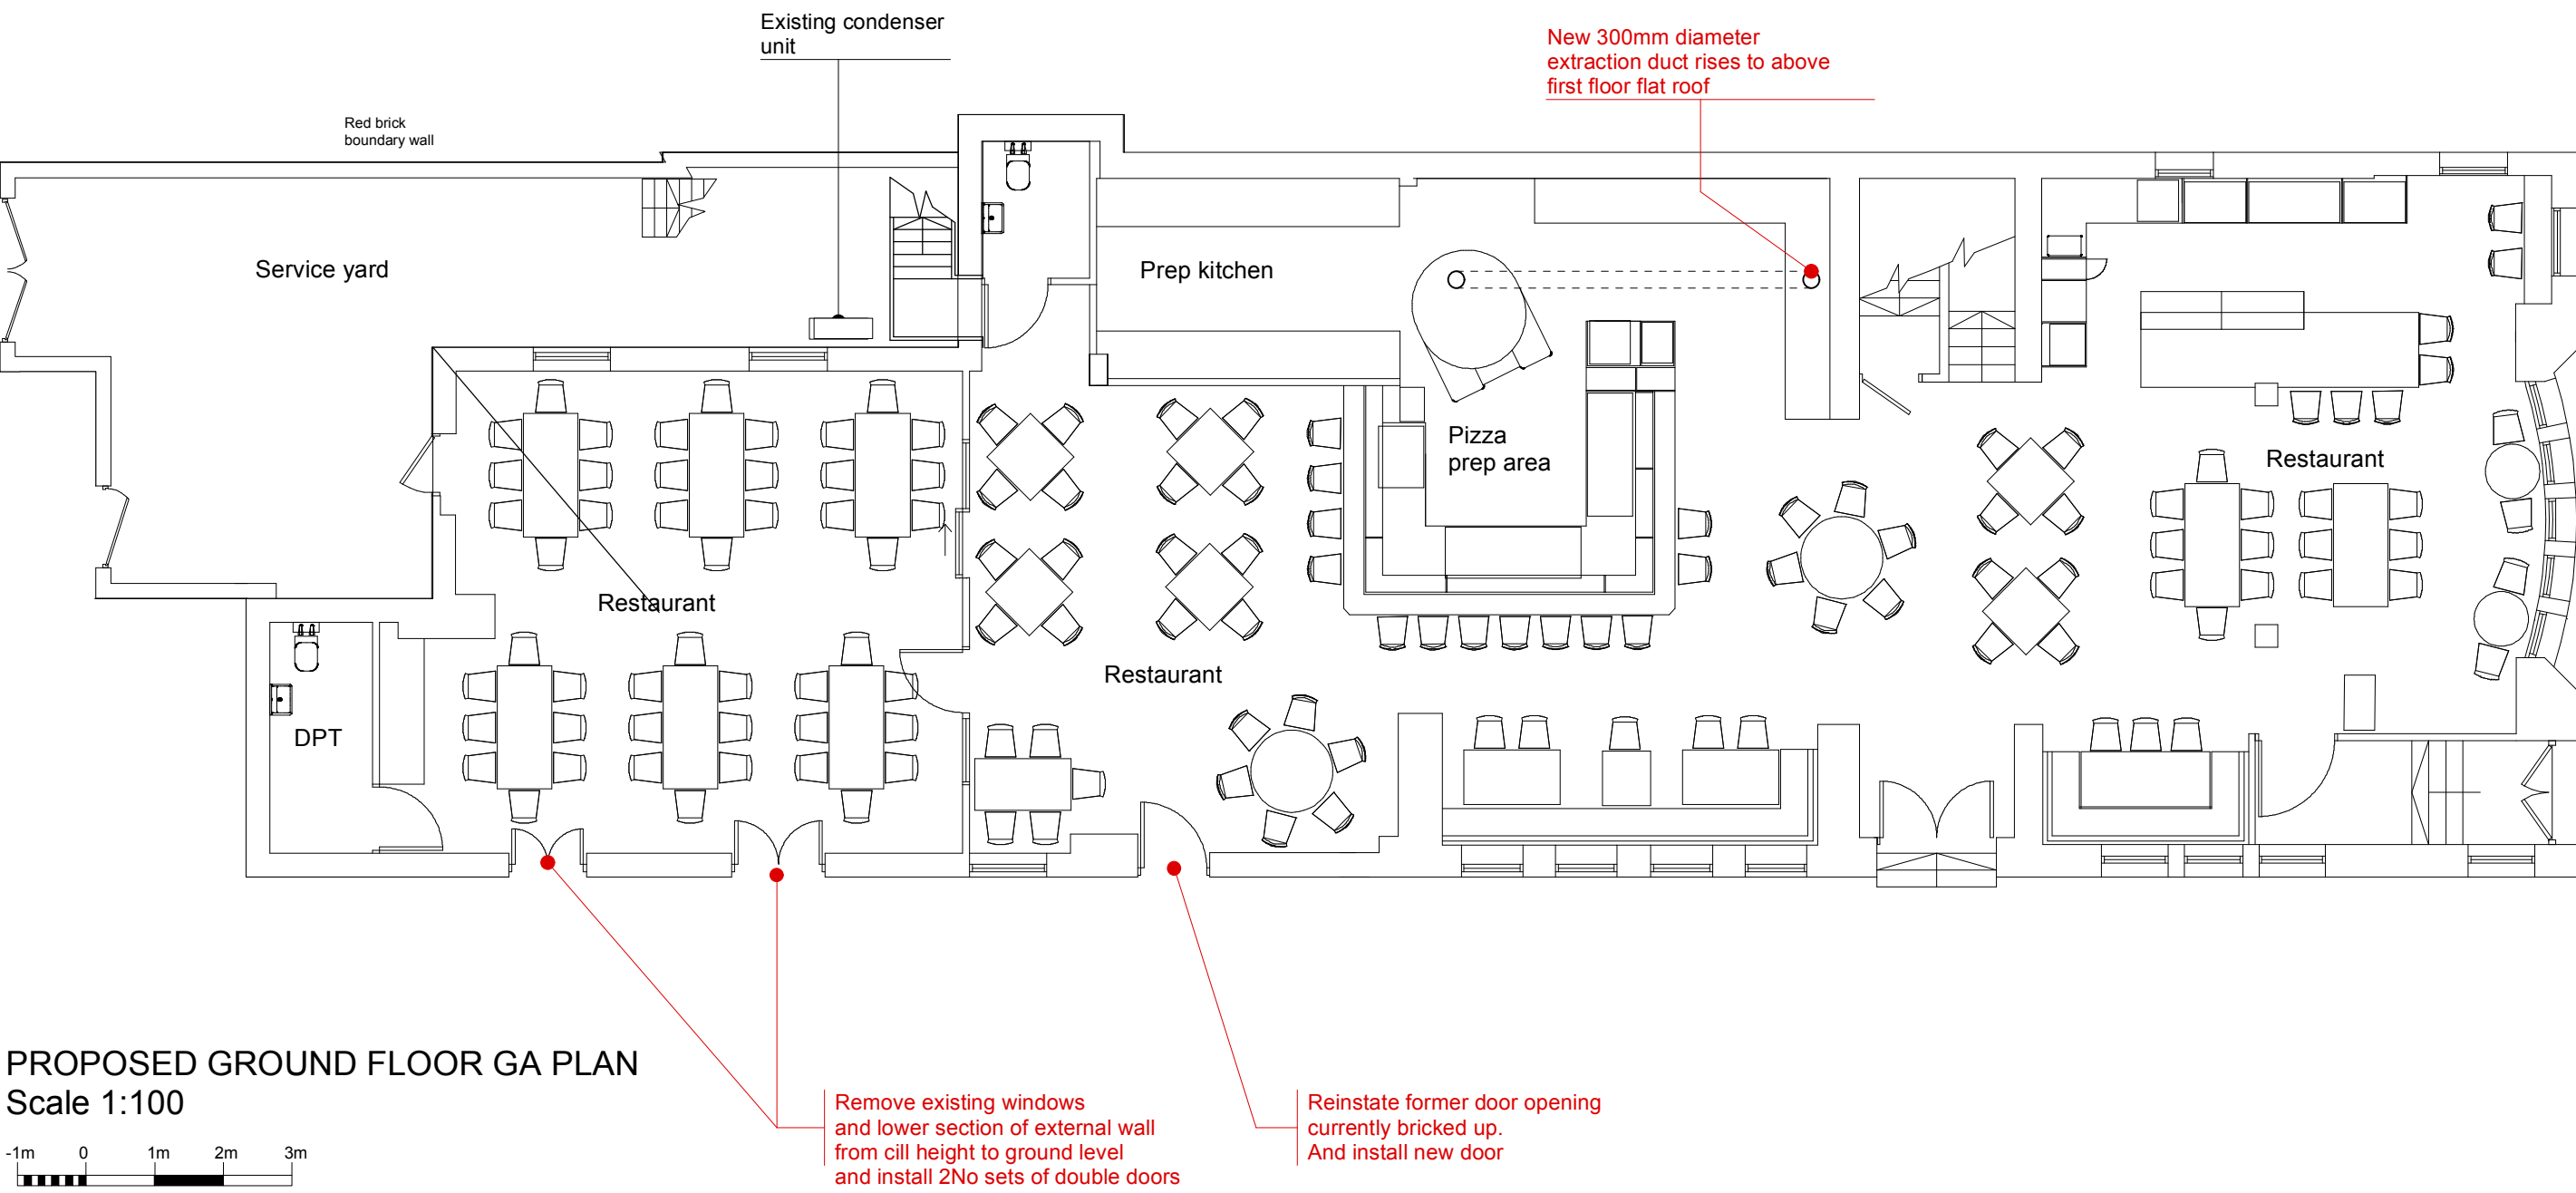

PROPOSED GROUND FLOOR GA PLAN
Scale 1:100



EXISTING FRONT ELEVATION FACING BURY NEW ROAD (NO CHANGES)
Scale 1:100

Revision A June 2024

- 1 Added side and rear elevation
- 2 Added front elevation
- 2 Added boundary wall treatment

Revision B August 2024

- 1 Omitted external furniture
- 2 Reversed door swing from opening outwards to opening inwards as requested by Council Highways

CLIENT	Mission Mars 8 Hewitt Street Manchester M15 4GB
PROJECT	460 Bury New Road Prestwich Mnchester M25 1AX
DRAWING	Proposed floor plans & Side elevations
DRAWING NO	PL:24015.002B
DATE	19.05.2024
DRAWN	AAL
SCALE	1:100@A1
design306 306 Millnrow Road Rochdale OL16 5BQ Tel 07794 332098 email alex@design306.co.uk	