



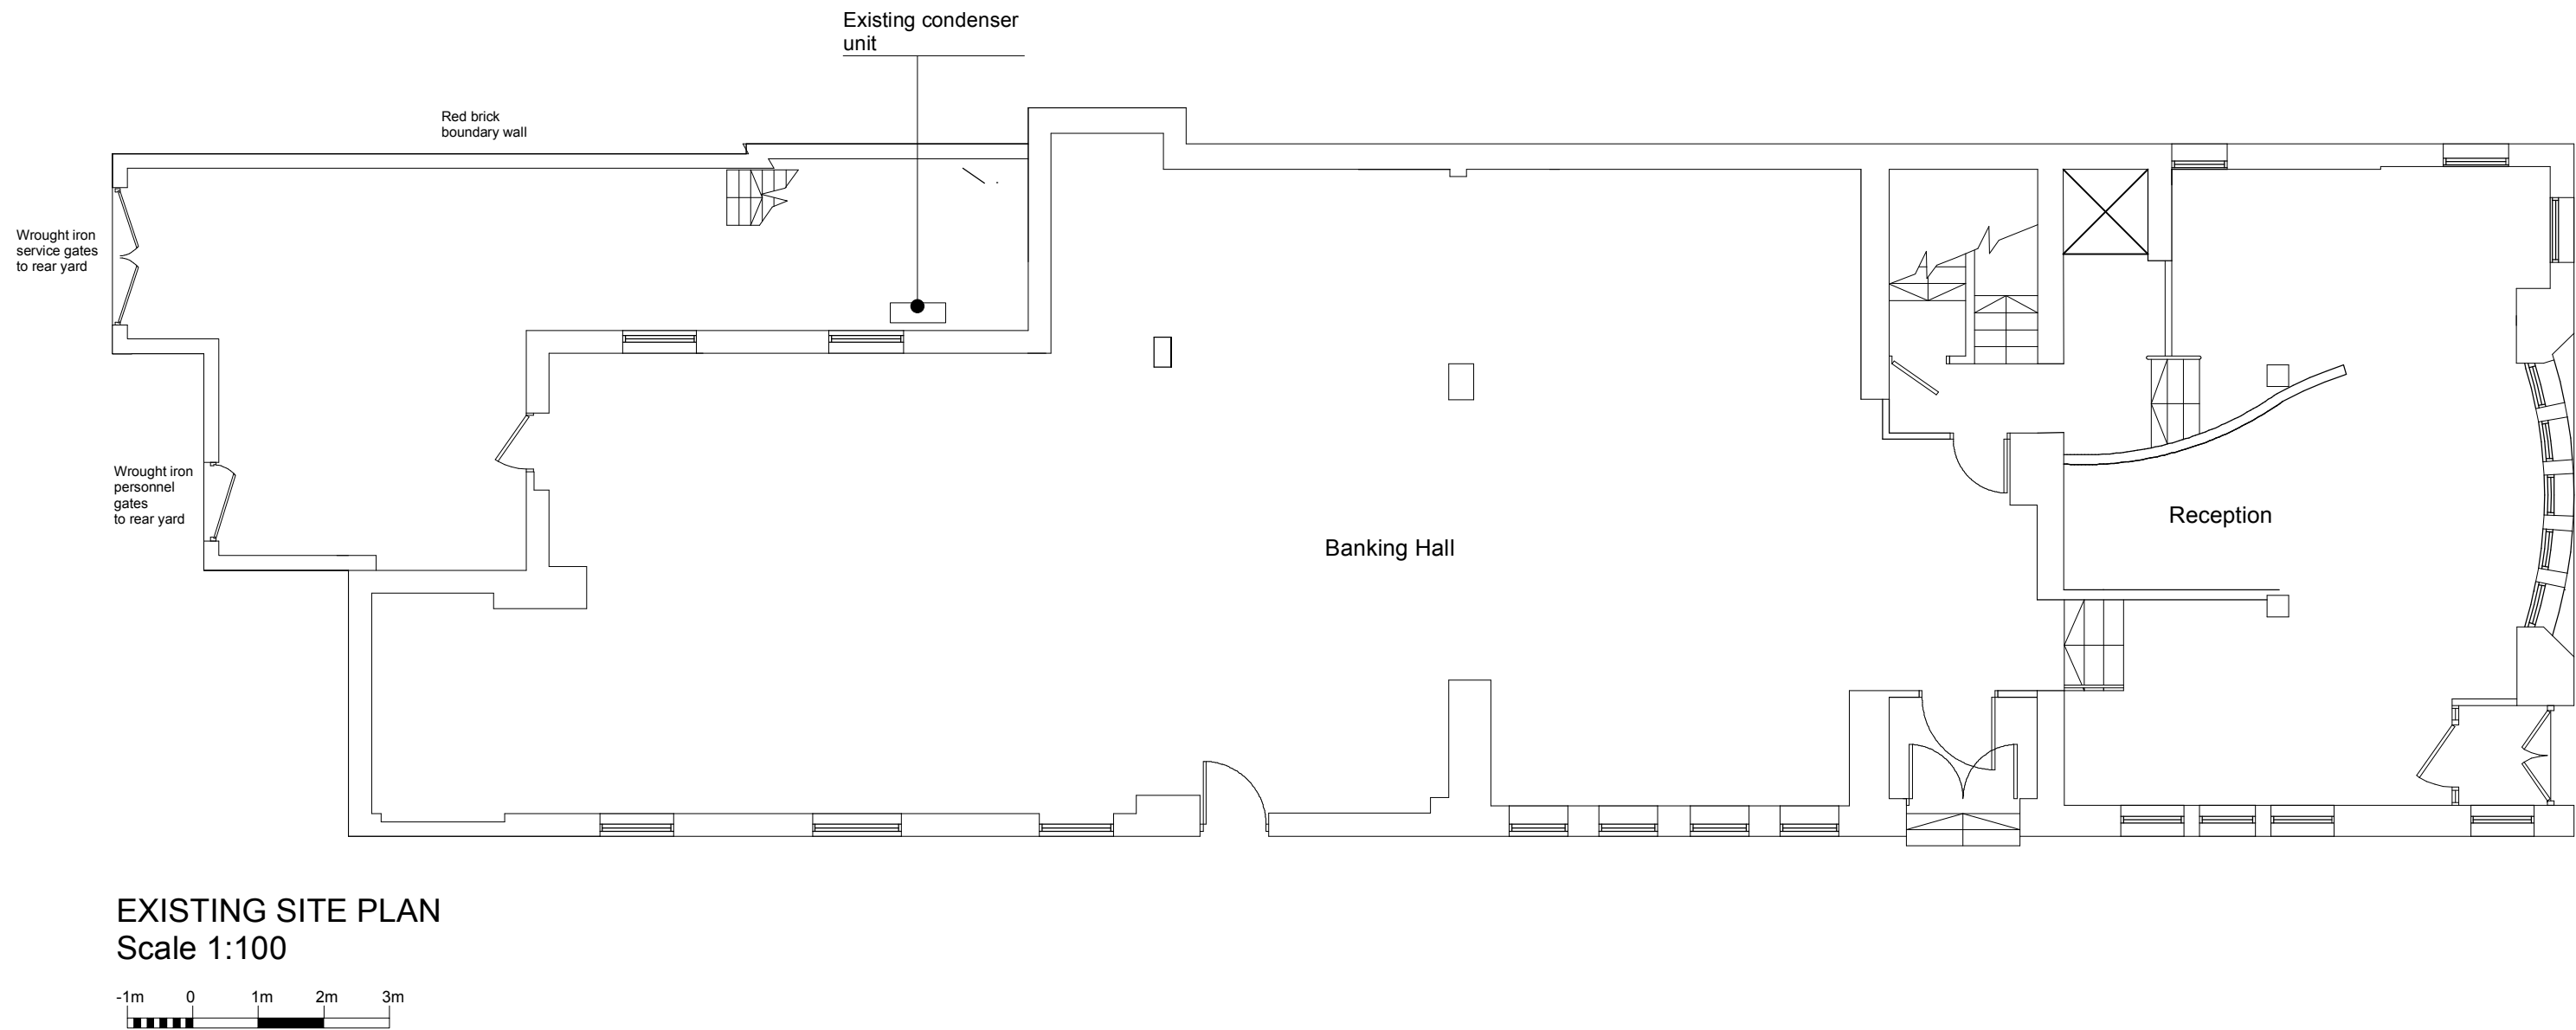

EXISTING SITE PLAN
Scale 1:100

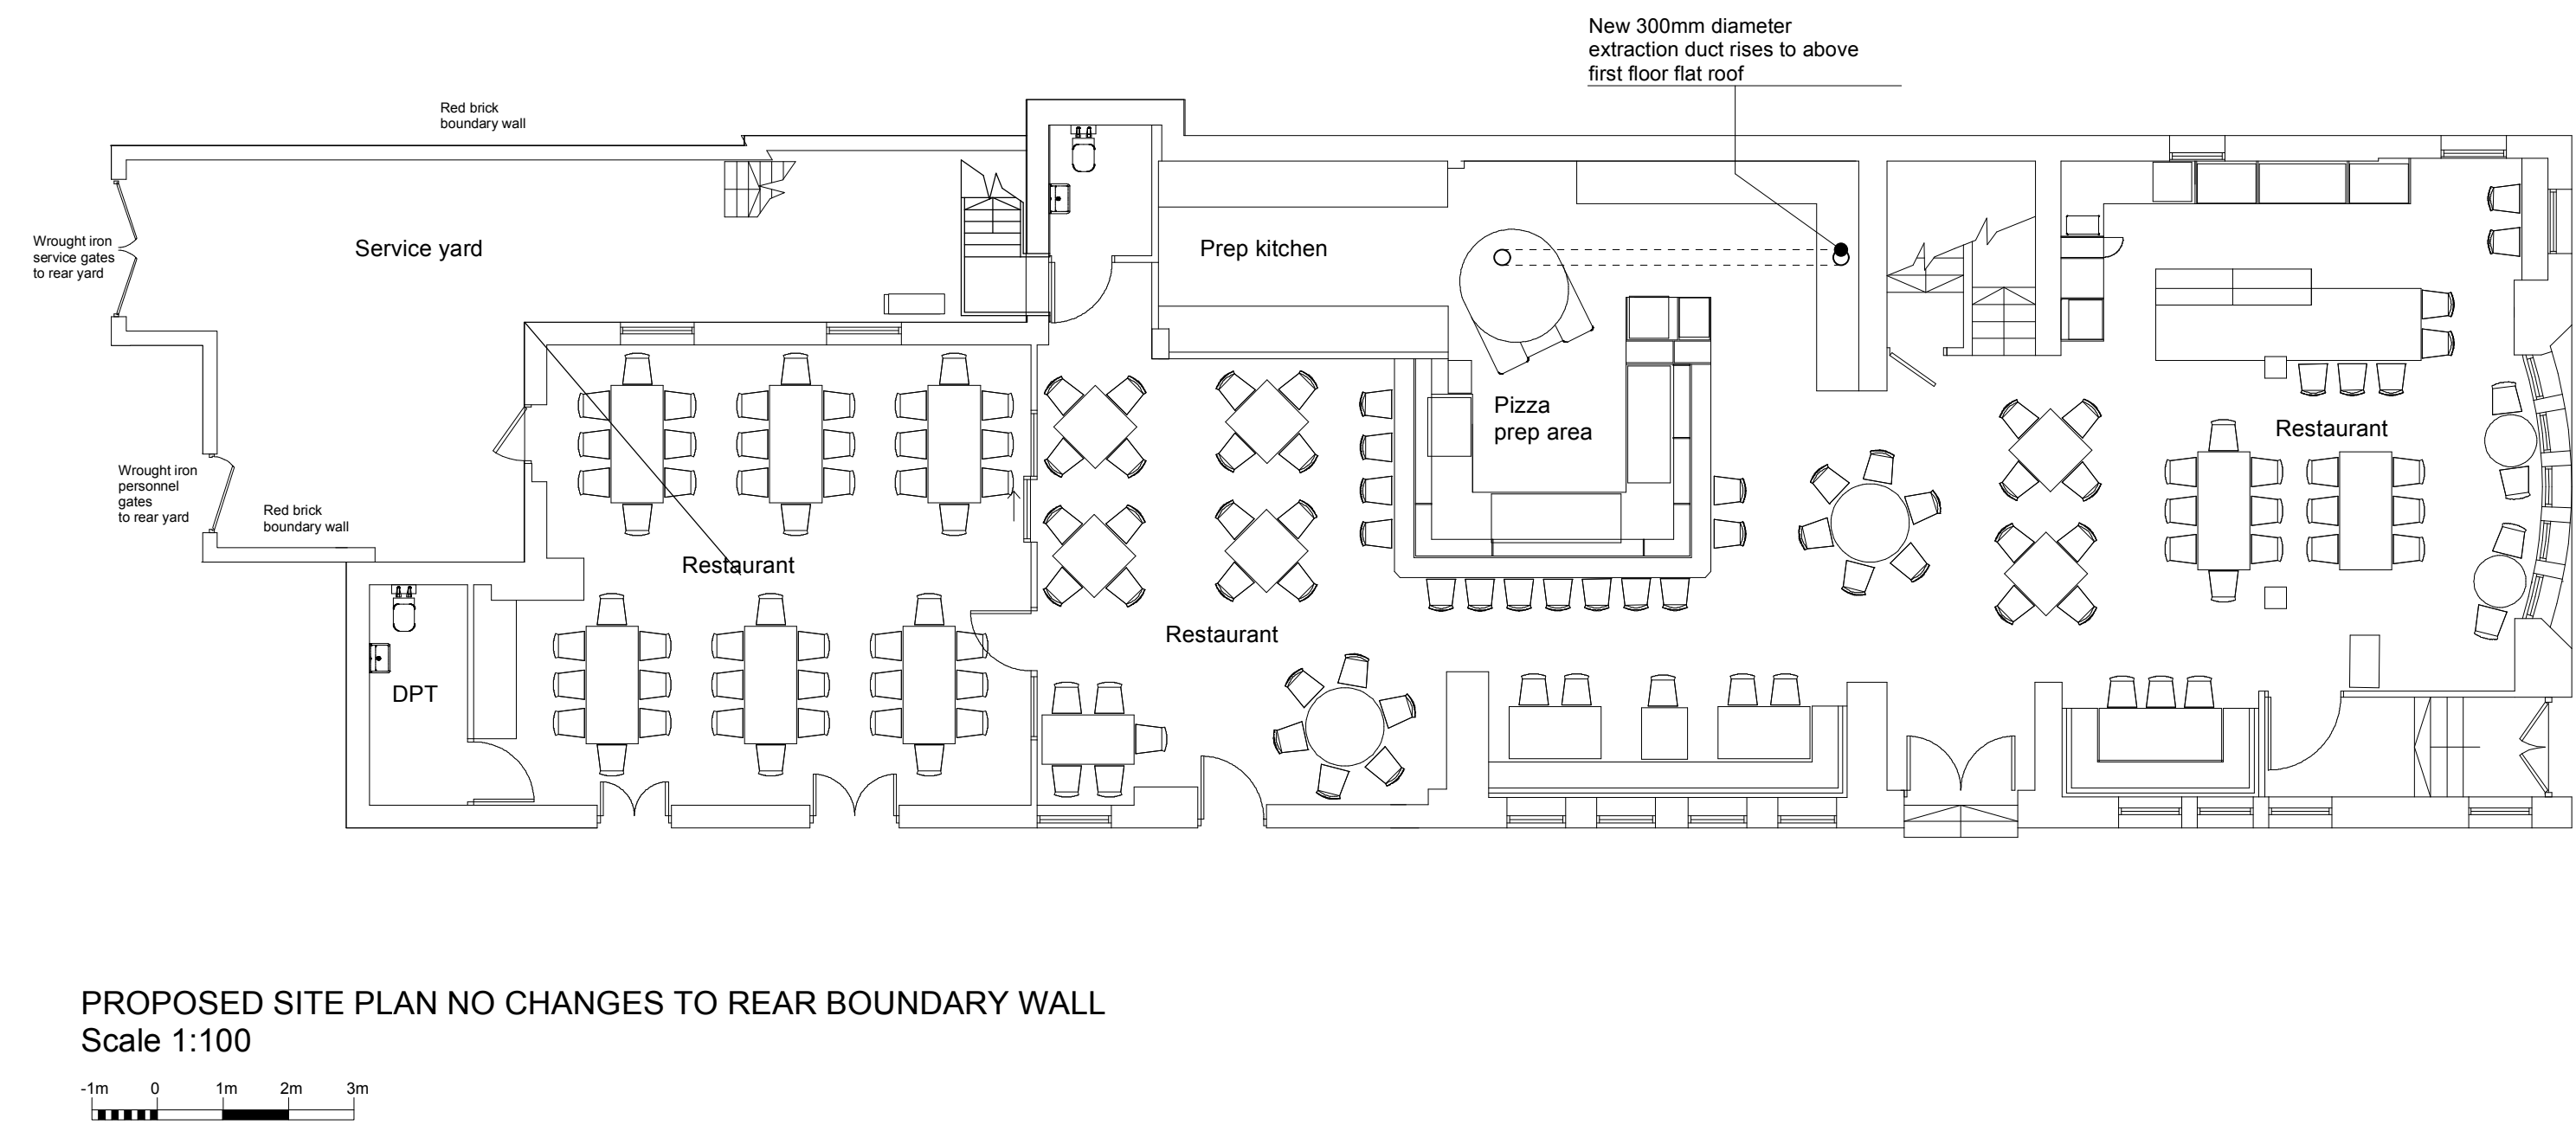

PROPOSED SITE PLAN NO CHANGES TO REAR BOUNDARY WALL
Scale 1:100

Revision A August 2024

- 1 Omitted external furniture
- 2 Reversed door swing from opening outwards to opening inwards as requested by Council Highways

CLIENT	Mission Mars 8 Hewitt Street Manchester M15 4GB
--------	--

PROJECT	460 Bury New Road Prestwich Manchester M25 1AX
---------	---

DRAWING	Existing & Proposed Site Plans
---------	--------------------------------

DRAWING NO	PL:24015.003A
------------	---------------

DATE	19.06.2024
------	------------

DRAWN	AAL
-------	-----

SCALE	1:100@A1
-------	----------