


DO NOT SCALE THIS DRAWING. CHECK ALL DIMENSIONS ON SITE.
This drawing is to be read in conjunction with all relevant specifications and drawings issued.
The contractor is to check and verify all building and site dimensions and check levels before work commences and/or ordering any materials.
Any inaccuracies must be reported to the Contract Administrator (RJS Design) immediately.
This drawing may not be reproduced, or part reproduced without the express consent of the property owner.



THIS DRAWING IS COPYRIGHT © RJS Design

Drawing Status


- ☐ PRELIMINARY FOR APPROVAL
- ☐ AGREED LAYOUT-SIGNED OFF
- ☒ PLANNING LAYOUT
- ☐ BUILDING CONTROL DRAWING
- ☐ TENDER DRAWING
- ☐ CONTRACT DRAWING
- ☐ CONSTRUCTION DRAWING
- ☐ AS-BUILT DRAWING

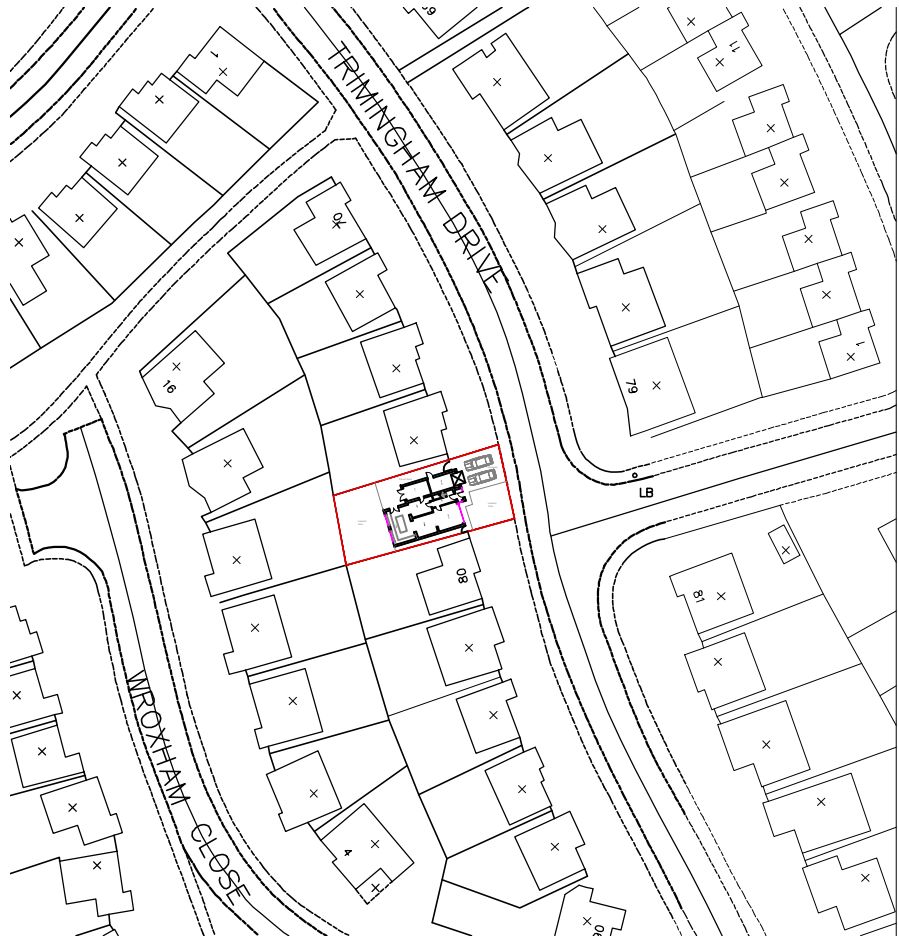


OS Location Plan
Scale - 1:1250@A1

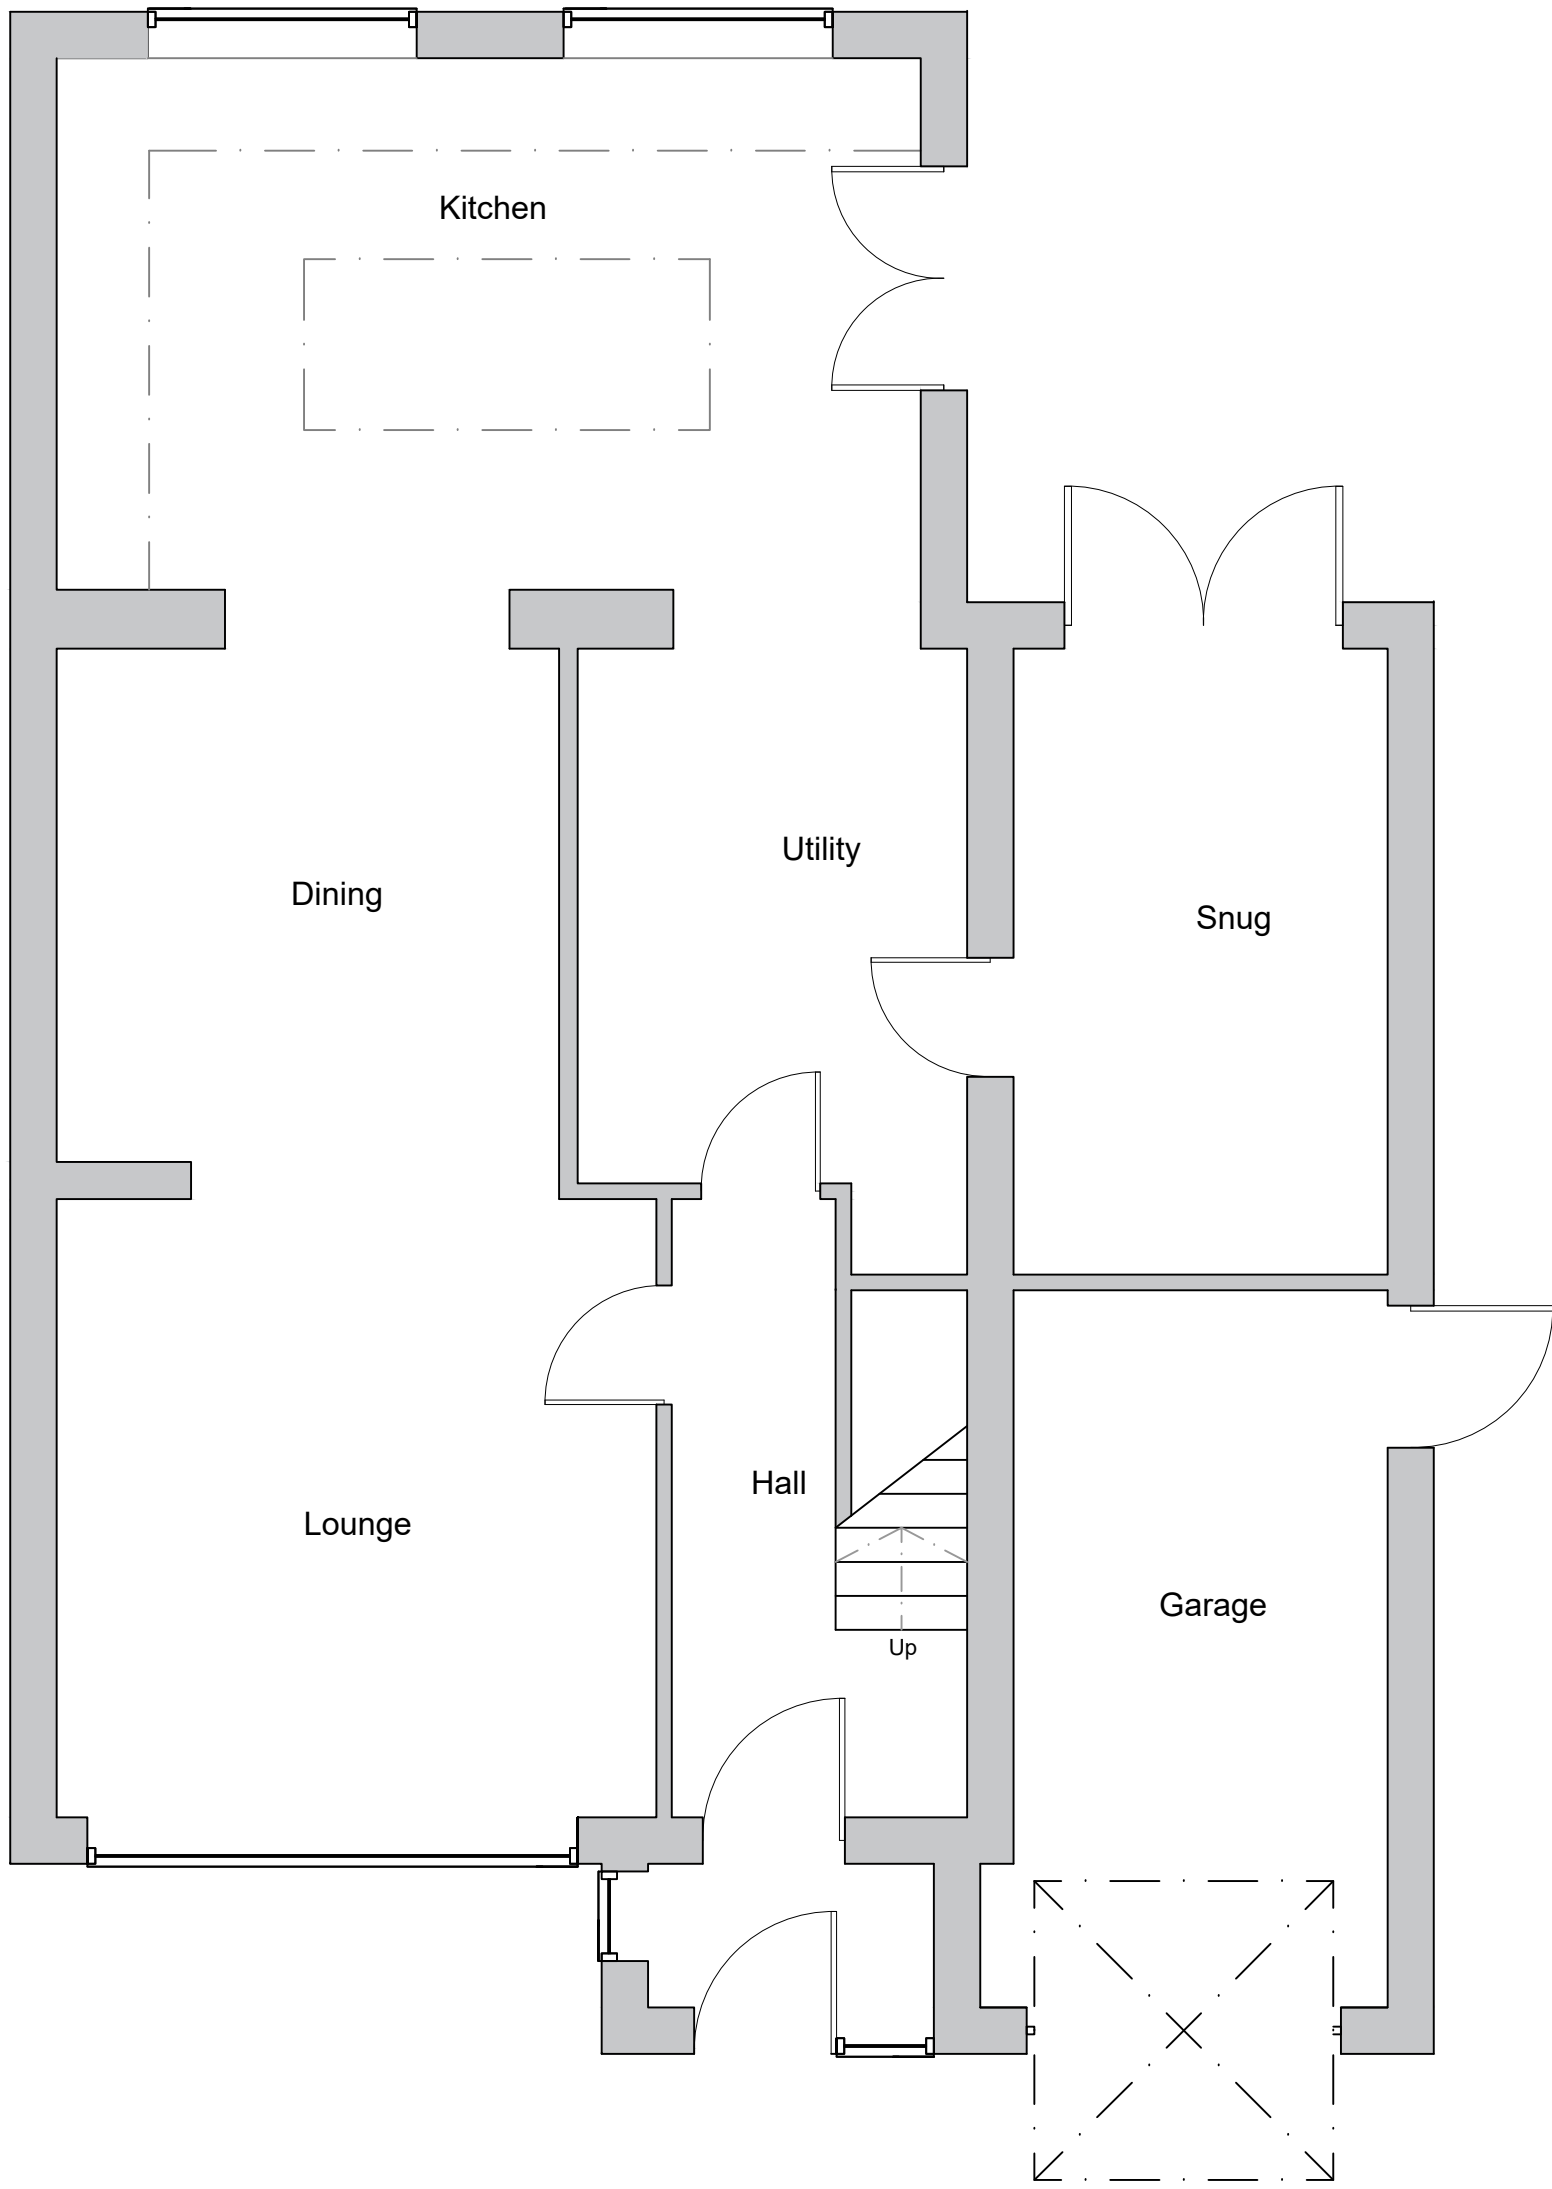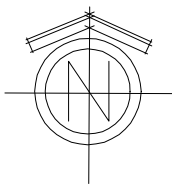

Existing Ground Floor Plan
Scale - 1:50@A1

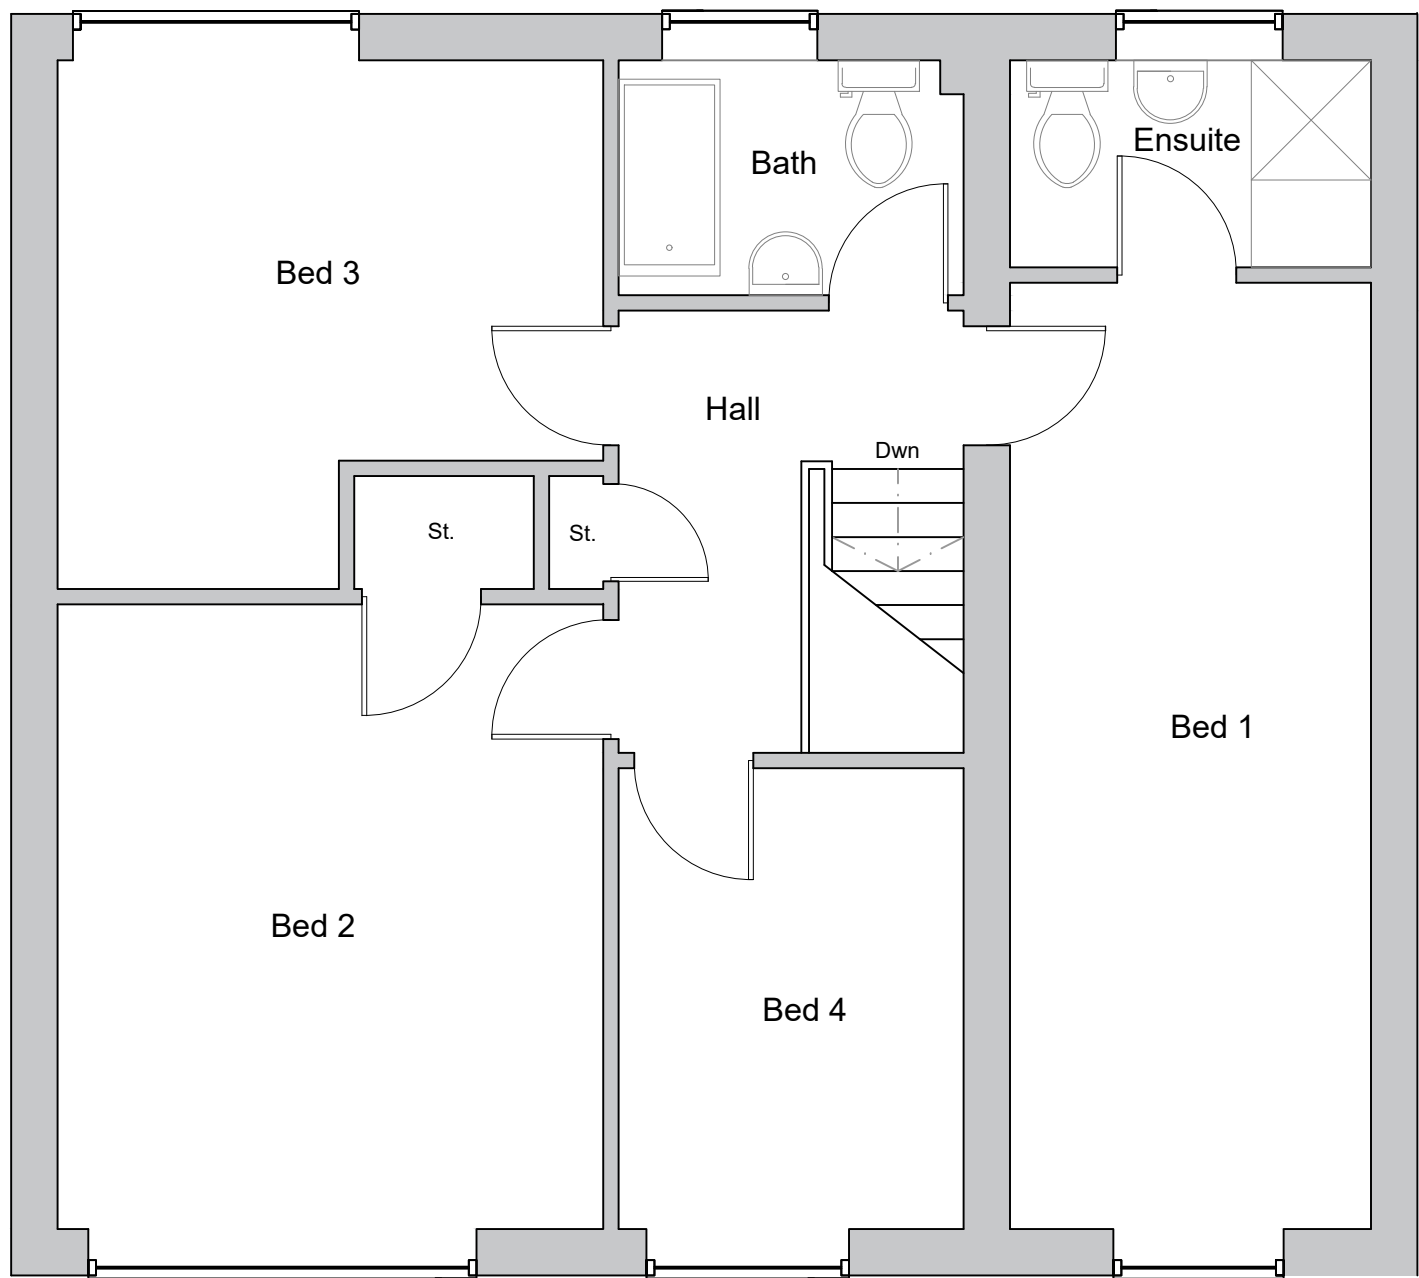

Existing First Floor Plan
Scale - 1:50@A1

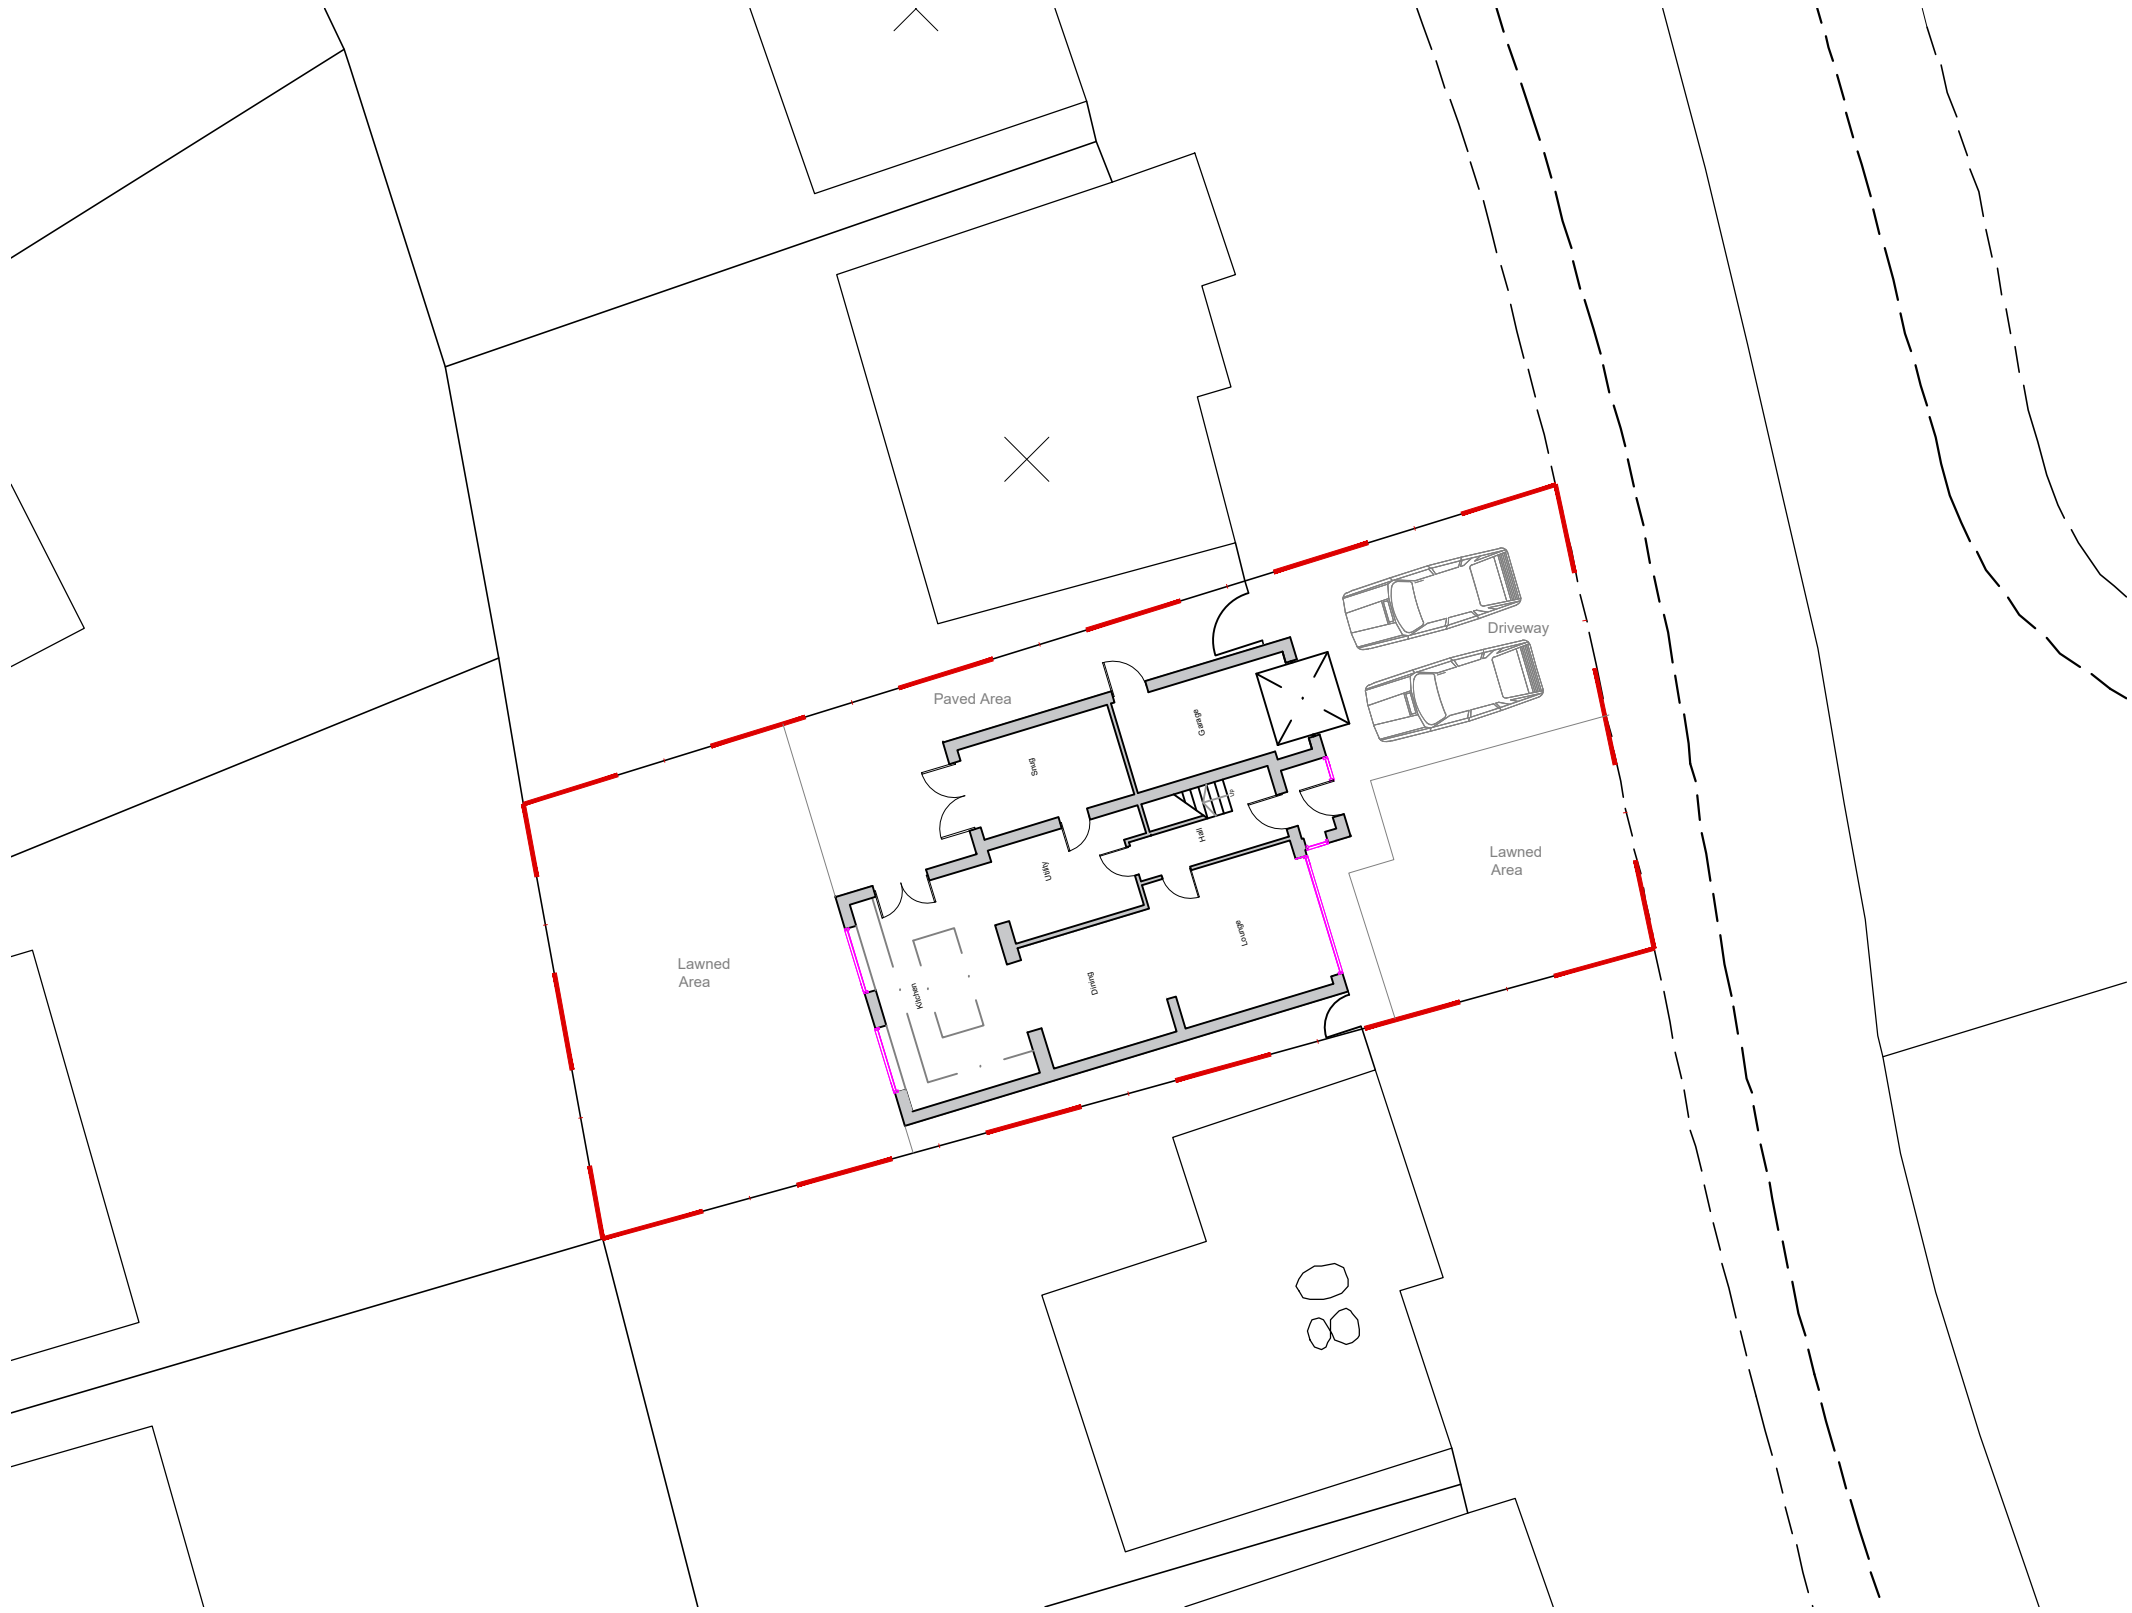

Existing Site Plan
Scale - 1:1200@A1

R J S ENGINEERING DESIGN			
Date:	Revision:		Dr:
Client:			
Drawing Issue:			
PLANNING			
Project:			
78 TRIMMINGHAM_DRIVE			
BURY			
Drawing Title:			
EXISTING_GROUND_&_FIRST			
FLOOR_PLANS			
Scale:	Drawing No:		
As Issued	RJS001_PL_001		
Revision:	Drawn:	Authorised by:	Date:
A	RJS	DR	OCT.2022

Tel: 07875 095563
Email: info@rjs-design.co.uk
Web: www.rjs-designs.co.uk