



Do not scale drawings. All dimensions to be verified on site before proceeding with the work. All dimensions given in millimetres unless stated otherwise. All drawings to be read in conjunction with other consultants' drawings and specifications.

revision	drawn	date
A	AEP	07.06.21
Bin store moved to Ground Floor car ports		

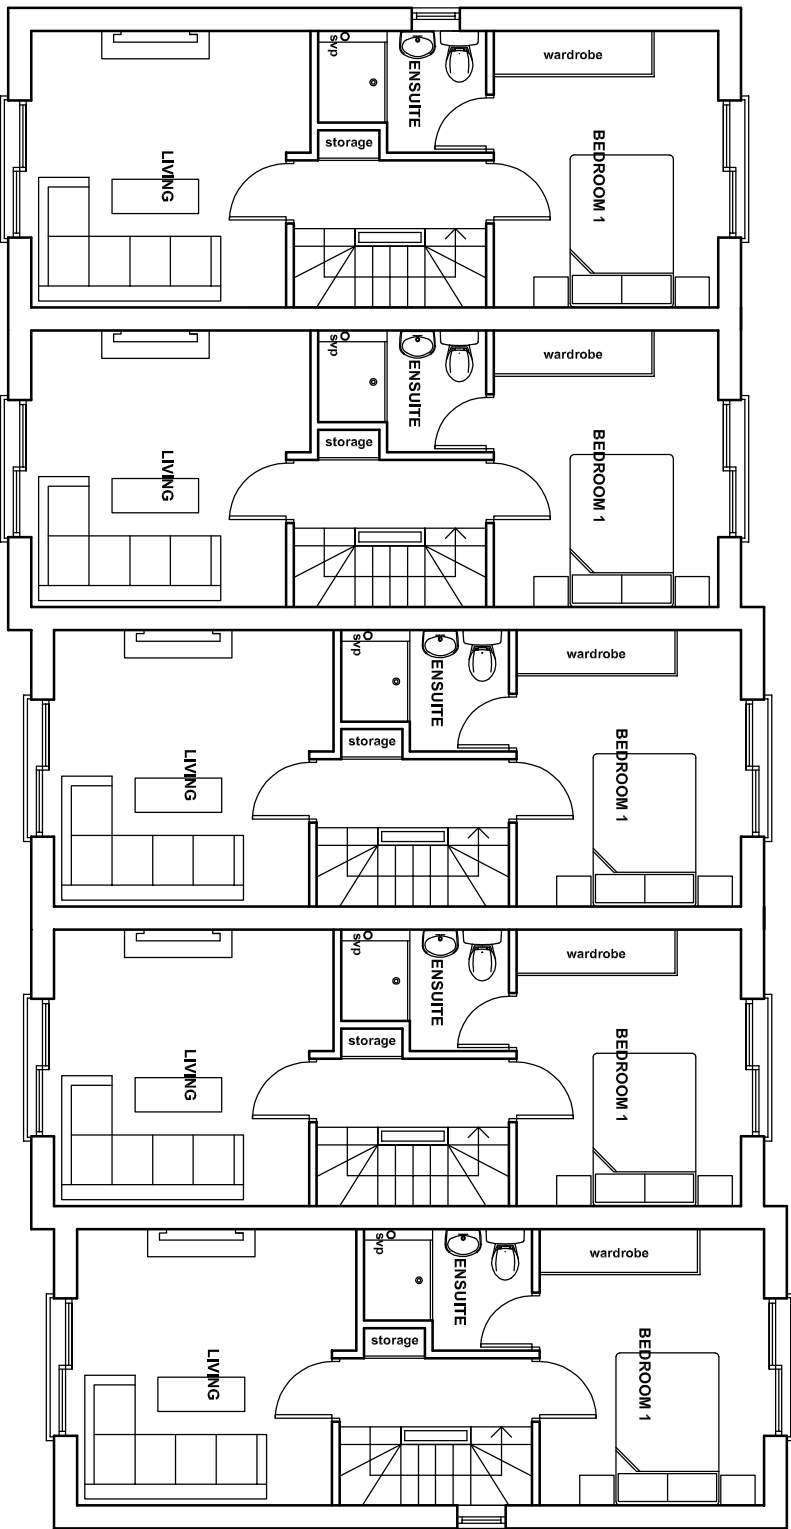

FIRST FLOOR PLAN

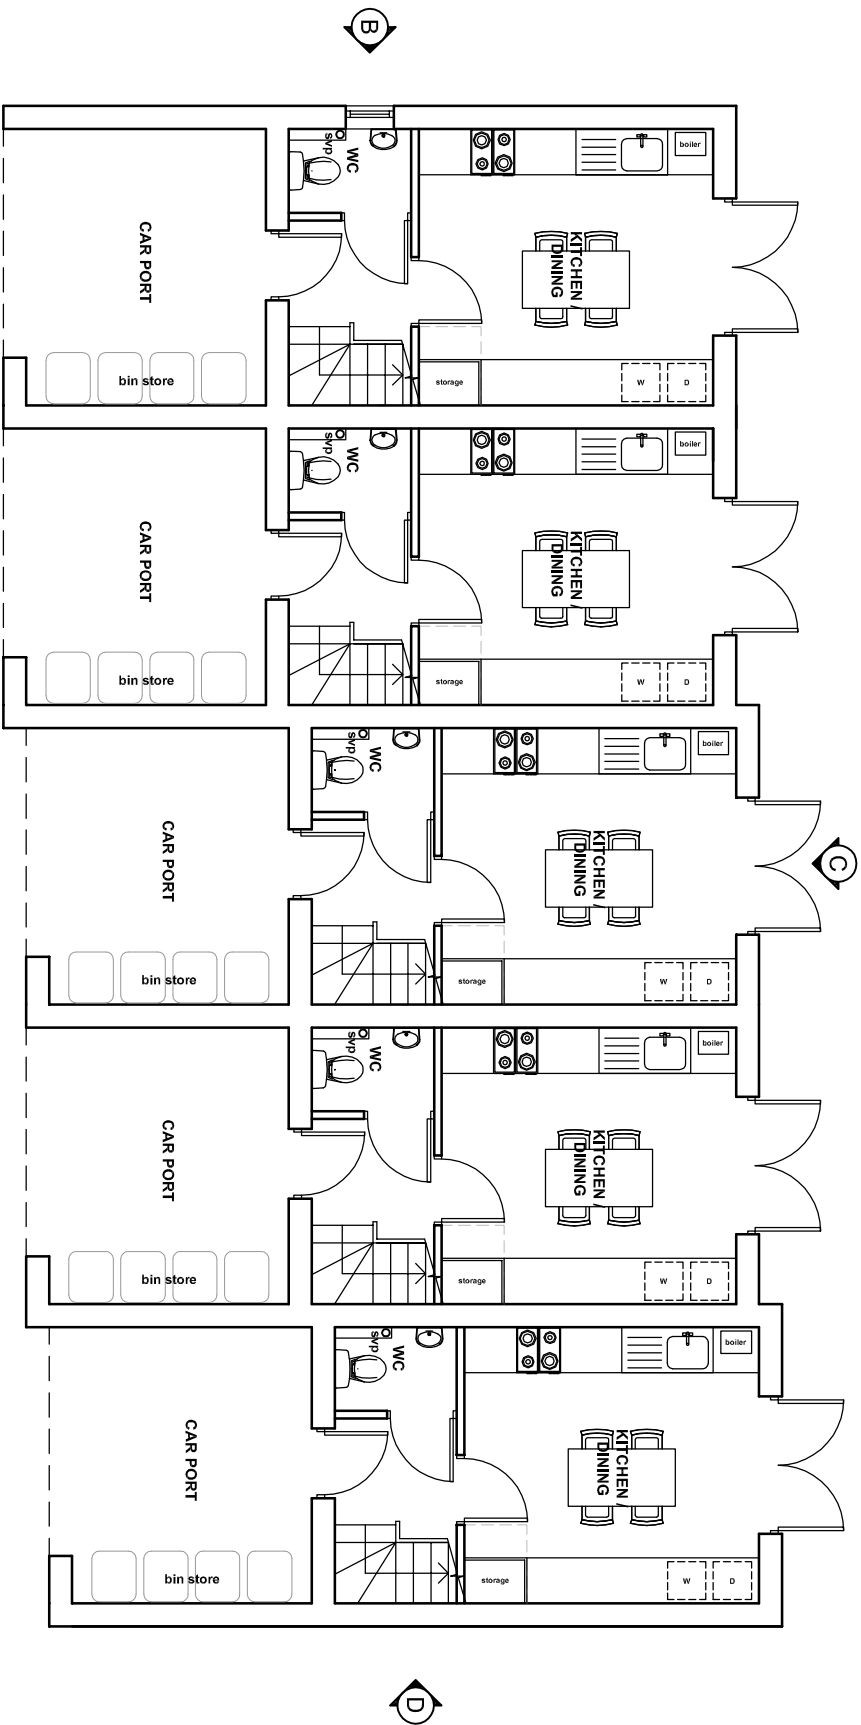

GROUND FLOOR PLAN

PLANNING

PROJECT TITLE: LAND TO SOUTH OF DEARDENS STREET, BURY. PROPOSED TOWNHOUSES TO VACANT LAND

PROJECT NO: 2007_01

REVISION: A

DRAWING TITLE: GROUND & FIRST FLOOR PLANS

DRAWING NO: 010

SCALE: 1:100@A3

DATE: 10.08.20

DRAWN BY:

pettifer architecture

tel: 07979629158
email: ashley@pettiferarchitecture.com
www.pettiferarchitecture.com