



Do not scale drawings. All dimensions to be verified on site before proceeding with the work. All dimensions given in millimetres unless stated otherwise. All drawings to be read in conjunction with other consultants' drawings and specifications.

revision	drawn	date
----------	-------	------

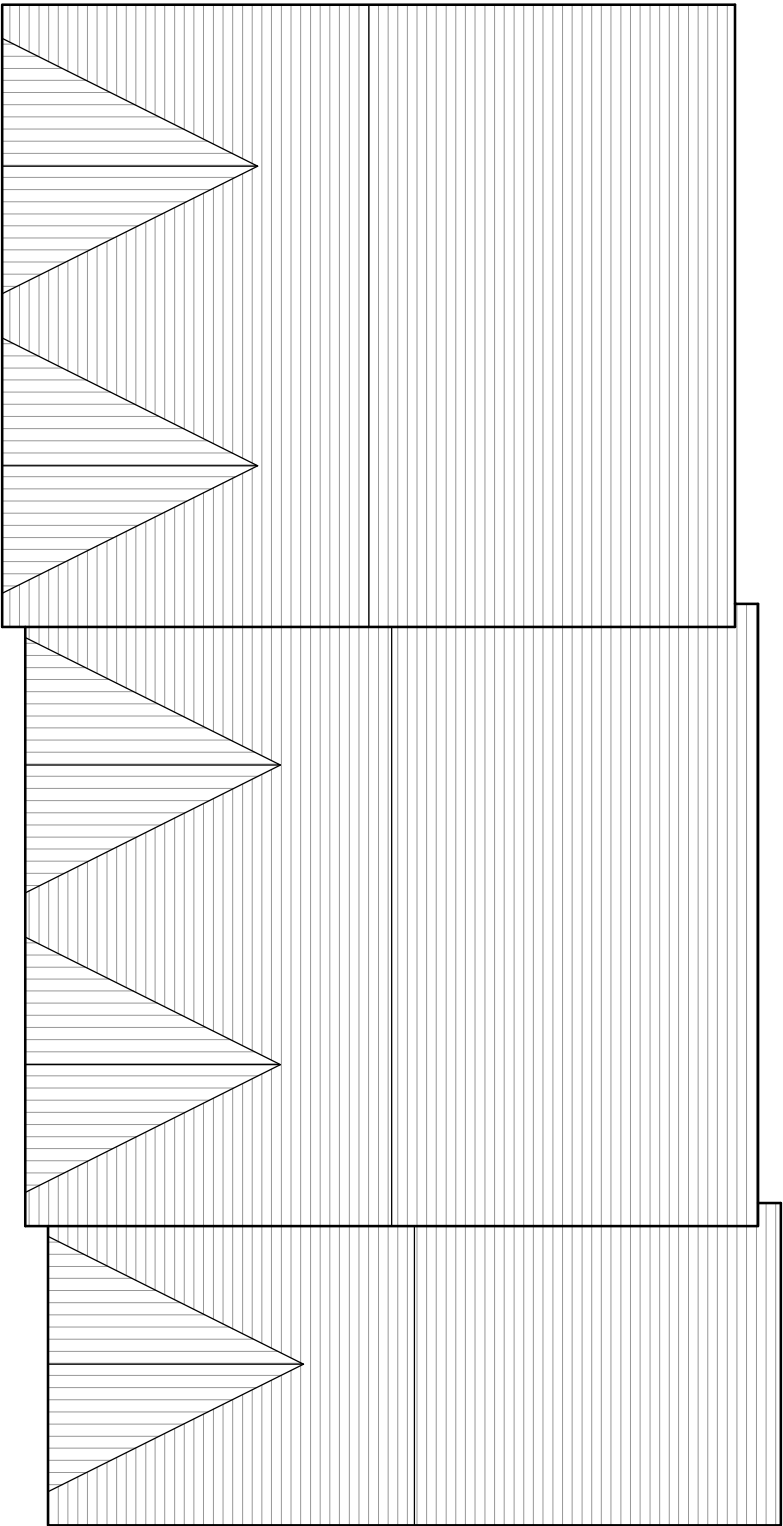

ROOF PLAN

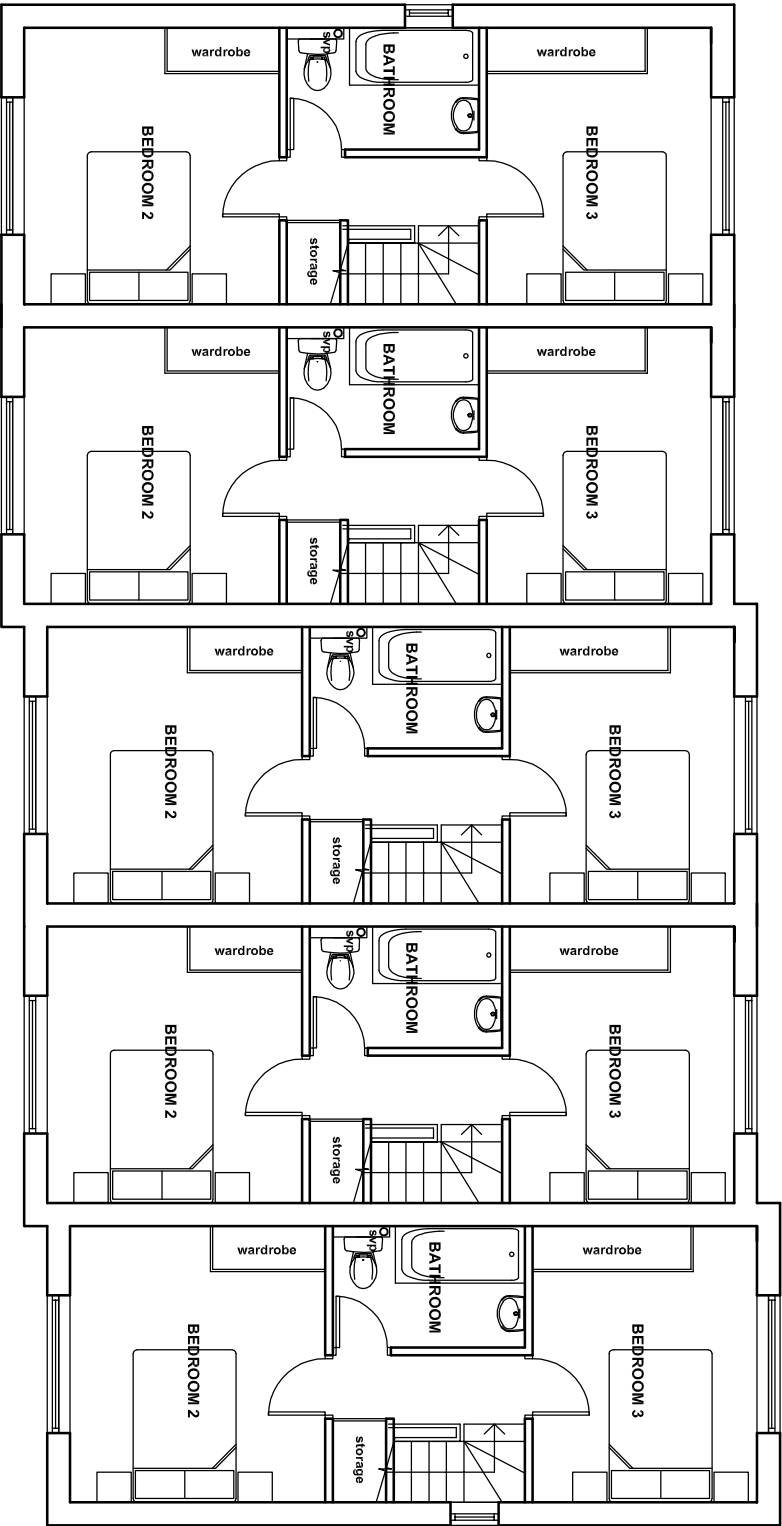

SECOND FLOOR PLAN

PLANNING

PROJECT TITLE:	PROJECT NO:
LAND TO SOUTH OF DEARDENS STREET, BURY. PROPOSED TOWNHOUSES TO VACANT LAND	2007_01
REVISION:	

DRAWING TITLE:	DRAWING NO:
SECOND FLOOR & ROOF PLANS	011

SCALE:	DATE:	DRAWN BY:
1:100@A3	10.08.20	

pettifer architecture

tel: 07979629158
email: ashley@pettiferarchitecture.com
www.pettiferarchitecture.com