



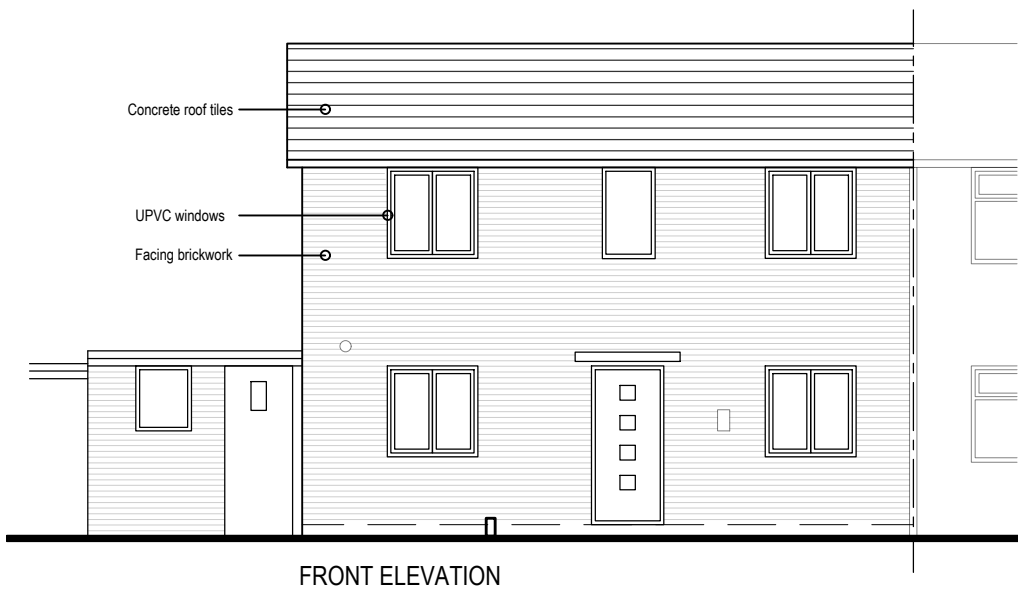


FRONT ELEVATION




REAR ELEVATION

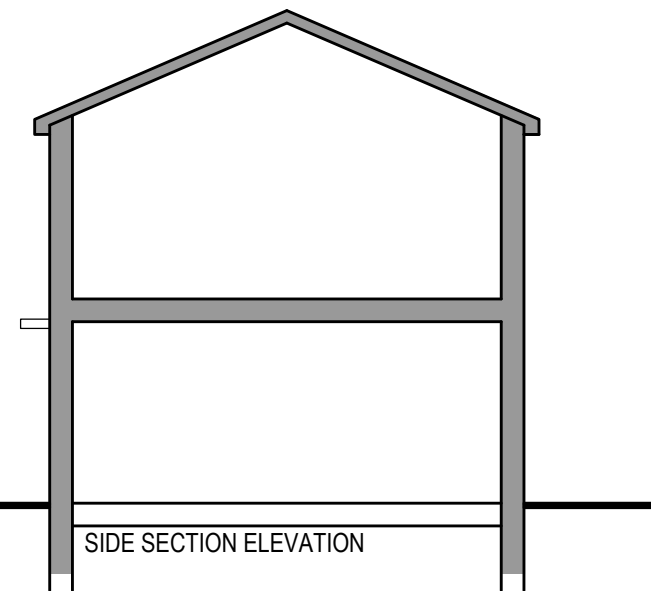

SIDE SECTION ELEVATION

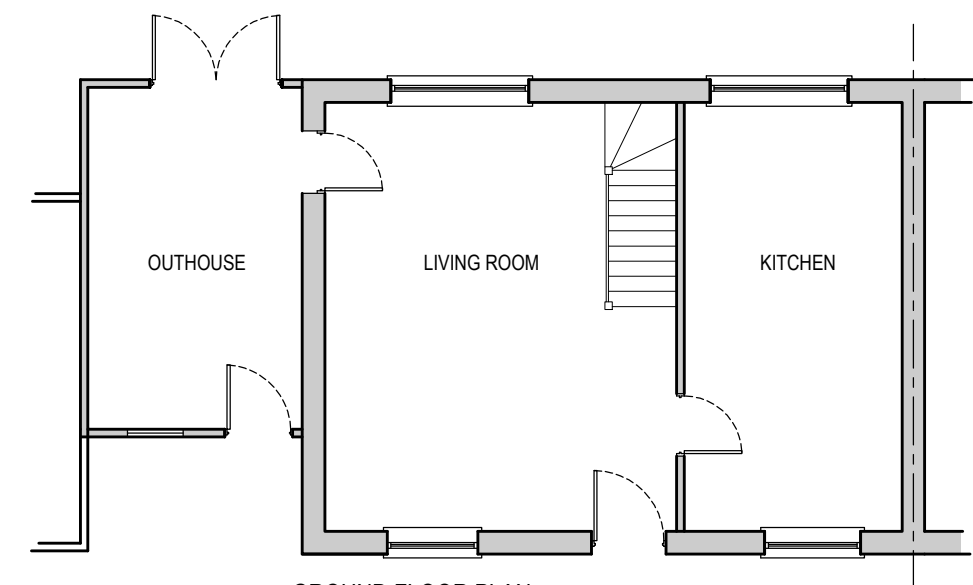


GROUND FLOOR PLAN

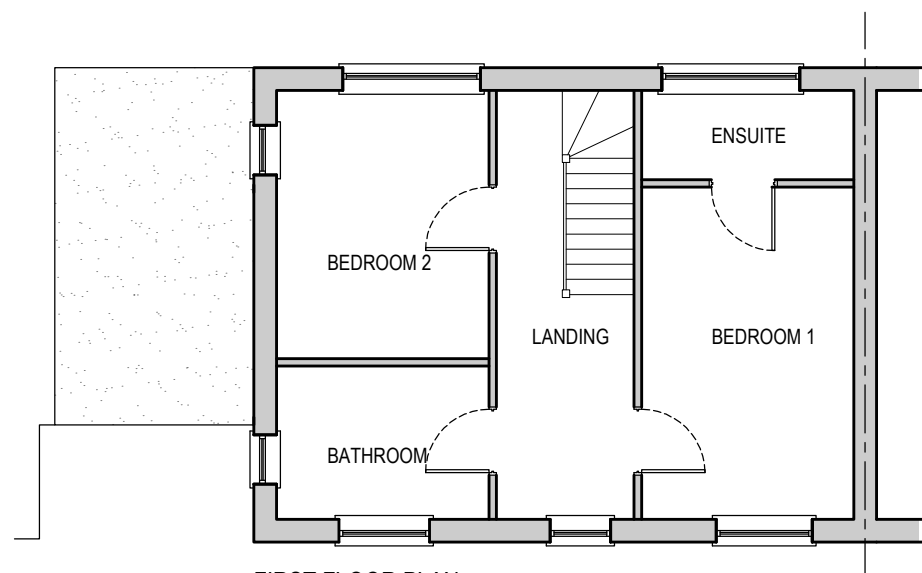

FIRST FLOOR PLAN



SIDE ELEVATION

 

|                                                            |              |                              |
|------------------------------------------------------------|--------------|------------------------------|
|                                                            |              |                              |
| Revn.                                                      | Description. | Date.                        |
|                                                            |              |                              |
| Project:<br><br>29 Chestnut Ave. Tottington, Bury. BL8 3EE |              |                              |
| Title:<br><br>Existing Elevations and Plans                |              |                              |
| Date: Sept 2022                                            |              | Drawing No:<br><br>HP-CHA-02 |
| Scale: 1:100                                               |              |                              |
| Copyright © 2022 Heal Planning Appeals                     |              |                              |