

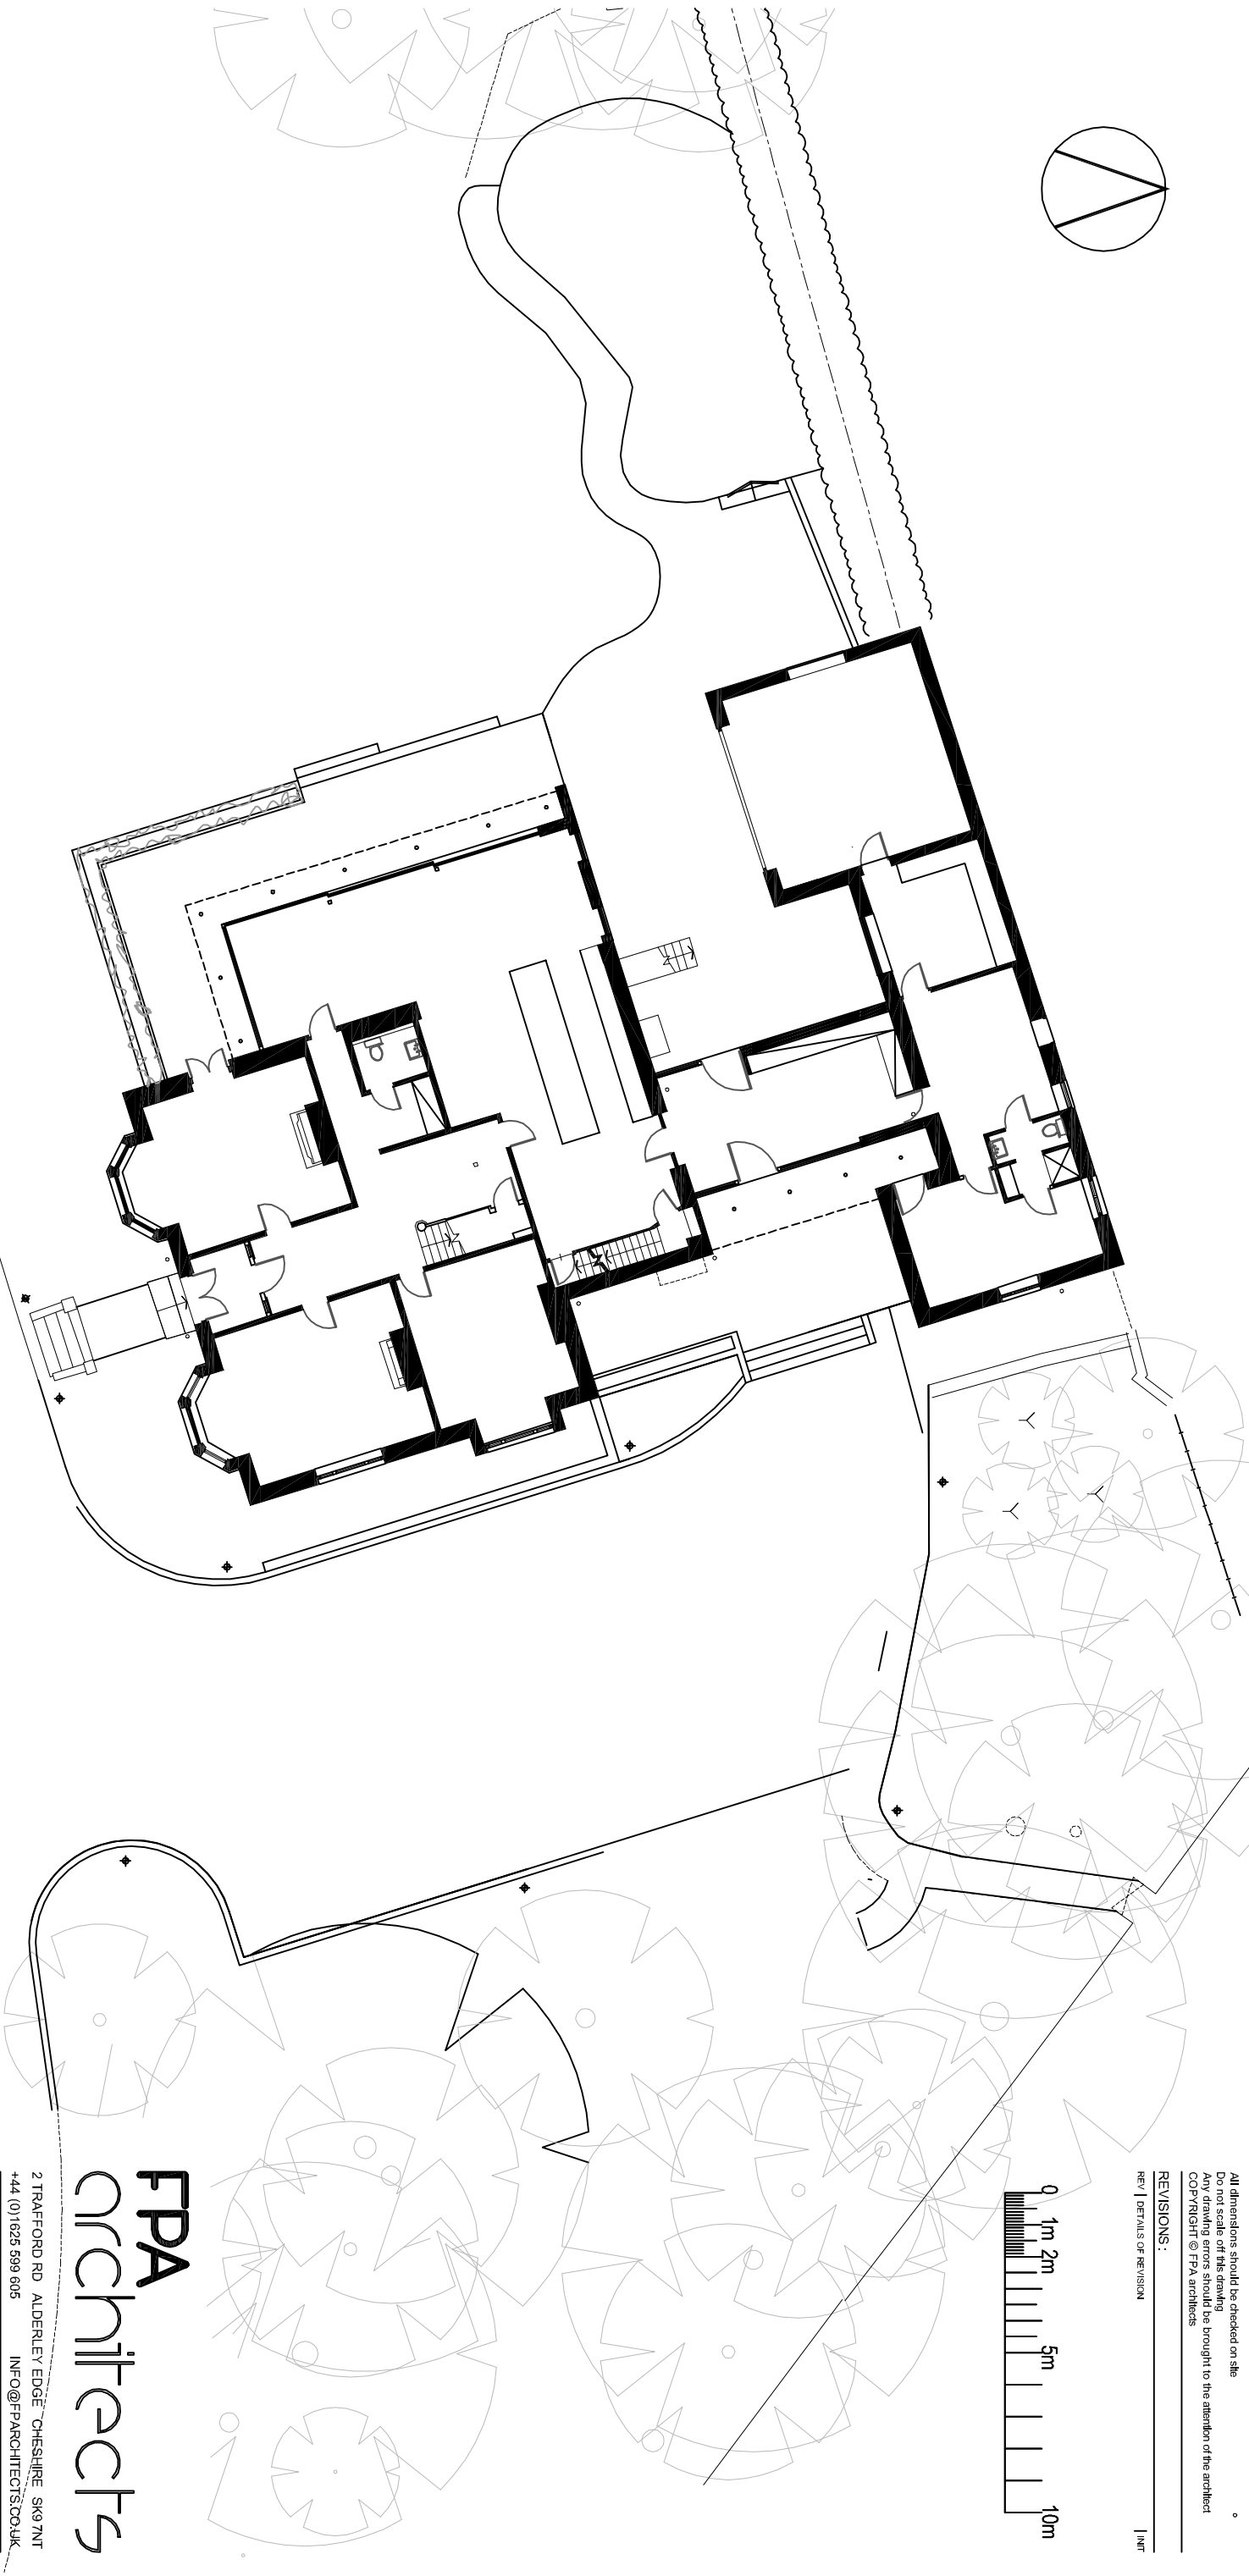


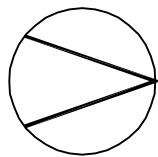

All dimensions should be checked on site.
Do not use this drawing for any other purpose.
Any details shown should be brought to the attention of the architect.
COPYRIGHT © FPA architects

REVISIONS :

REV | DETAILS OF REVISION | INIT

 

FPA
architects

2 TRAFFORD RD ALDERLEY EDGE CHESHIRE SK9 7NT
+44 (0)1625 599 605 INFO@FPAARCHITECTS.CO.UK

PROJECT :

GARAGE & GARDEN ROOM - CLAREMOUNT
HOLLYMOUNT LANE, GREENMOUNT

DRAWING TITLE :

EXISTING SITE PLAN

SCALE : DRAWN BY : DATE :

1:200 A3 GCP NOV 22

DWG N° : REVISION : CHECKED :

794.03-P03 A