



Front Elevation

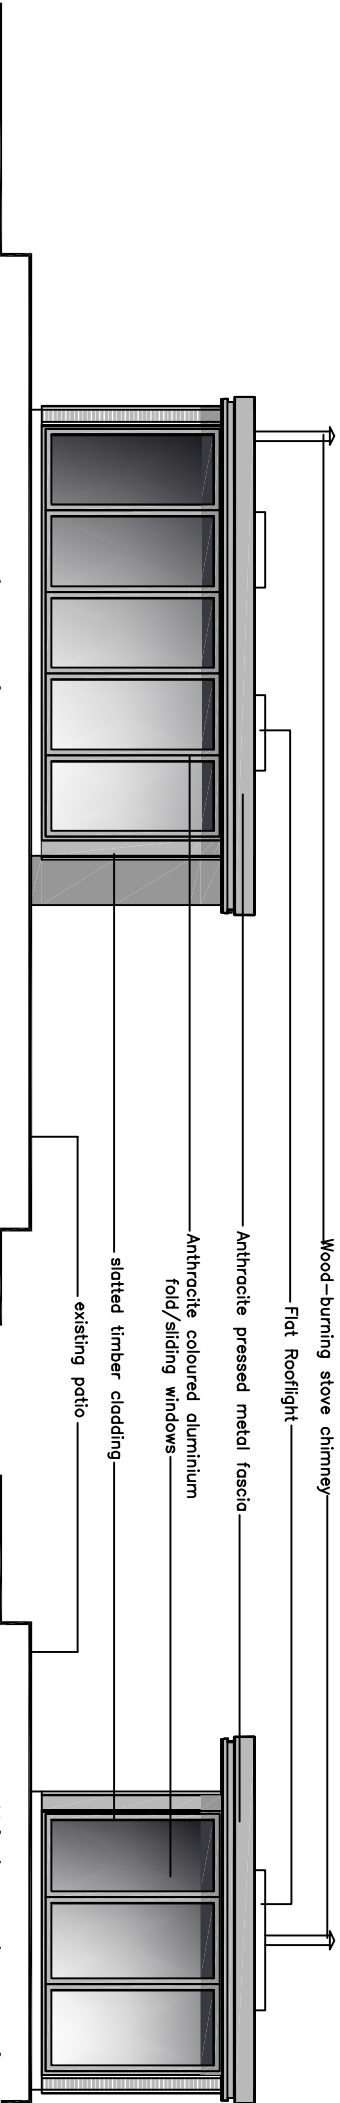


Front Elevation

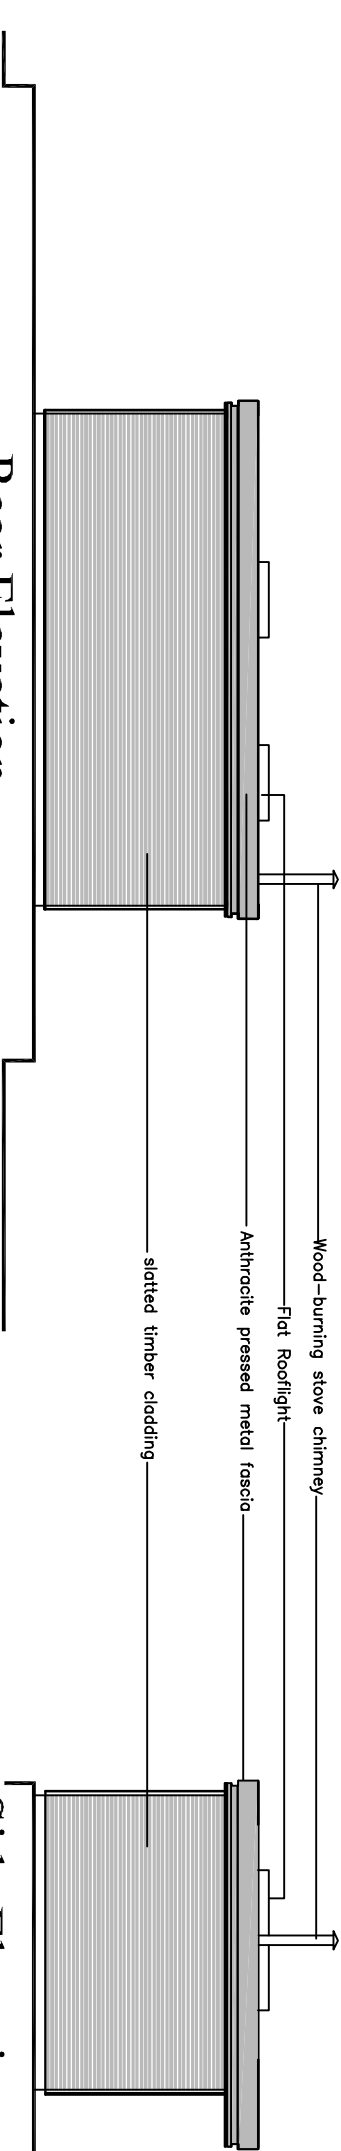


Side Elevation

Rear Elevation

Side Elevation

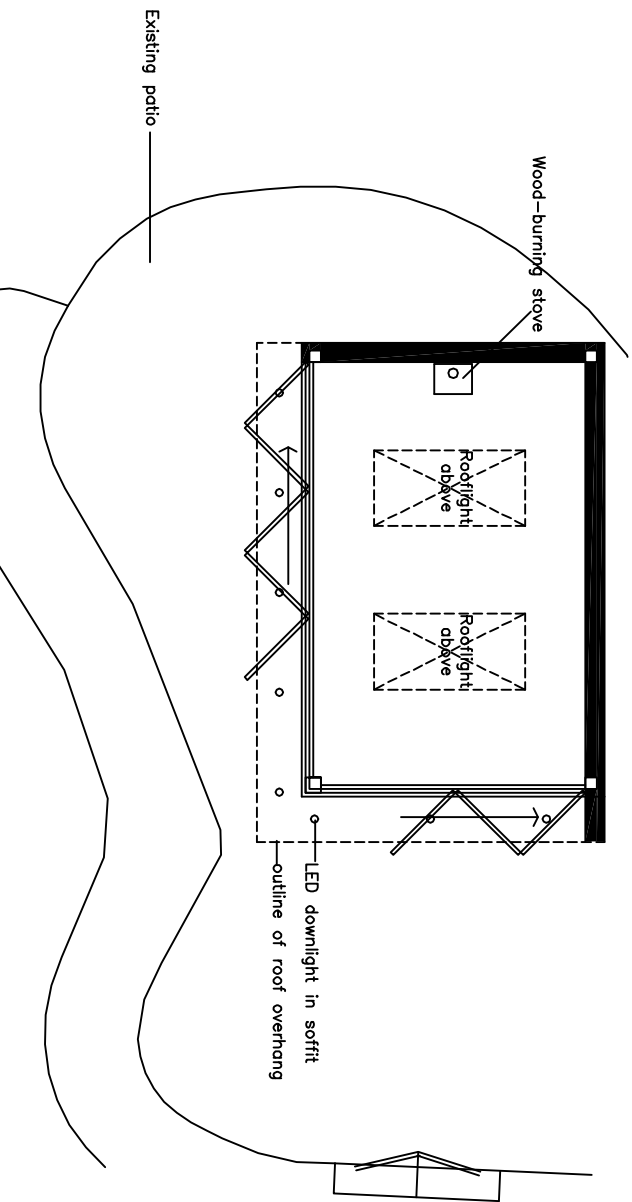

Garden Room Plan

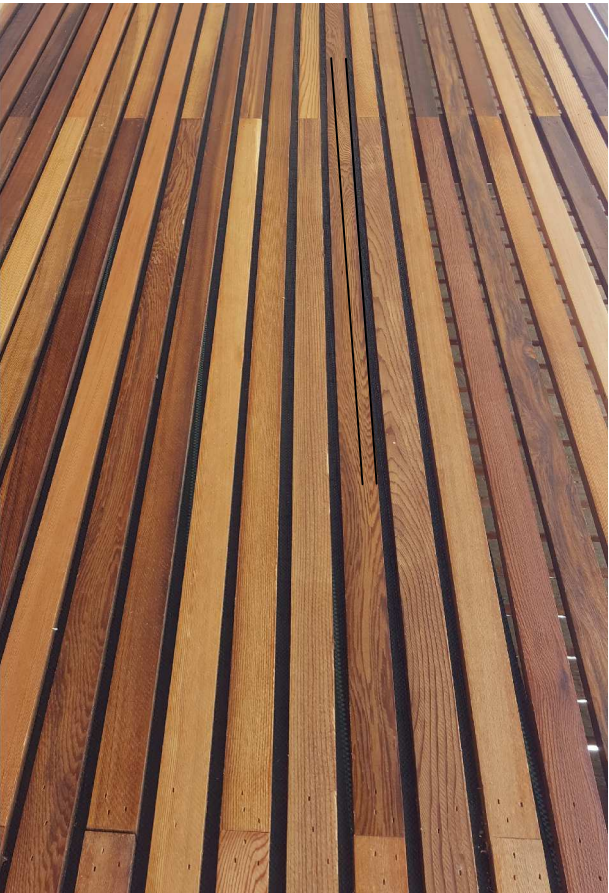

Slatted Timber Cladding

All dimensions should be checked on site.
Do not scale drawings.
Any drawing errors should be brought to the attention of the architect.
COPYRIGHT © FPA architects

REVISIONS :

REV | DETAILS OF REVISION | INT



FPA
architects

2 TRAFORD RD ALDERLEY EDGE CHESHIRE SK9 7NT
+44 (0) 1625 599 605 INFO@FPARCHITECTS.CO.UK

PROJECT :

NEW GARDEN ROOM - CLAREMONT
HOLLYMOUNT LANE, GREENMOUNT

DRAWING TITLE :

PROPOSED GARDEN ROOM
PLANS AND ELEVATIONS

SCALE : DRAWN BY : DATE :

1:100 A3 GCP NOV 22

DWG N° : REVISION : CHECKED :

794.03-P11 A