


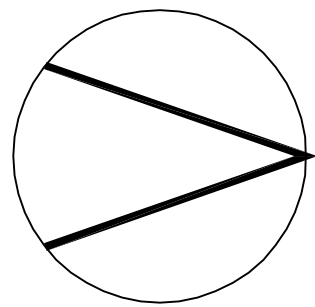


evergreen planting to boundary
to be agreed
garage of type to
be agreed



Boundary hedge


Garden Room

Garage

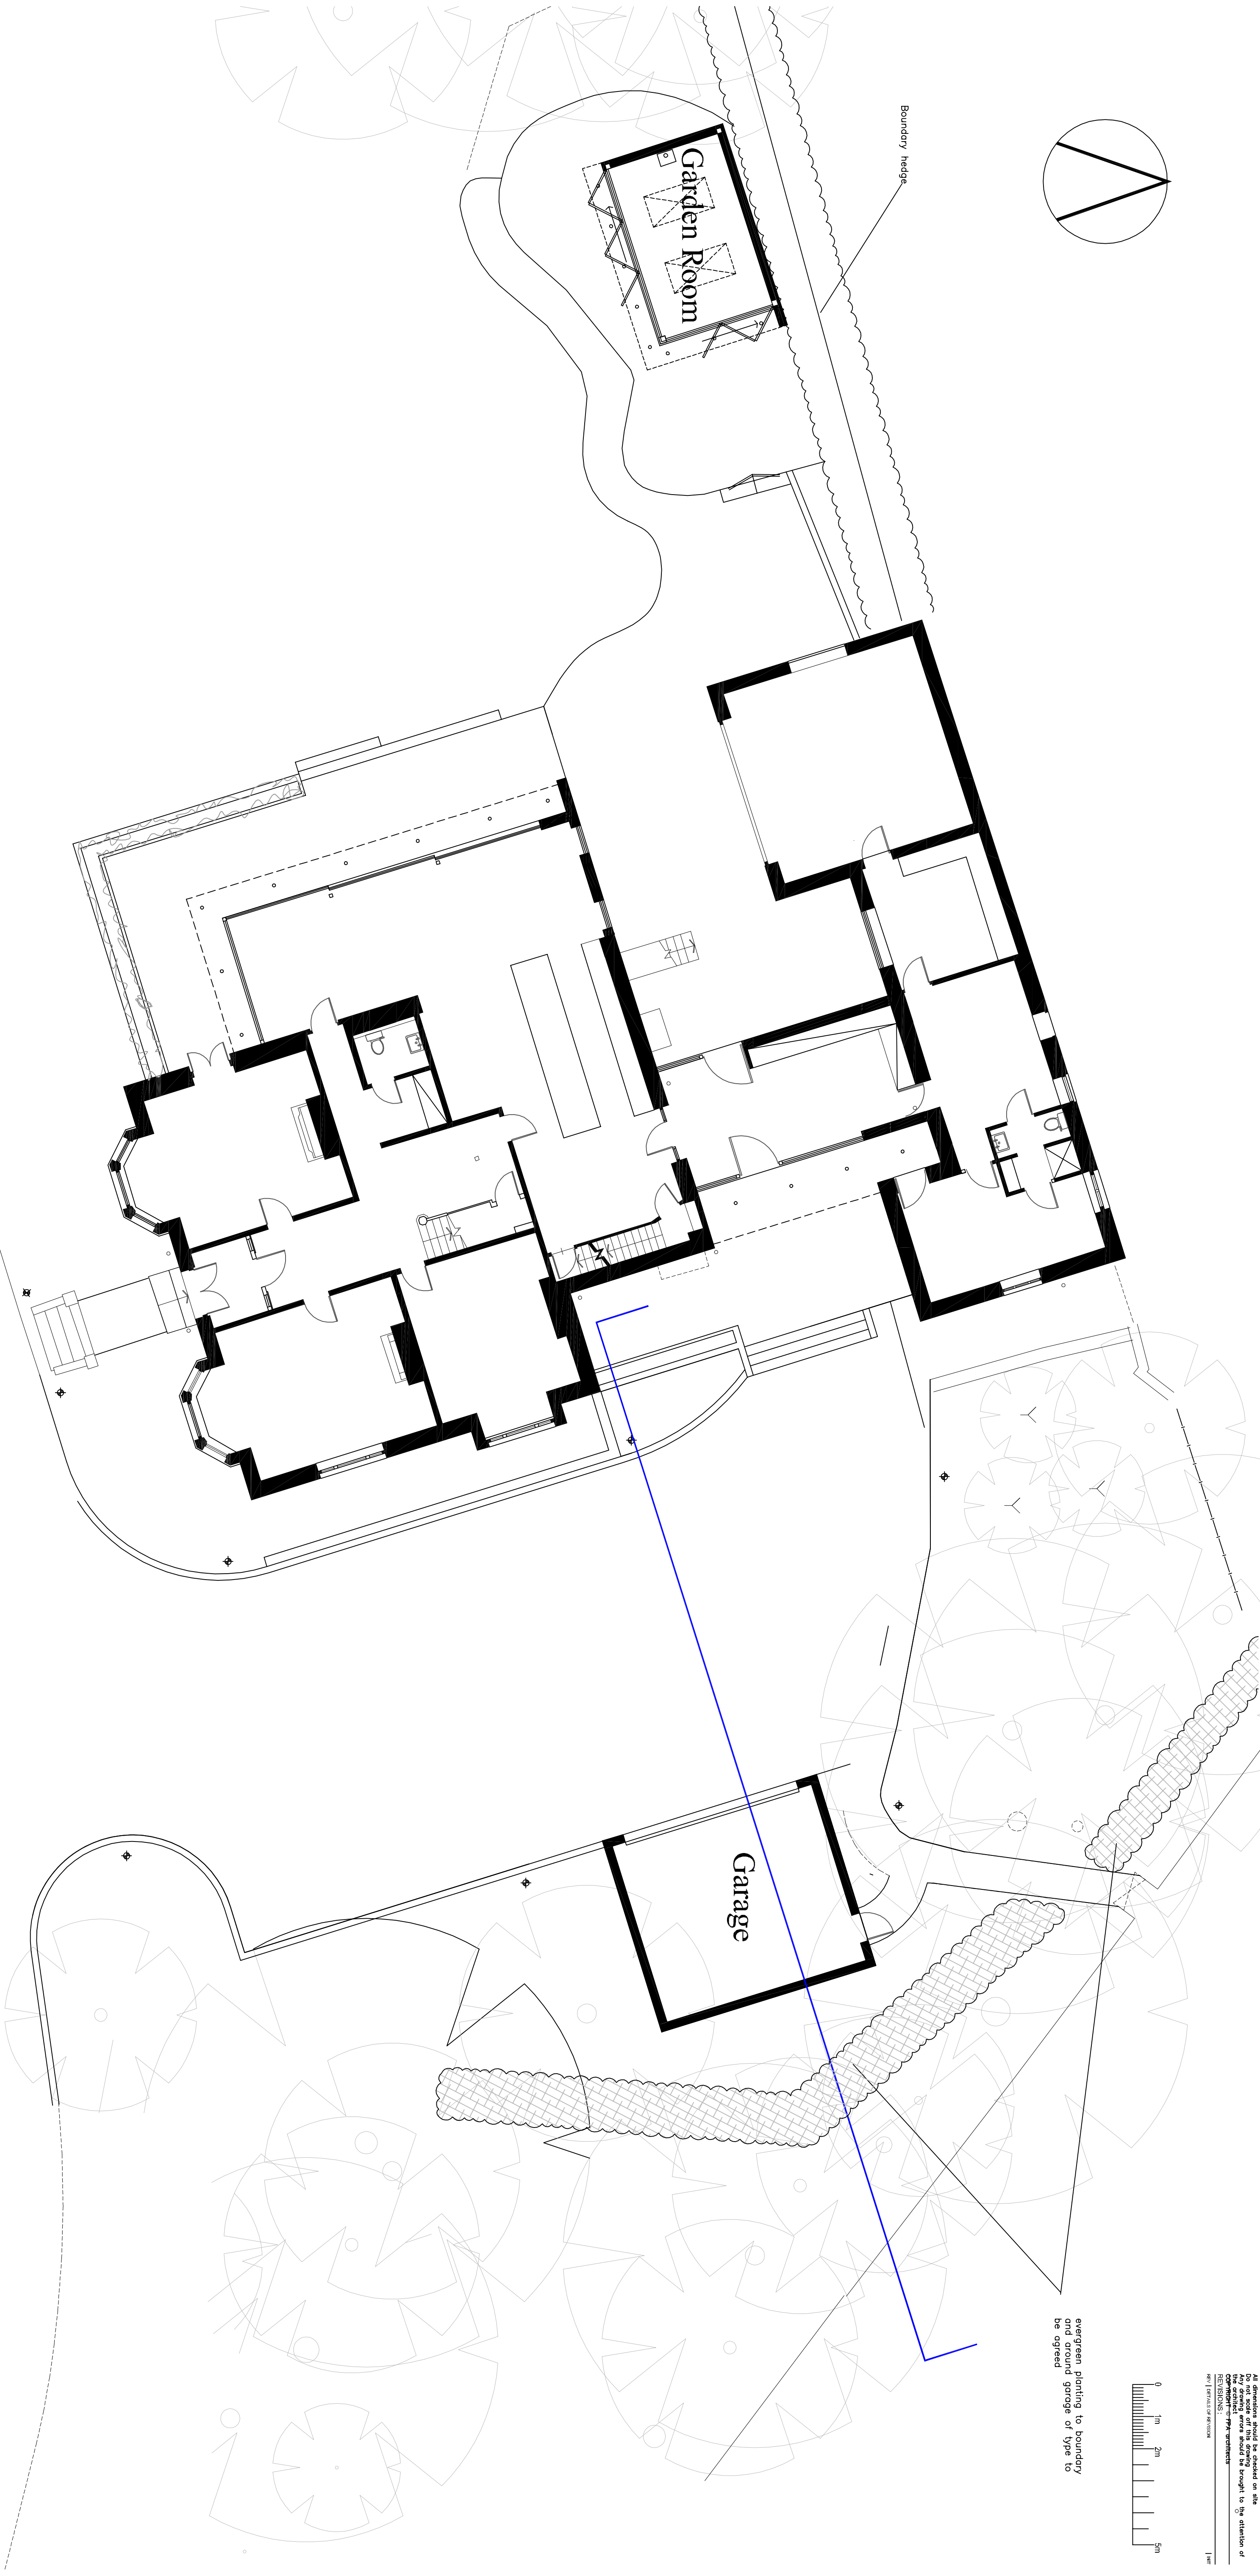

Outline of approved garage
application ref: 60718

Outline of approved garage
application ref: 62386

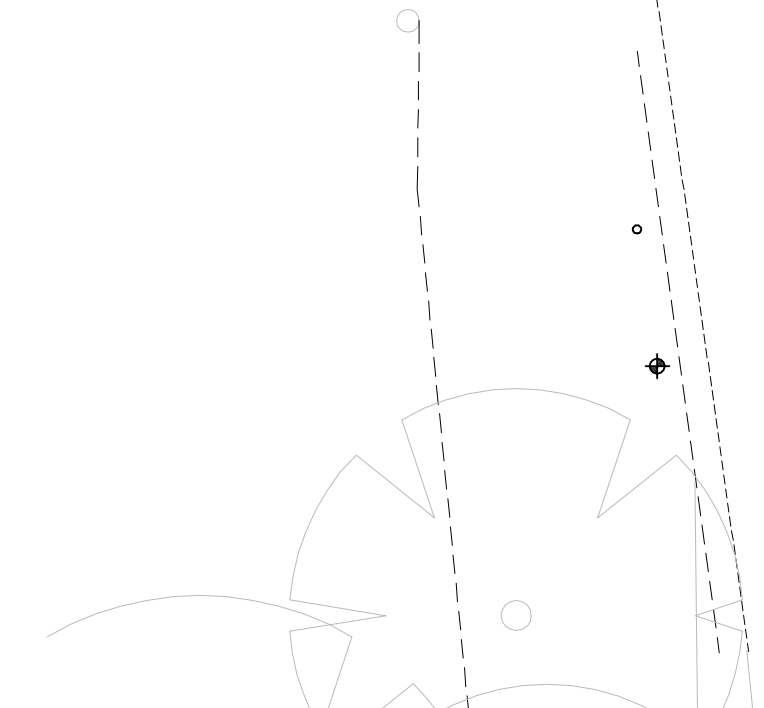

FPA
architects
2 TRAFORD RD, ALDERLEY EDGE, CHESHIRE, SK9 7NT
+44 (0)1525 599 605
info@fparchitects.co.uk

PROJECT:
GARAGE & GARDEN ROOM, GLASSMOUNT
HOLYMOUNT LANE, GREENMOUNT

DRAWING TITLE:

SITE PLAN & SECTION

SCALE: 1:100 A1
DRAWN BY: GCP
DATE: MARCH 23

REVISION: 794.03-P100
CHECKED:

Section 1:50

