




Condron Design Consultants LTD
79 Ash Drive, Wardley
Condrondesignconsultants@outlook.com
07734 669651

227 Walmersley Road,
Bury
BL9 5DJ



Condron Design Consultants LTD
79 Ash Drive, Wardley
Condrondesignconsultants@outlook.com
07734 669651

227 Walmersley Road, Bury BL9 5DJ
1:50@A3 - MCEXP-01
Dimensions to be checked on site
by contractor

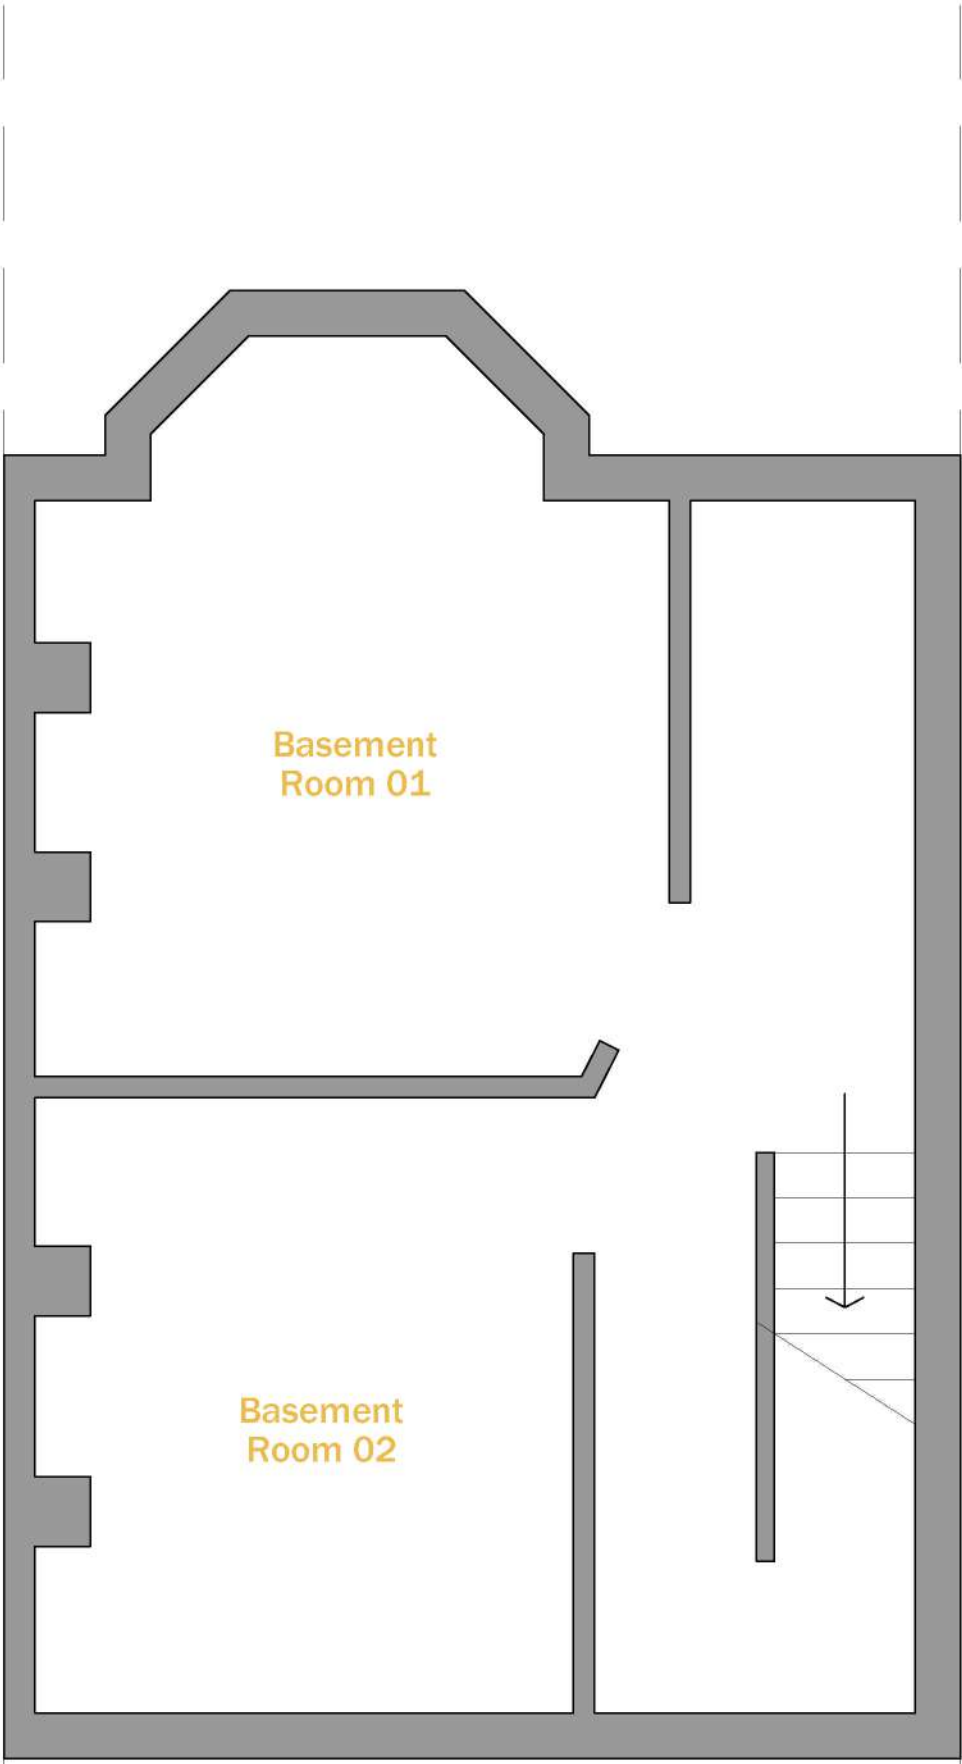


Existing Basement Floor Plan

Scale 1:50



Condron Design Consultants LTD
79 Ash Drive, Wardley
Condrondesignconsultants@outlook.com
07734 669651

227 Walmersley Road, Bury BL9 5DJ
1:50@A3 - MCEXP-02
Dimensions to be checked on site
by contractor

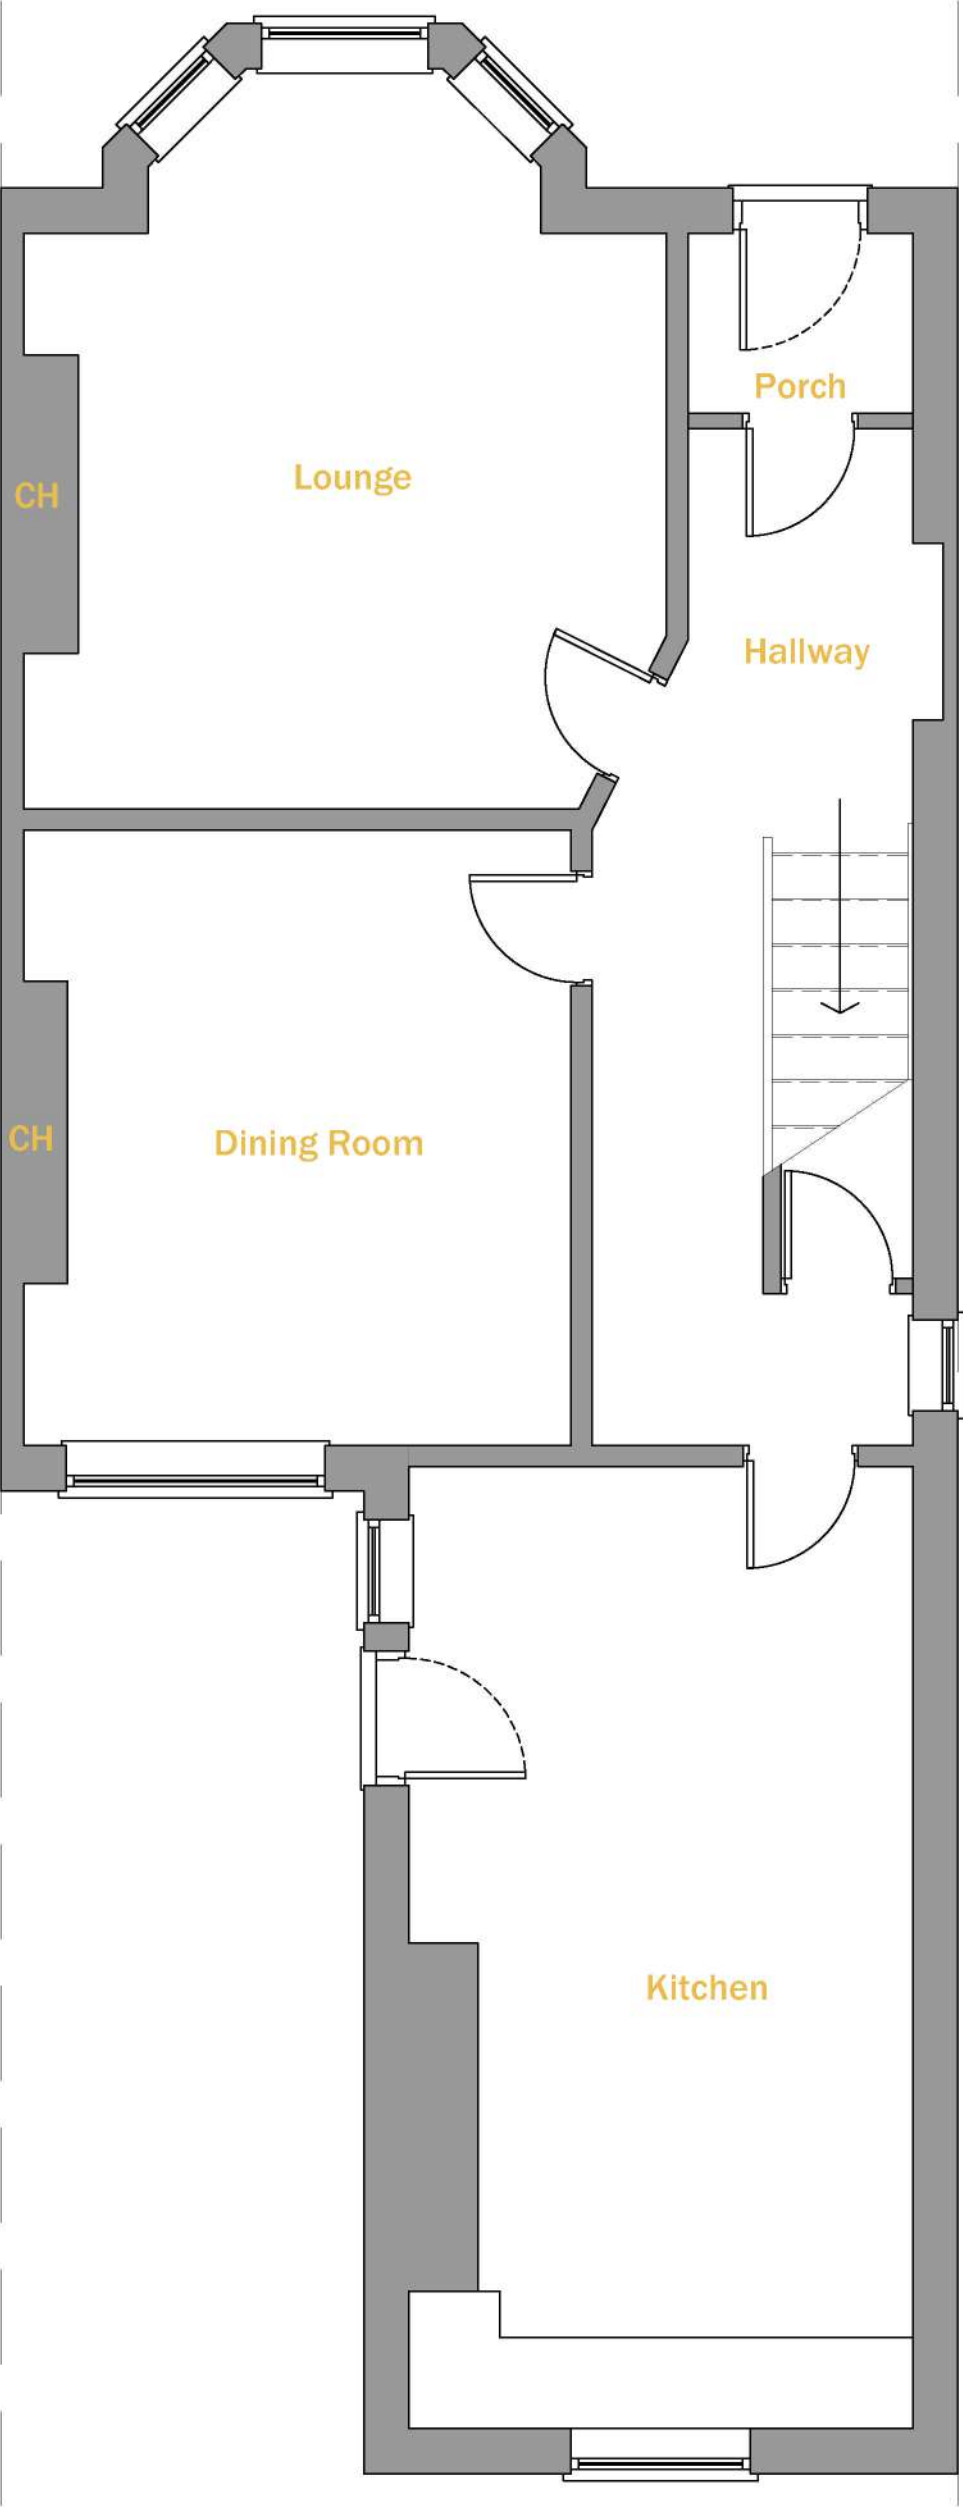

Existing Ground Floor Plan


Scale 1:50






Condron Design Consultants LTD
79 Ash Drive, Wardley
Condrondesignconsultants@outlook.com
07734 669651

227 Walmersley Road, Bury BL9 5DJ
1:50@A3 - MCEXP-03
Dimensions to be checked on site
by contractor

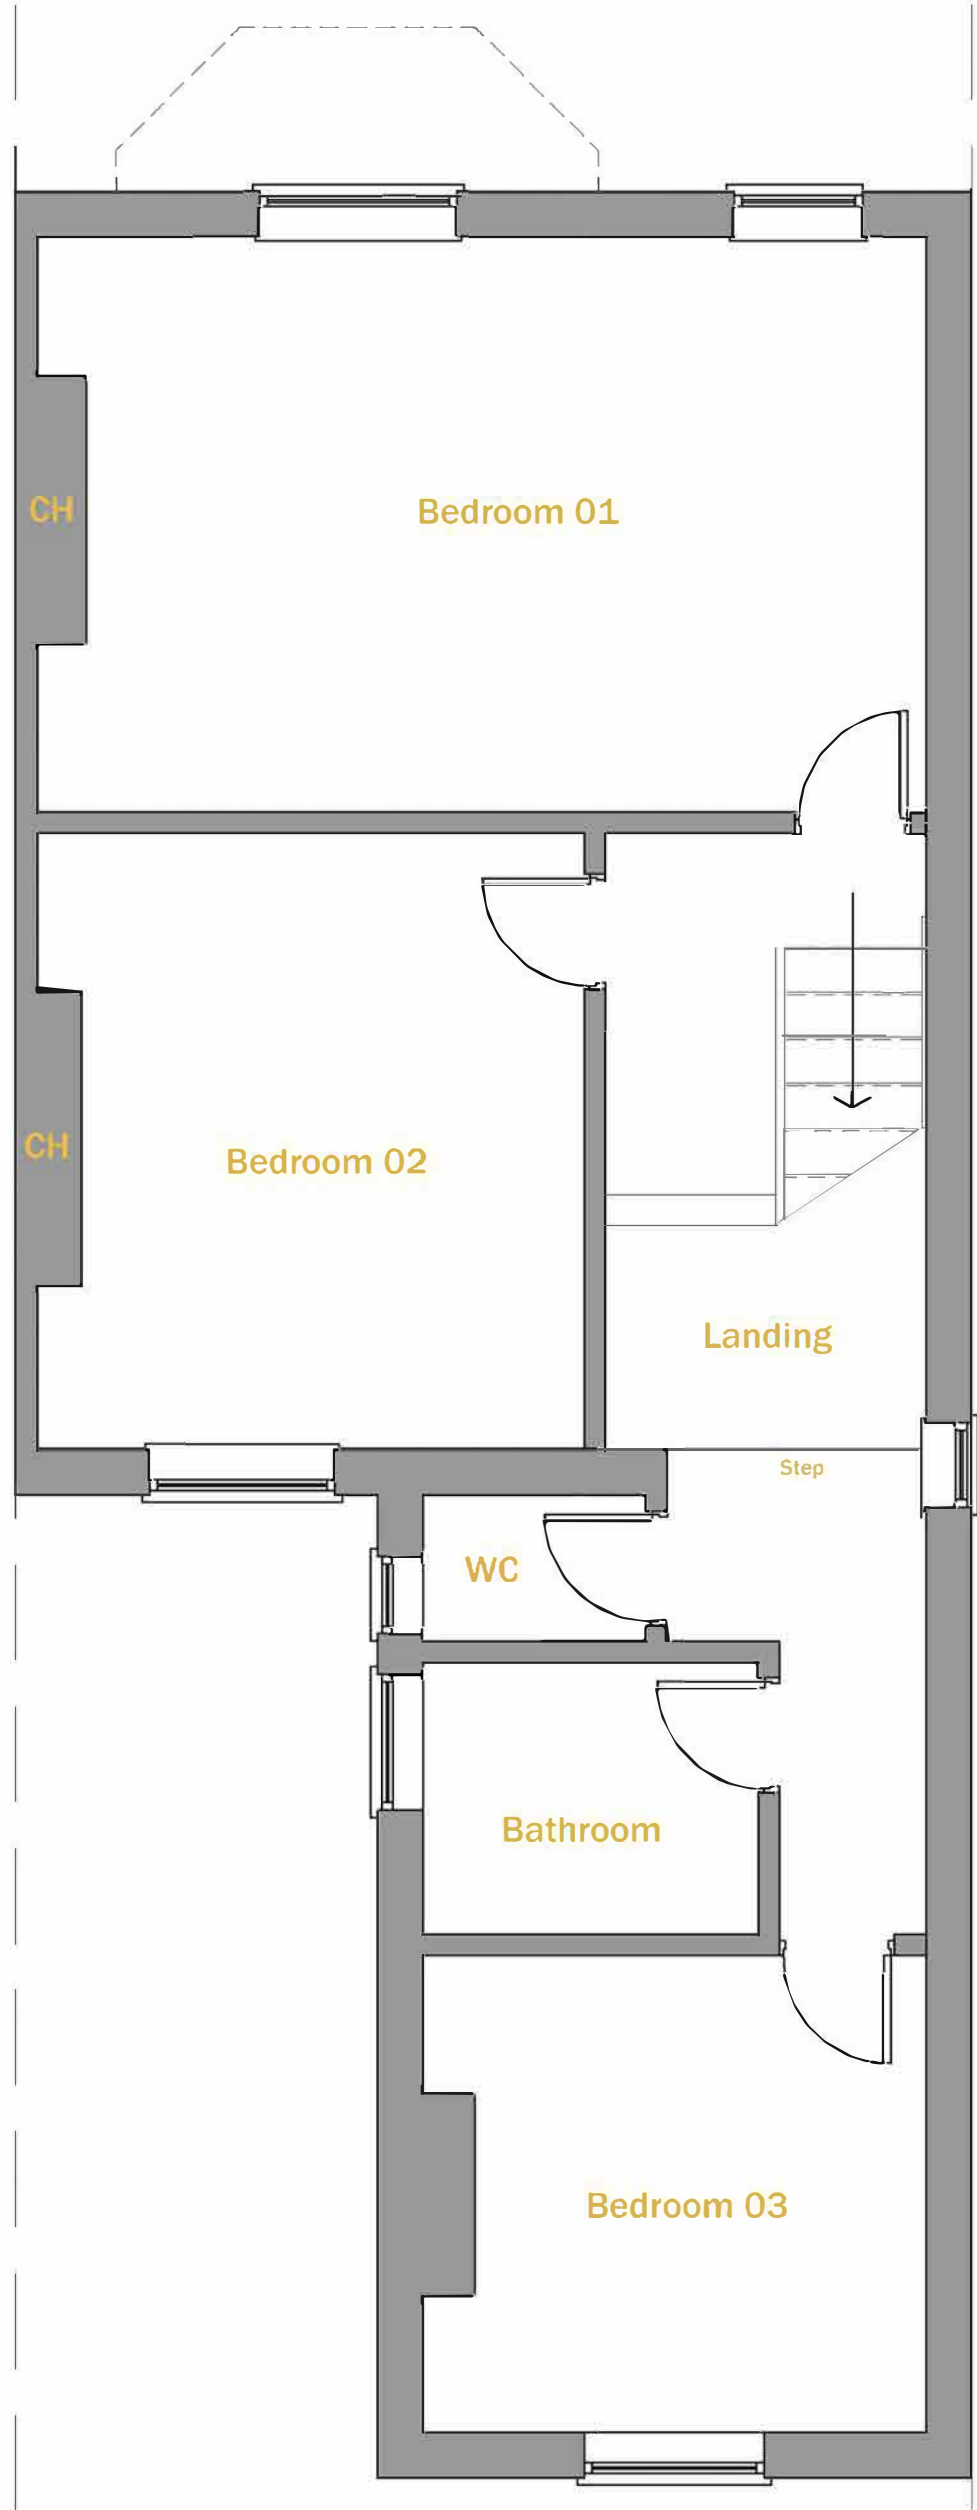


Existing First Floor Plan

 

Condron Design Consultants LTD
79 Ash Drive, Wardley
Condrondesignconsultants@outlook.com
07734 669651

227 Walmersley Road, Bury BL9 5DJ
1:50@A3 - MCEXP-04
Dimensions to be checked on site
by contractor

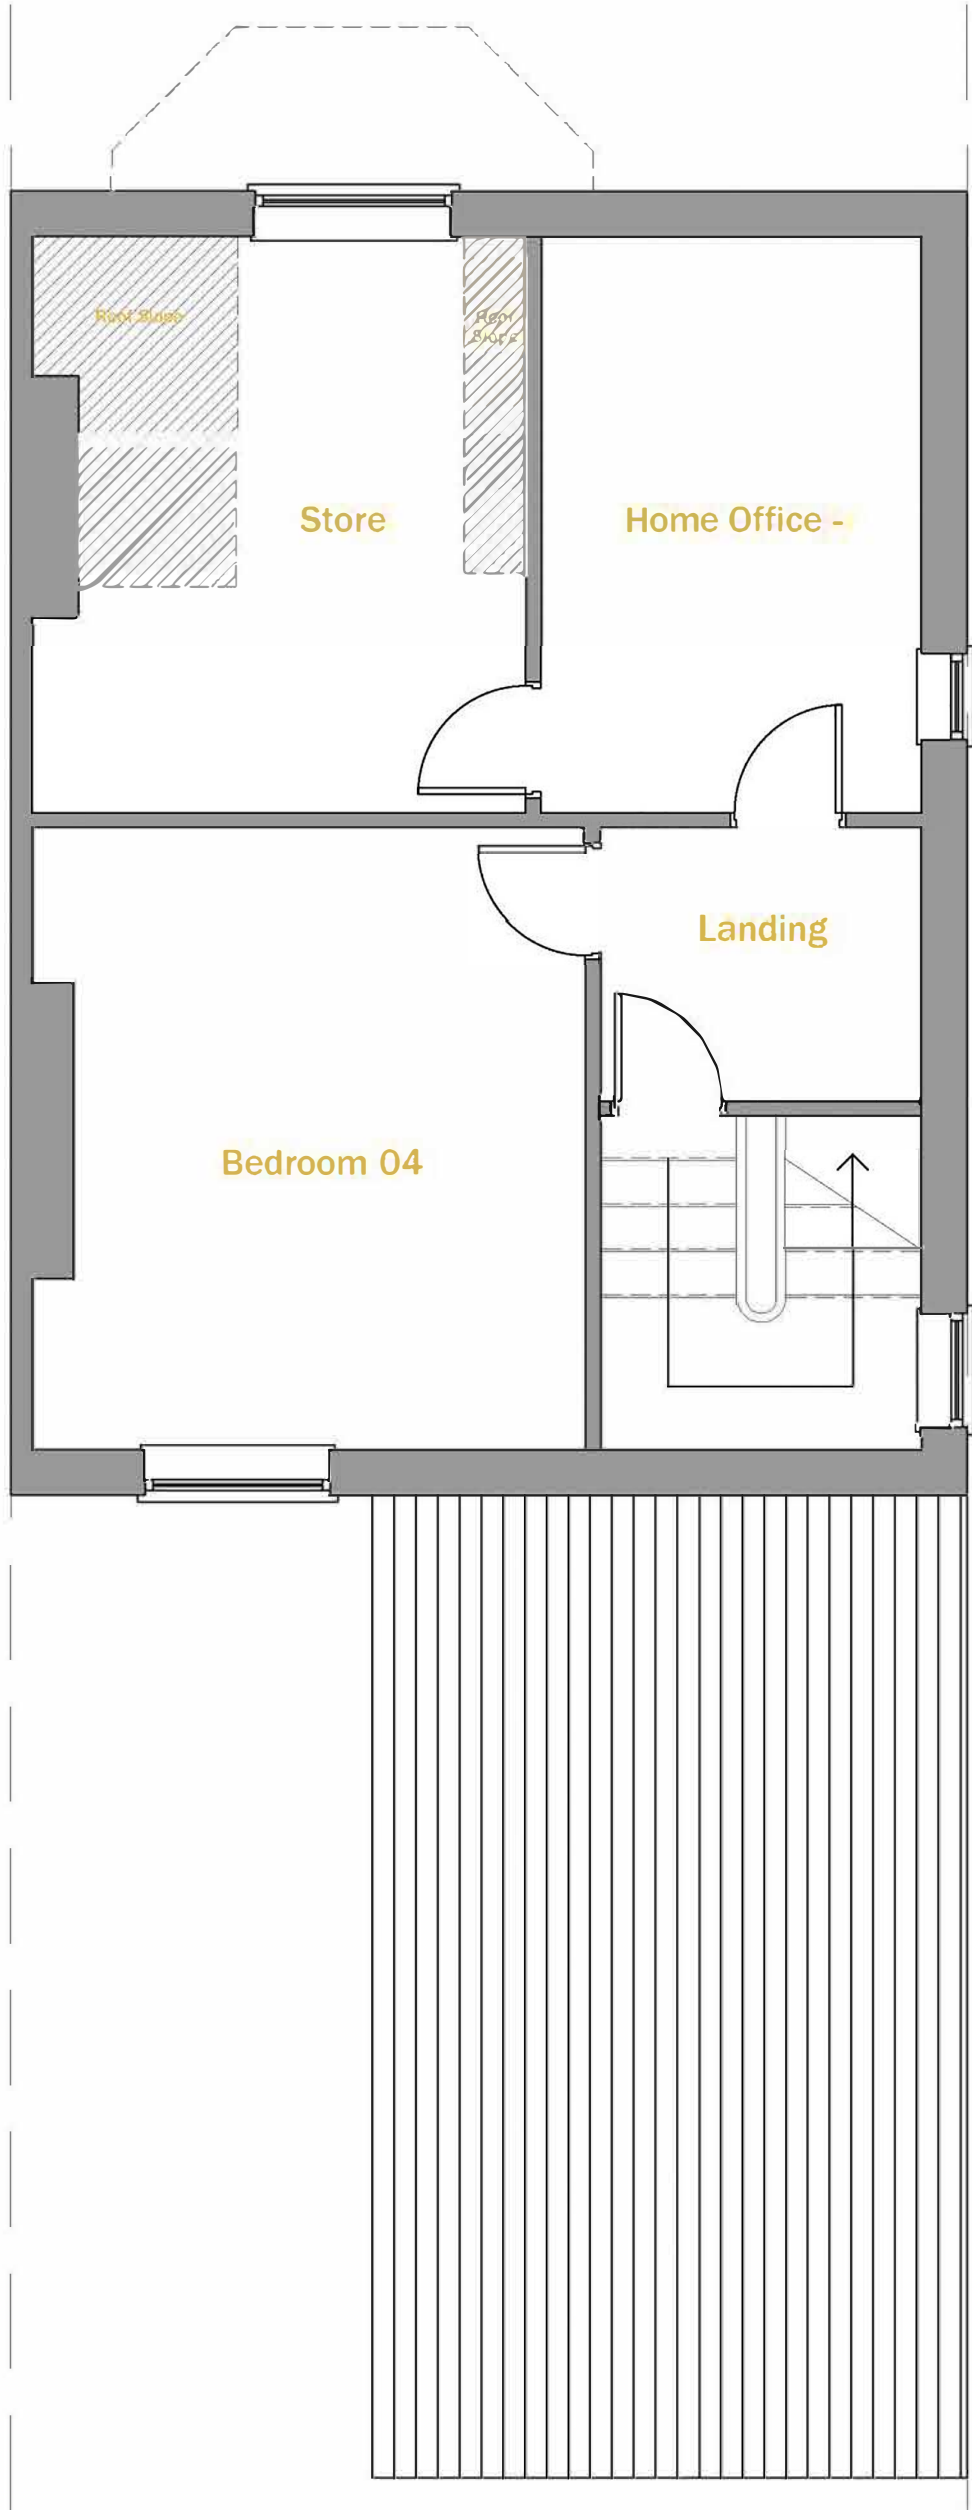


Existing Second Floor Plan





Condron Design Consultants LTD
79 Ash Drive, Wardley
Condrondesignconsultants@outlook.com
07734 669651

227 Walmersley Road, Bury BL9 5DJ
1:50@A3 - MCEXP-05
Dimensions to be checked on site
by contractor

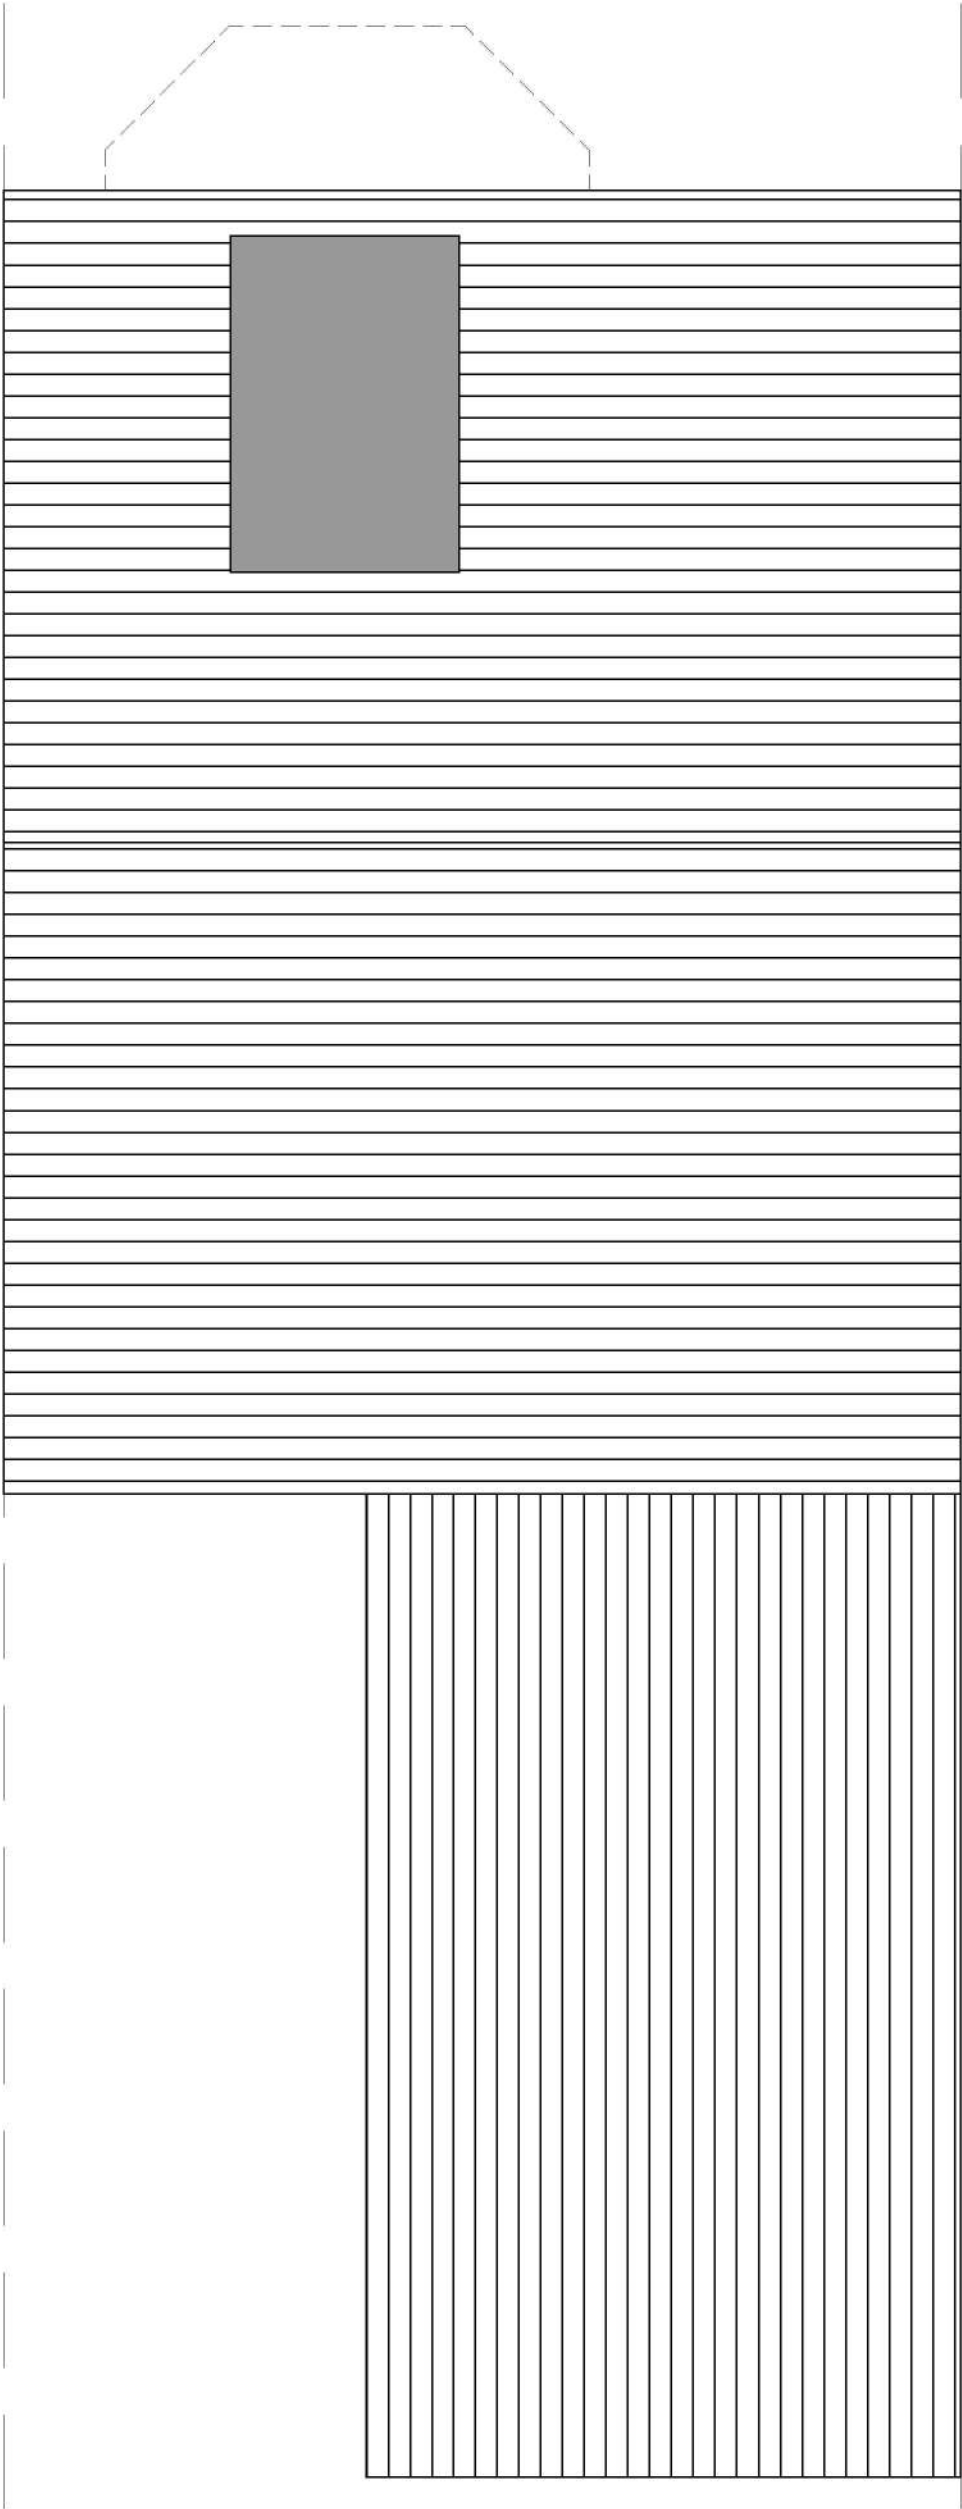

Existing Roof Plan
Scale 1:50

