


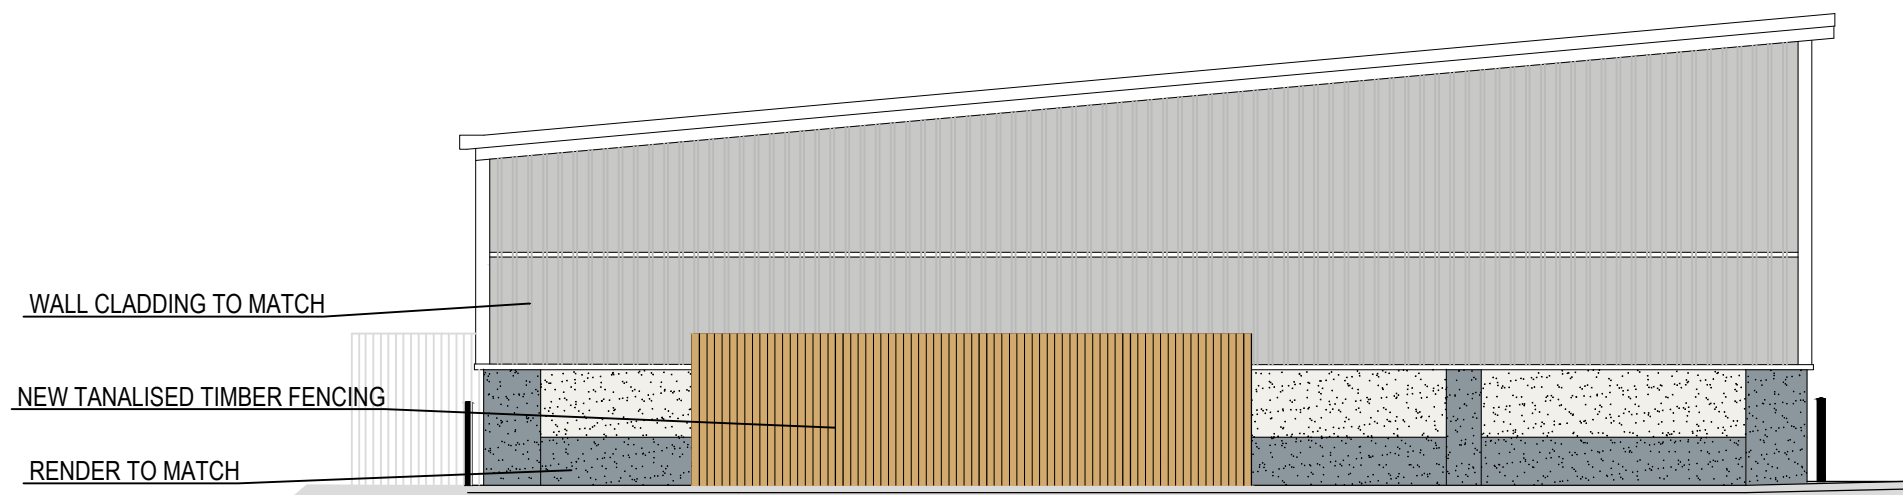


PROPOSED NORTH ELEVATION


PROPOSED NORTH ELEVATION




PROPOSED EAST ELEVATION

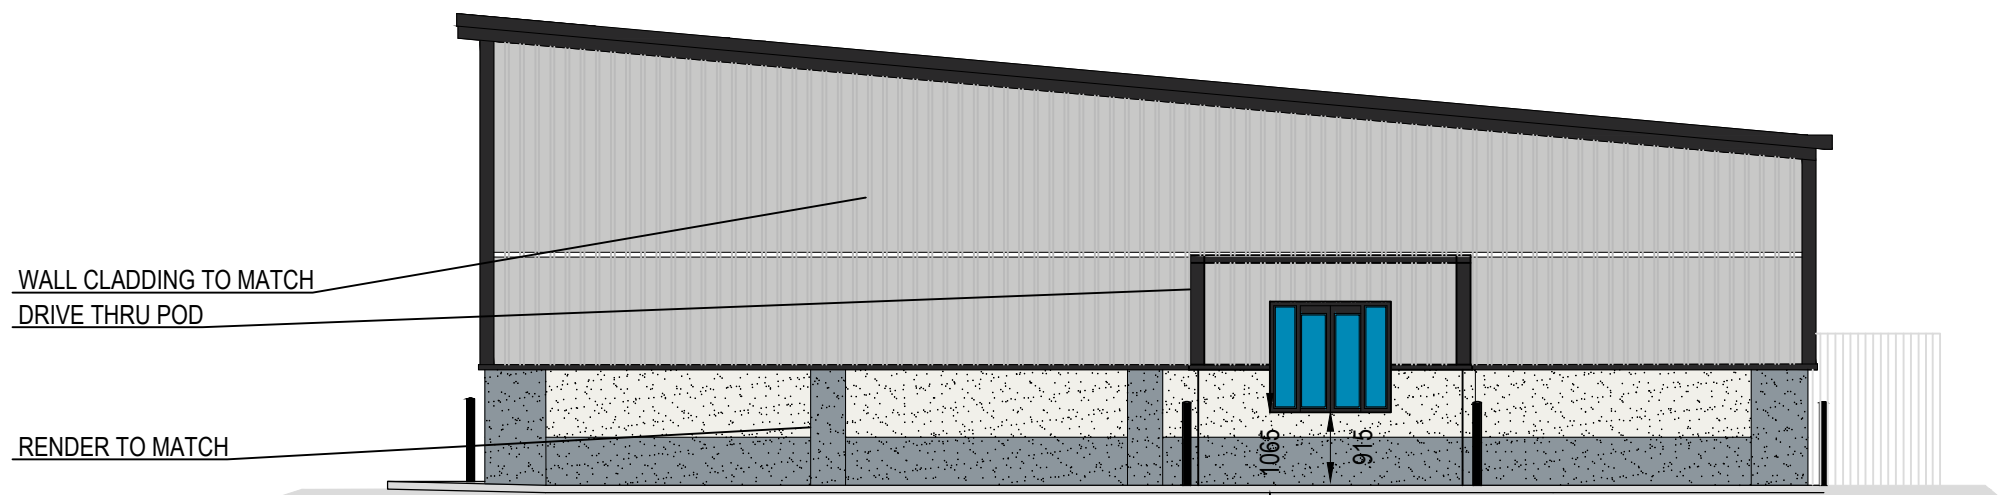


PROPOSED WEST ELEVATION

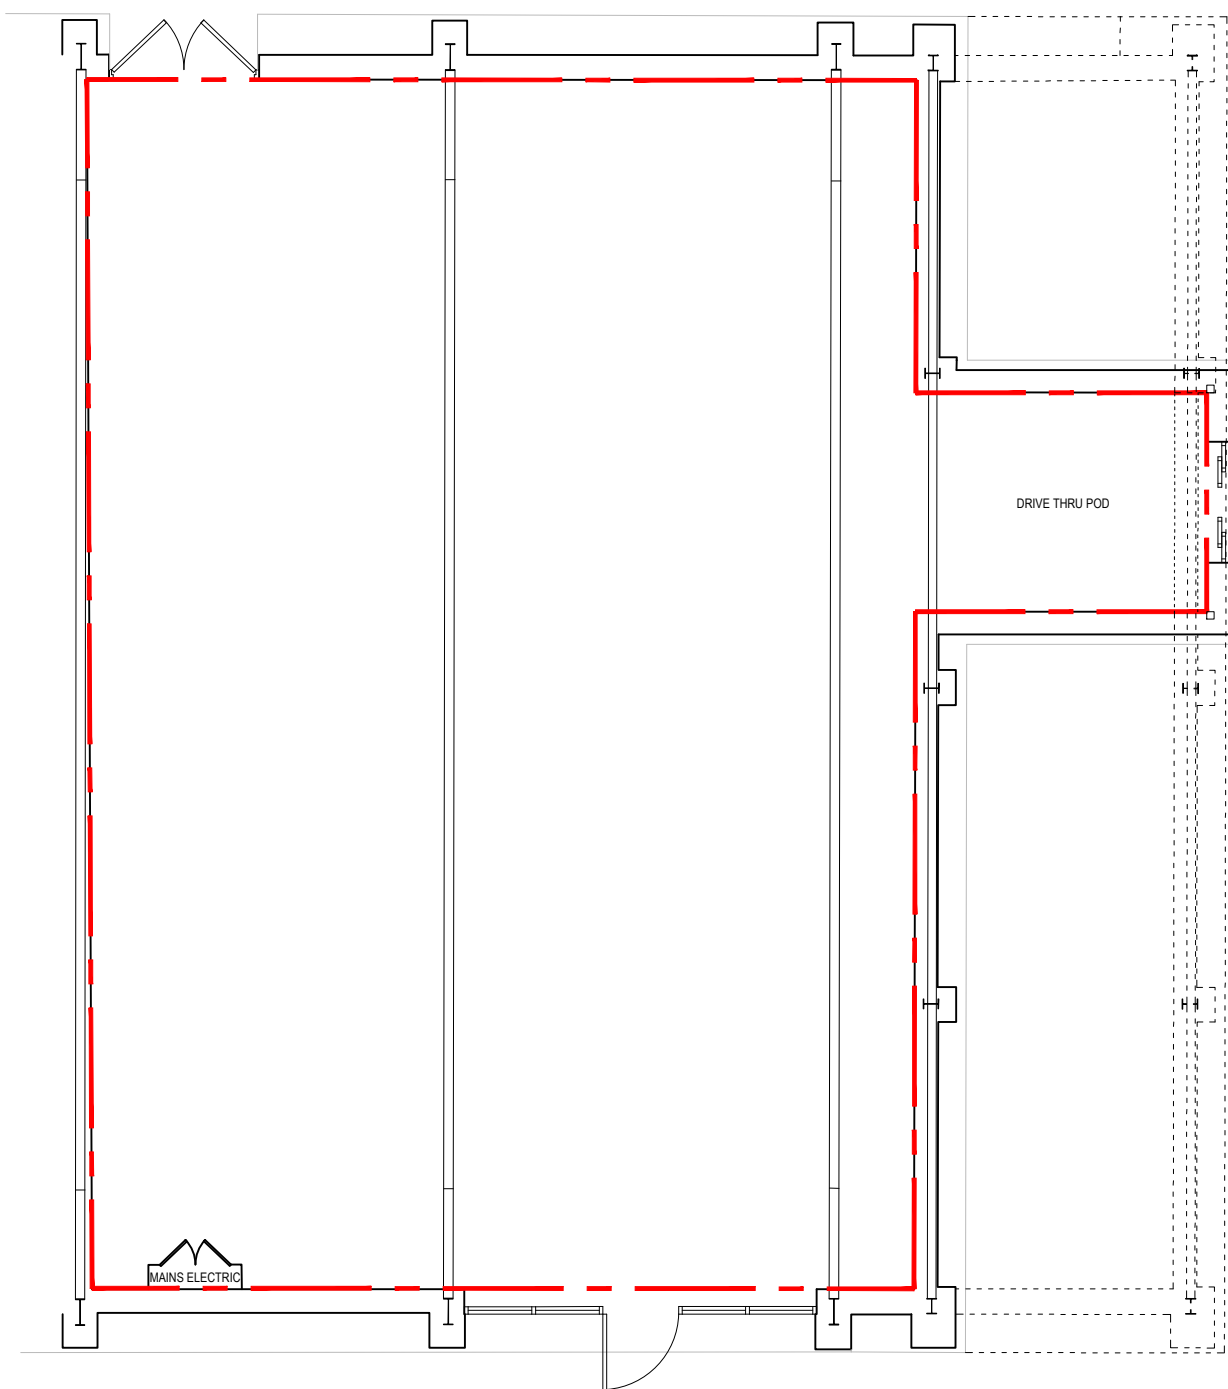

PROPOSED BUILDING PLAN

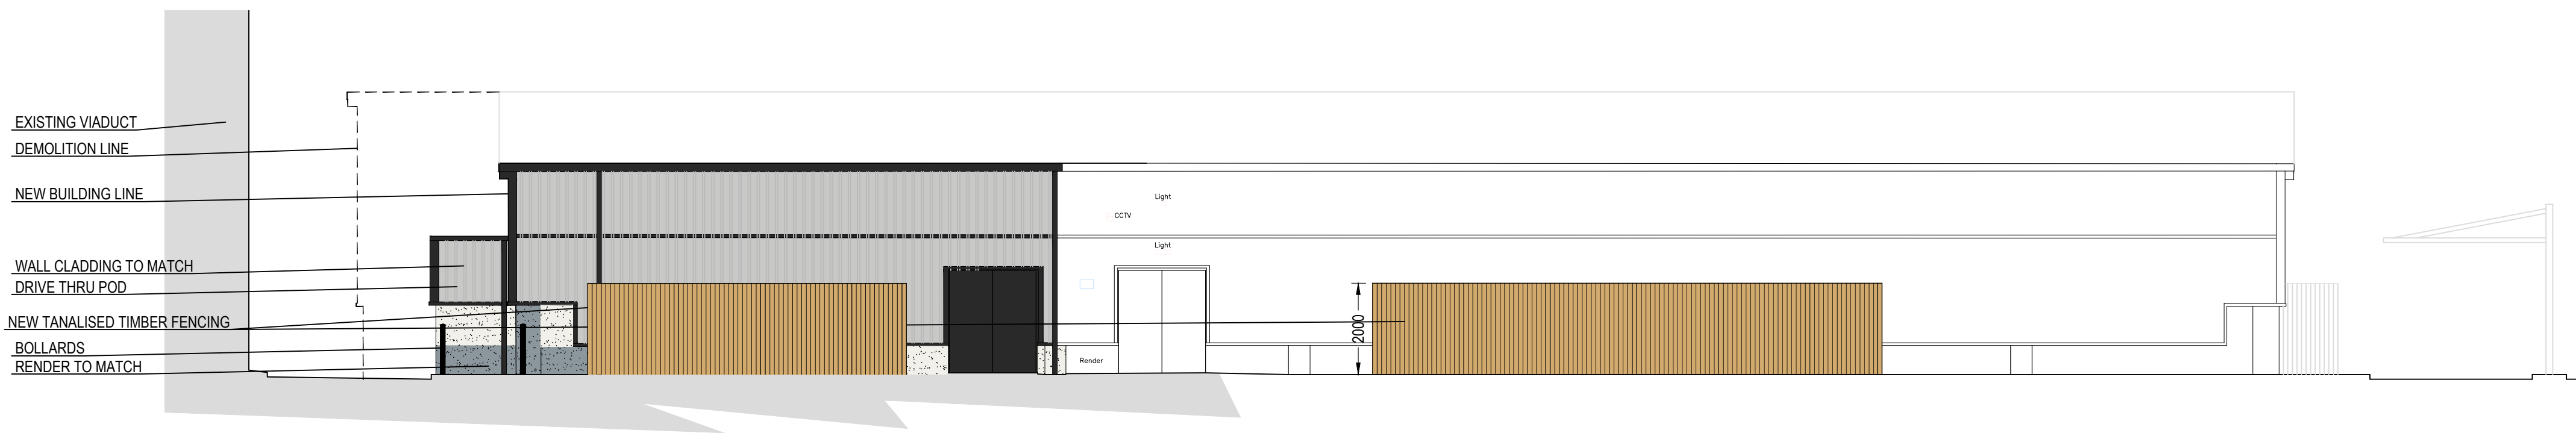

PROPOSED SOUTH ELEVATION

 

LION SHARE PROPERTIES LTD
CLIENT

UNIT 2 VICTORIA RETAIL PARK
BURY
PROJECT

PROPOSED PLANS & ELEVATIONS
TITLE

2418.P.104.A
DRAWING NO.

1:100
SCALE@A1

SW
DRAWN