
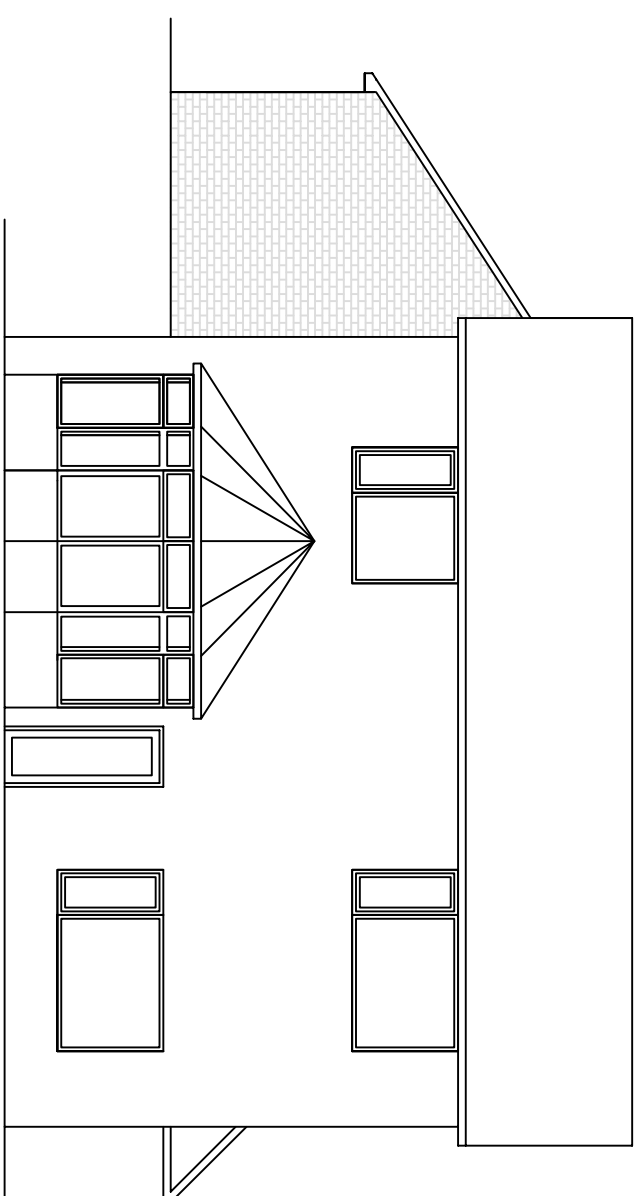
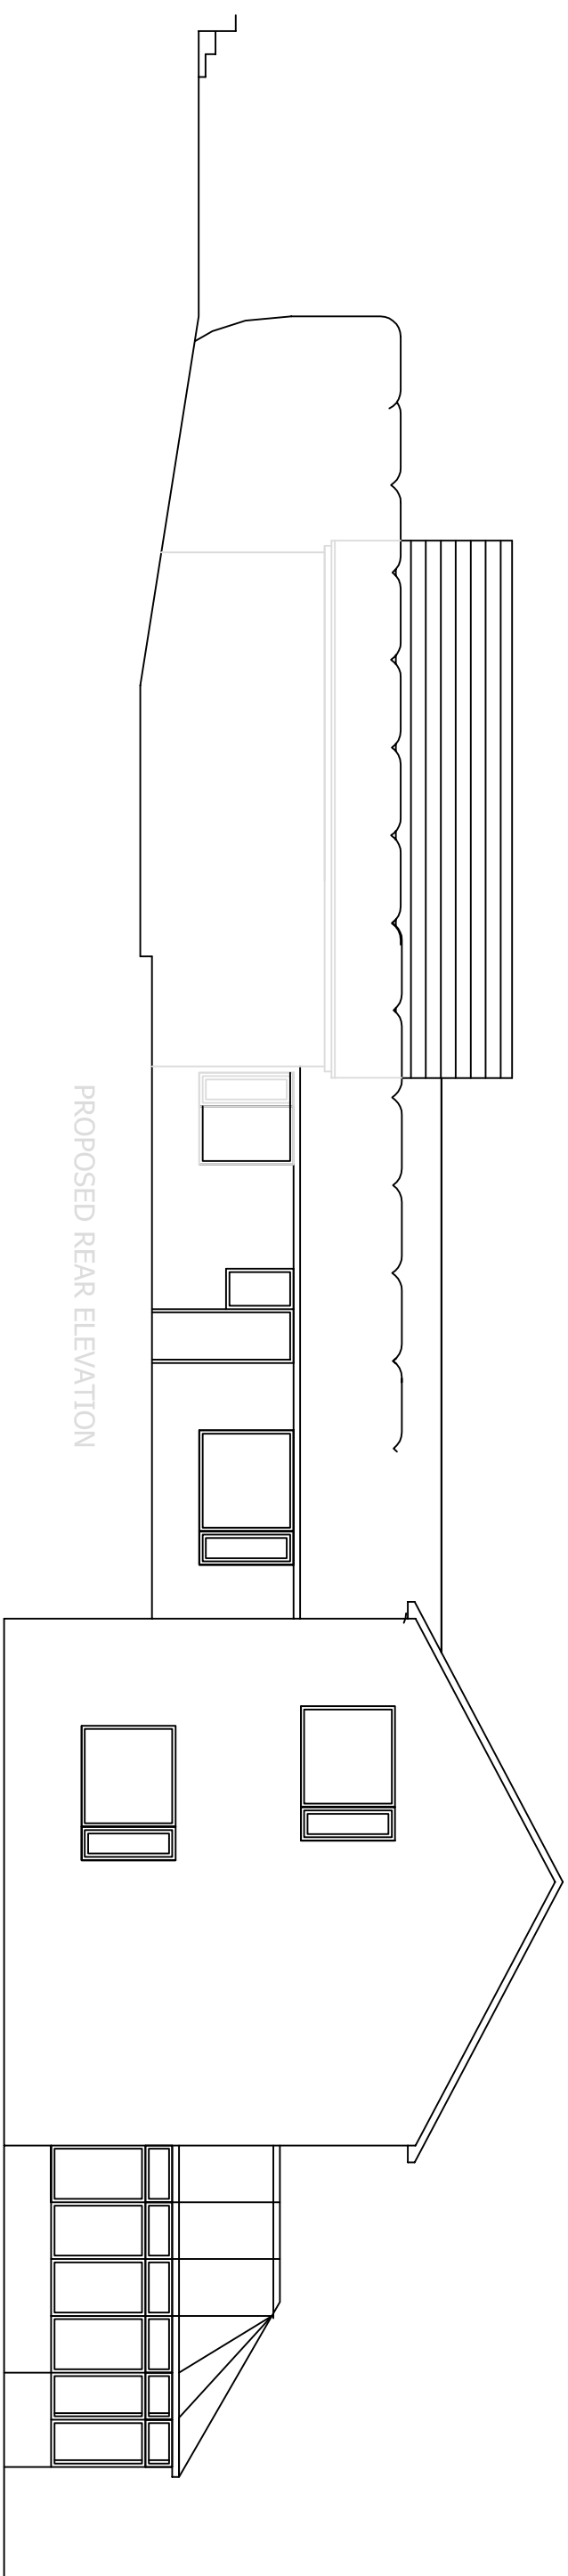
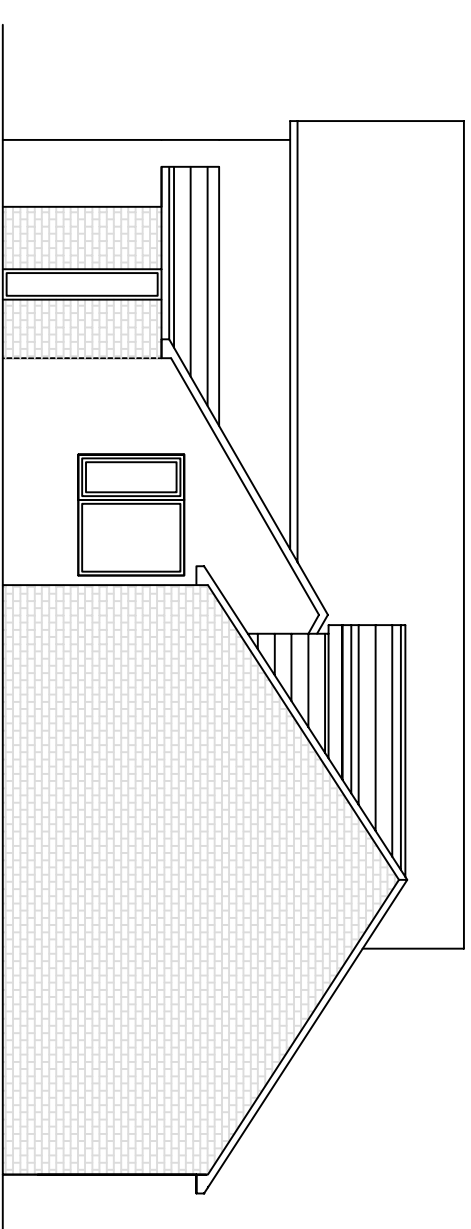


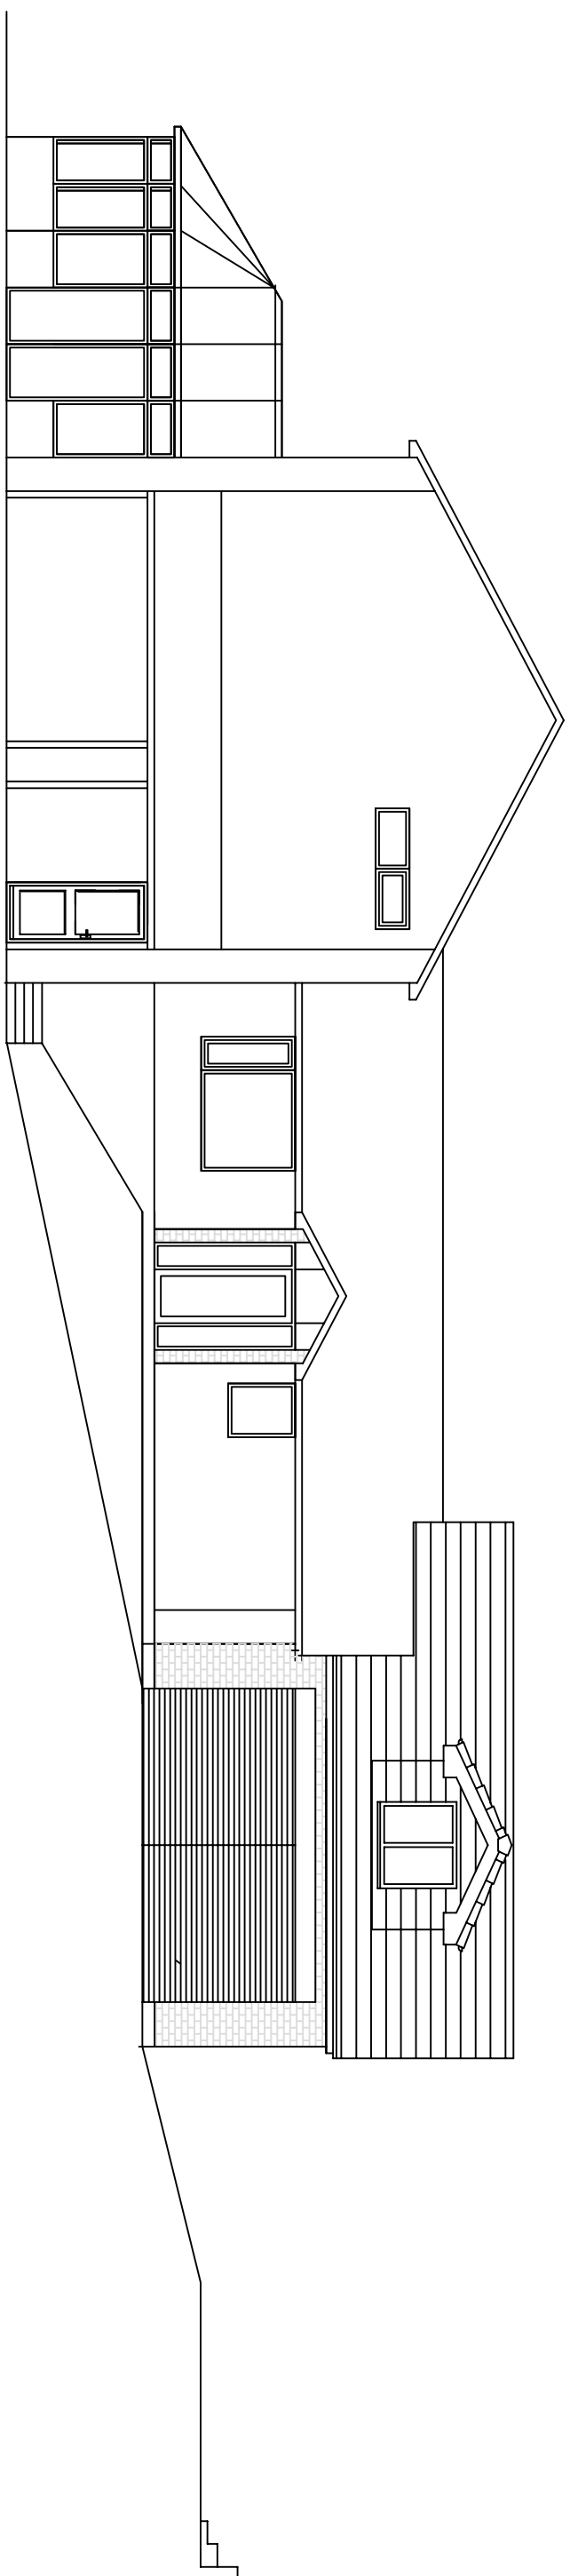

PROPOSED FRONT ELEVATION

PROPOSED SIDE ELEVATION

PROPOSED SIDE ELEVATION (2)

[illegible]

This drawing is subject to copyright and is not to be reproduced in part or whole without approval.

Figured dimensions take precedence over scaled measurements from the drawing. All dimensions and drawings to be checked by Client and Contractor and discrepancies clarified with the Client prior to commencement.

The whole of the works to comply with Planning Approval & Conditions and current Building Regulations and all other relevant laws without planning & Building Regulations approval.

The client must ensure the project complies with the Construction Design and Management Regulations 2015

The Client should ensure consent from any landowner or interested party is obtained, as well as compliance with Part 11A of the Building Act 1984

Notes

RAD

Project	Client
12 OWLERBARROW ROAD BURY BL8 1RD	Drawn RA
Title	Date
PROPOSED ELEVATIONS	DECEMBER 2021
	Scale
	1:100 @ A1 / 1:200 @ A3
	Drawing Number
	RA0/2559/21/2