





EXISTING FRONT

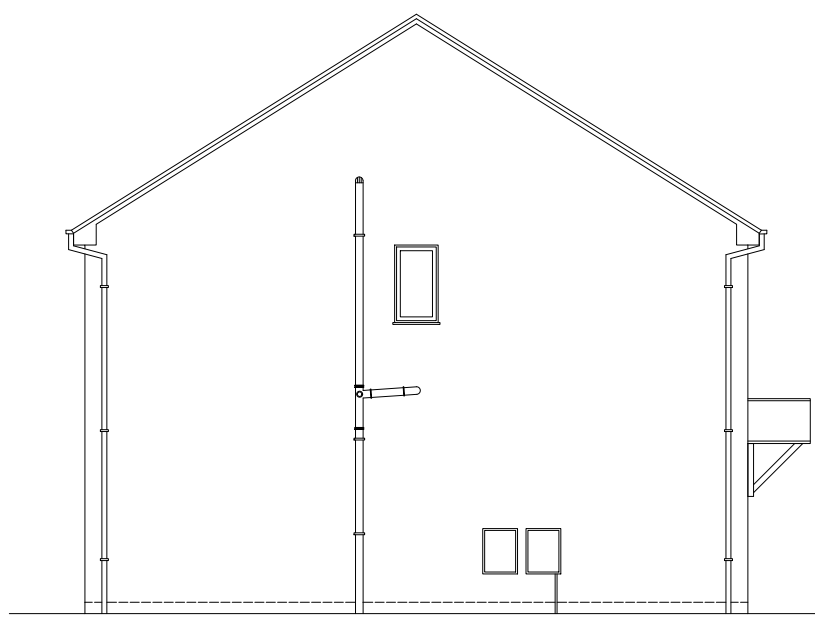


EXISTING SIDE

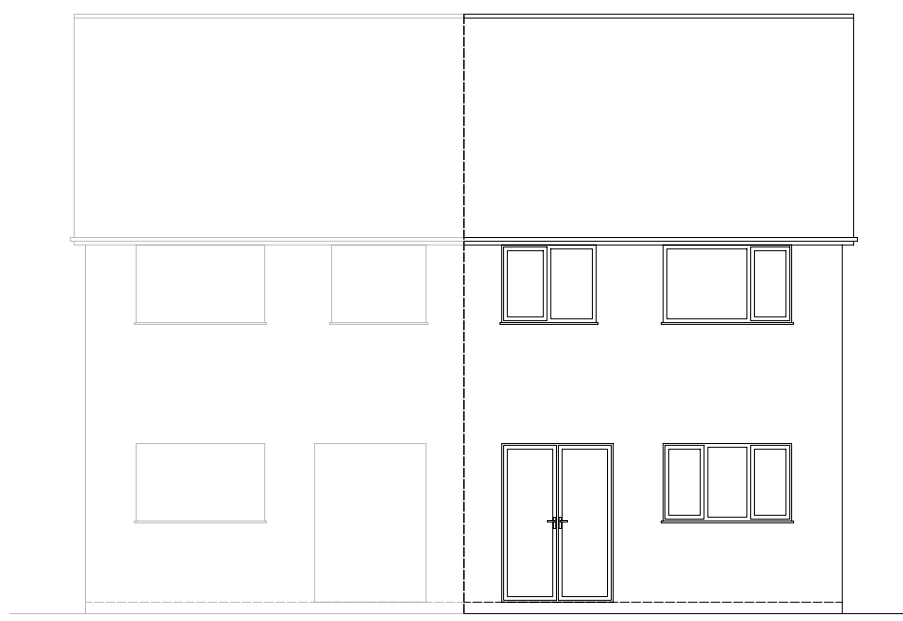

EXISTING REAR





PROPOSED FRONT

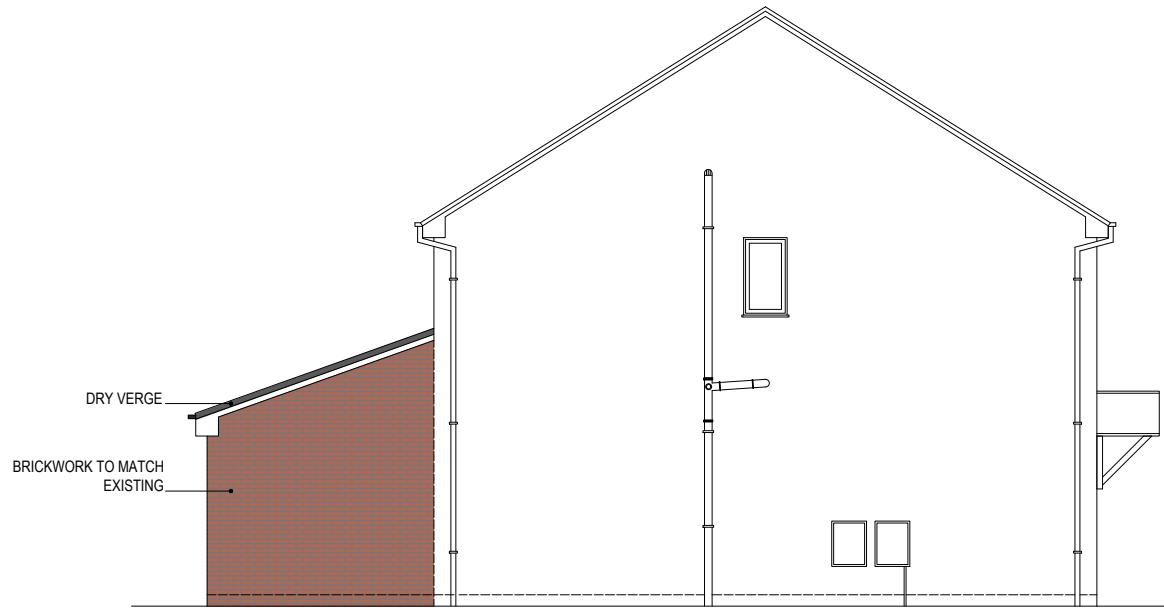



PROPOSED SIDE




PROPOSED REAR

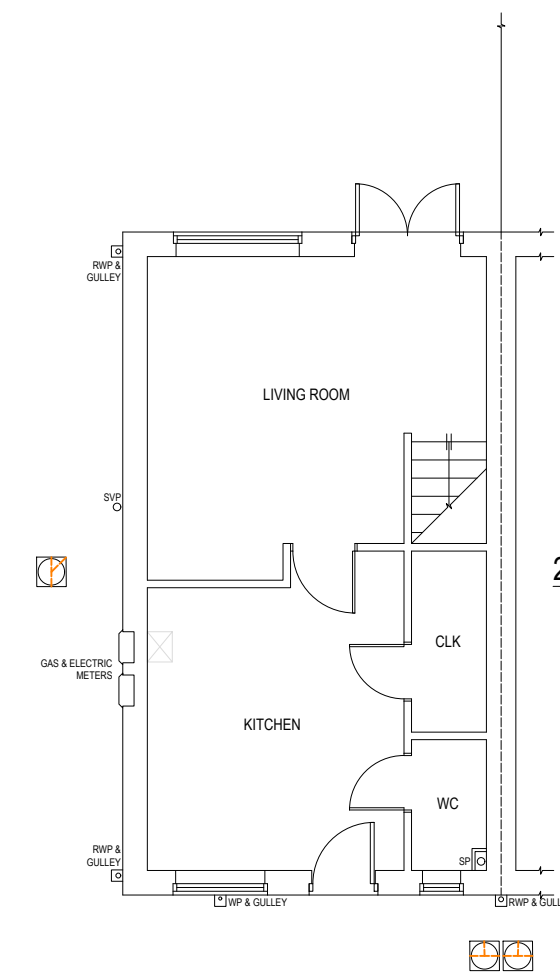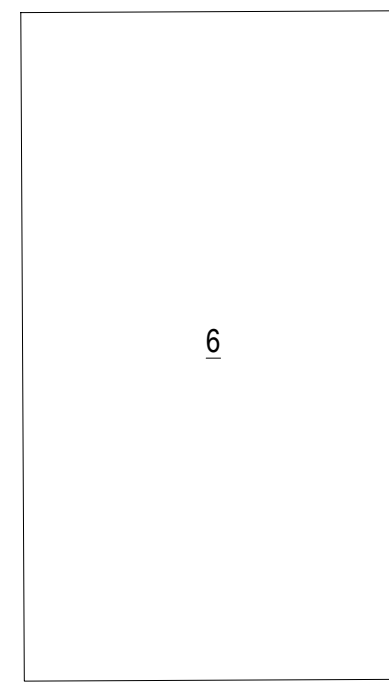

EXISTING GROUND

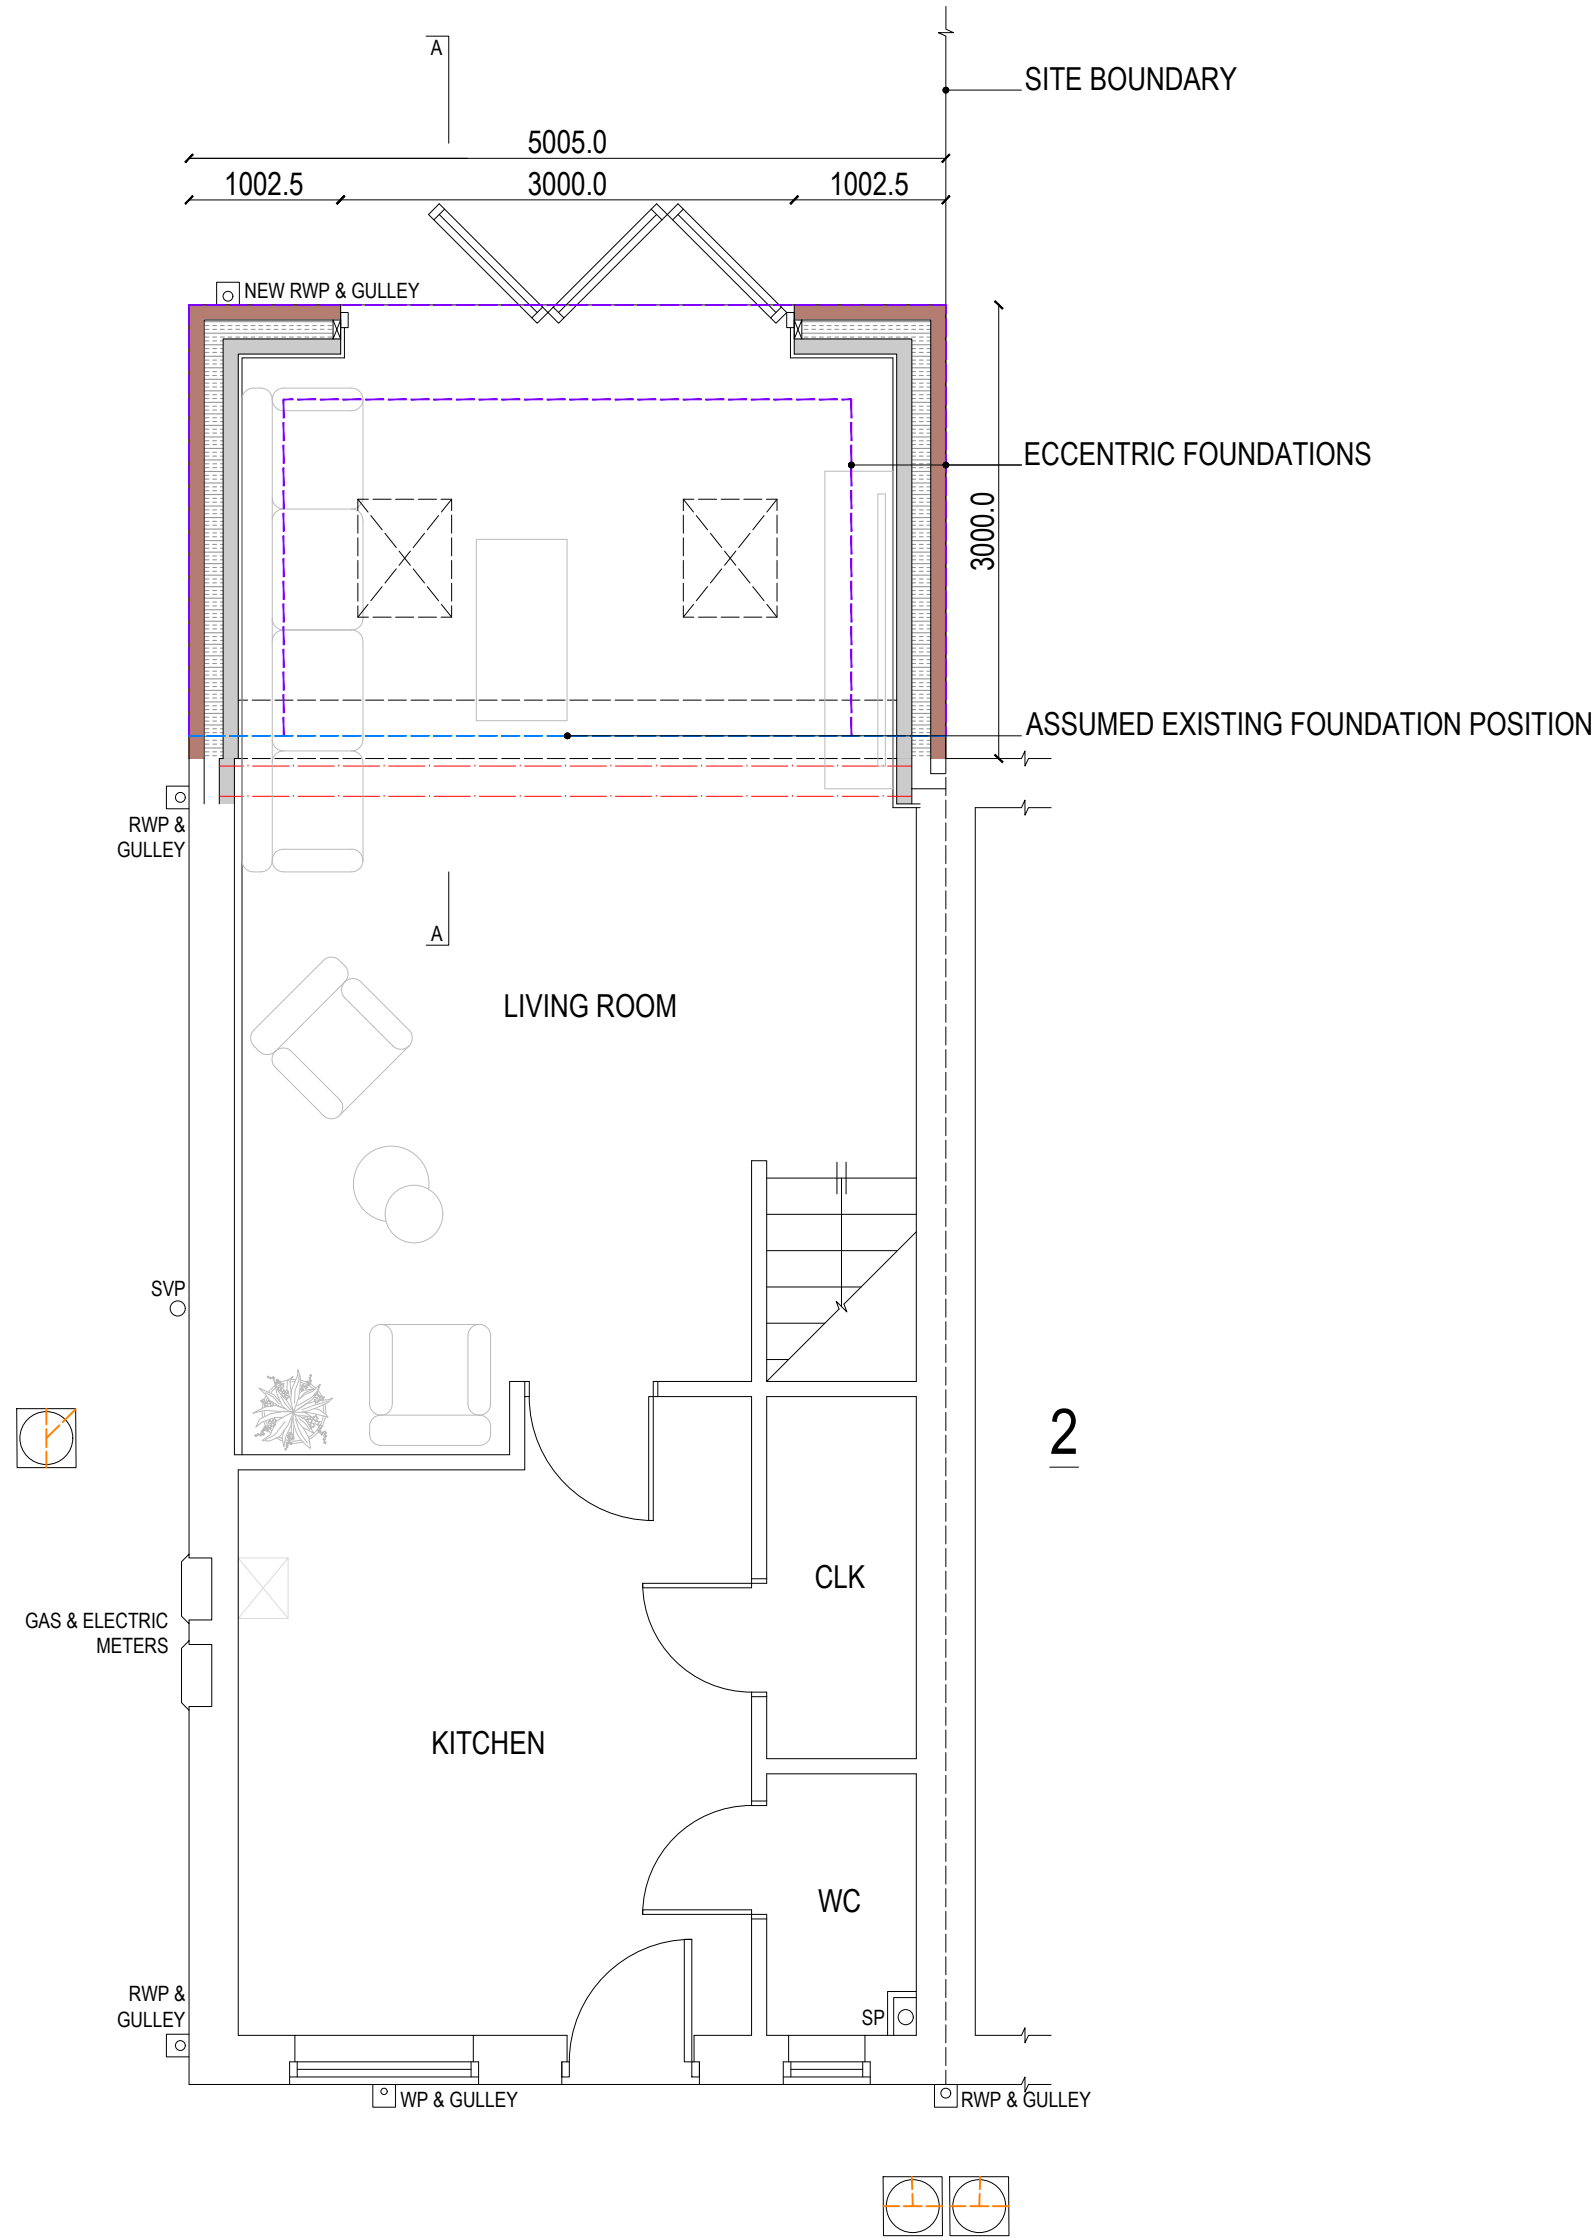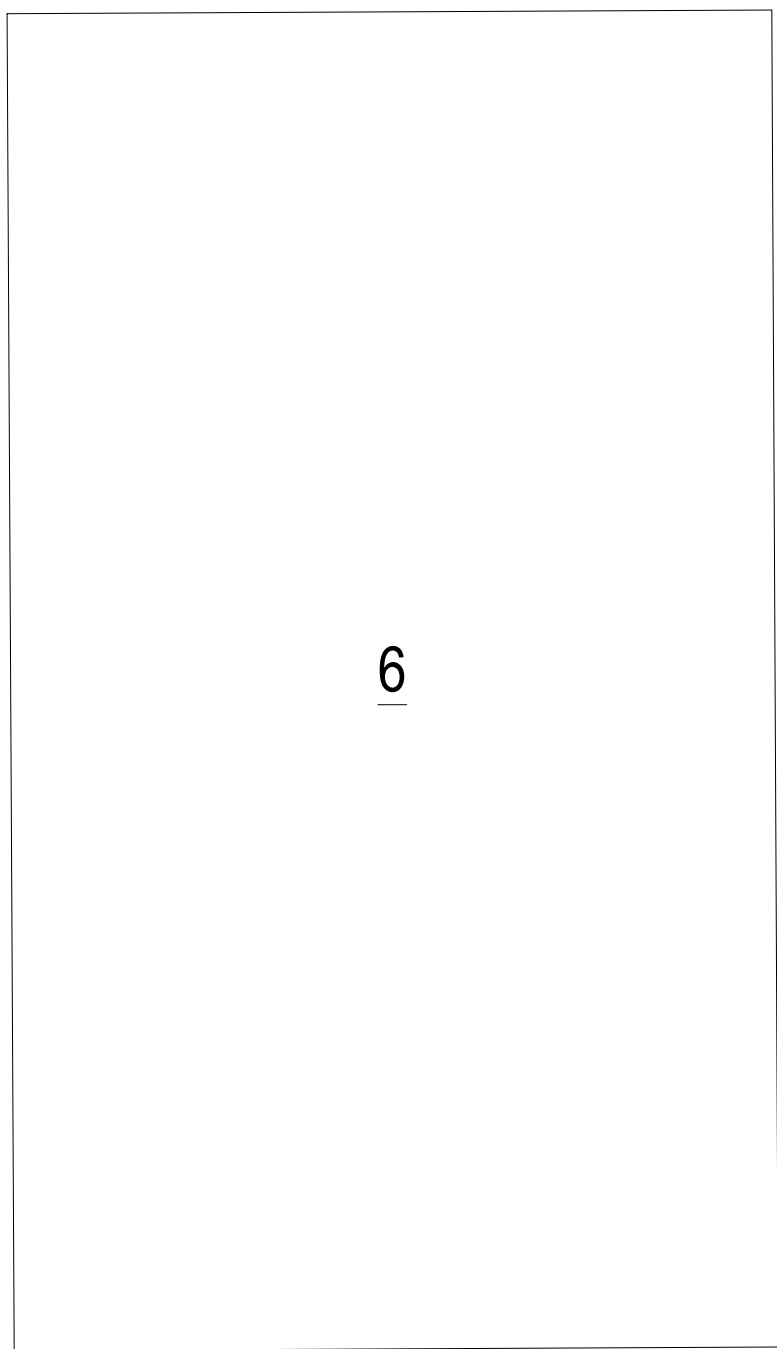

PROPOSED GROUND

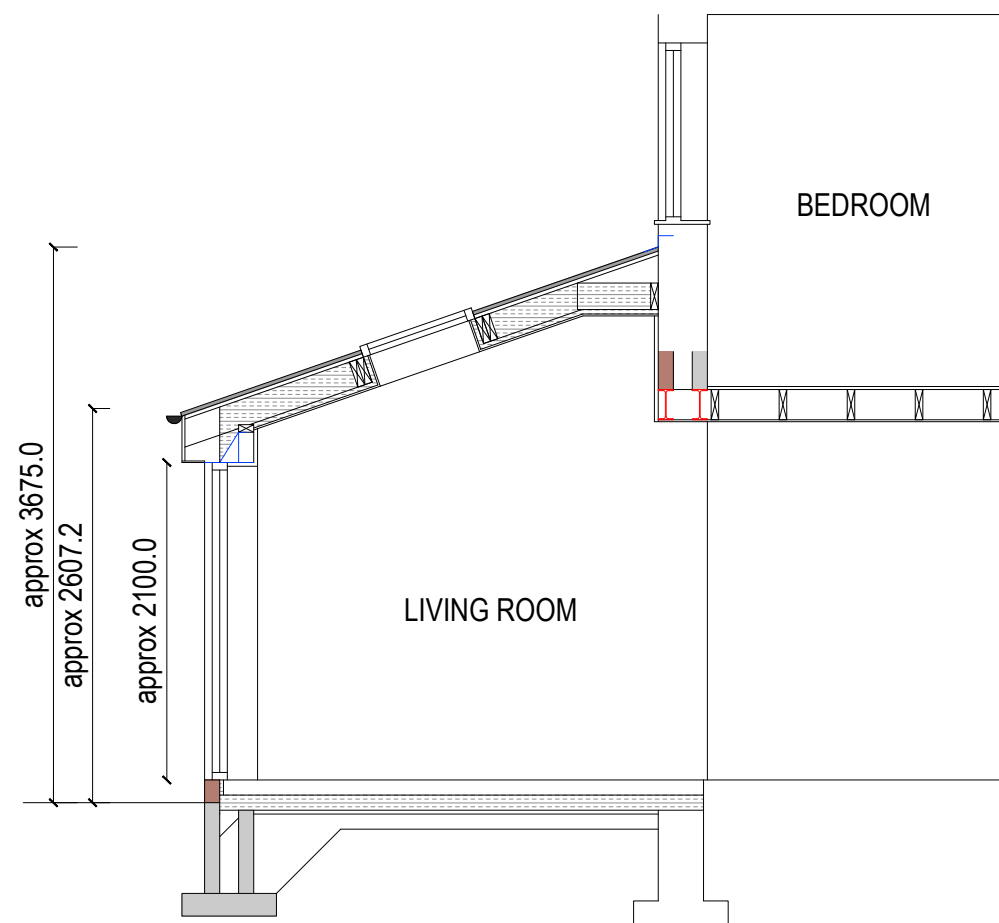

PROPOSED SECTION A-A

GENERAL:
ADEPT DESIGN LTD. ALL RIGHTS RESERVED. NO PART OF THIS DOCUMENT MAY BE REPRODUCED WITHOUT PRIOR WRITTEN PERMISSION. COMPREHENSIVE SUPPORT IS PROVIDED THROUGHOUT THE APPLICATION PROCESS TO OPTIMISE YOUR SUBMISSION. HOWEVER, FINAL APPROVAL RESTS WITH THE LOCAL AUTHORITY AND CANNOT BE GUARANTEED.
DO NOT SCALE OFF THE DRAWING FOR CONSTRUCTION PURPOSES. THE DIMENSIONS PROVIDED ARE ONLY TO BE USED FOR PLANNING PERMISSION/BUILDING REGULATION PURPOSES. REPORT ANY DISCREPANCIES TO OUR OFFICE BEFORE PROCEEDING WITH THE WORK.
ALL DIMENSIONS ARE IN MILLIMETRES UNLESS STATED OTHERWISE.



W: adeptdesignltd.co.uk | M: 07496819062 | E: enquiries@adeptdesignltd.co.uk

PROJECT 4 REDBANK CLOSE, RADCLIFFE, M26 3GH

TITLE SINGLE-STORY REAR EXTENSION
EXISTING & PROPOSED ELEVATIONS & FLOOR PLANS,
PROPOSED SECTION

NUMBER A01

SCALE 1:100 & 1:50
[A1]

REVISION 002

STATUS PLANNING ISSUE

DATE 01/05/2025