


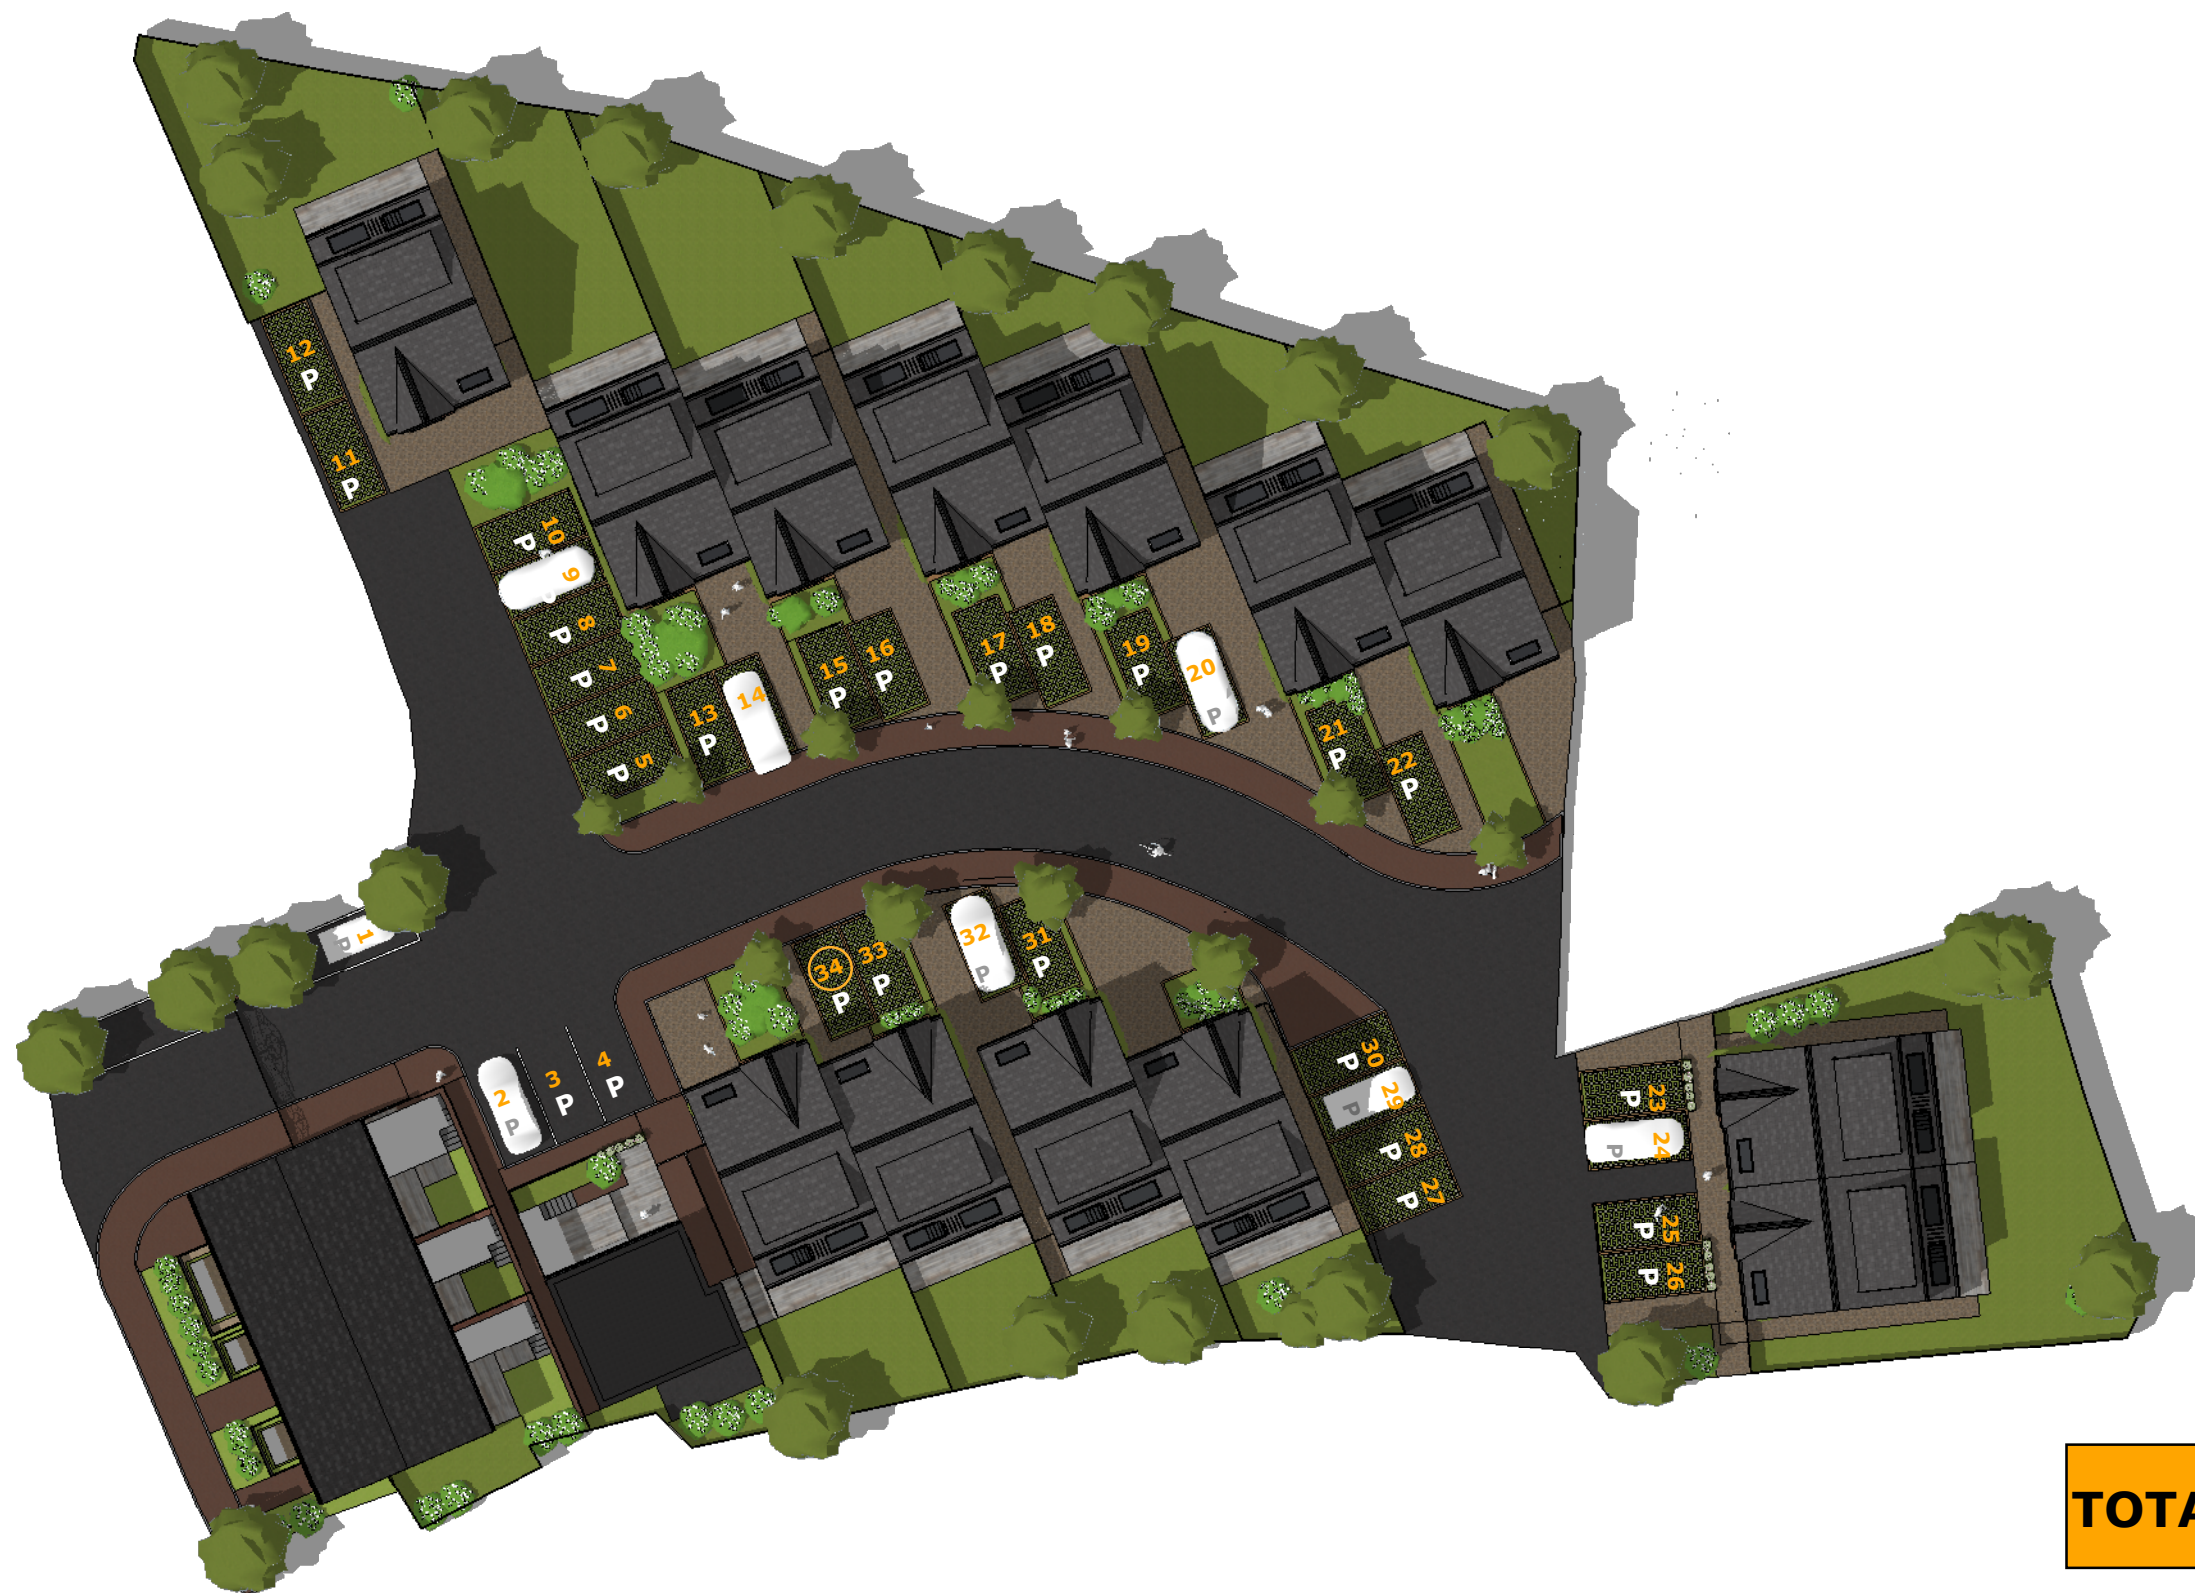

Site Plan with Car Parking - As Proposed

				 HOWARD & SEDDON A.R.I.B.A. CHARTERED ARCHITECTS 64 WASHWAY ROAD SALE, CHESHIRE, M33 7RE TEL NO. 0161 - 973 8296 FAX NO. 0161 - 962 3485 E-MAIL : ADMIN@HOWARDANDEDSON.CO.UK	Project PROPOSED RESIDENTIAL DEVELOPMENT LAND TO REAR OF EARL STREET PRESTWICH M25 1GQ	Title Site Plan (with car parking) - As Proposed	Drawn EGJ/II	DRG no. 14,347 08
C	THIRD ISSUE	EJG/II	21/06/21				Date	
B	FIRST ISSUE	EJG/II	16/06/21				21/06/21	
A	FIRST ISSUE	VK	25/05/21		Client Mr. MEDHDI YAZDANPANA		Scale 1:360(A3)	Amendment C
Rev	DESCRIPTION	By	Date					