


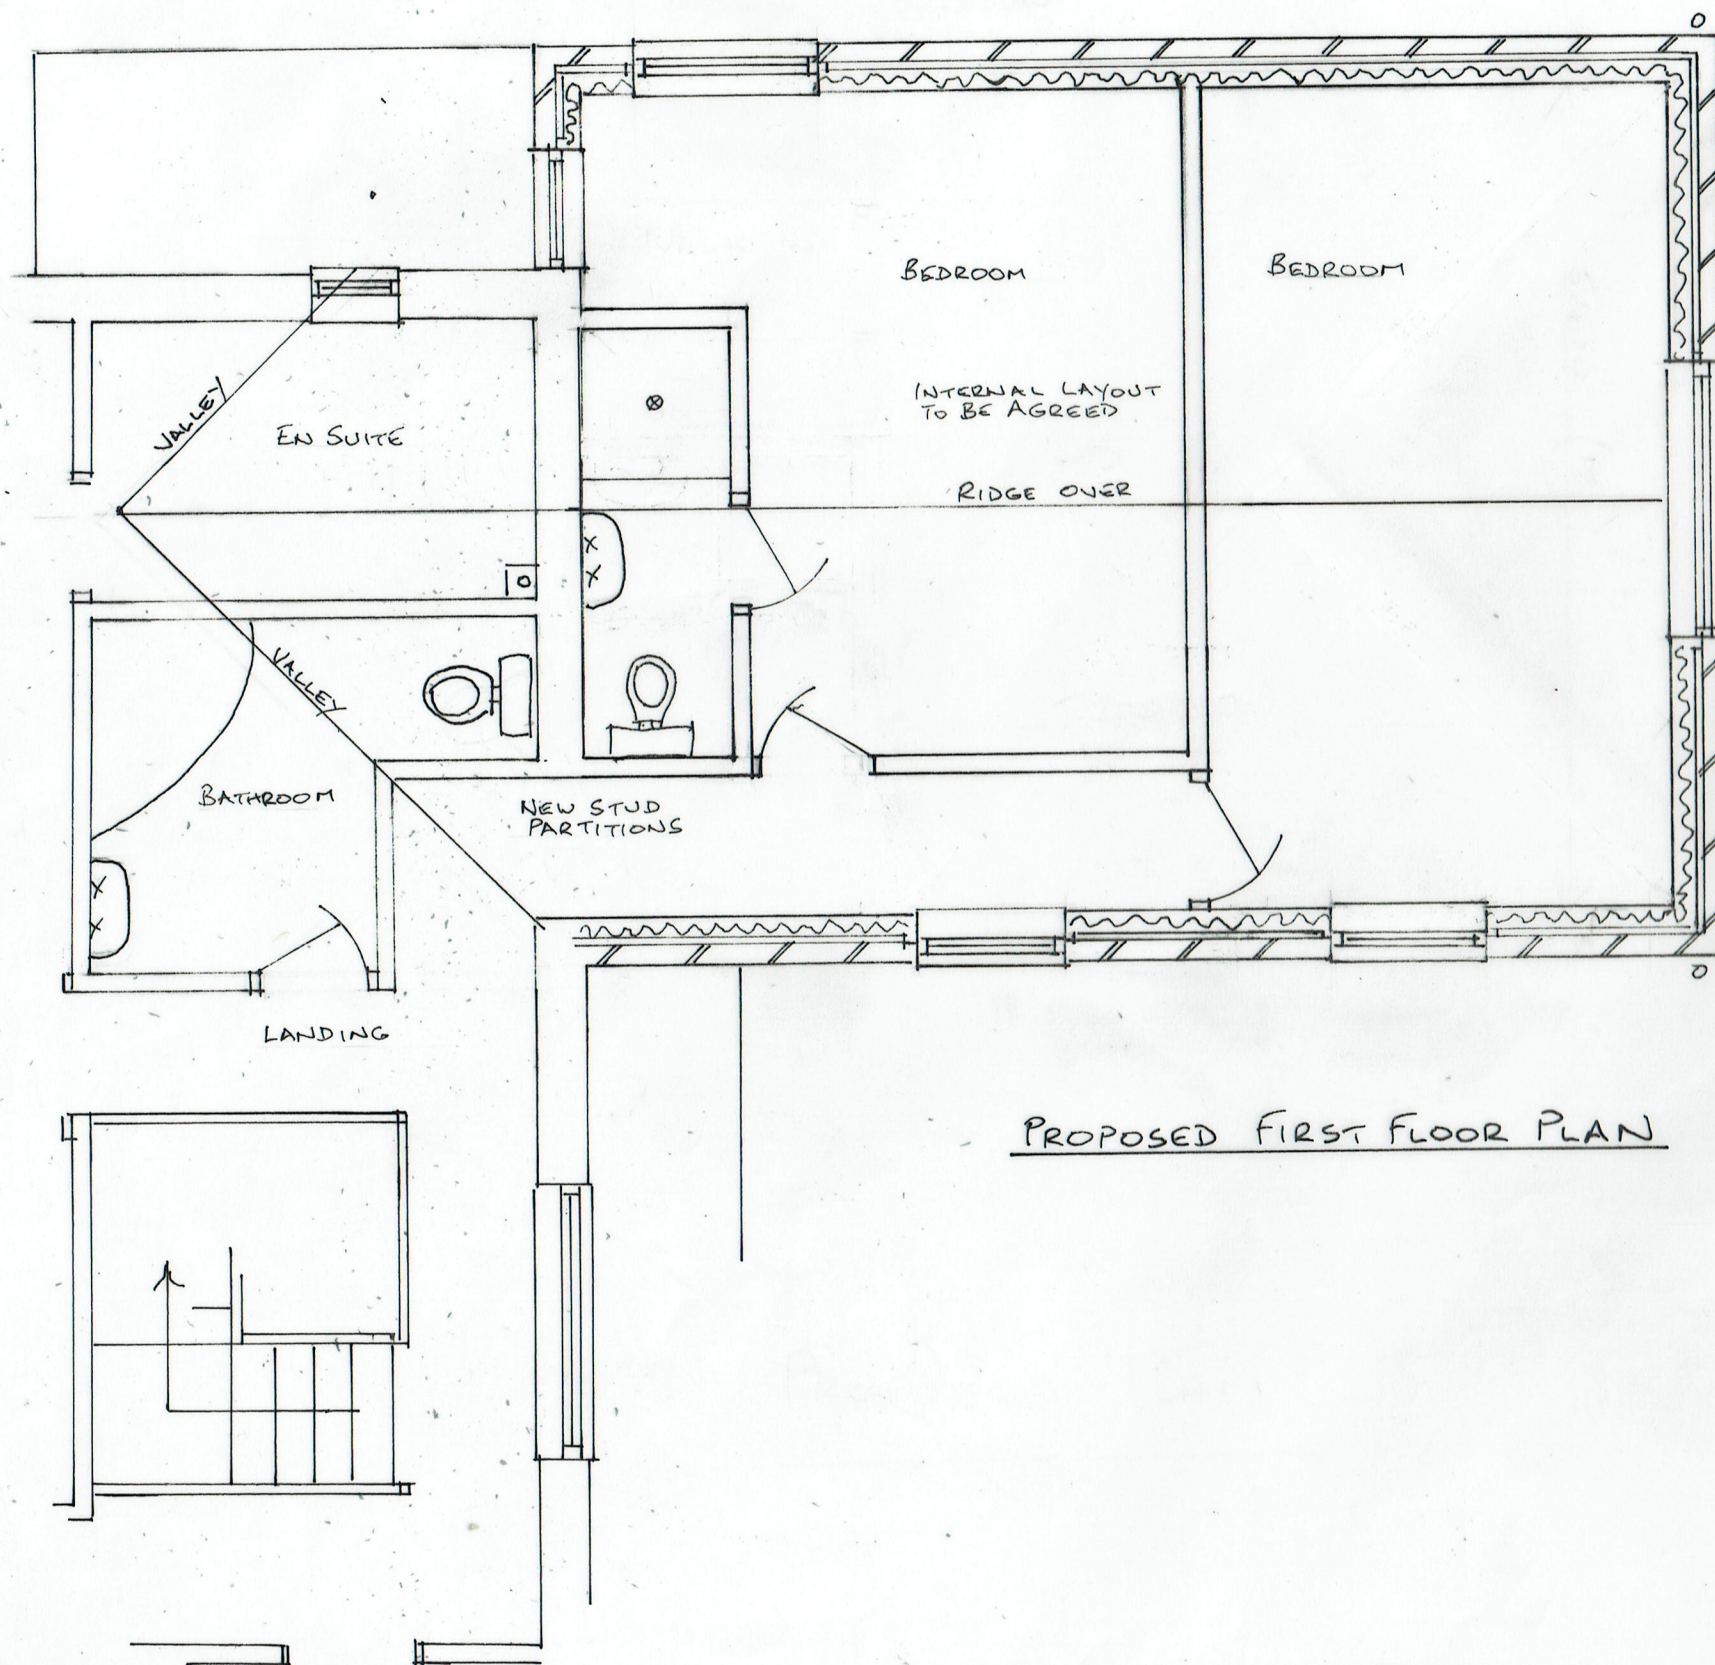

PROPOSED FIRST FLOOR PLAN

3A PROPOSED FIRST FLOOR PLAN

SCALE 1:50 @ A3

30/6/11 4/8/11 ROOF AMENDED

20/543/03A

PROPOSED FIRST FLOOR FRONT EXTENSION

3 BRIDGEFIELD DRIVE, BURY BL9 7PE