


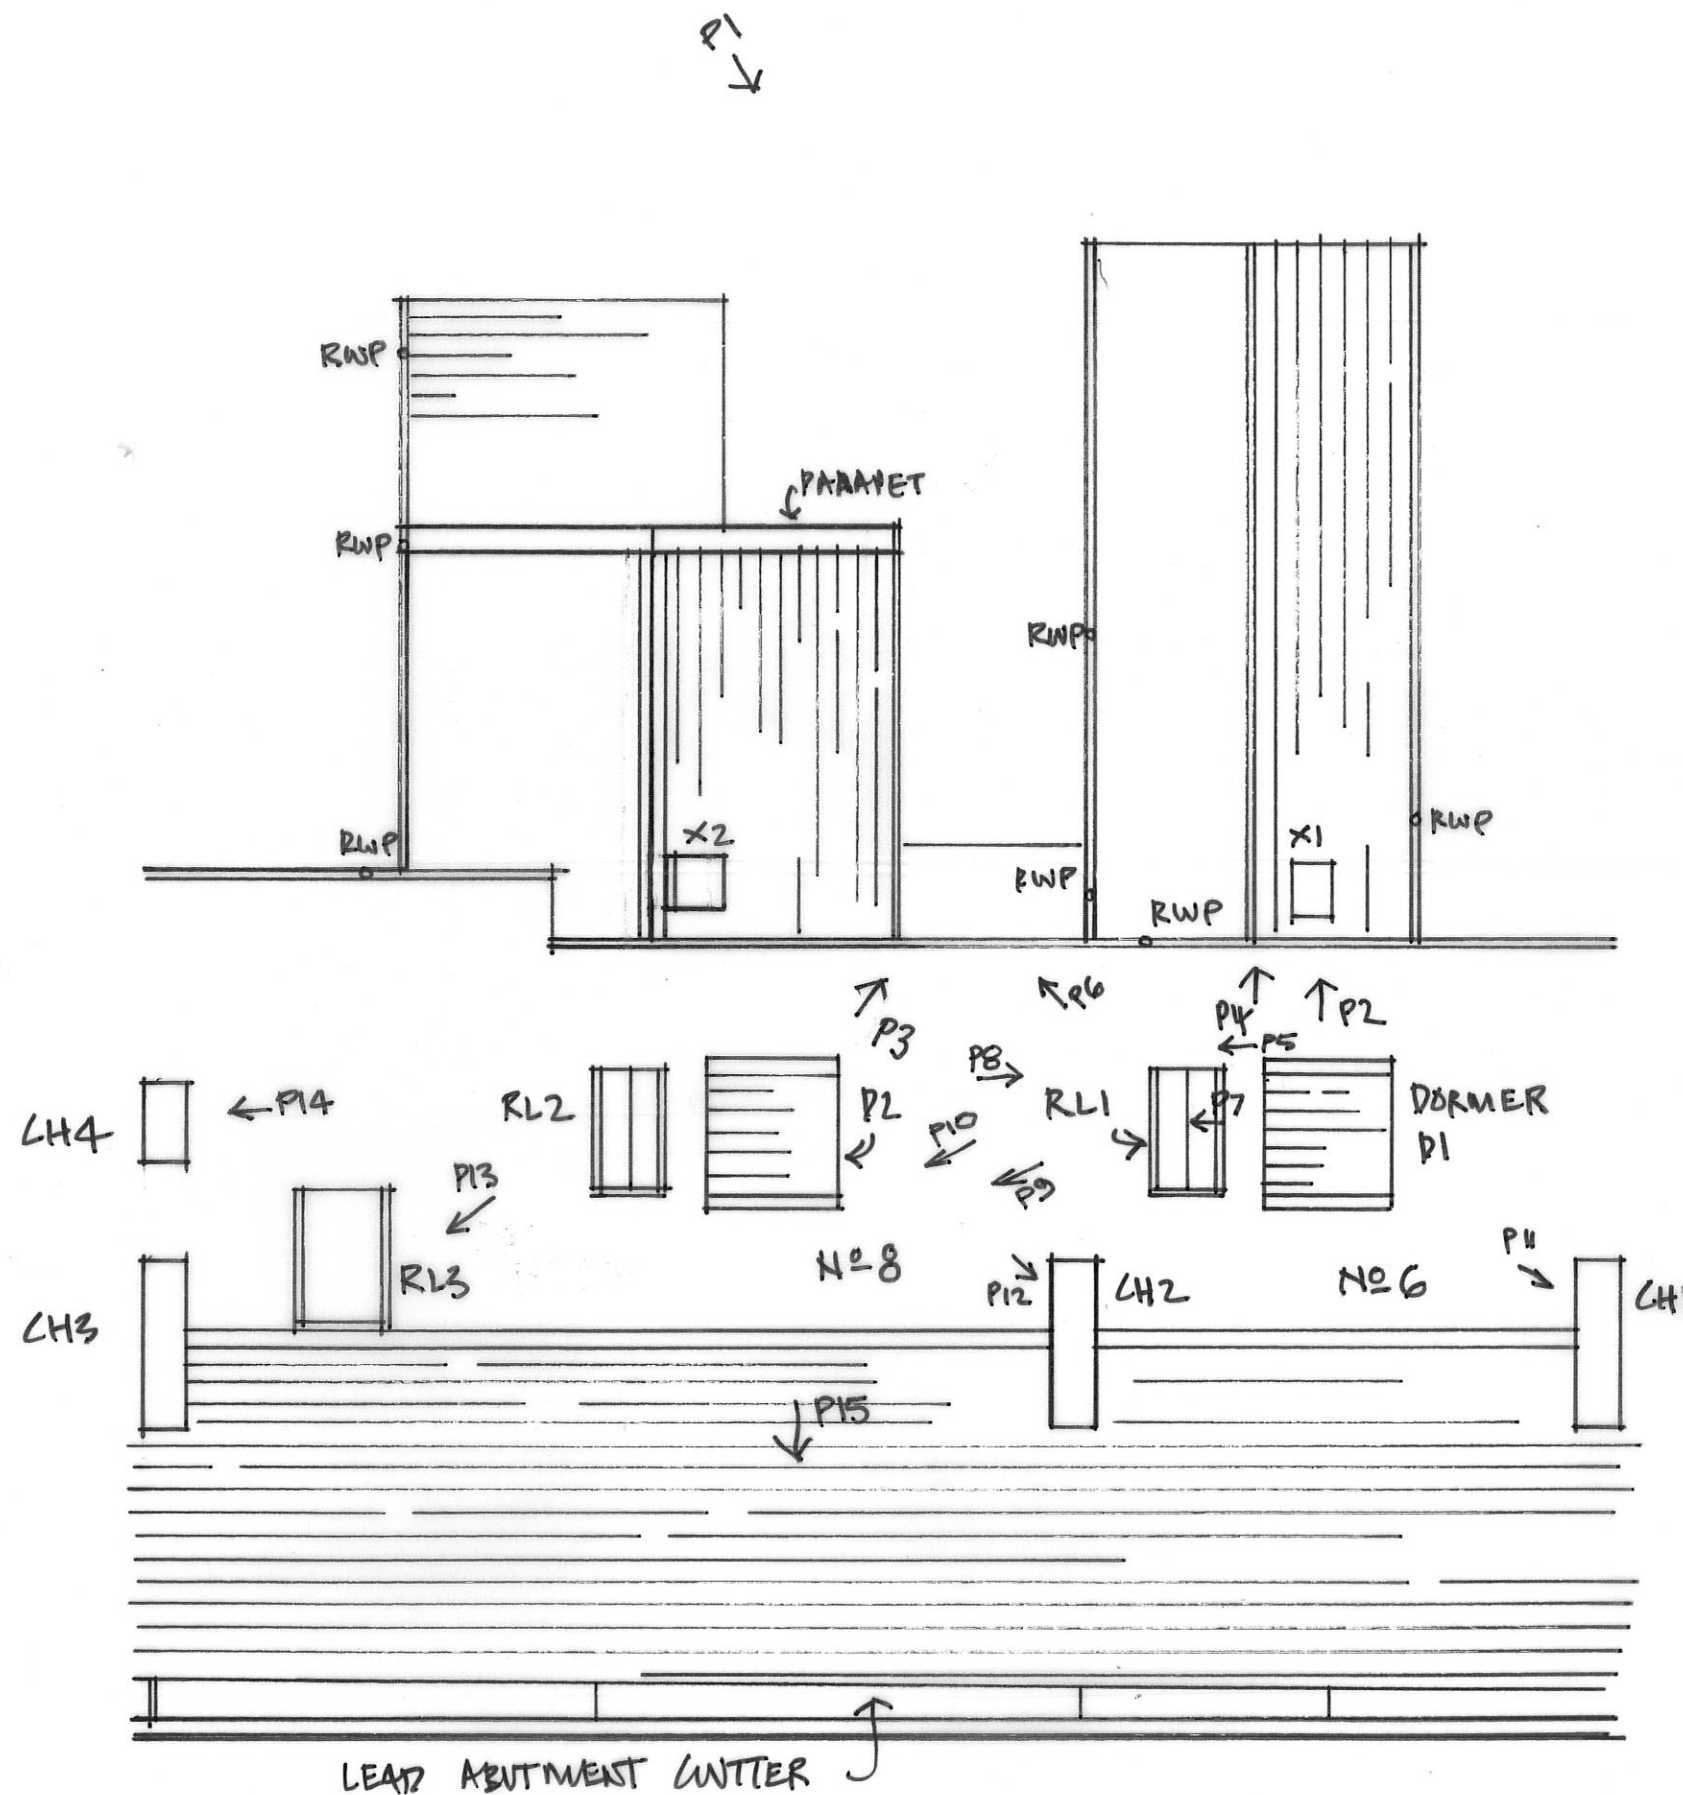

P1-P15 PHOTO REFERENCES

6-8 MANCHESTER RD BURY. RE-ROOFING PROPOSALS FOR HORSFIELD INSOLVENCY PRACTITIONERS.
 PRG: ROOF PLAN AS EXISTING: SCALE 1:100 @ A3. EQUILIBRIUM ARCHITECTS LTD.

PRG: C-0447-S1

✓