
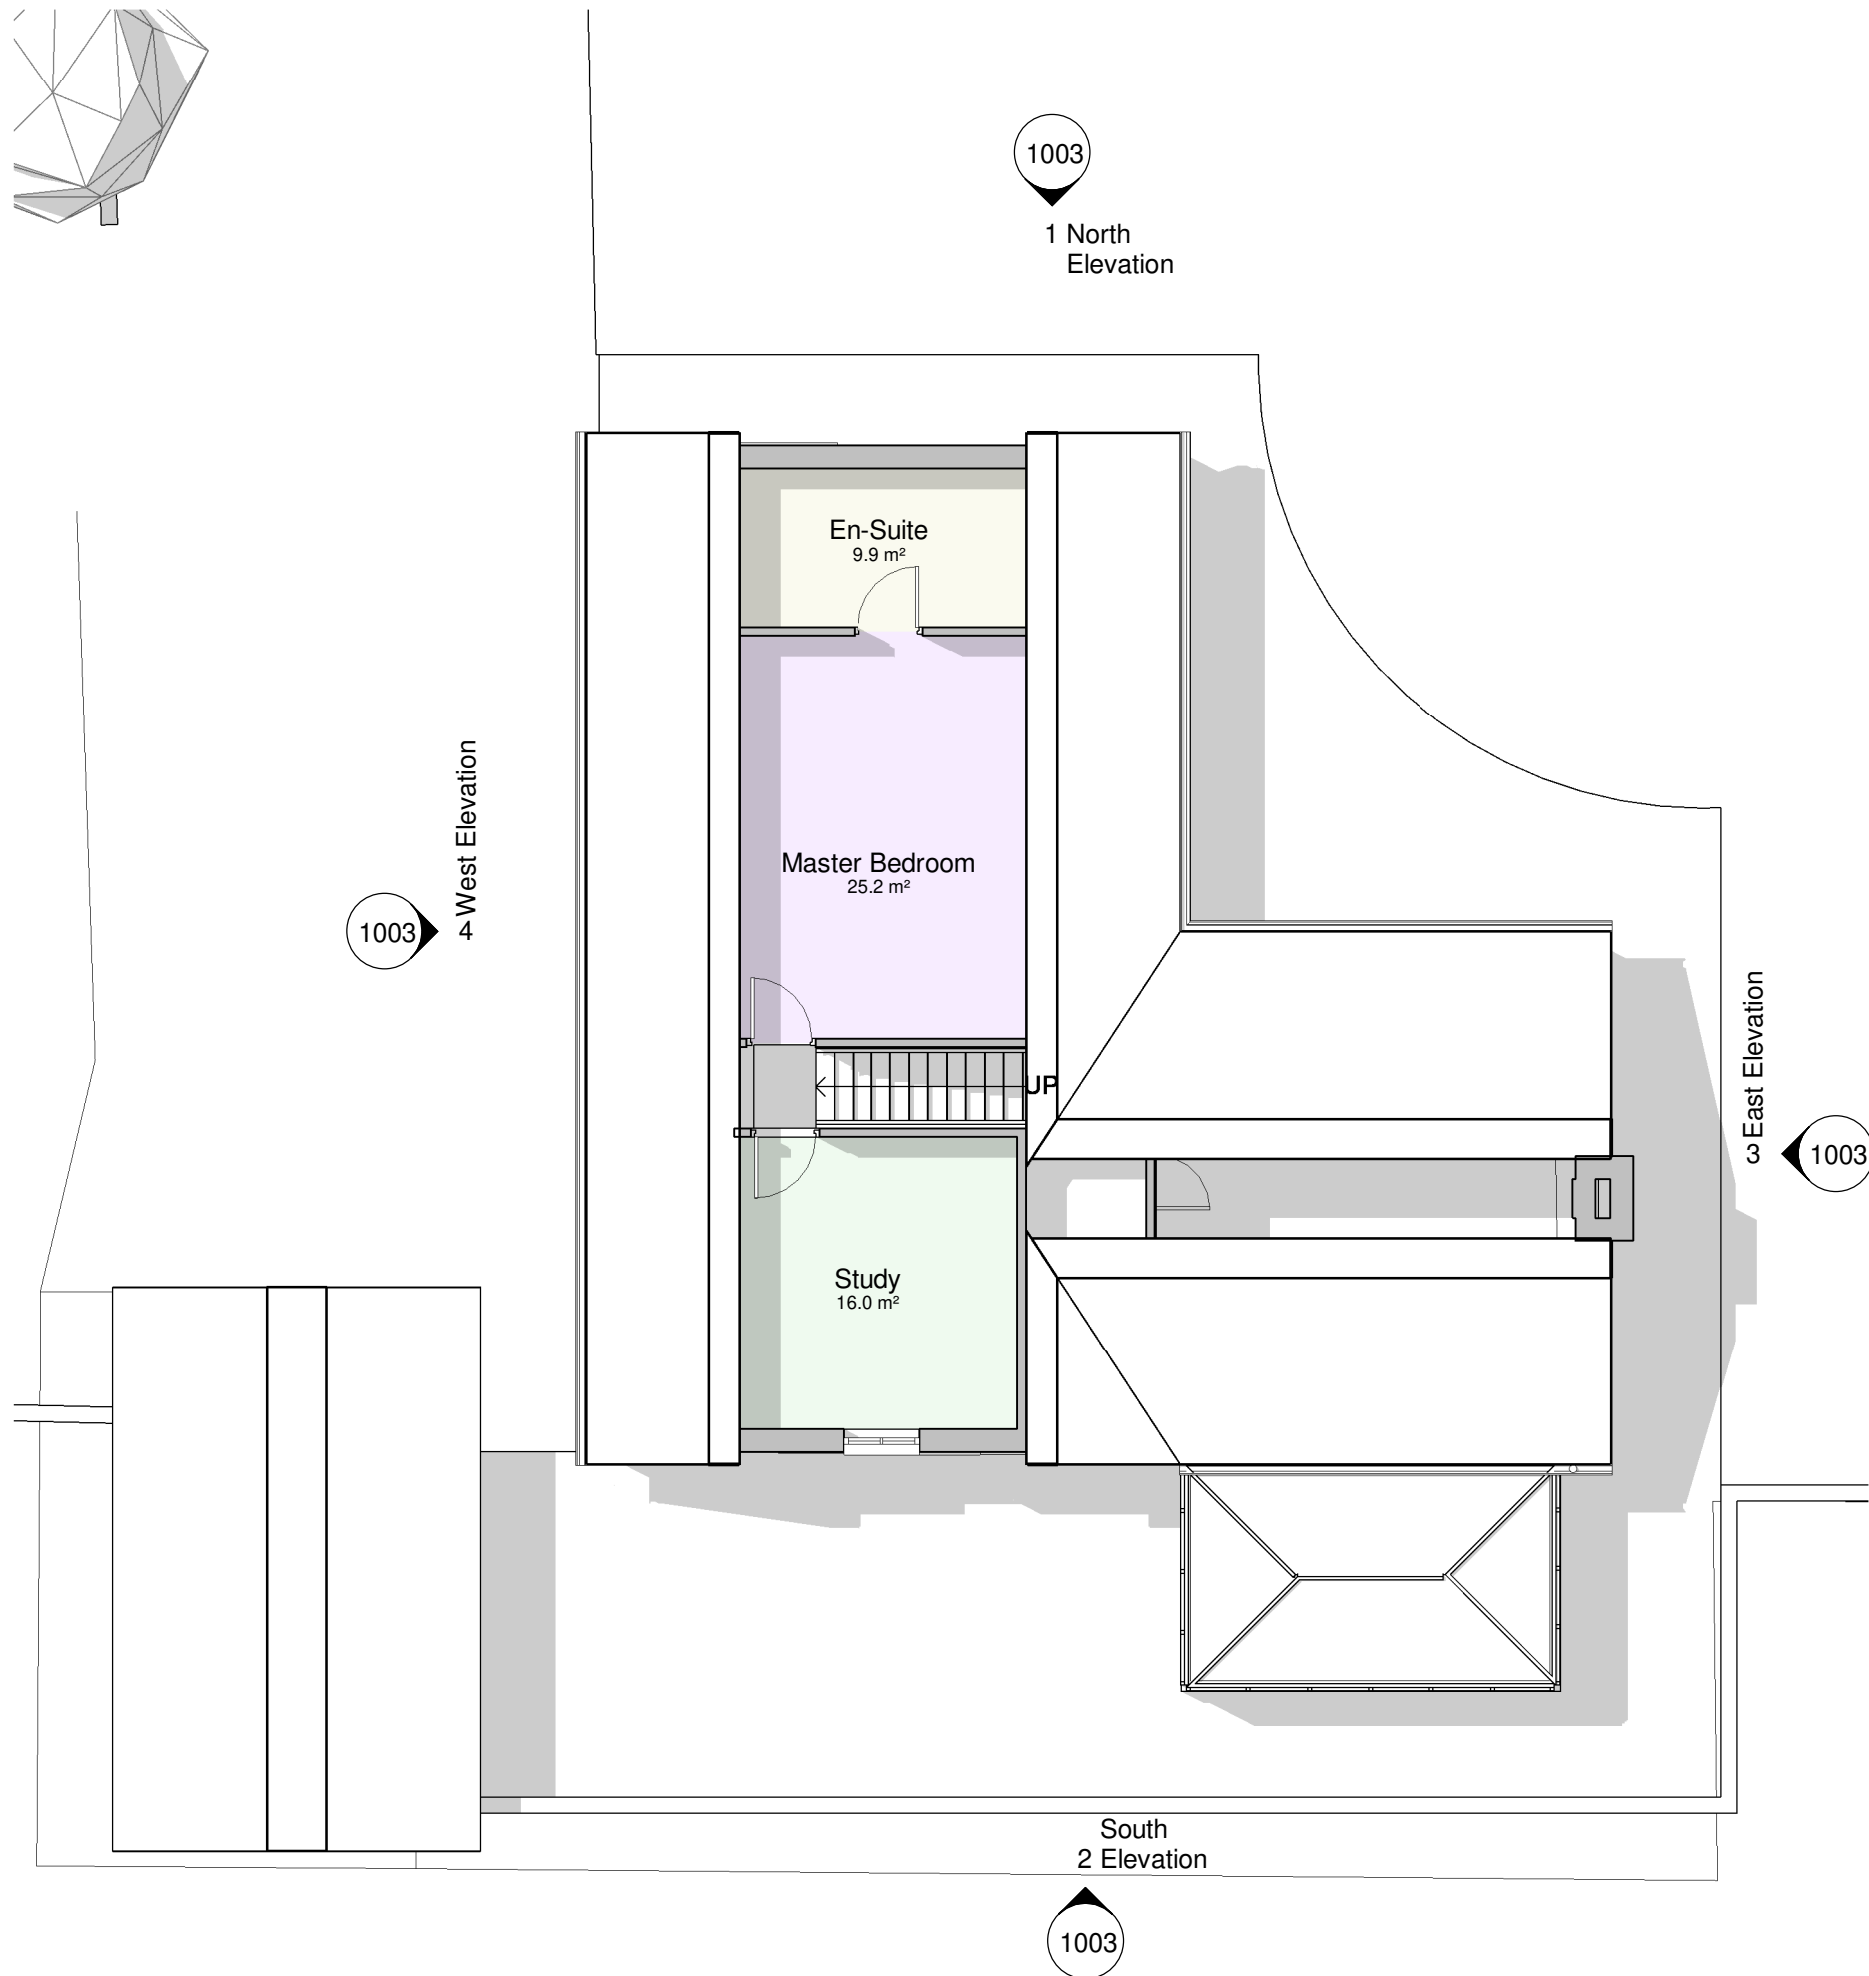


Ground Floor Plan  
1 : 100

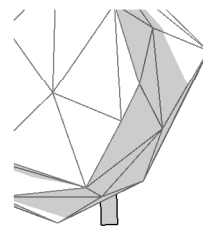

First Floor Plan  
1 : 100

Notes

The Contractor is to check all dimensions and conditions on site before commencing. Do not scale from this drawing.

Scale Bars

TO BE USED ONLY AS GUIDANCE

1:100

mm

1000

3000

5000

1:200

mm

5000

8000

1:500

M

5

15

25

1:1250

M

10

30

50

70

KEYPLAN

| Rev            | Description            | By       | Date         |
|----------------|------------------------|----------|--------------|
| Client         | Mr & Mrs Howarth       |          |              |
| Jo             | Hurst Farm - Extension |          |              |
| Drawing        | Existing Floor Plans   |          |              |
| Drg No.        | 19014 - 1002           | Rev      |              |
| Date           | 11/12/19               | Scale    | 1 : 100 @ A2 |
| 3D CoOrd       |                        | 2D CoOrd | AH           |
|                |                        | Approved | SH           |
| Project Status | Feasibility            | Tender   | Construction |
|                | Design                 | Contract | As Built     |

Creative  
Architecture Ltd  
0787 668 5559

Drawing Package for Planning  
Application Purposes Only.