


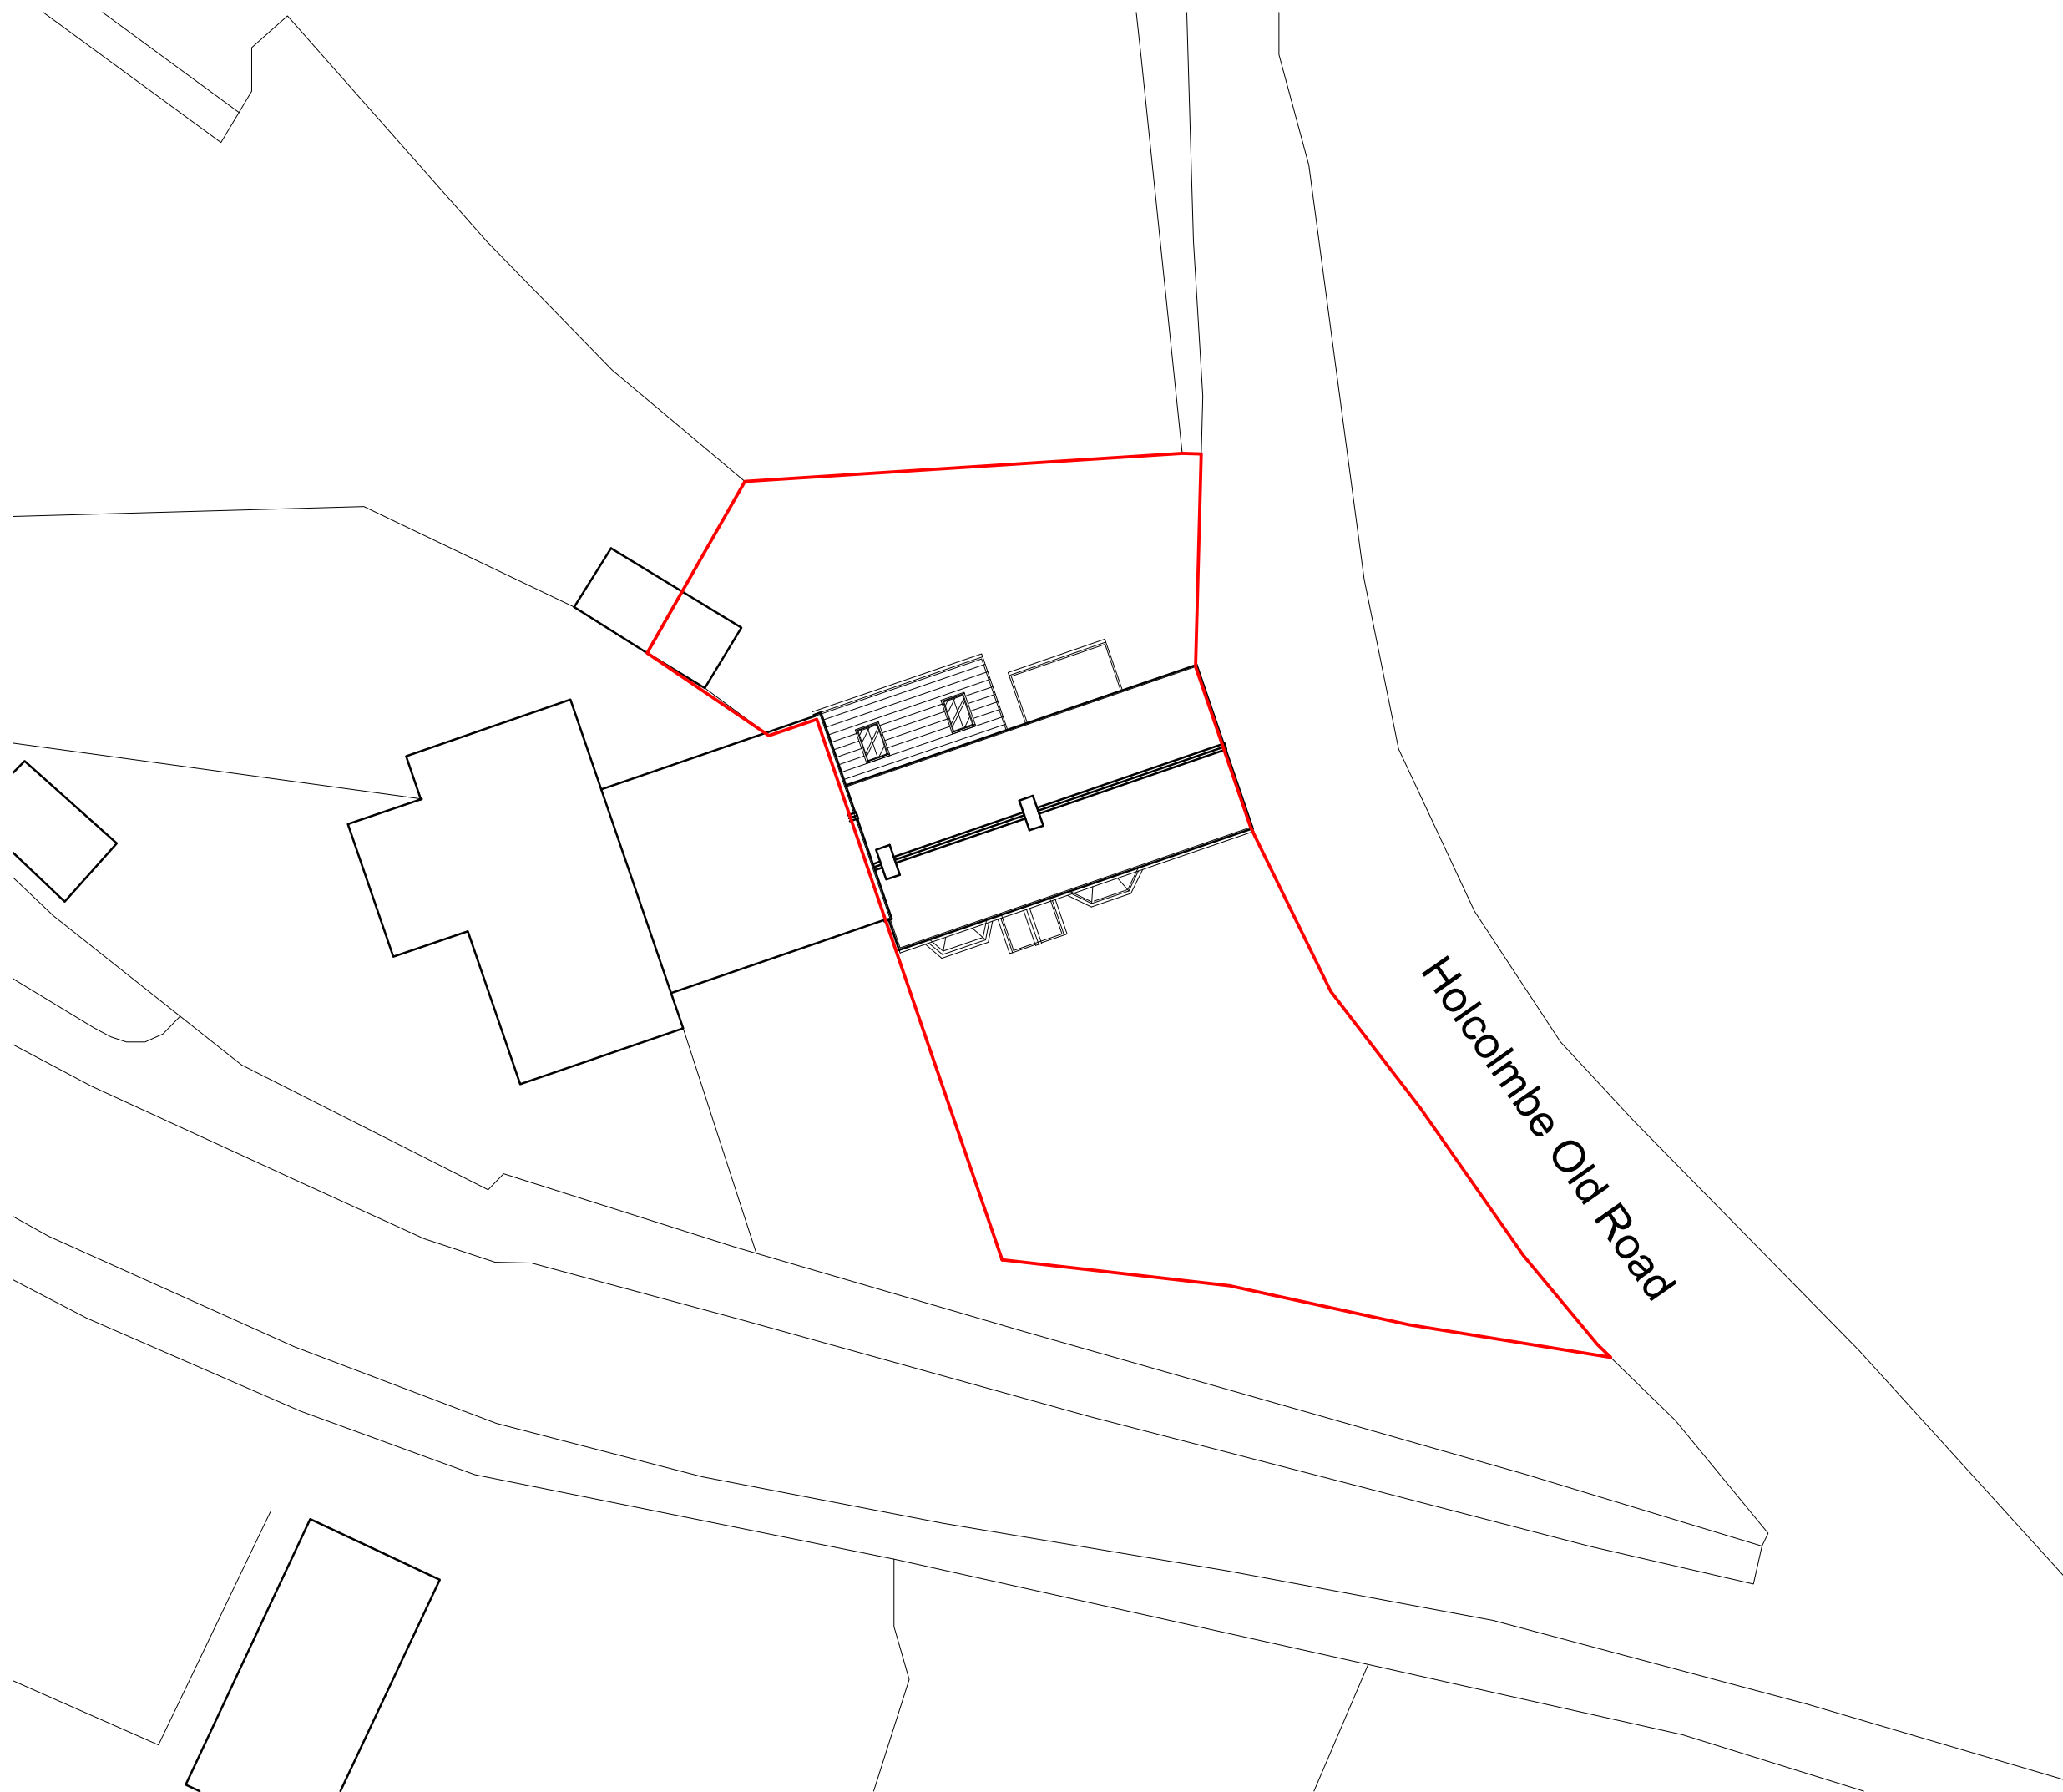


NOTES

This drawing is the property of Chesham Design and the copyright is reserved by them. This drawing is not to be copied or disclosed by or to any unauthorised persons without the prior written consent of Chesham Design.

Do not scale from this drawing. All dimensions are to be checked on site prior to construction, manufacture of any components and ordering of materials and equipment. Any discrepancies are to be reported to the architect for clarification.

All materials and workmanship to be in accordance with the current Building Regulations, British Standards and Codes of Practice.

This drawing is to be read in conjunction with all relevant Architectural, Structural Engineers, Mechanical Engineers, Electrical Engineers and Specialists drawings and specifications.

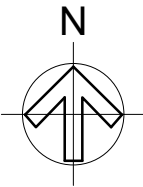

REV	DESCRIPTION	CHECK	DATE
-----	-------------	-------	------

CLIENT	Mr B Goddard		
--------	--------------	--	--

PROJECT	4 Emerald Cottages, Boothwood Stile Bury		
---------	--	--	--

TITLE	Proposed Site Plan		
-------	--------------------	--	--

DRAWING NO.	2307-03	REVISION	-
-------------	---------	----------	---

SCALE	1:200 at A3	DATE	August 2023
-------	-------------	------	-------------

DRAWN BY	GW	STATUS	Planning & Building Regs
----------	----	--------	--------------------------