

This drawing is the property of Equilibrium Architects and copyright is reserved by them. This drawing is not to be copied or disclosed by or to any unauthorised persons without the prior written consent of Equilibrium Architects.

Do not scale from this drawing.

All dimensions are to be checked on site prior to construction, and the inclusion of any components and ordering of materials and equipment.

Any discrepancies are to be reported to the architect for clarification.

All materials and workmanship to be in accordance with the current British Standards and codes of practice.

This drawing is to be read in conjunction with all relevant Architectural, Structural Engineers, Mechanical Engineers, Electrical Engineers and Specialists drawings and specifications.

As with all construction projects the CDM 2015 regulations apply, and the work on this project may require both the issue of a notification to the HSE (because of the duration of the works on site) and the client may also need to appoint a Principal Designer because there may be more than one contractor working on site.

The Principal Designer will be able to coordinate the pre-construction information and also ensure that all duty holders under CDM comply with their relevant duties.


The building owner is to serve a Party Wall Act notice as applicable to adjoining property owners as outlined in the Party Wall Act 1999. The Building Contractor is to verify the thickness of the party walls prior to commencement of the proposed works.



1:1250 SCALE LOCATION PLAN

©Crown Copyright and database rights 2020 OS Licence no. 100019980


FRONT ELEVATION
AS PROPOSED

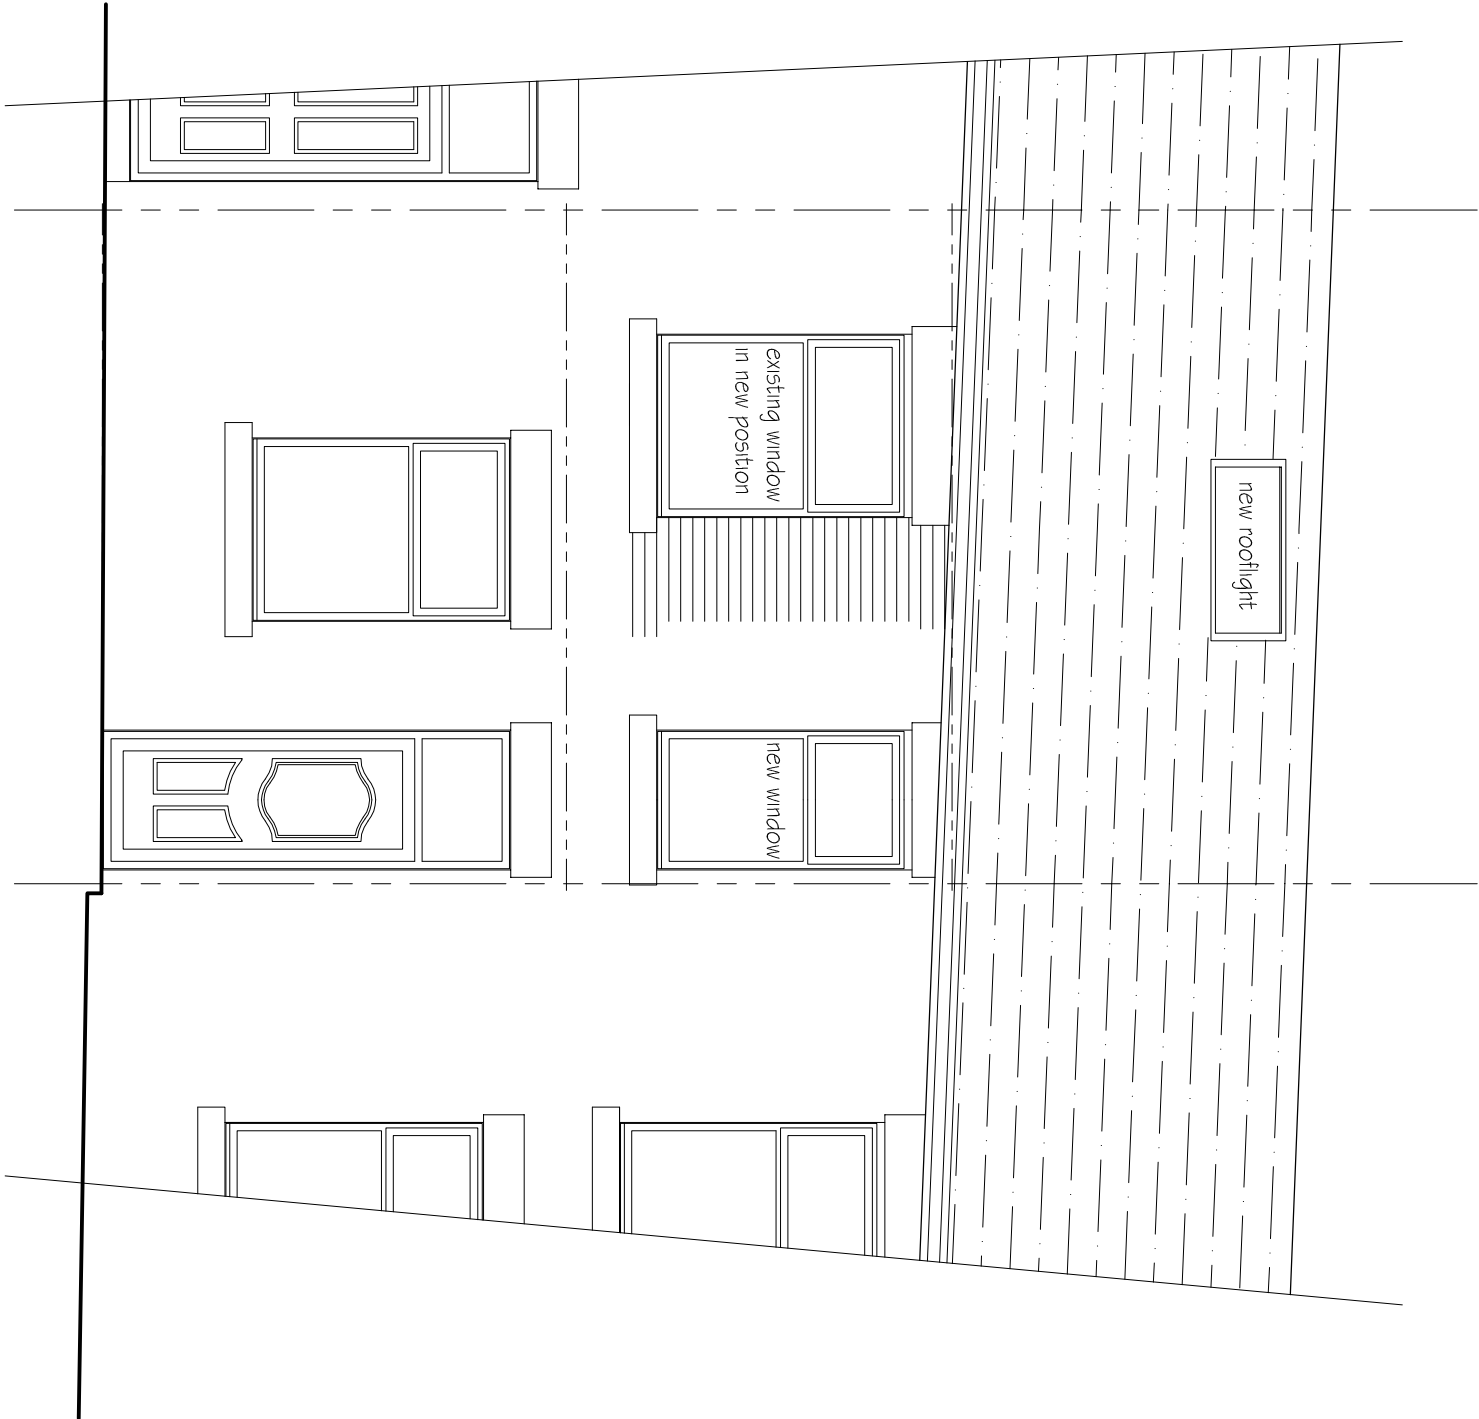


REAR ELEVATION
AS PROPOSED




1:1250 SCALE

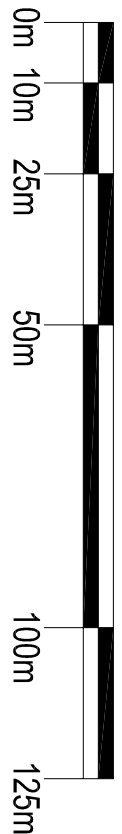


1:50 SCALE

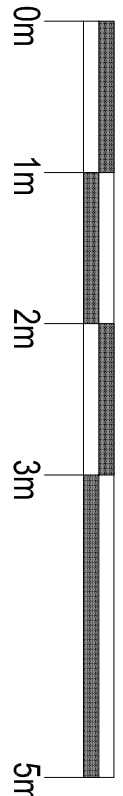


GROUND FLOOR
AS PROPOSED

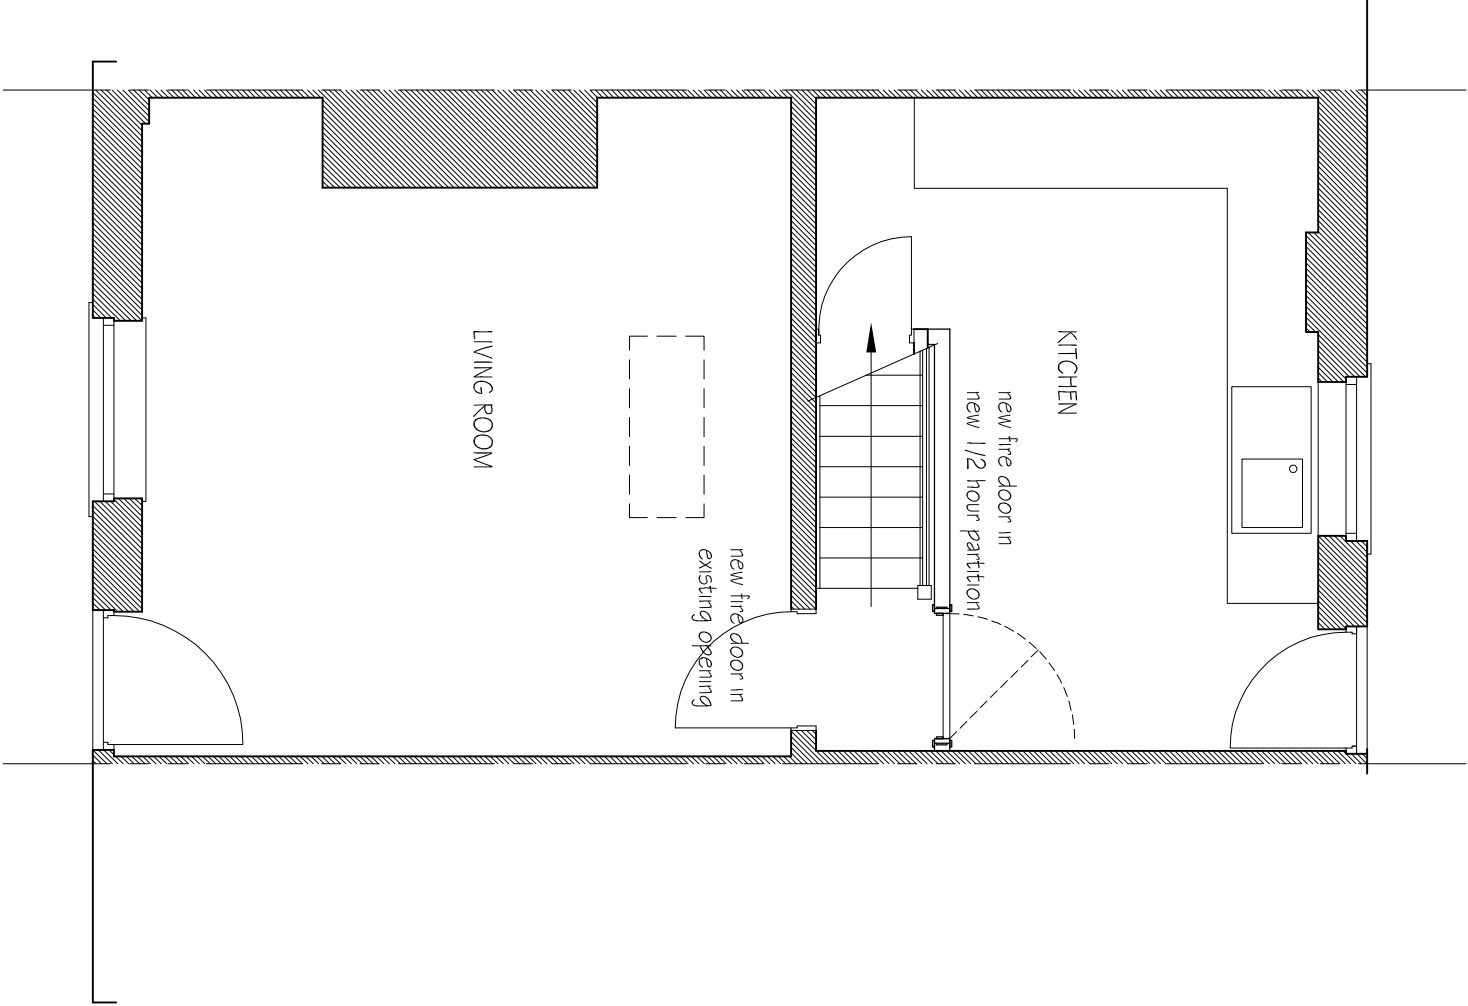

FIRST FLOOR
AS PROPOSED

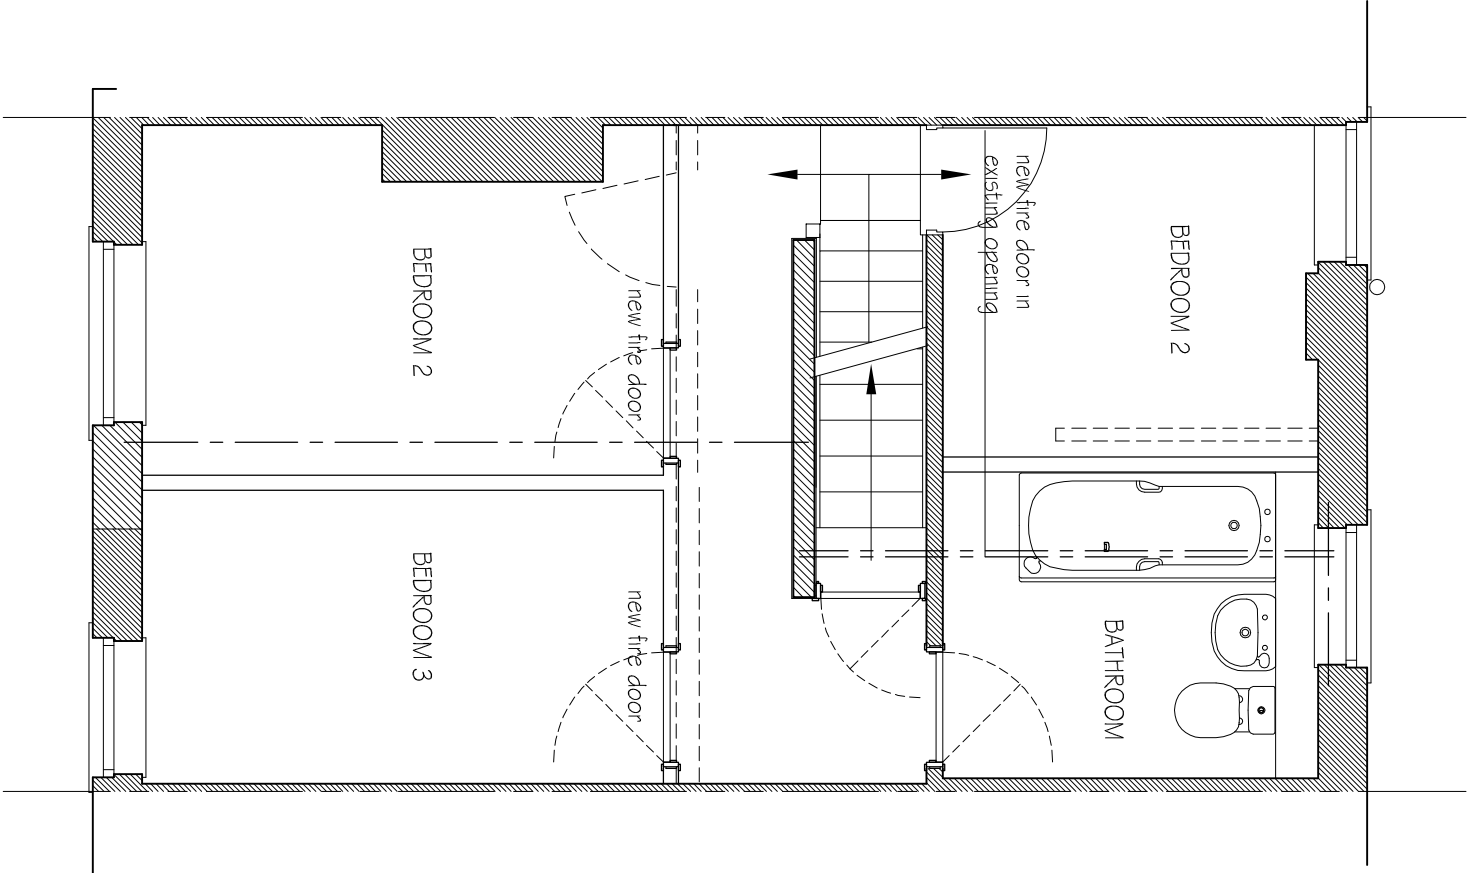

DORMER
AS PROPOSED

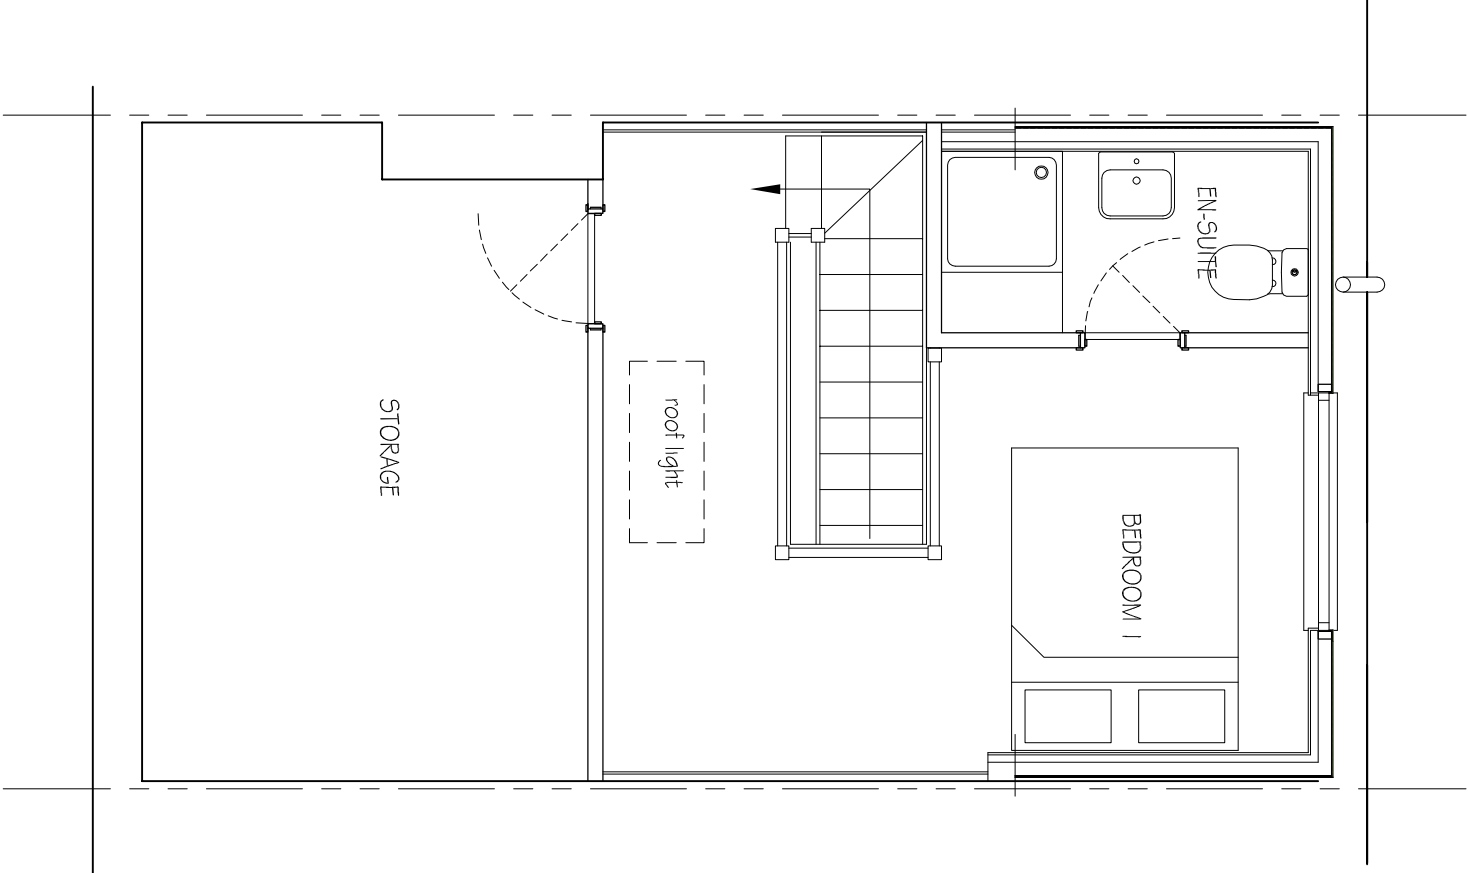

REV	DESCRIPTION	DATE
1	ISSUED FOR PERMIT	15/05/2023

CLIENT
MICHAEL CRAIG

PROJECT
Proposed Rear Dormer and Alterations to
17 Croft Lane, Bury, Greater Manchester, BL9 8BU

DRAWINGS
Plans and Elevations as Proposed

SCALE	DATE	DRAWN	CHECKED
1:50 @ A1	May 2023	agw	
DRAWING NO.	CD REFERENCE NO.	REVISION	
R-0785-02			



Bury Chambers, Bury Street, Bury, Lancashire, BL9 8BU, UK 0161 792 2077
info@equilibriumarchitects.co.uk www.equilibriumarchitects.co.uk