


Do not scale off this drawing. All dimensions are to be checked on site and any discrepancies to be referred to the designer before proceeding. All levels to be checked on site. All discrepancies between information shown on the drawings and the information in the specification to be referred to the designer prior to proceeding.

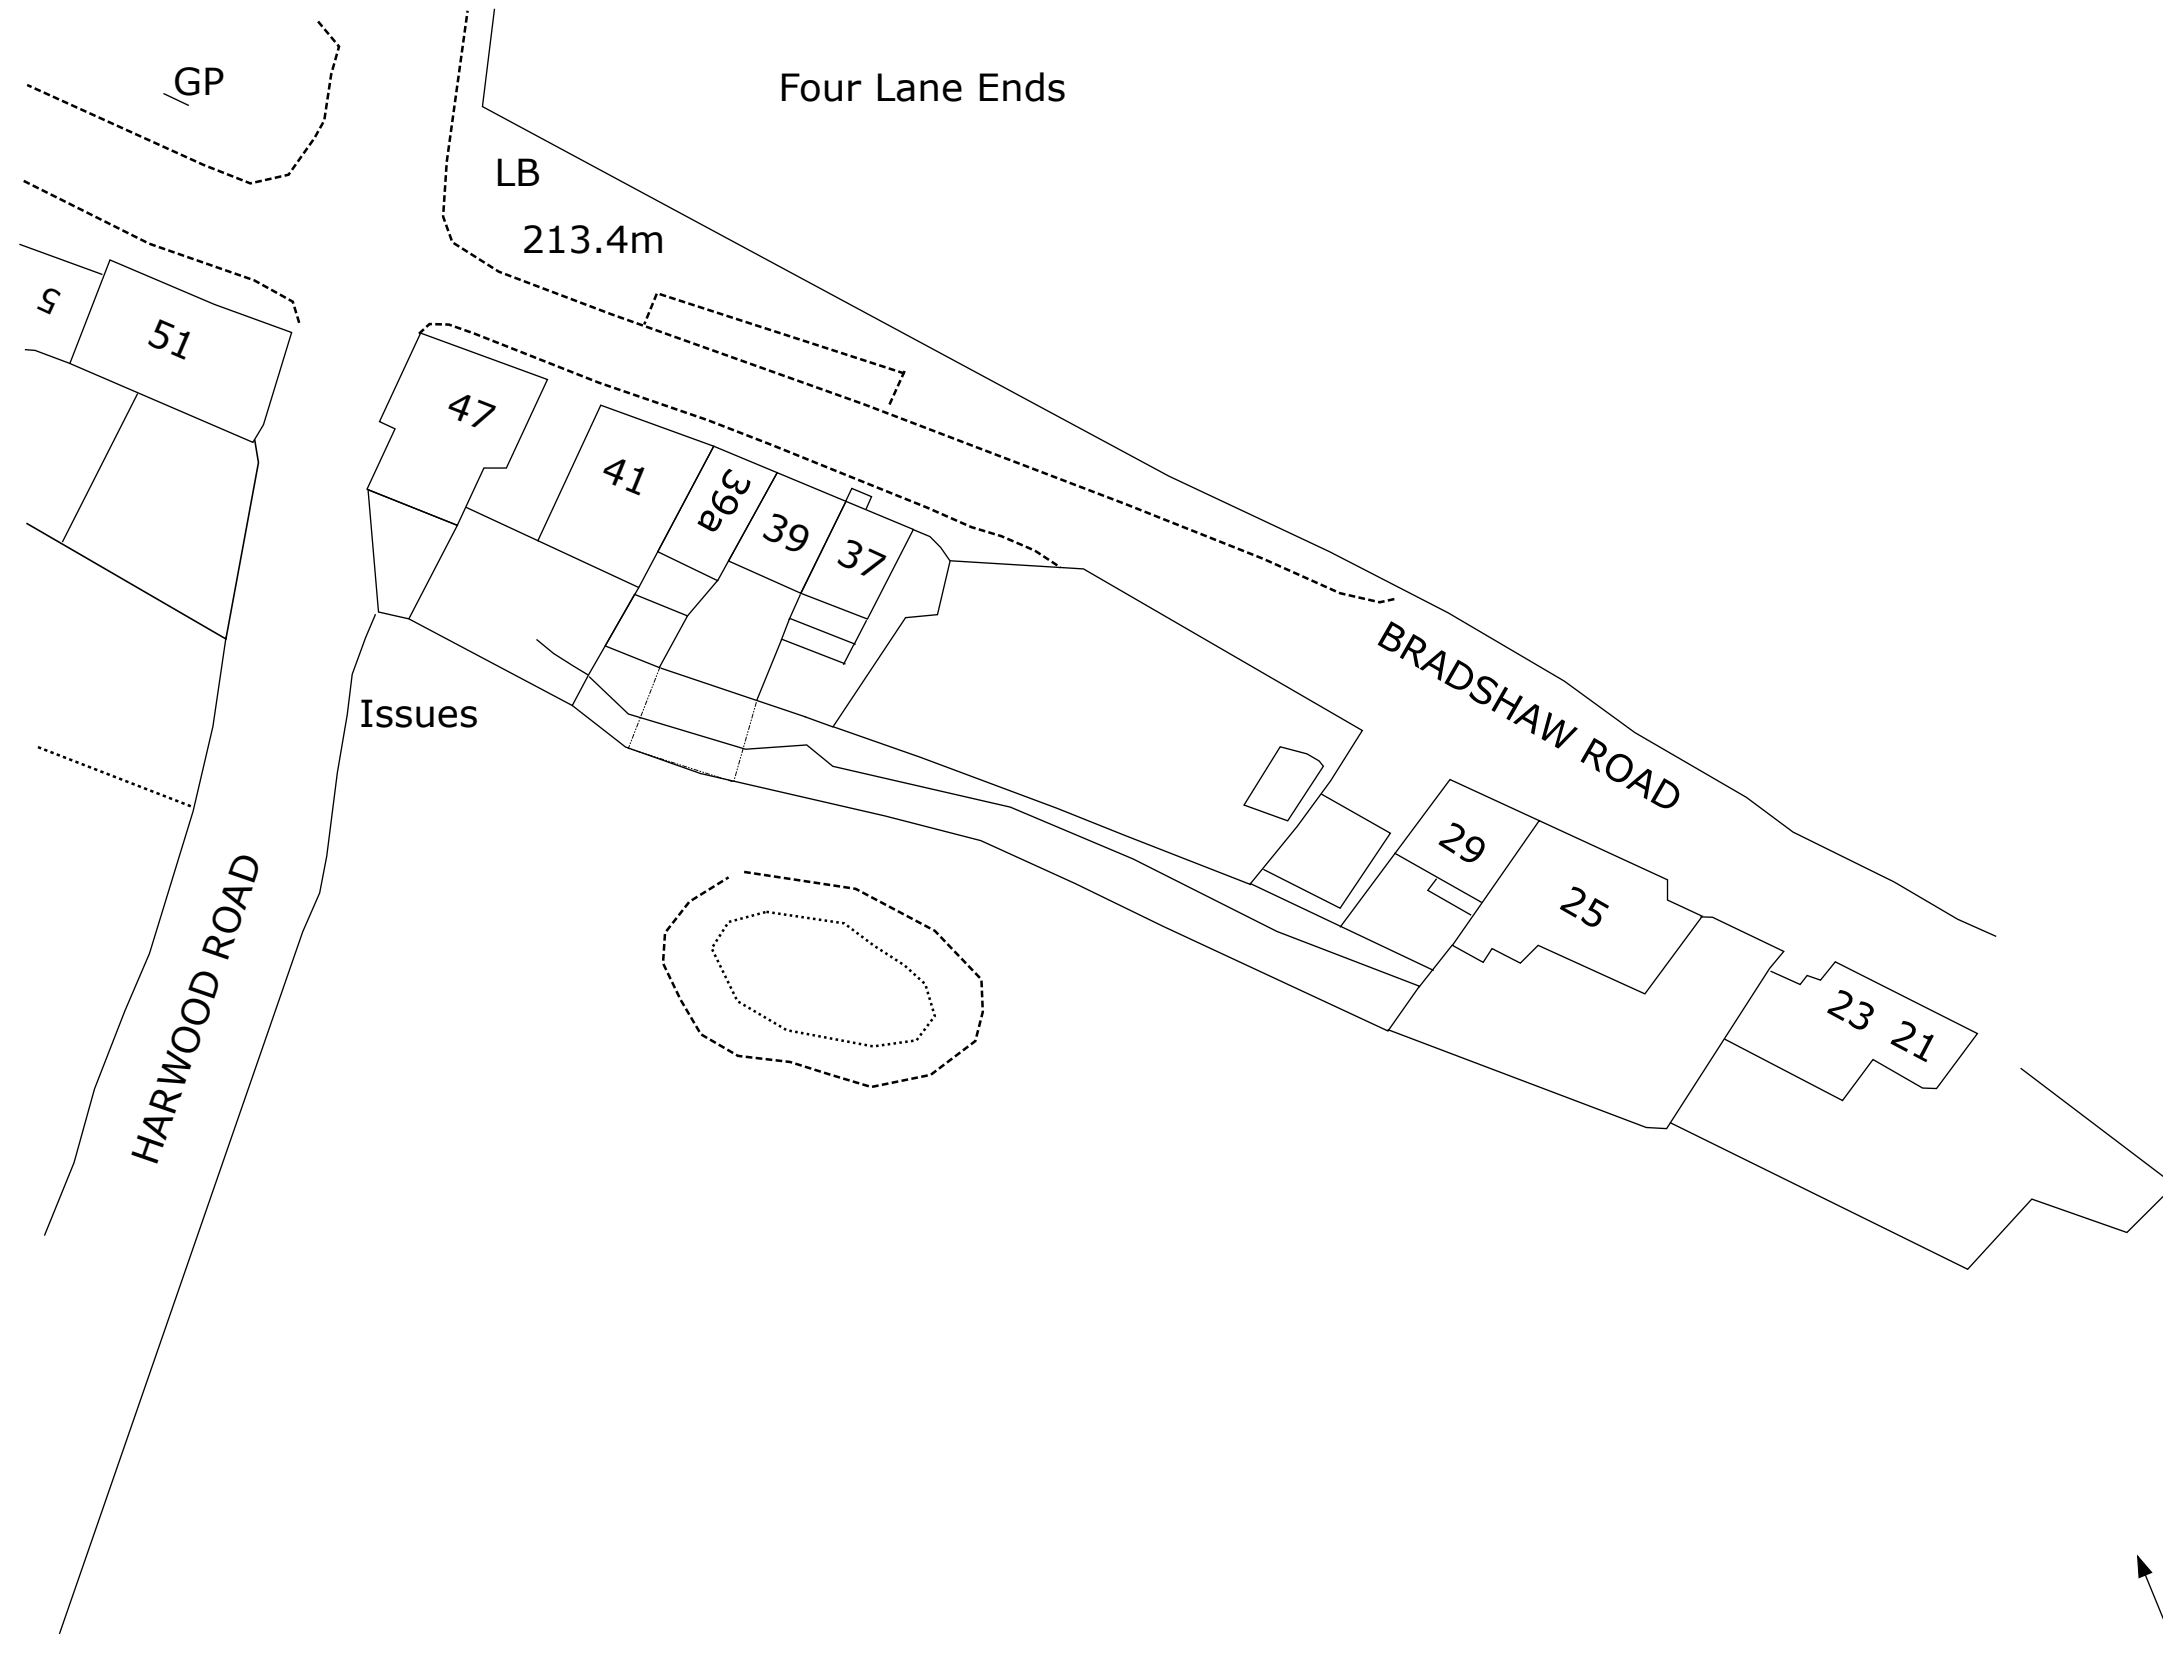

39 Bradshaw Road
Bury
BL8 3PW


MR KENYON

Title:
Existing Site Plan

Property Address:
39 Bradshaw Rd, Bury
BL8 3PW

Drawn by
MK

Drawing No.
4M

 

Scale
1:500@A3

Date
12/09/2021