




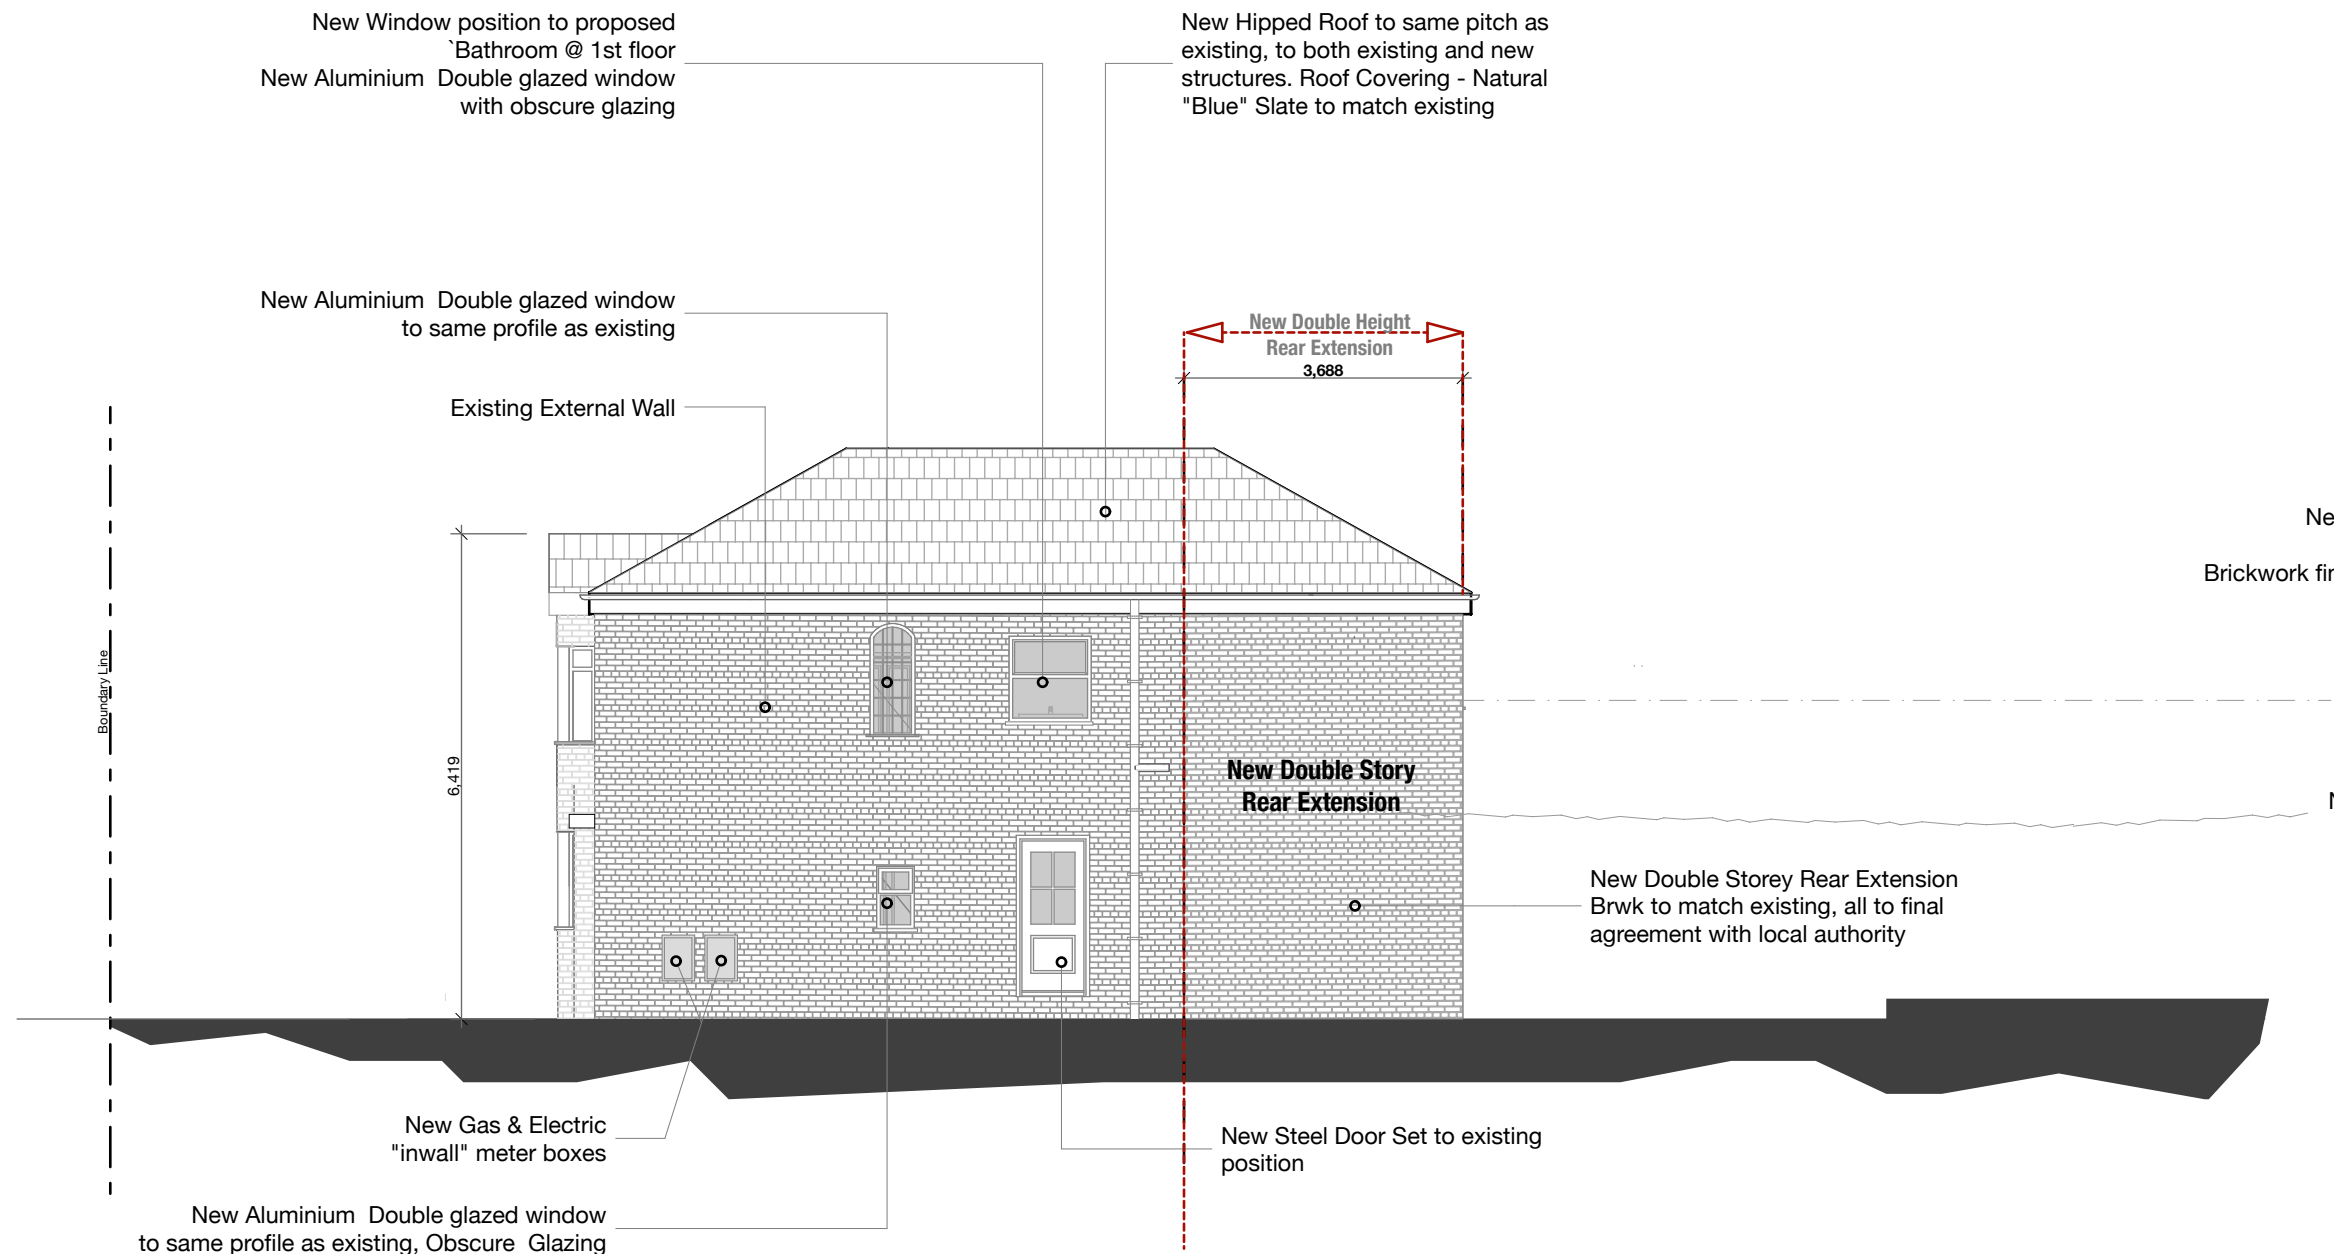


Proposed (East) Elevation B-B
scale 1:100 @ A1

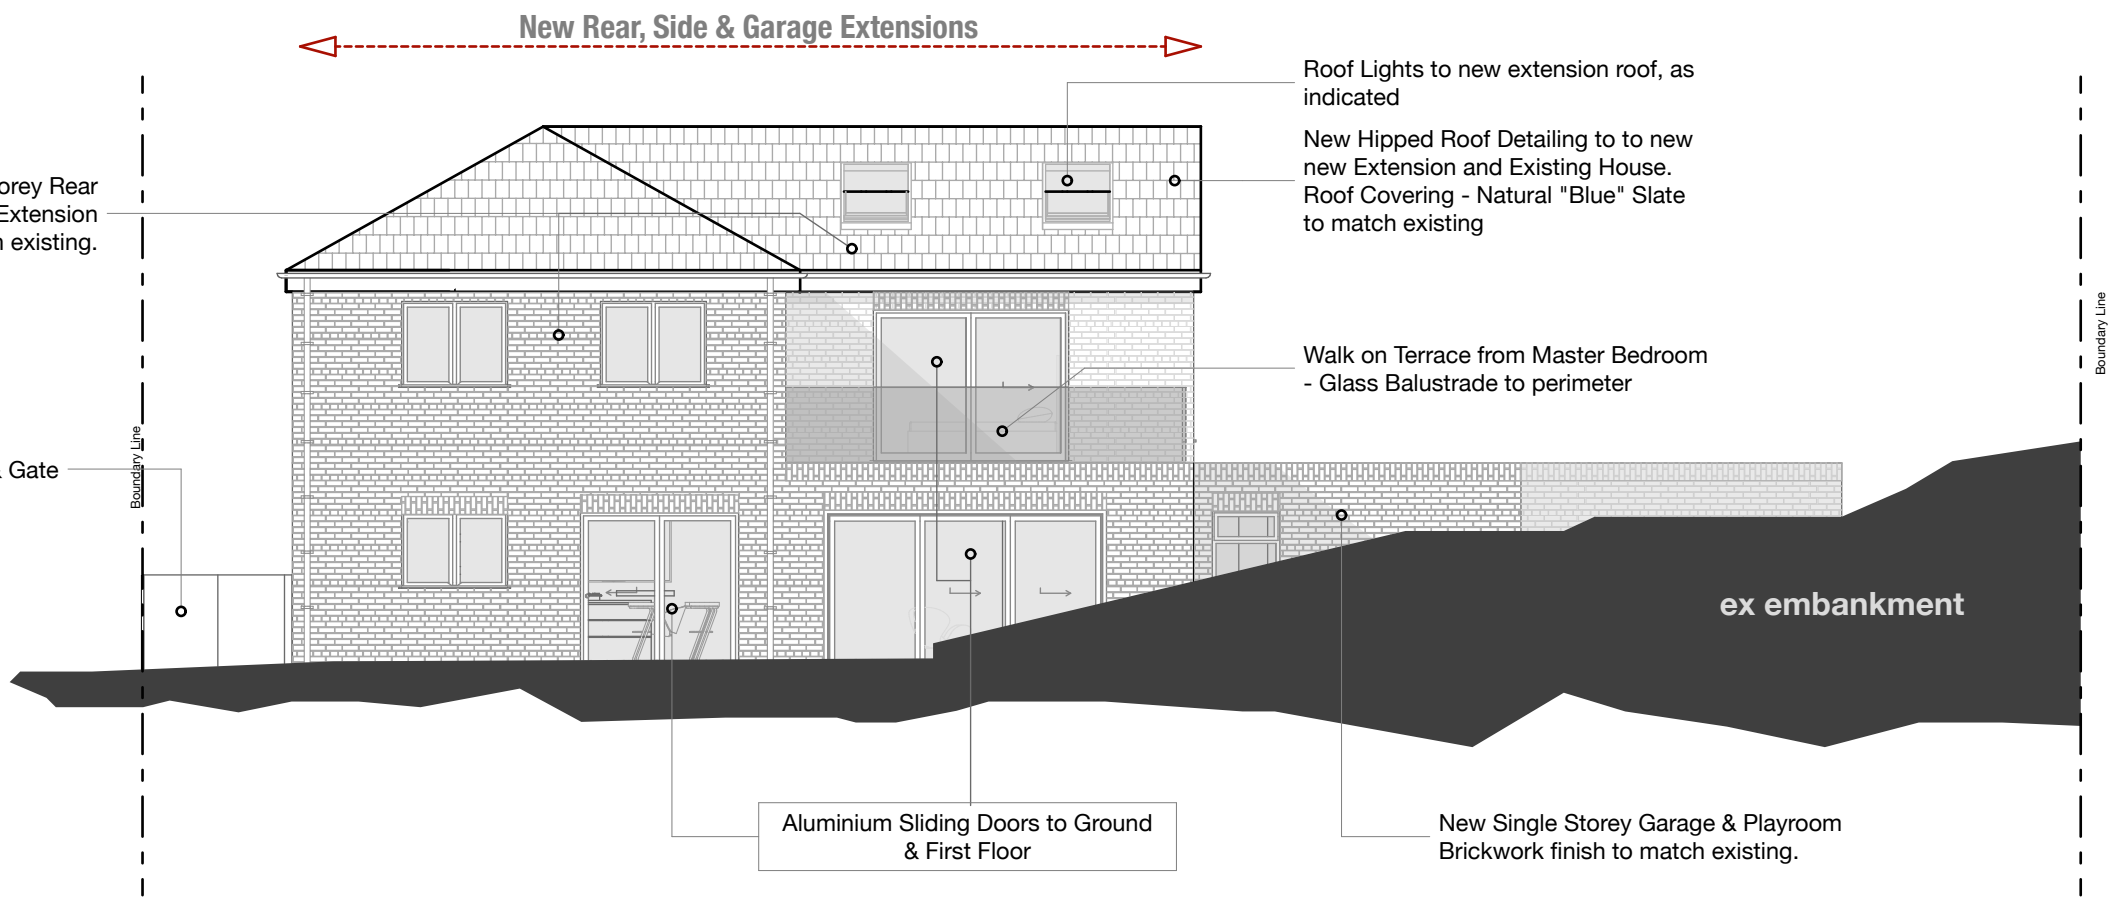

Proposed (Rear) Elevation C-C
scale 1:100 @ A1

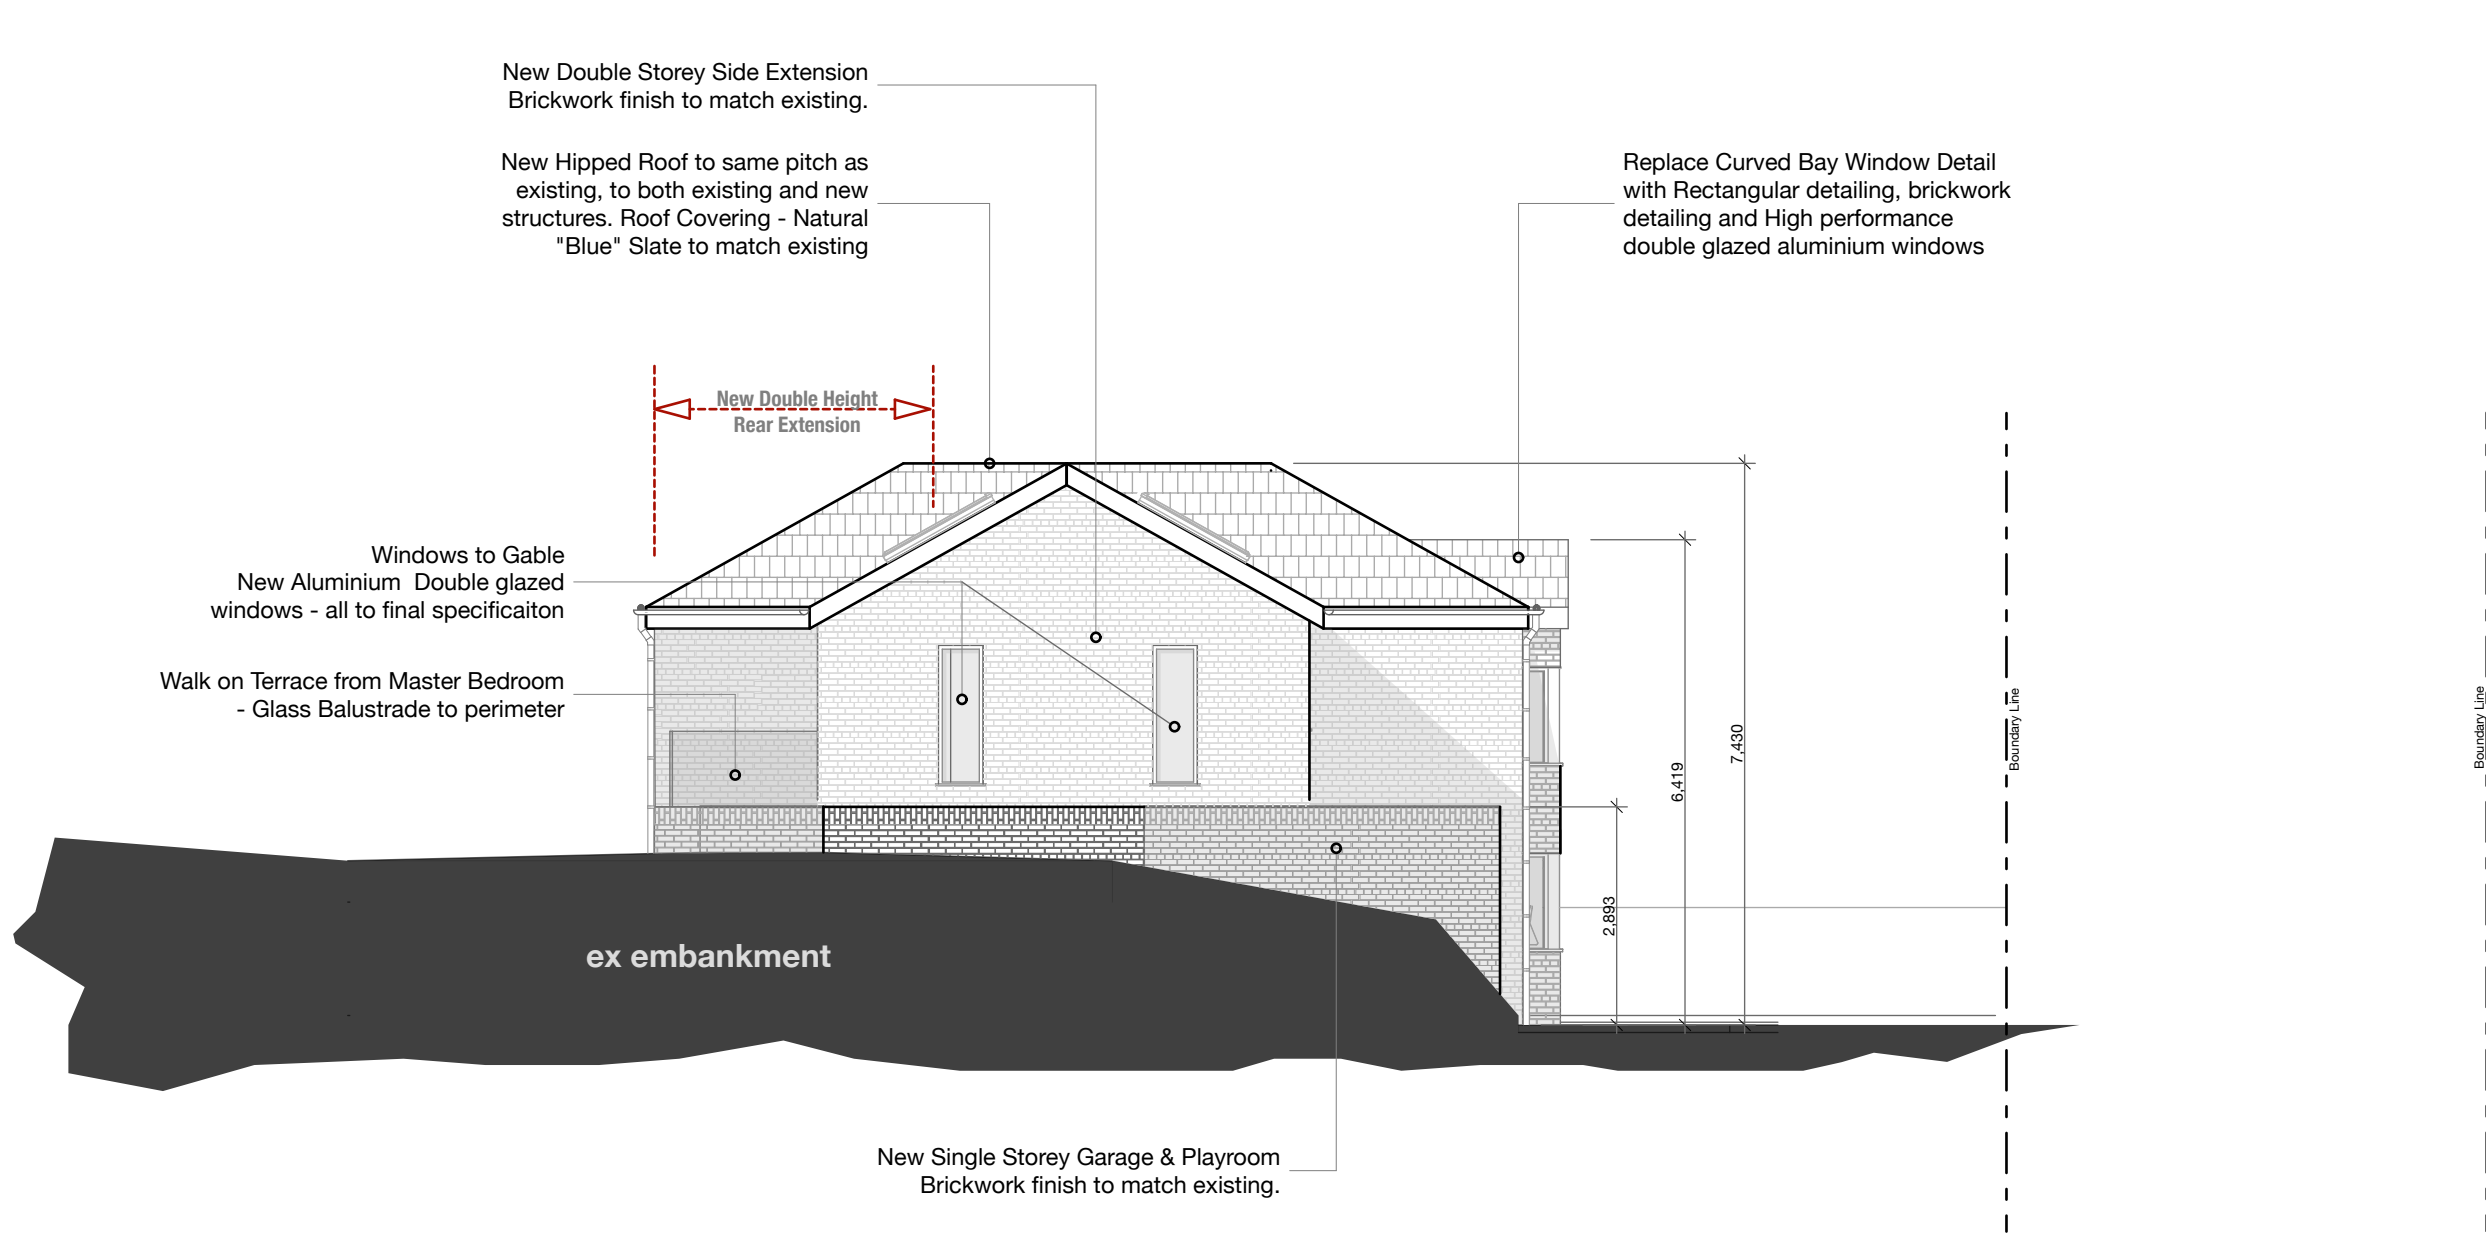

Proposed (West) Elevation D-D
scale 1:100 @ A1

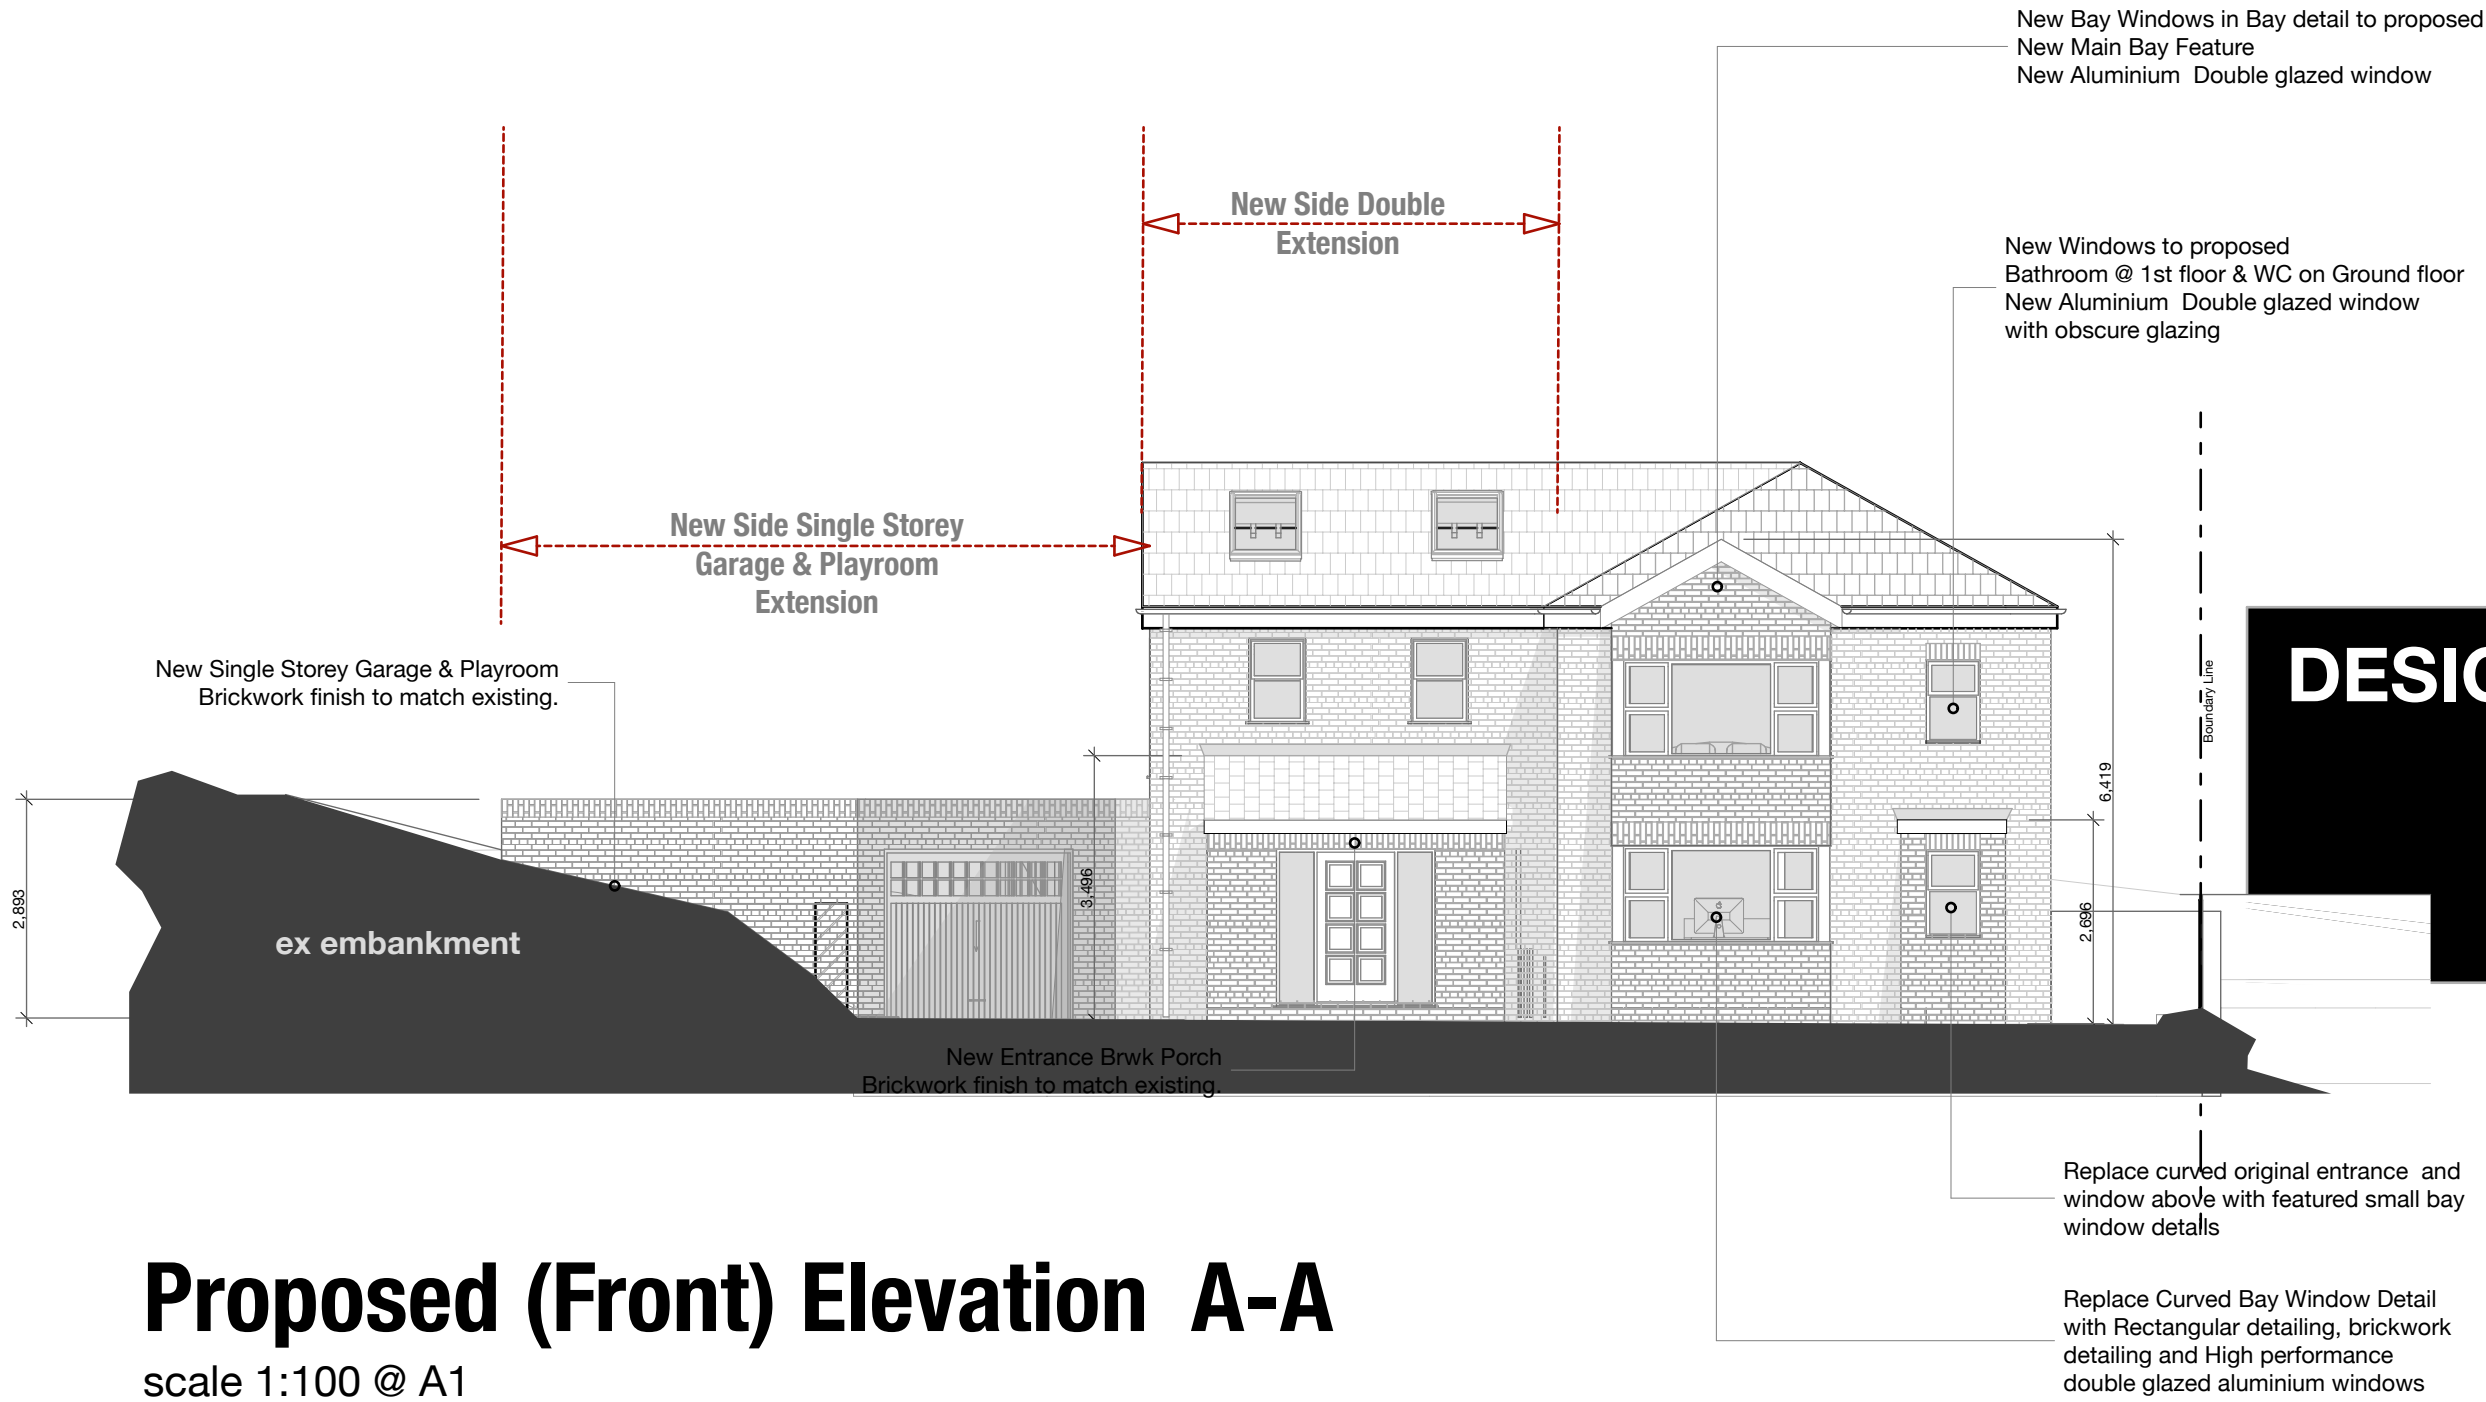

Proposed (Front) Elevation A-A
scale 1:100 @ A1

Construction Risks	Maintenance/cleaning Risks	Demolition/adaptation Risks
In addition to the hazards/risks normally associated with the types of work detailed on this drawing take note of the above. It is assumed that all works on this drawing will be carried out by a competent contractor working, where appropriate, to an appropriate method statement.		
Safety Health and Environmental Information Box		
Notes		
This document and its design content is copyright ©. It shall be read in conjunction with all other associated project information including models, specifications, schedules and related consultants documents. Do not scale from documents. All dimensions to be checked on site. Immediately report any discrepancies, errors or omissions on this document to the Originator. If in doubt ASK.		
A1		
greentop old mount road marsden HD7 6NN T: 07545 696911 E: design.email@mac.com		
registered office: 10 Park Avenue Prestwich Manchester M25 1EW		
Client Mr E Howarth Job Title Detached House Remodelling - Full Planning Site Address 10 Park Avenue Prestwich Manchester Lancs M25 1EW		
Drawing Name Proposed Elevations		
Drawing Status Statutory Submissions		
Issue Date: 11/03/2026 by : D Hobson		
Drawing Scale as indicated		
Layout ID A.02.2		
Status A		
Revision A		

Rev A - 11.03.26: Substitute Dual pitched roof to Mono Pitch to entrance porch, reduce front elevation to single storey flat roof detail and Bay to Pitch front elevation to single storey flat roof detail