



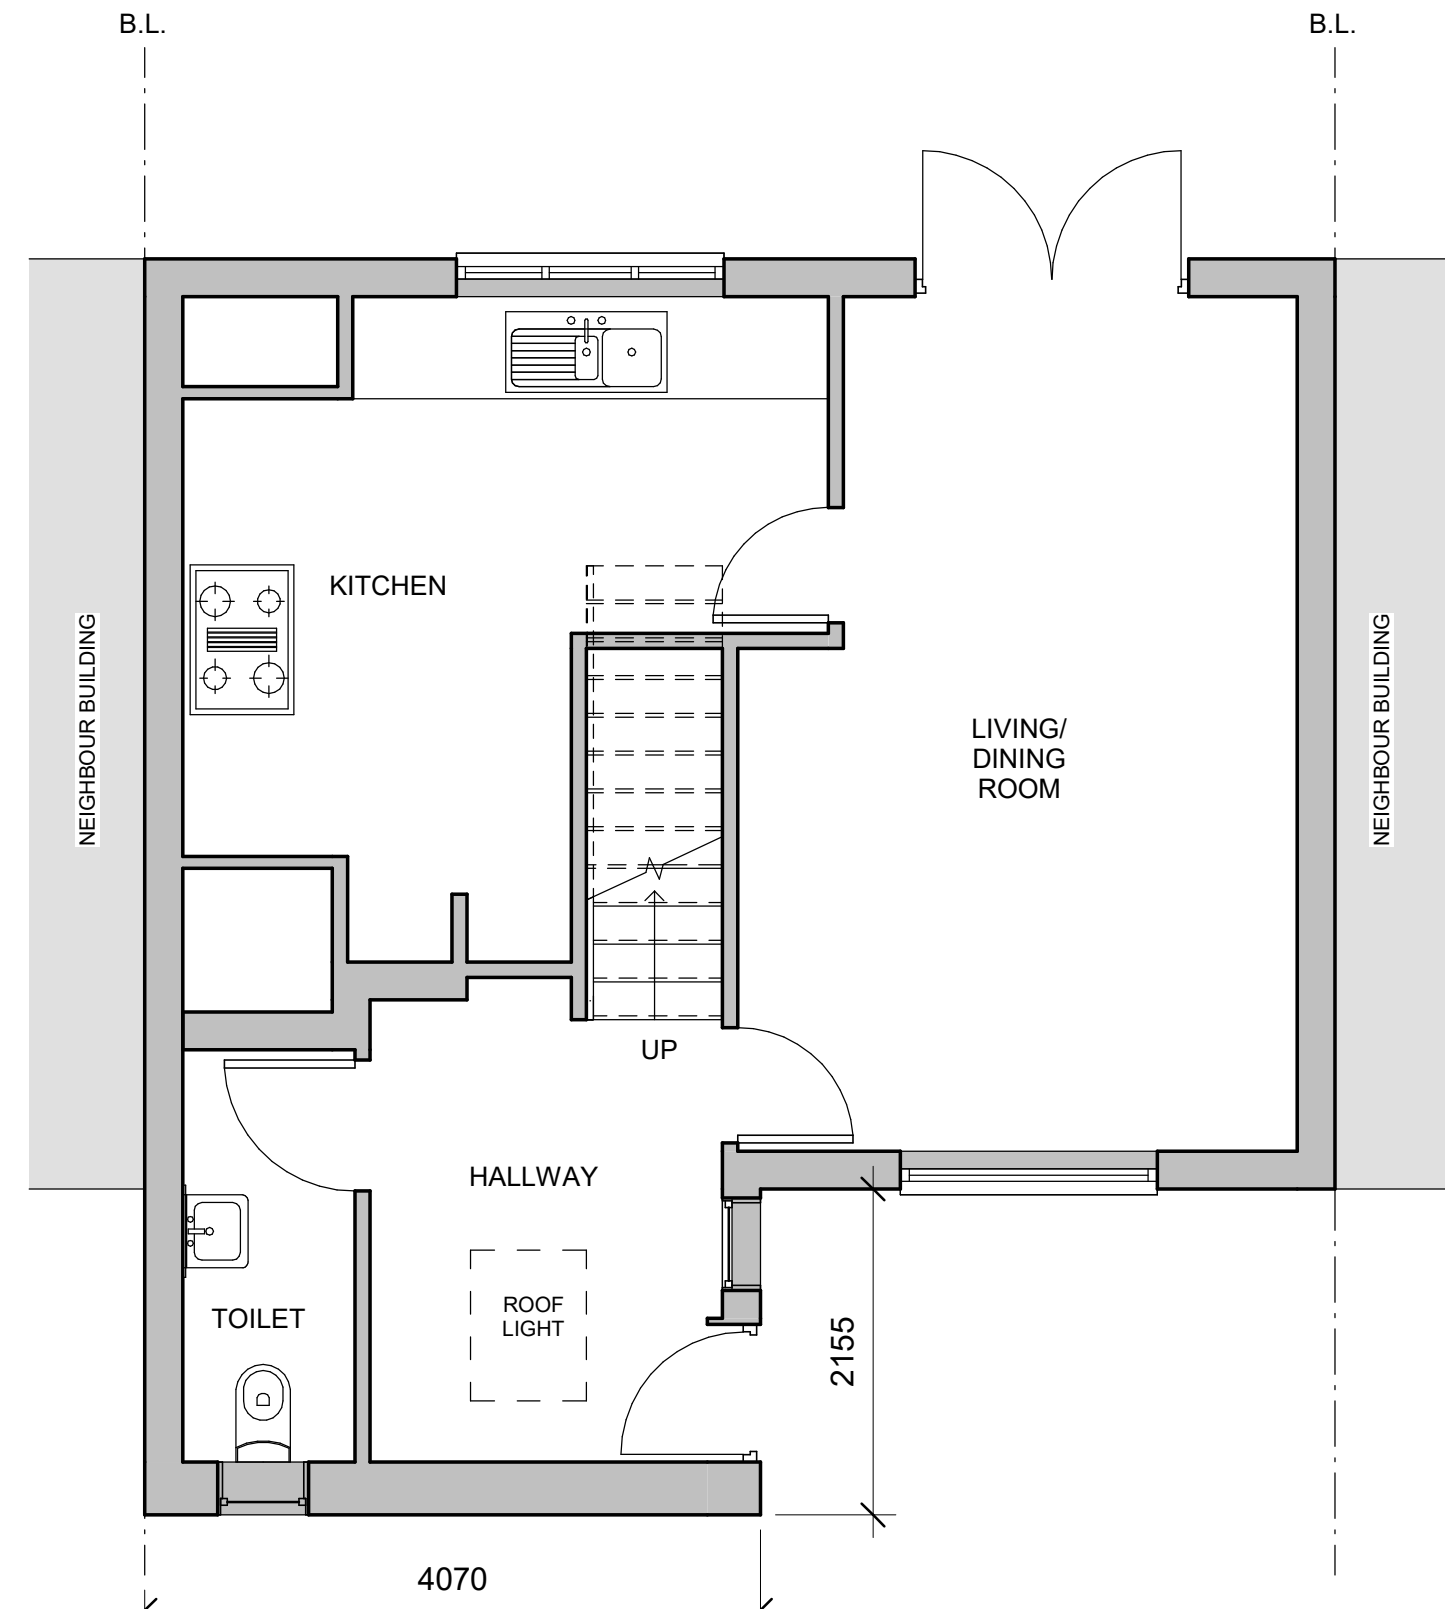


5 Proposed G/F Plan
1 : 50

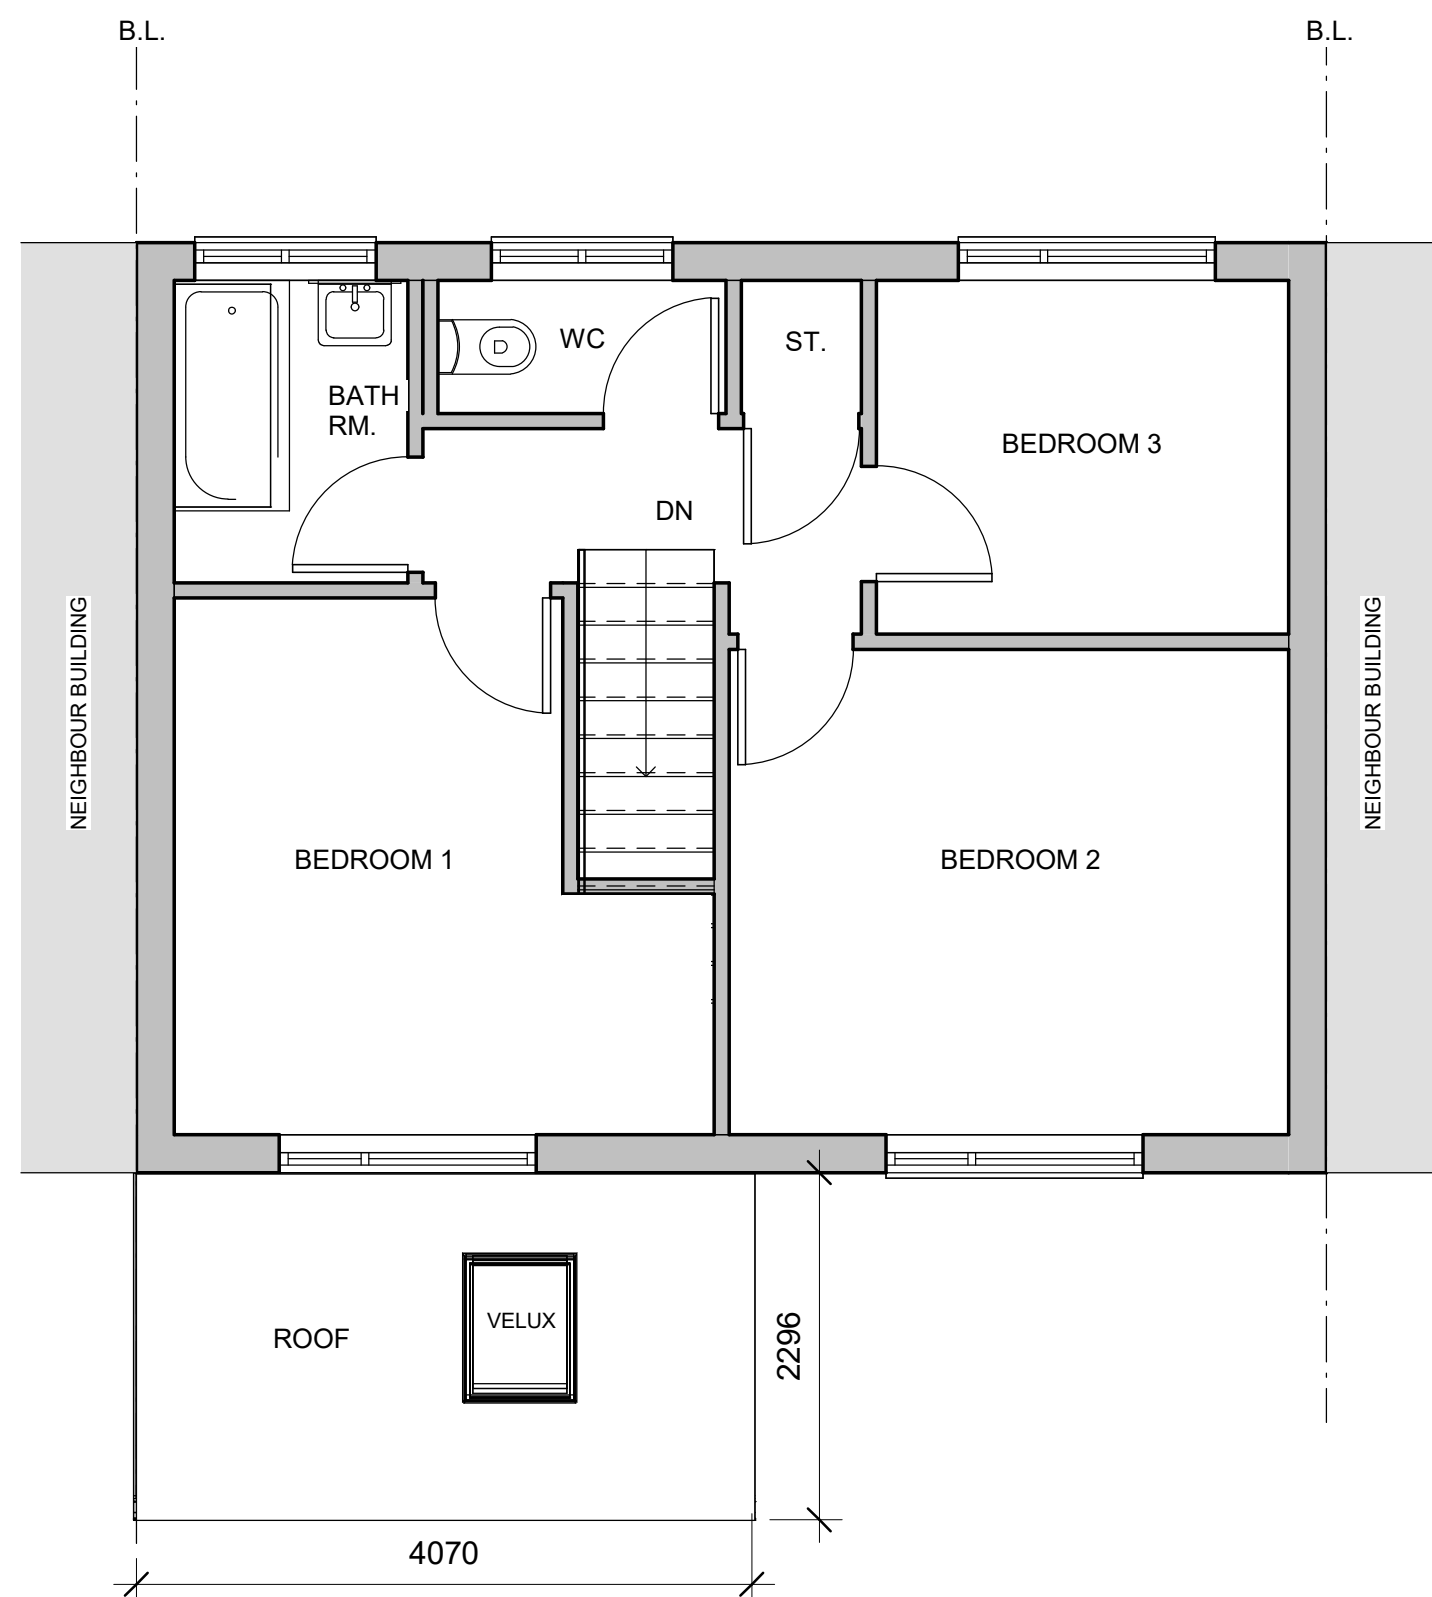


6 Proposed 1/F Plan
1 : 50


- MATERIALS & SCHEDULE**
- RED FACING BRICK TO MATCH EXISTING
 - ROOF FINISH TO BE EITHER GREY MARLEY DUO EDGEMERE OR MARLEY MODERN.
 - WHITE UPVC FACIA AND SOFFITS TO MATCH EXISTING
 - BLACK HALF ROUND GUTTERS AND ROUND RAINWATER PIPES TO MATCH EXISTING
 - WHITE FRAMED DOOR AND WINDOWS TO MATCH EXISTING
 - GREY FRAMED VELUX ROOFLIGHTS

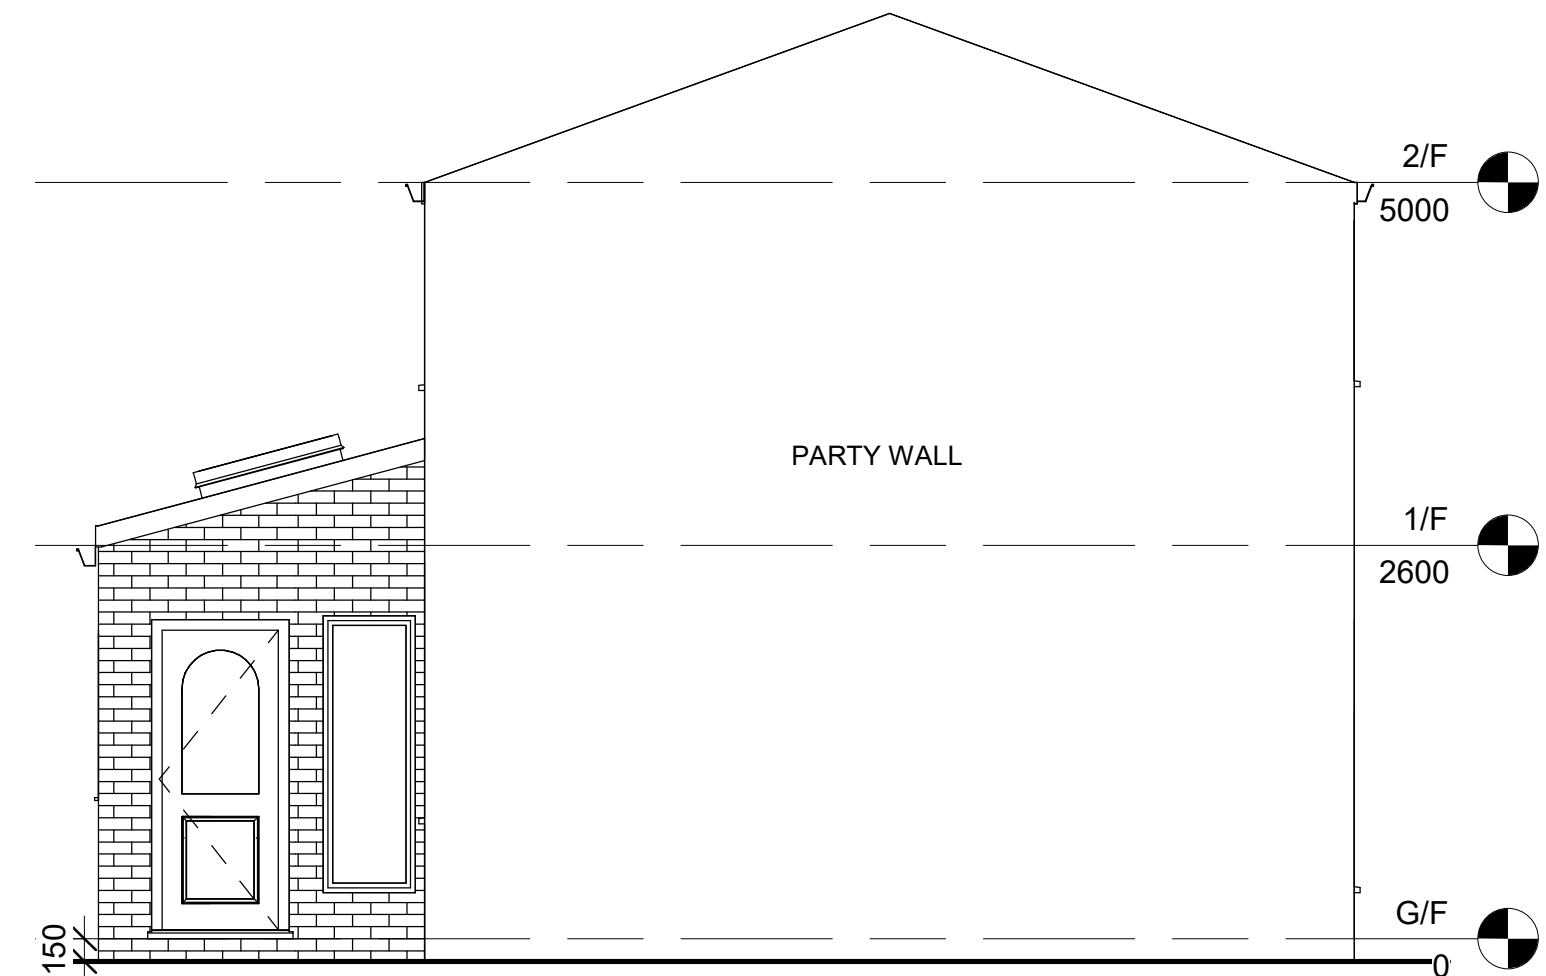


4 Proposed Side Elevation 2
1 : 50

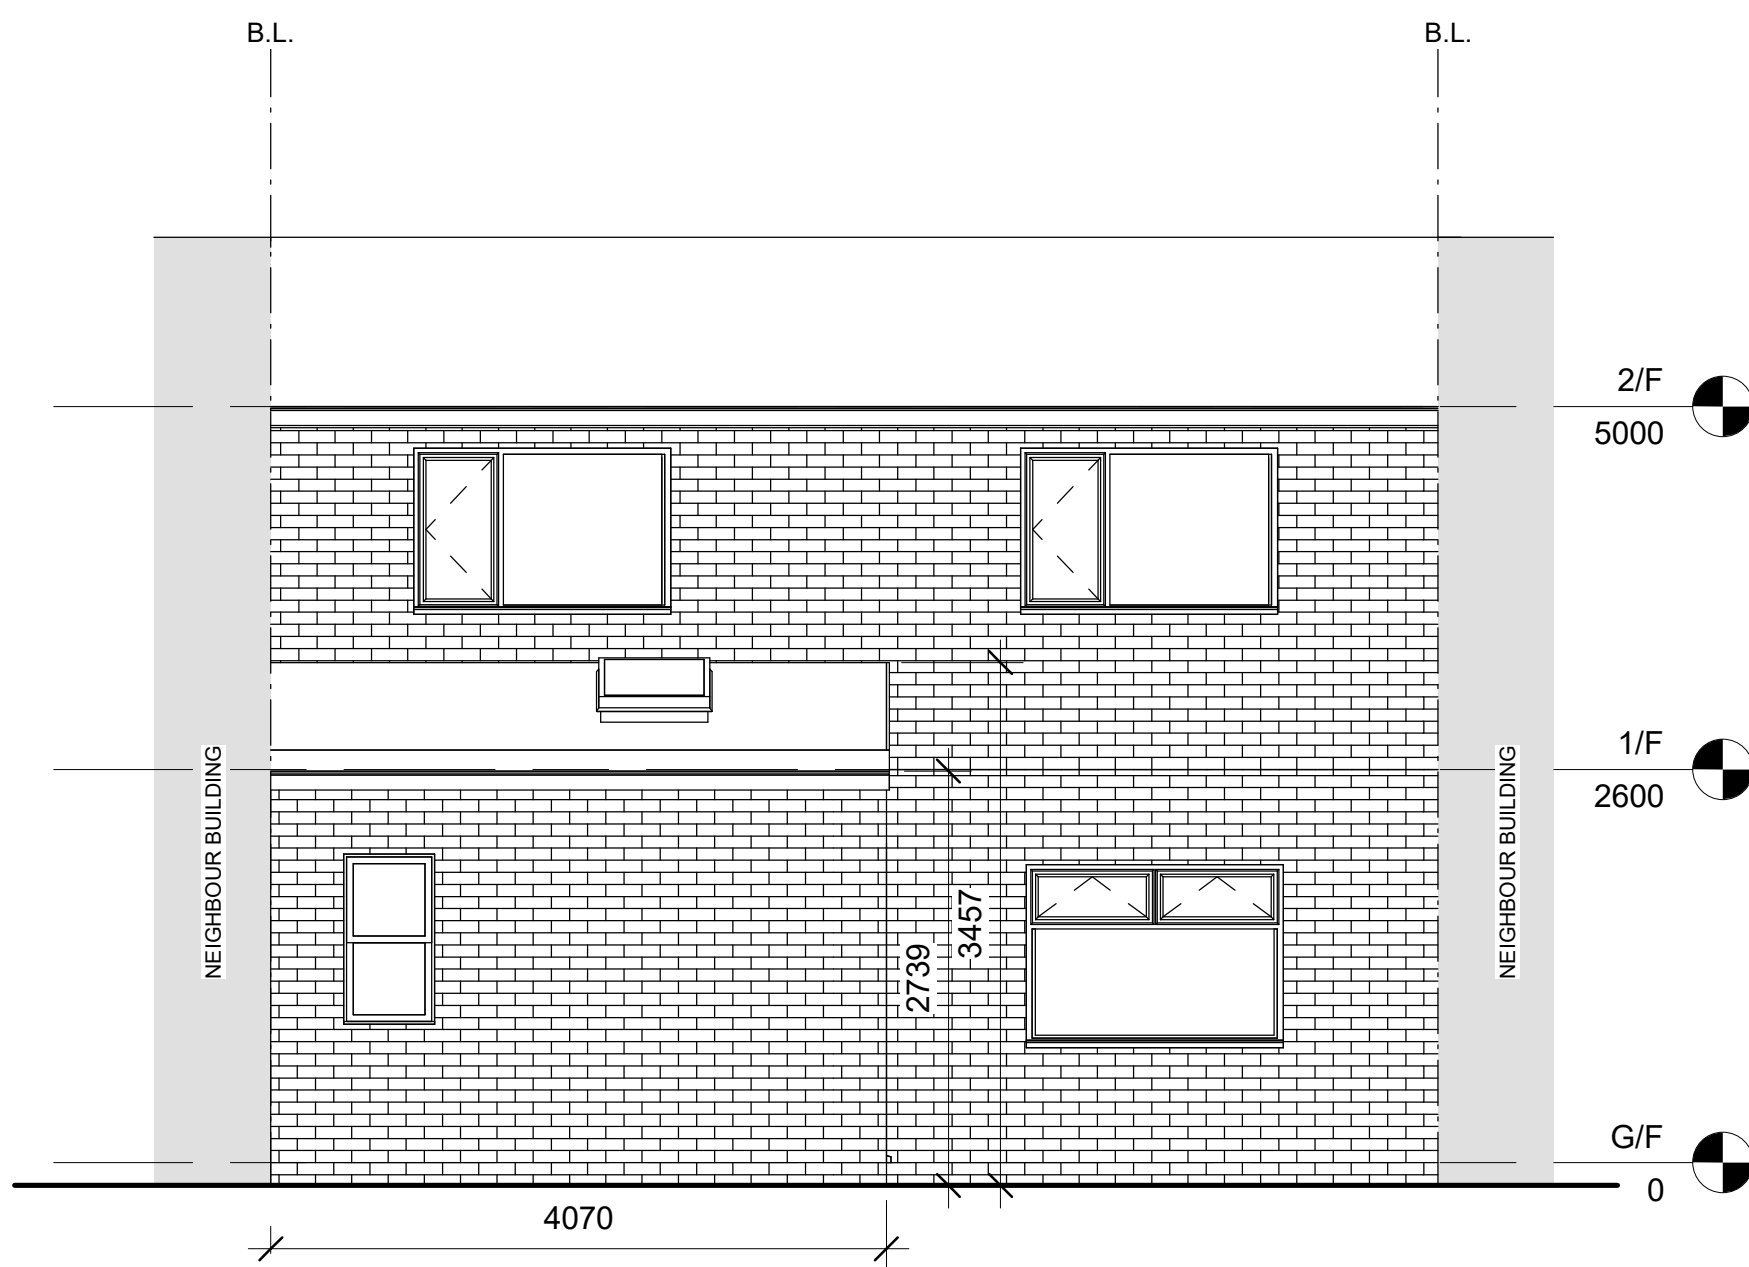

2 Proposed Front Elevation
1 : 50

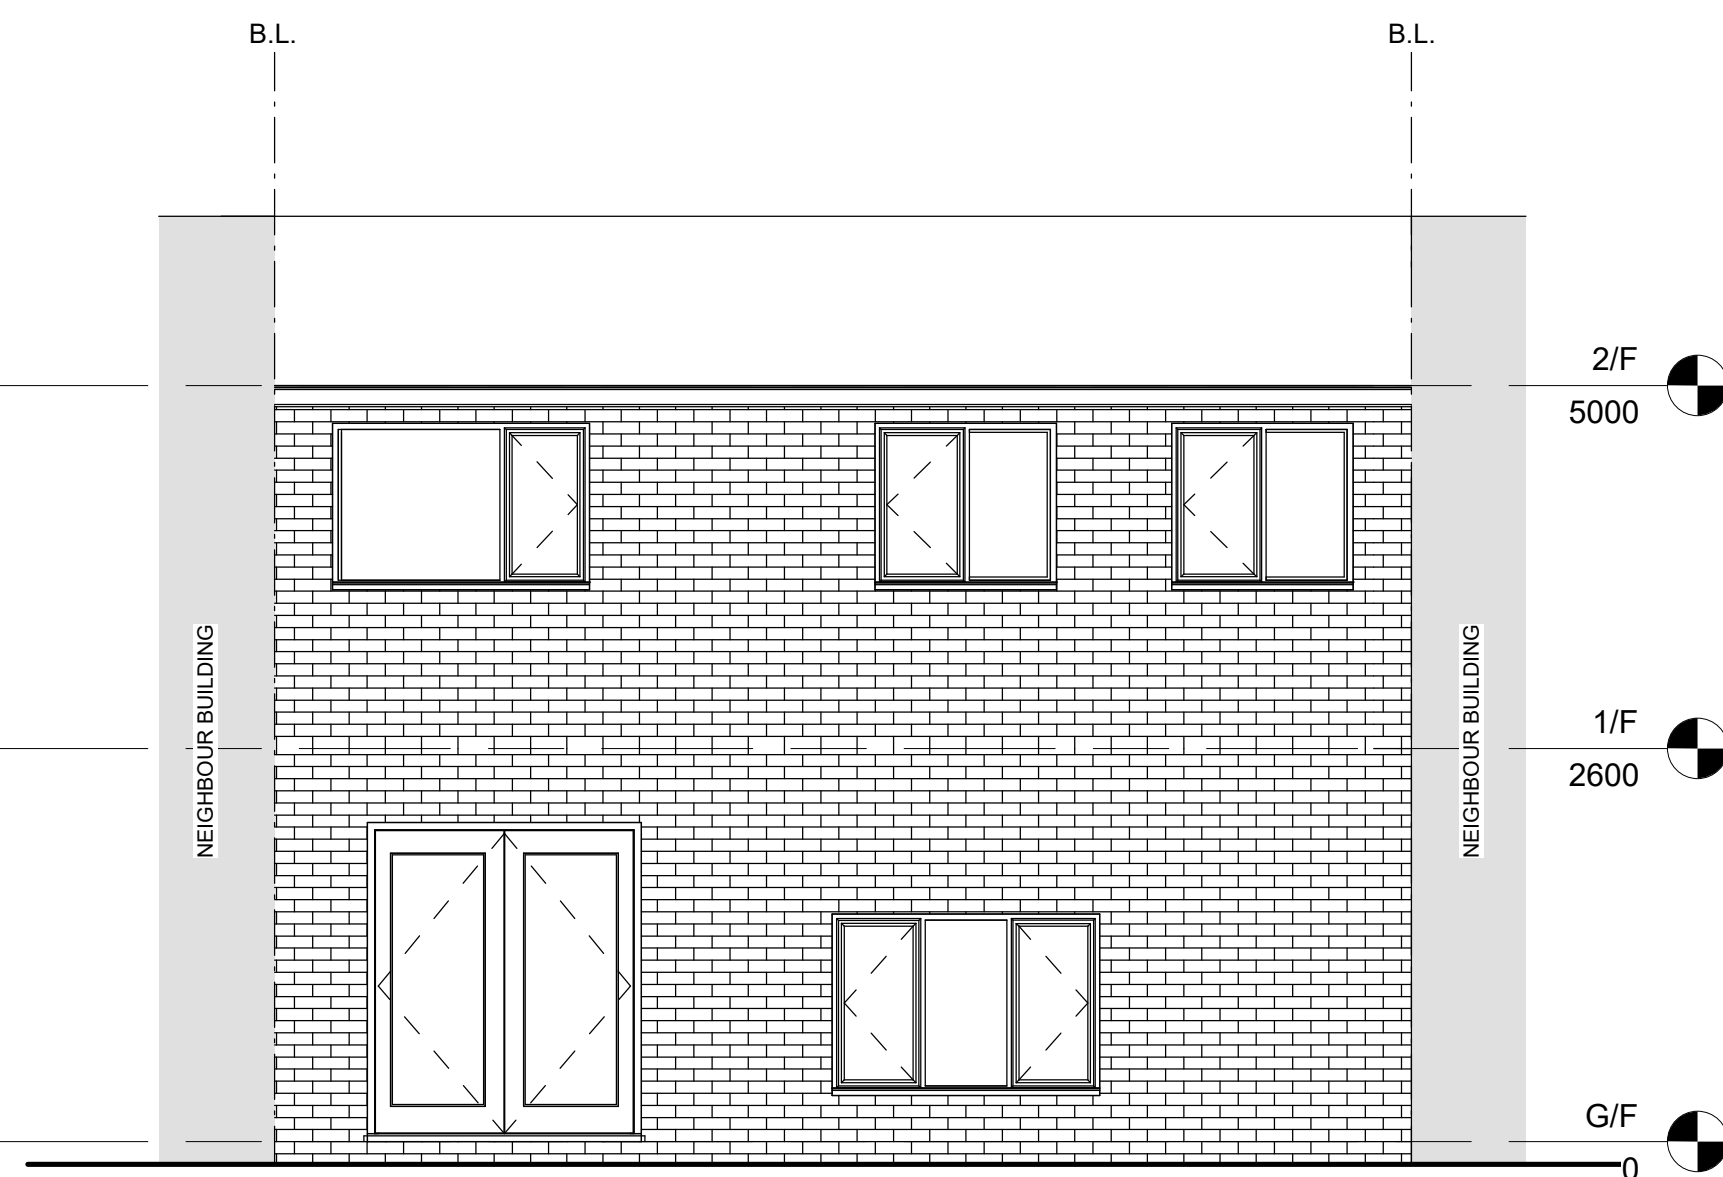

1 Proposed Back Elevation
1 : 50

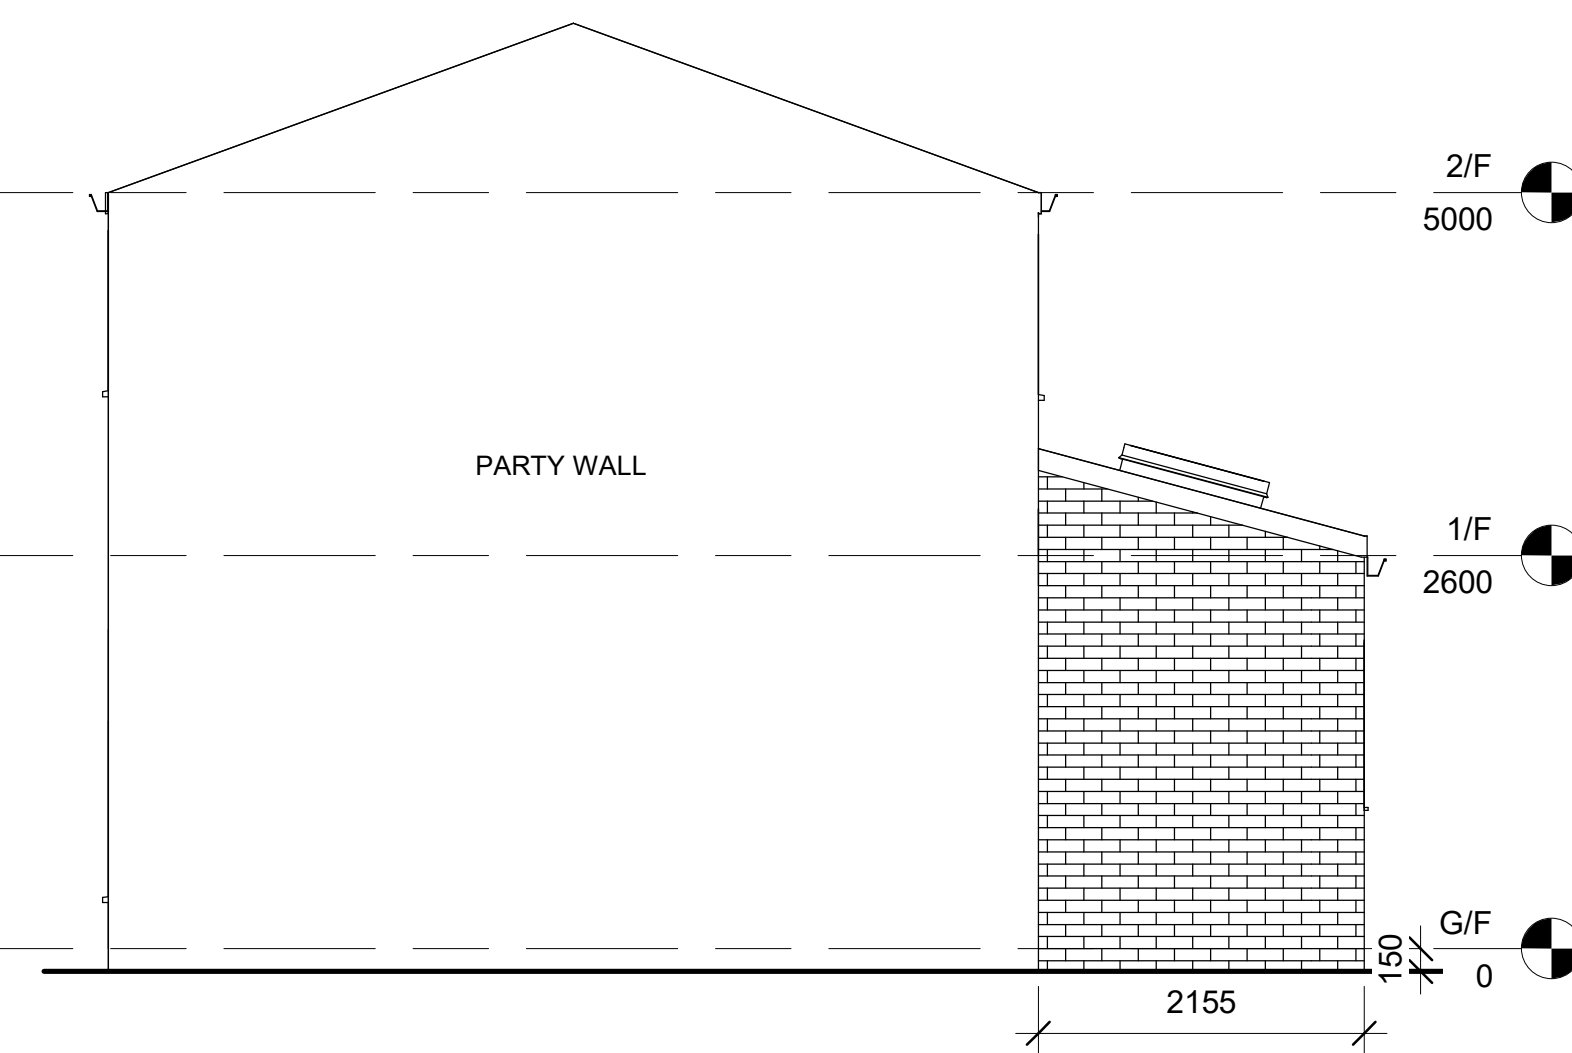

3 Proposed Side Elevation 1
1 : 50

NOTES:

1. THE COPYRIGHT OF THIS DRAWING IS VESTED IN ARCHIKEI LTD AND IT MAY NOT BE REPRODUCED IN WHOLE OR PART OR USED FOR THE MANUFACTURE OF ANY ARTICLE WITHOUT THE EXPRESS PERMISSION OF THE COPYRIGHT HOLDERS.
2. WORK TO FIGURED DIMENSIONS ONLY.
3. DIMENSIONS TO BE CHECKED ON SITE.

REV:	DESCRIPTION:	BY:	DATE:



ARCHIKEI LTD
71-75 SHELTON STREET
LONDON WC2H 9JQ
07759 718548
www.archikei.co.uk

CLIENT:
MRS WING SUET ICY
PANG & MR HO YIN MAK

ARCHITECT:
ARCHIKEI LTD

SITE: 11 HINDBURN CLOSE,
WHITEFIELD, MANCHESTER,
M45 8JP

TITLE: PROPOSED FRONT
EXTENSION LAYOUT PLANS
AND ELEVATIONS

SCALE AT A1: 1 : 50	DATE: 30/09/22	DRAWN: AW	CHECKED: JO
PROJECT NUMBER: 22076	DRAWING NUMBER: PL-LA004	REVISION:	