


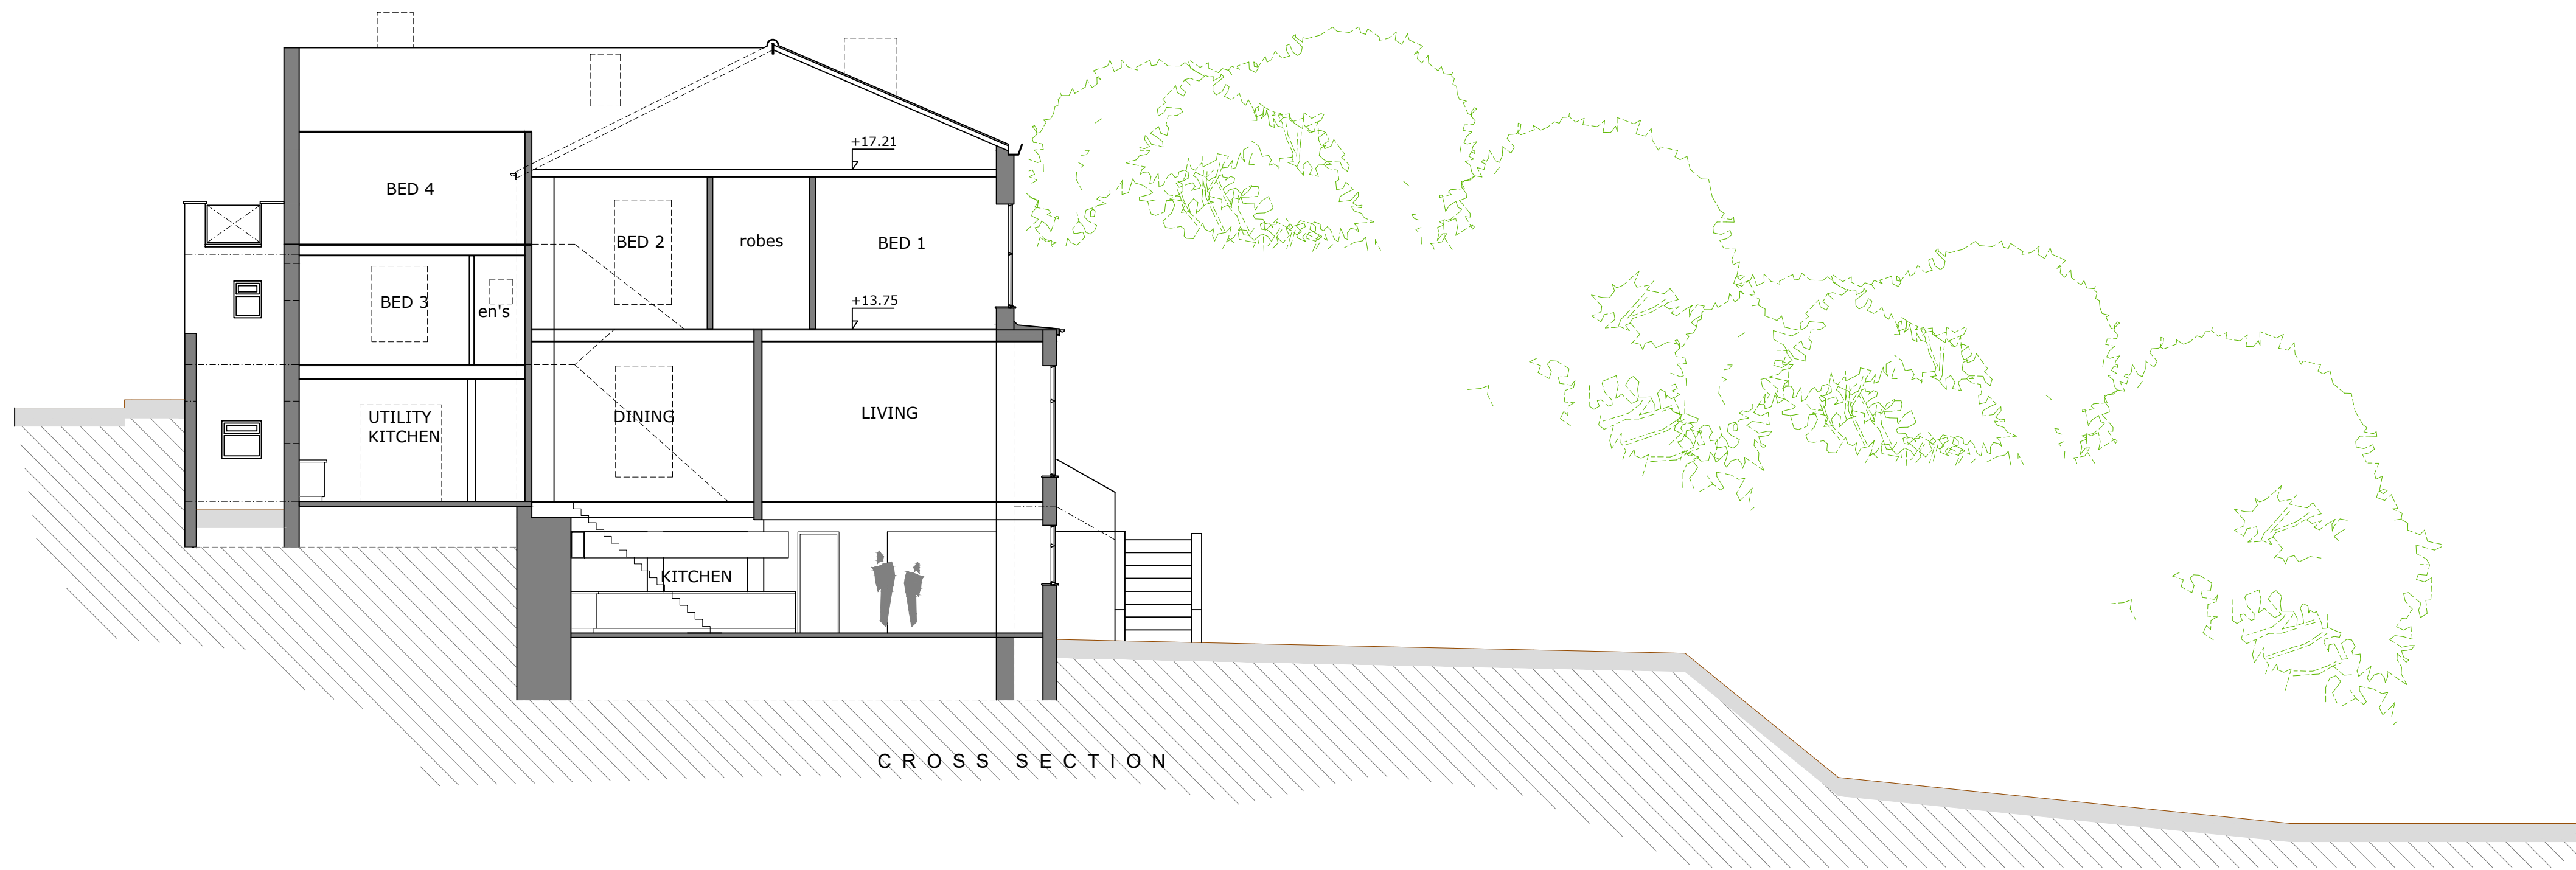

Revisions: Rev A - 110523 - The lower ground floor rounded bay window kept, the new side window now a storey height length.  
© Pride Road Copyright 2023. All rights reserved. This drawing must not be reproduced without permission. Do not scale from this drawing. All dimensions are in millimetres unless stated otherwise. Any discrepancies must be reported to the Architect. NB Contractor must check and confirm all dimensions on site prior to manufacture. Concept design drawings are not suitable for planning applications or building regulations applications. Client and Contractor are to ensure that any structural design has been approved by a Building Inspector and all works in general are to be approved by a Building Inspector.

**PRIDE RD.** The architect your home deserves

[www.prideroad.co.uk](http://www.prideroad.co.uk) @lisaraynes 07989 744 336 lisa@prideroad.co.uk

|            |                                                 |        |             |
|------------|-------------------------------------------------|--------|-------------|
| Client:    | Mr and Mrs O'Neill                              | Stage: | Scheme 4    |
| Project:   | 17 Prestwich Park Road South Manchester M25 9PF |        |             |
| Drawings:  | Proposed Section and East Elevation             |        |             |
| Scale @ A2 | Date:                                           | Drawn: | Job no:     |
| 1:100      | 22/02/23                                        | BR     | J839        |
|            |                                                 |        | Drawing No: |
|            |                                                 |        | 11 A        |