





ALL ELECTRICAL DESIGN BY CONTRACTOR
TO SUIT CURRENT BRITISH STANDARDS.
SHOWN FOR INDICATIVE PURPOSES ONLY.


ALL DIMENSIONS ARE FOR REFERENCE
PURPOSES ONLY DISCRPENCIES ARE TO BE
REPORTED TO THE DRAWINGS AUTHOR. DO NOT
SCALE FROM DRAWING.

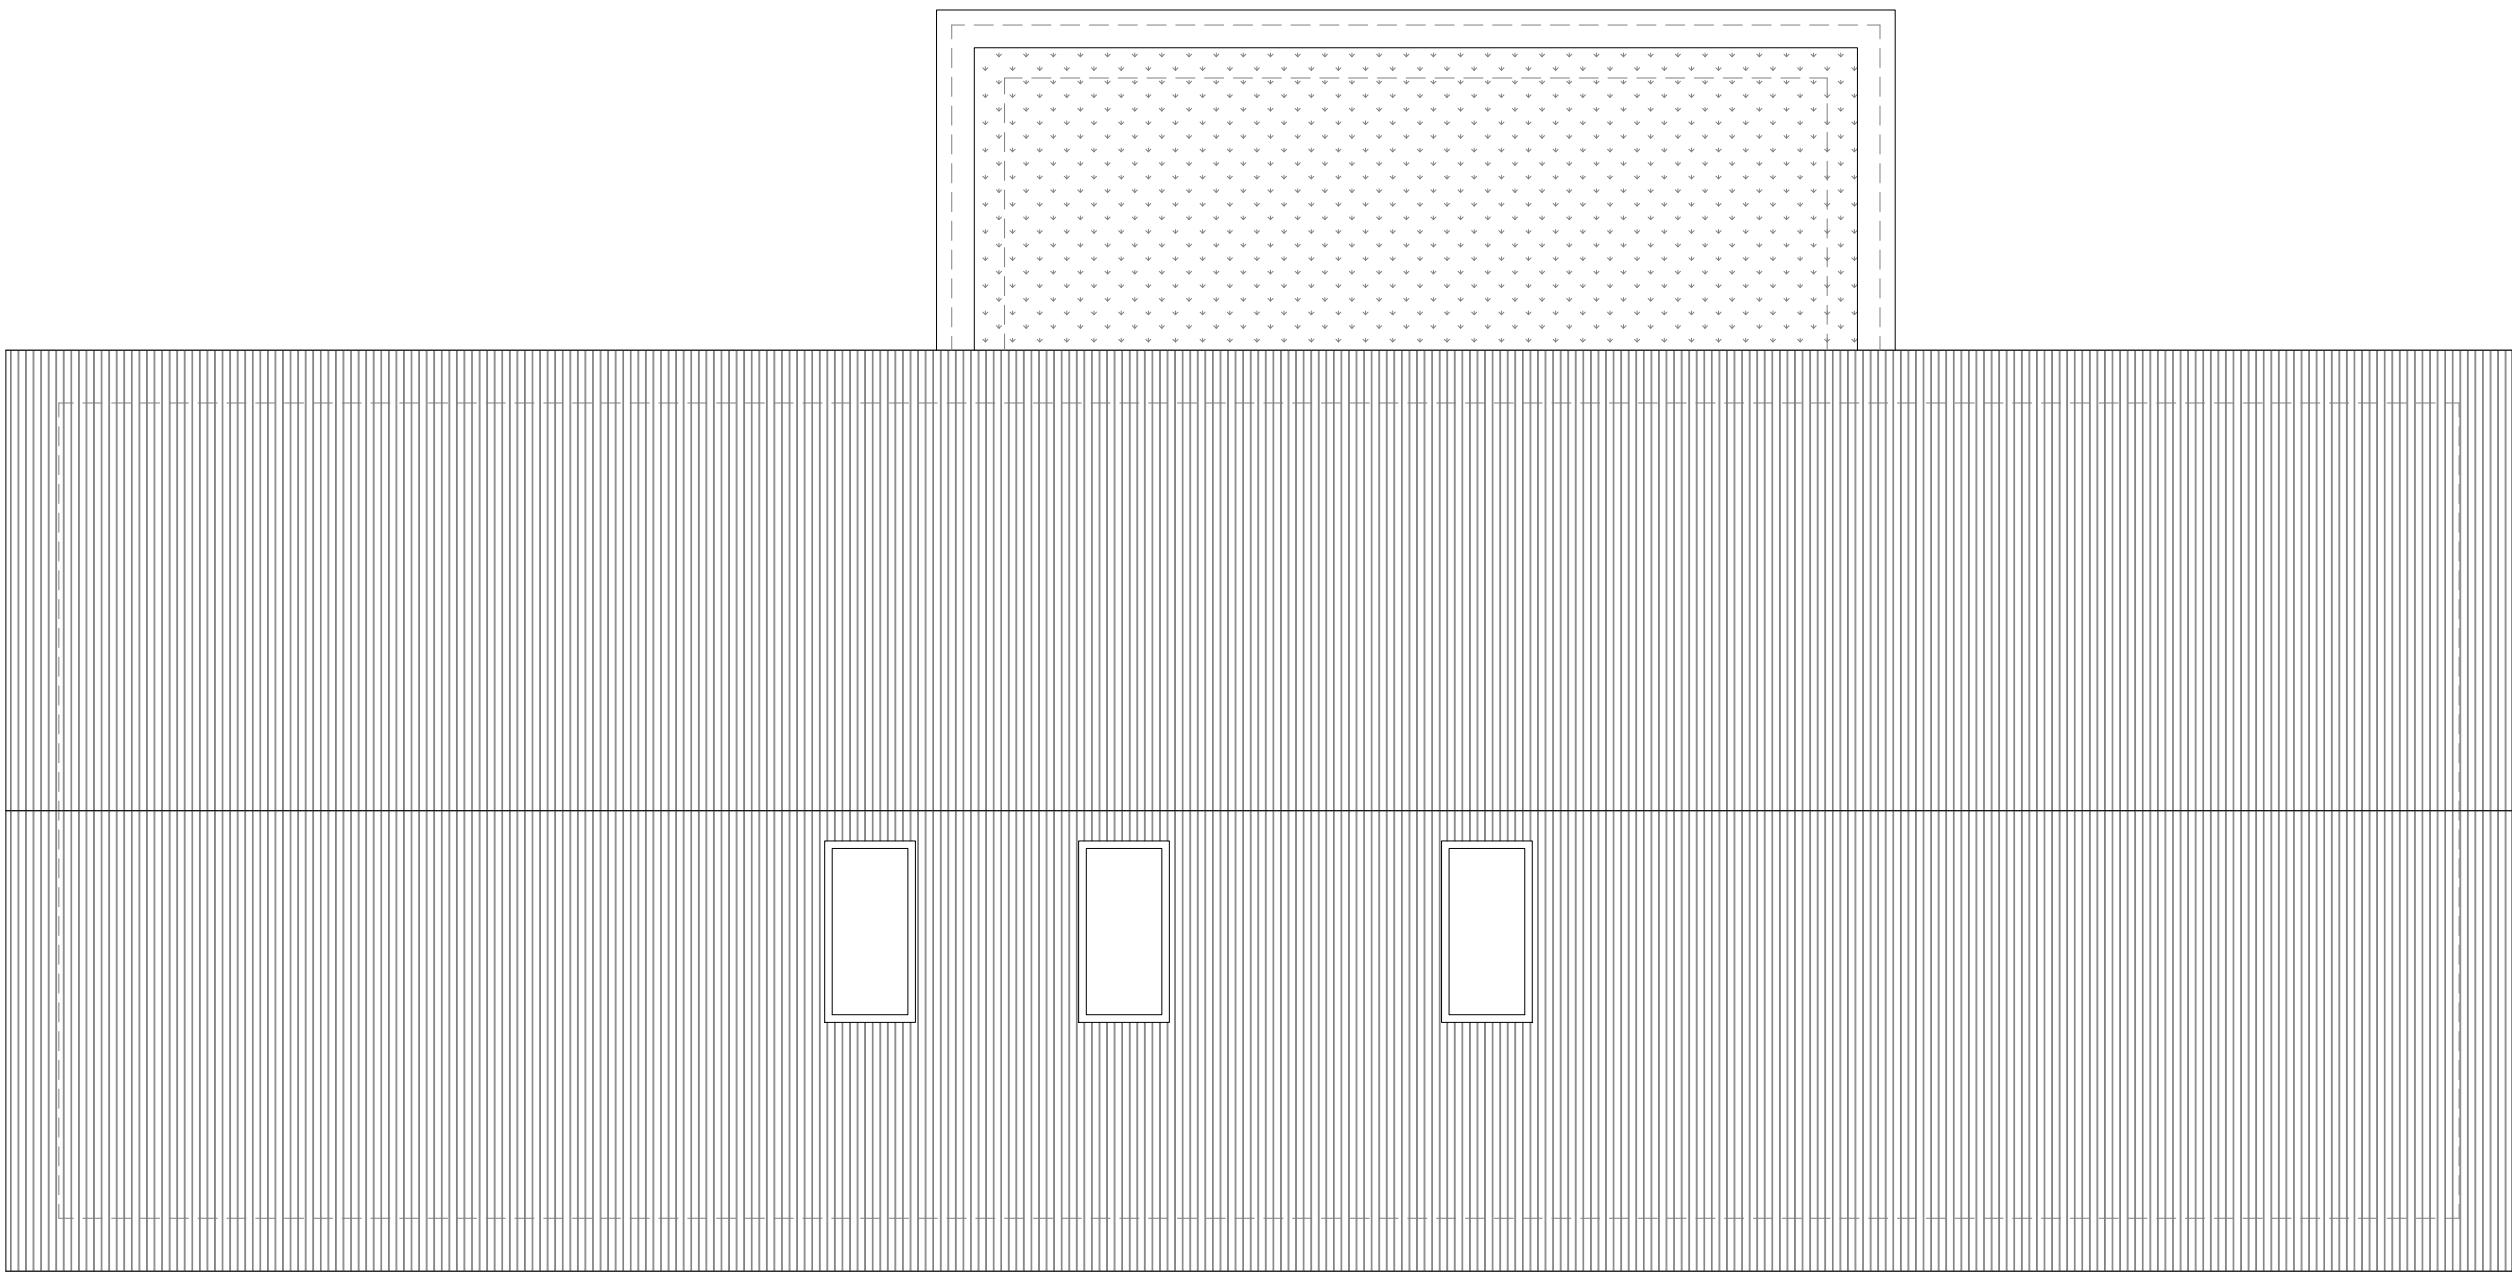

ROOF PLAN - 1:50

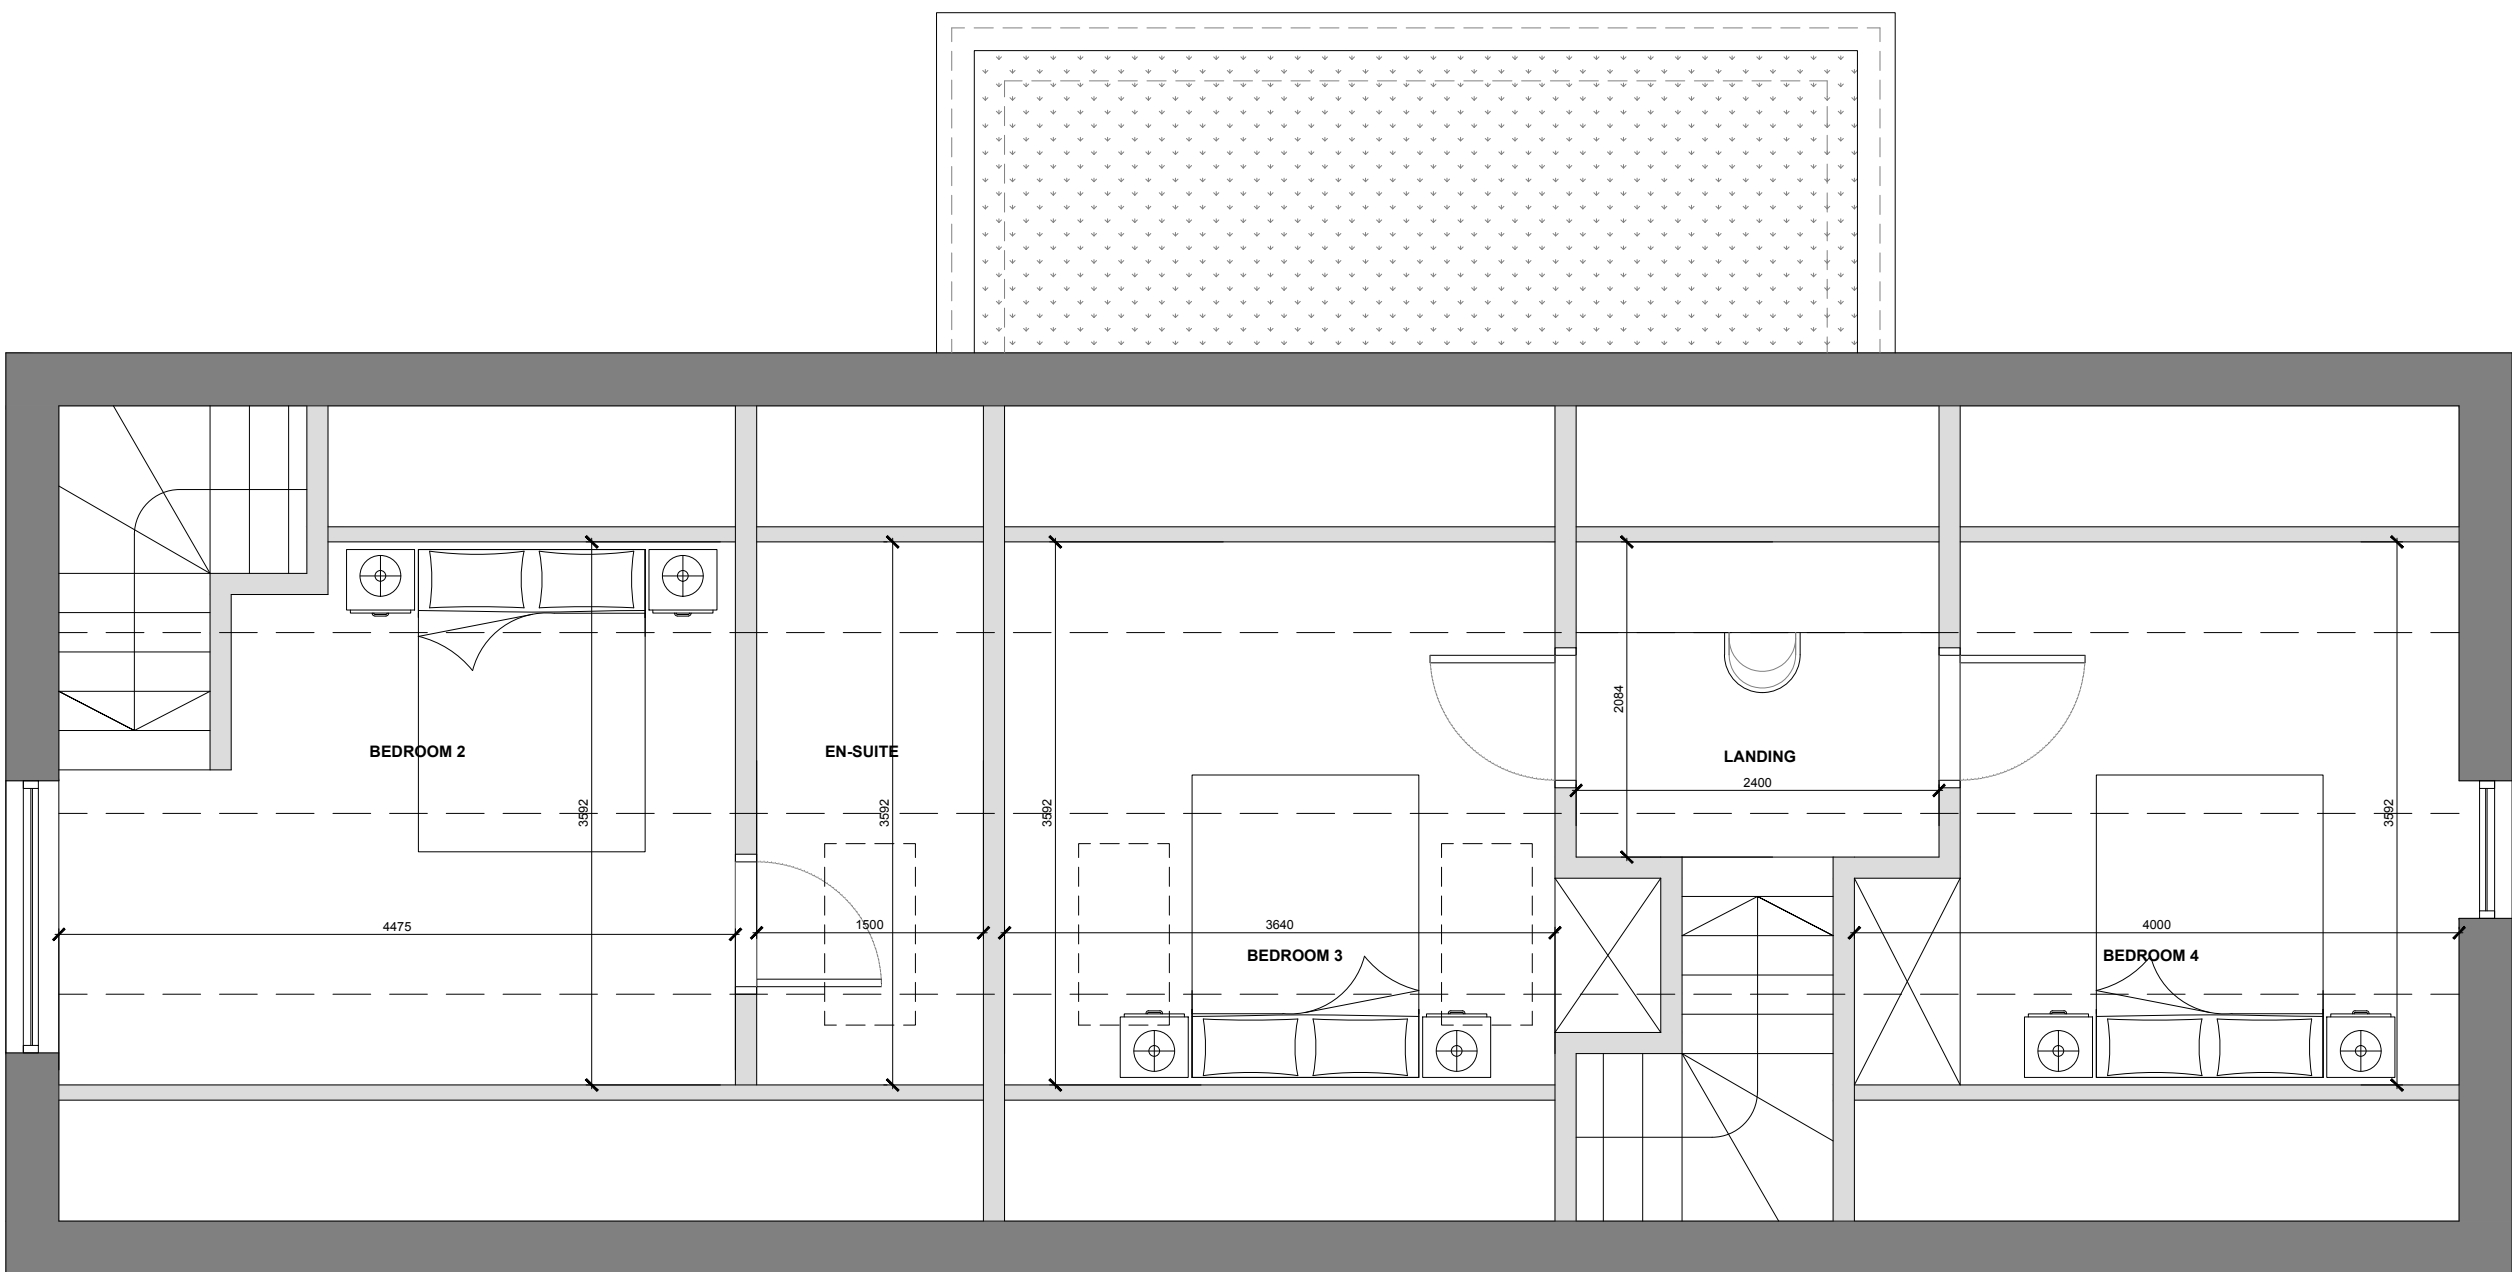

FIRST FLOOR PLAN - 1:50

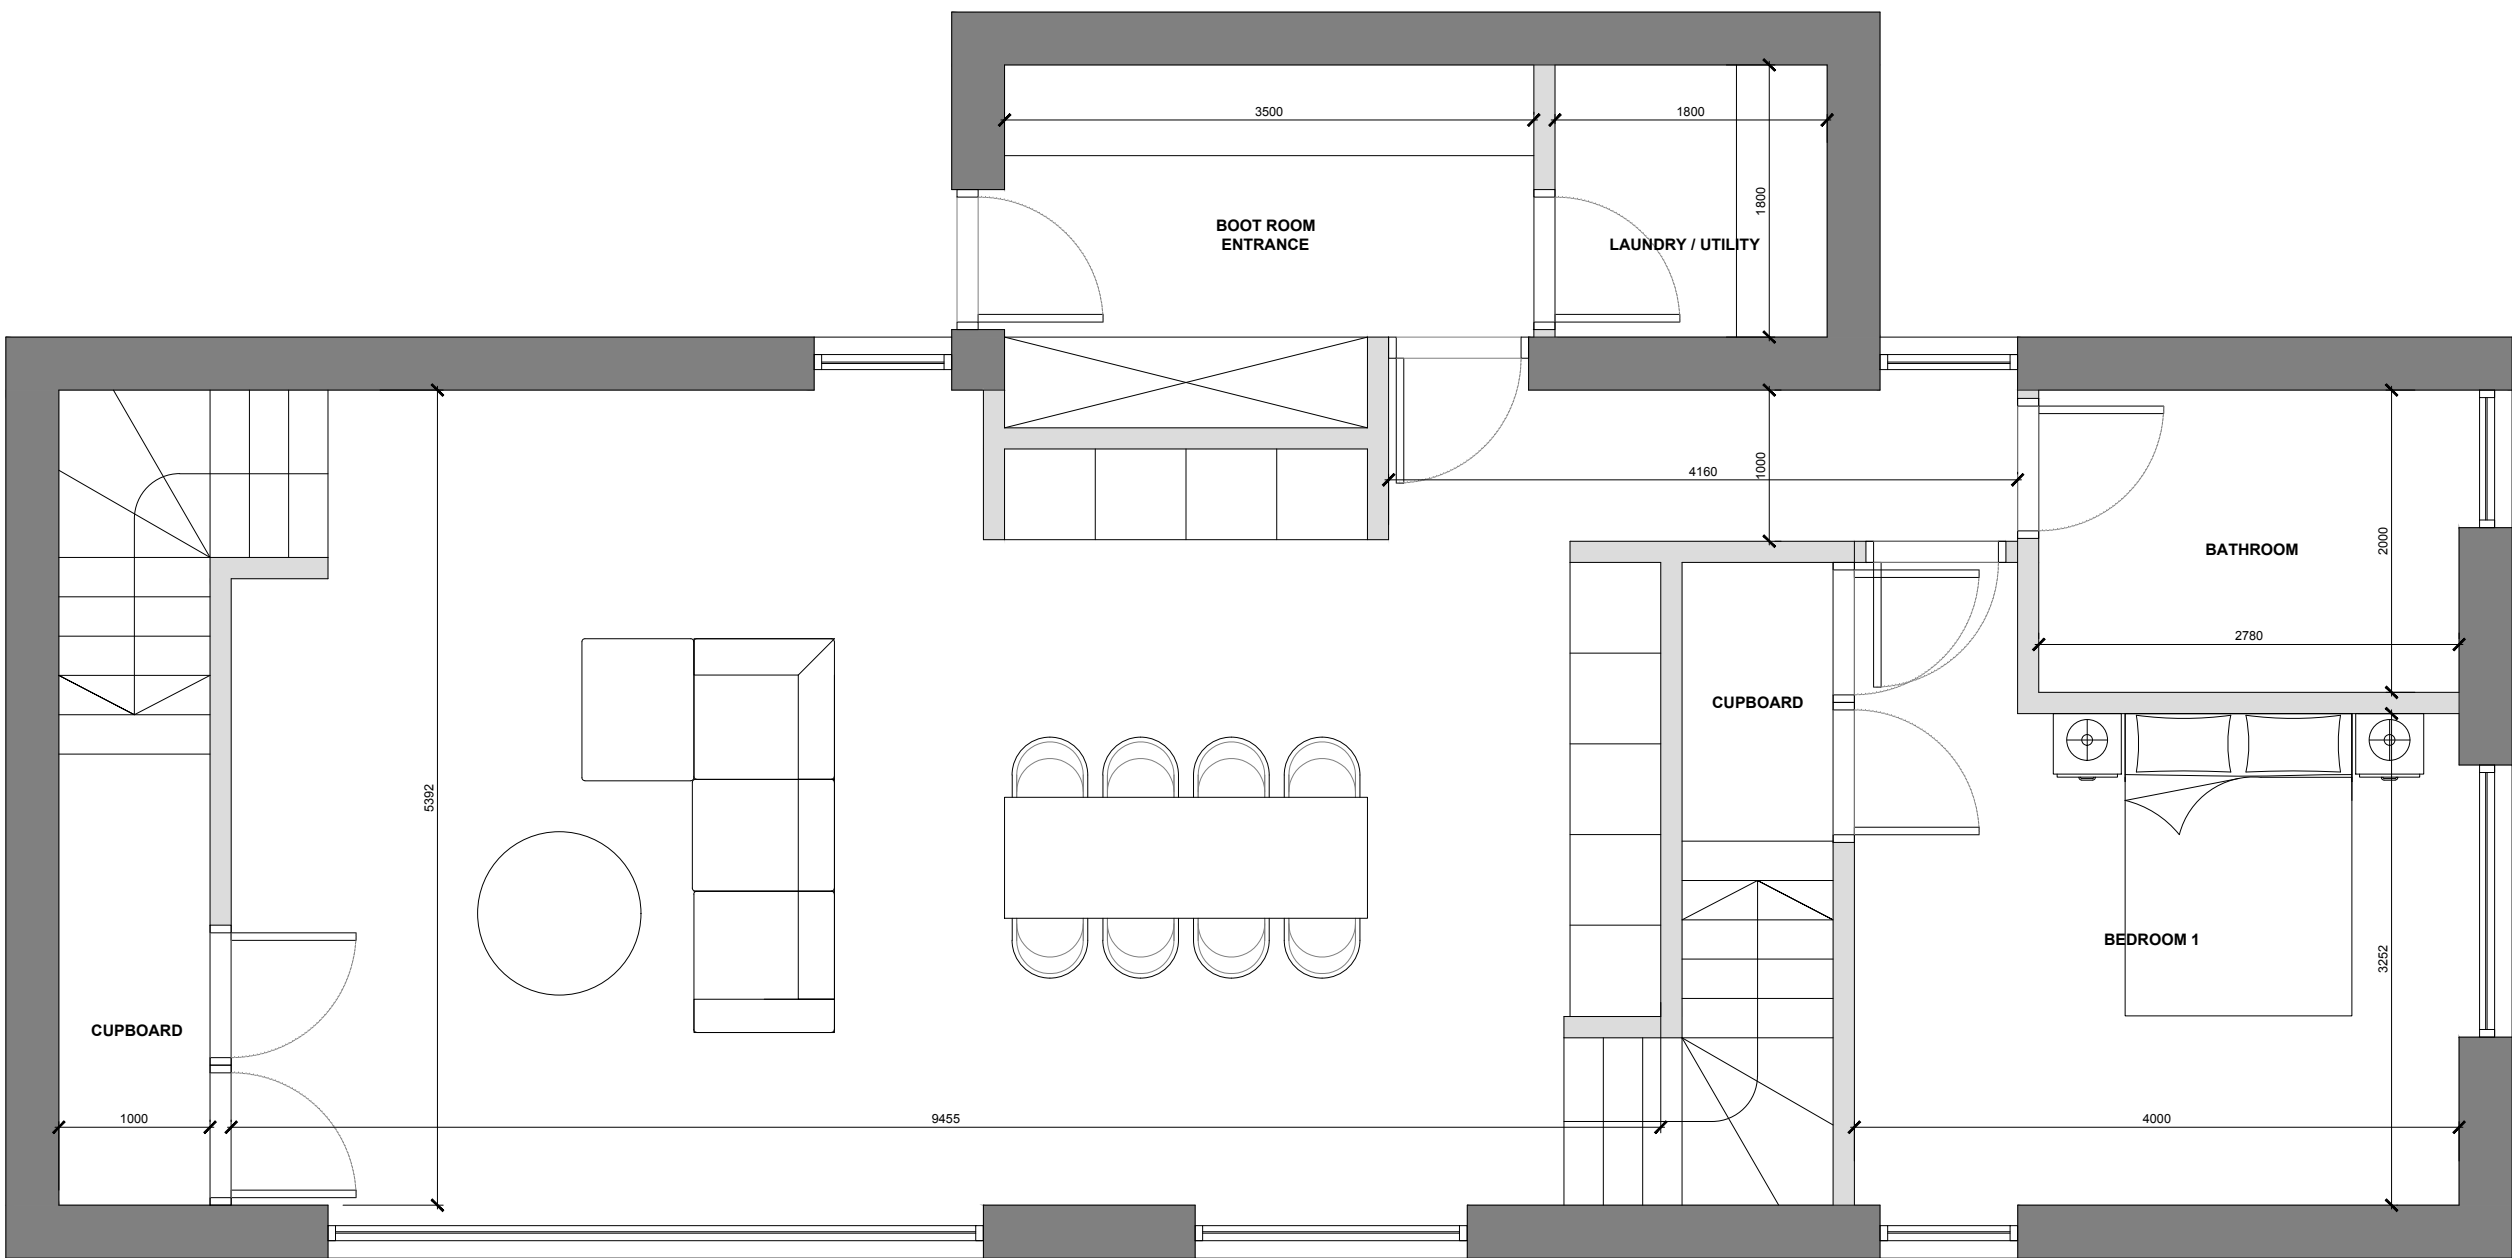

GROUND FLOOR PLAN - 1:50

Rev	Date	Description	Rev By	Chkd By	
Project Title					
PROPOSED NEW BUILD					
LAND AT LEIGH LANE					
ELTON					
BURY					
Client					
MR F LORD					
Status					
PLANNING					
Scale			Drawing Size		
1:50			A1		
Drawn By	JSM	Checked By	JSM	Date	08/21
Drawing Title					
PROPOSED FLOOR PLANS - TYPE 2					
Job-Dwg No					
419BUR-104					
ABODE					
MANCHESTER 0161 711 0858					
No.1 Spinningfields, WeWork (Abode)					
Quay Street, Manchester, M3 3JE					
LONDON 020 3053 8255					
1 Knightsbridge Green, 7th Floor, Office 7.02					
London, SW1X 7NE					
info@abode-architecture.co.uk www.abode-architecture.co.uk					

