



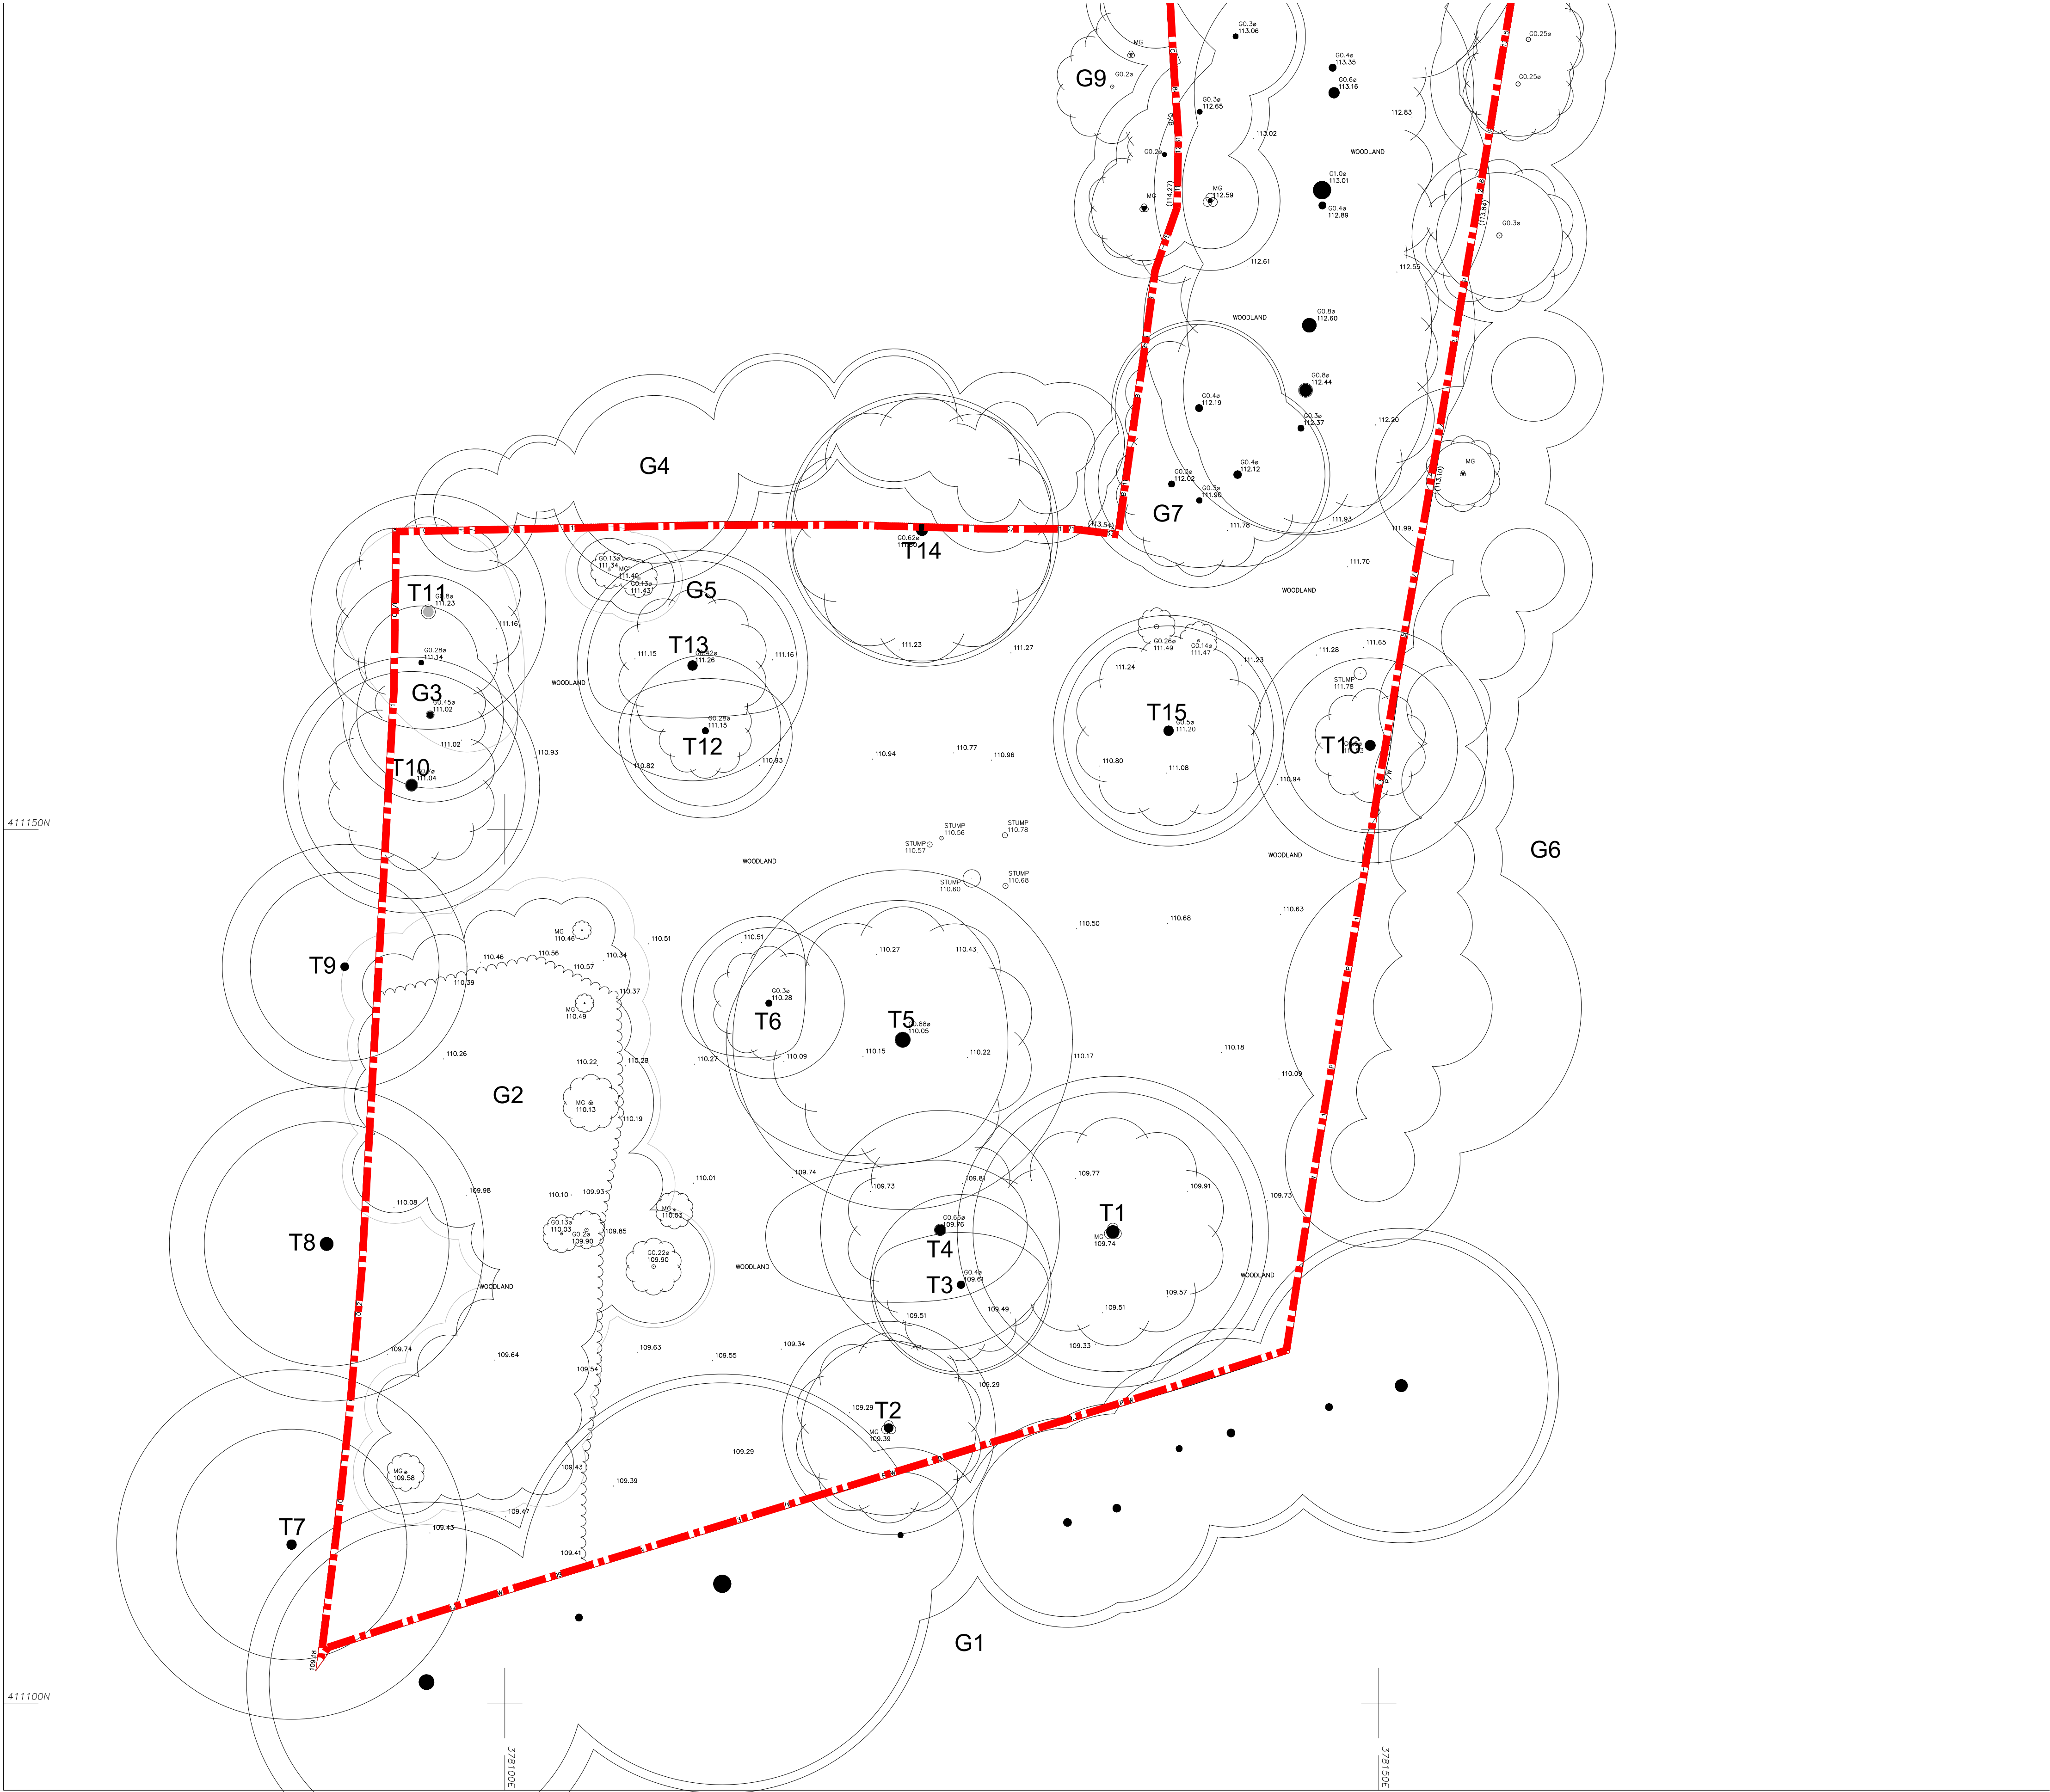

ALL ELECTRICAL DESIGN BY CONTRACTOR
TO SUIT CURRENT BRITISH STANDARDS.
SHOWN FOR INDICATIVE PURPOSES ONLY.

ALL DIMENSIONS ARE FOR REFERENCE
PURPOSES ONLY DISCRPENCIES ARE TO BE
REPORTED TO THE DRAWINGS AUTHOR. DO NOT
SCALE FROM DRAWING.

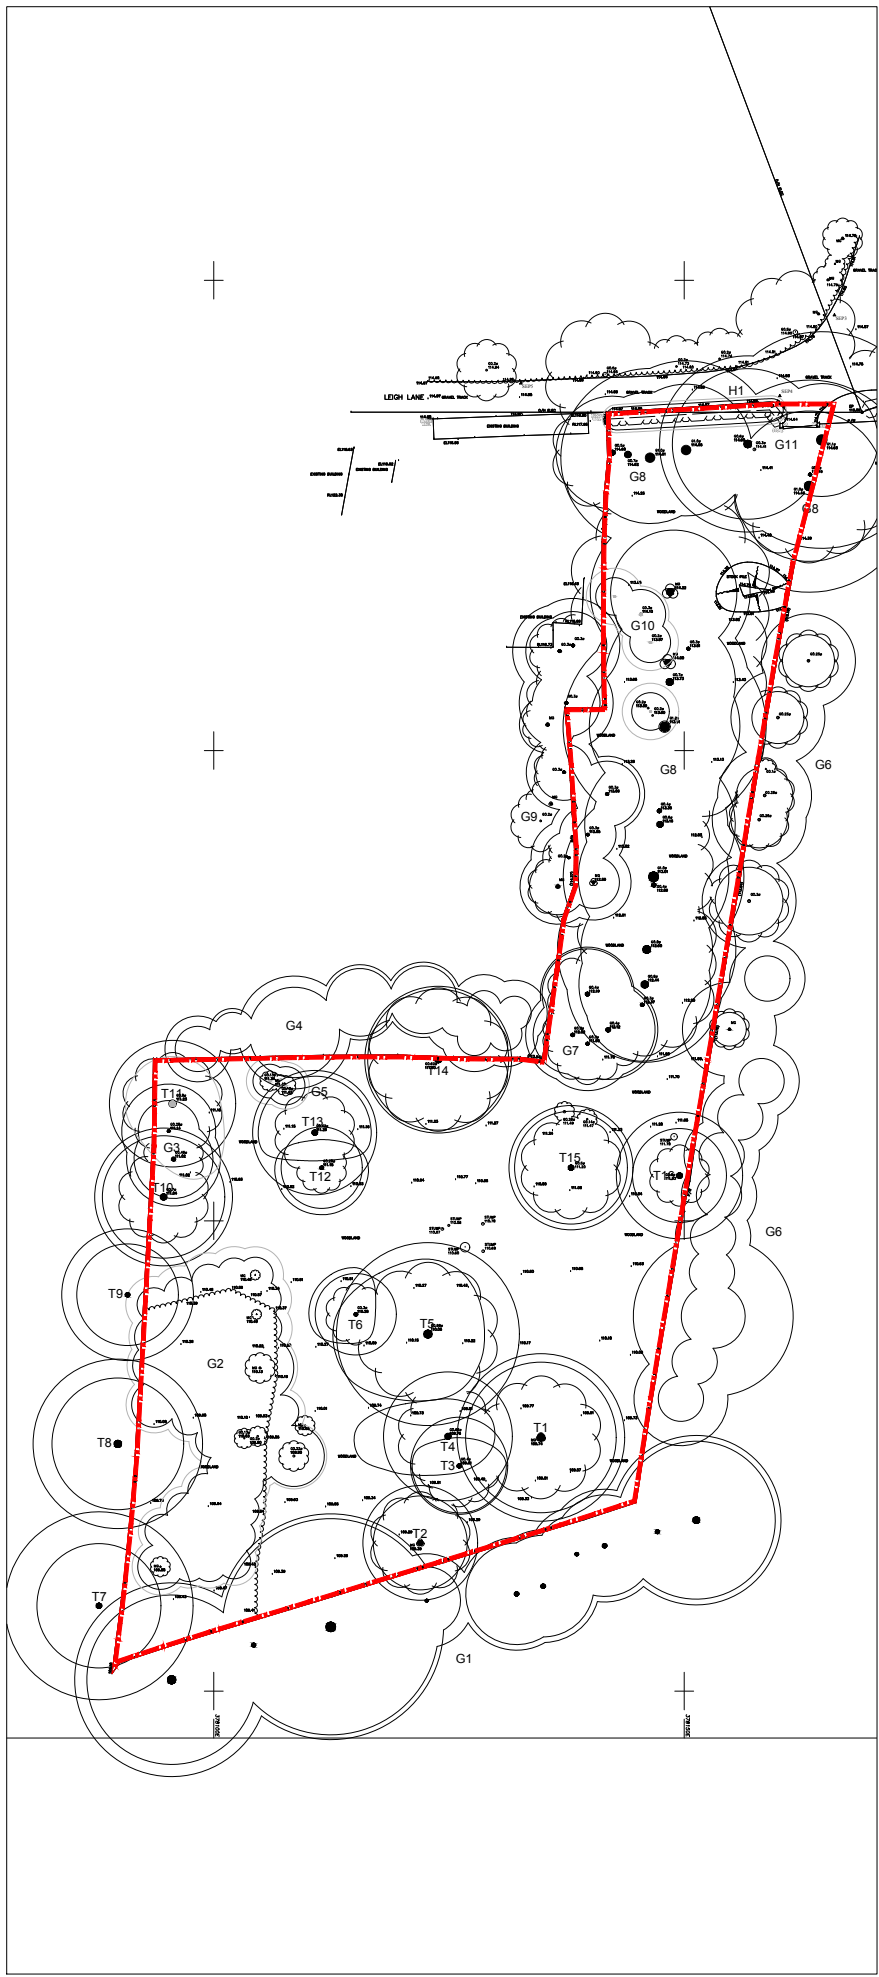

Rev	Date	Description	Rev By	Chk'd By
Project Title				
PROPOSED NEW BUILD				
LAND AT LEIGH LANE				
ELTON				
BURY				
Client				
MR F LORD				
Status				
PLANNING				
Scale		Drawing Size		
1:200		A1		
Drawn By	JSM	Checked By	JSM	Date 08/21
Drawing Title				
EXISTING SITE PLAN				
Job Dwg No				
419BUR-101				
ABODE				
MANCHESTER 0161 711 0858				
No.1 Spinningfields, WeWork (Abode)				
Quay Street, Manchester, M3 3JE				
LONDON 020 3053 8255				
1 Knightsbridge Green, 7th Floor, Office 7.02				
London, SW1X 7NE				
info@abode-architecture.co.uk www.abode-architecture.co.uk				