



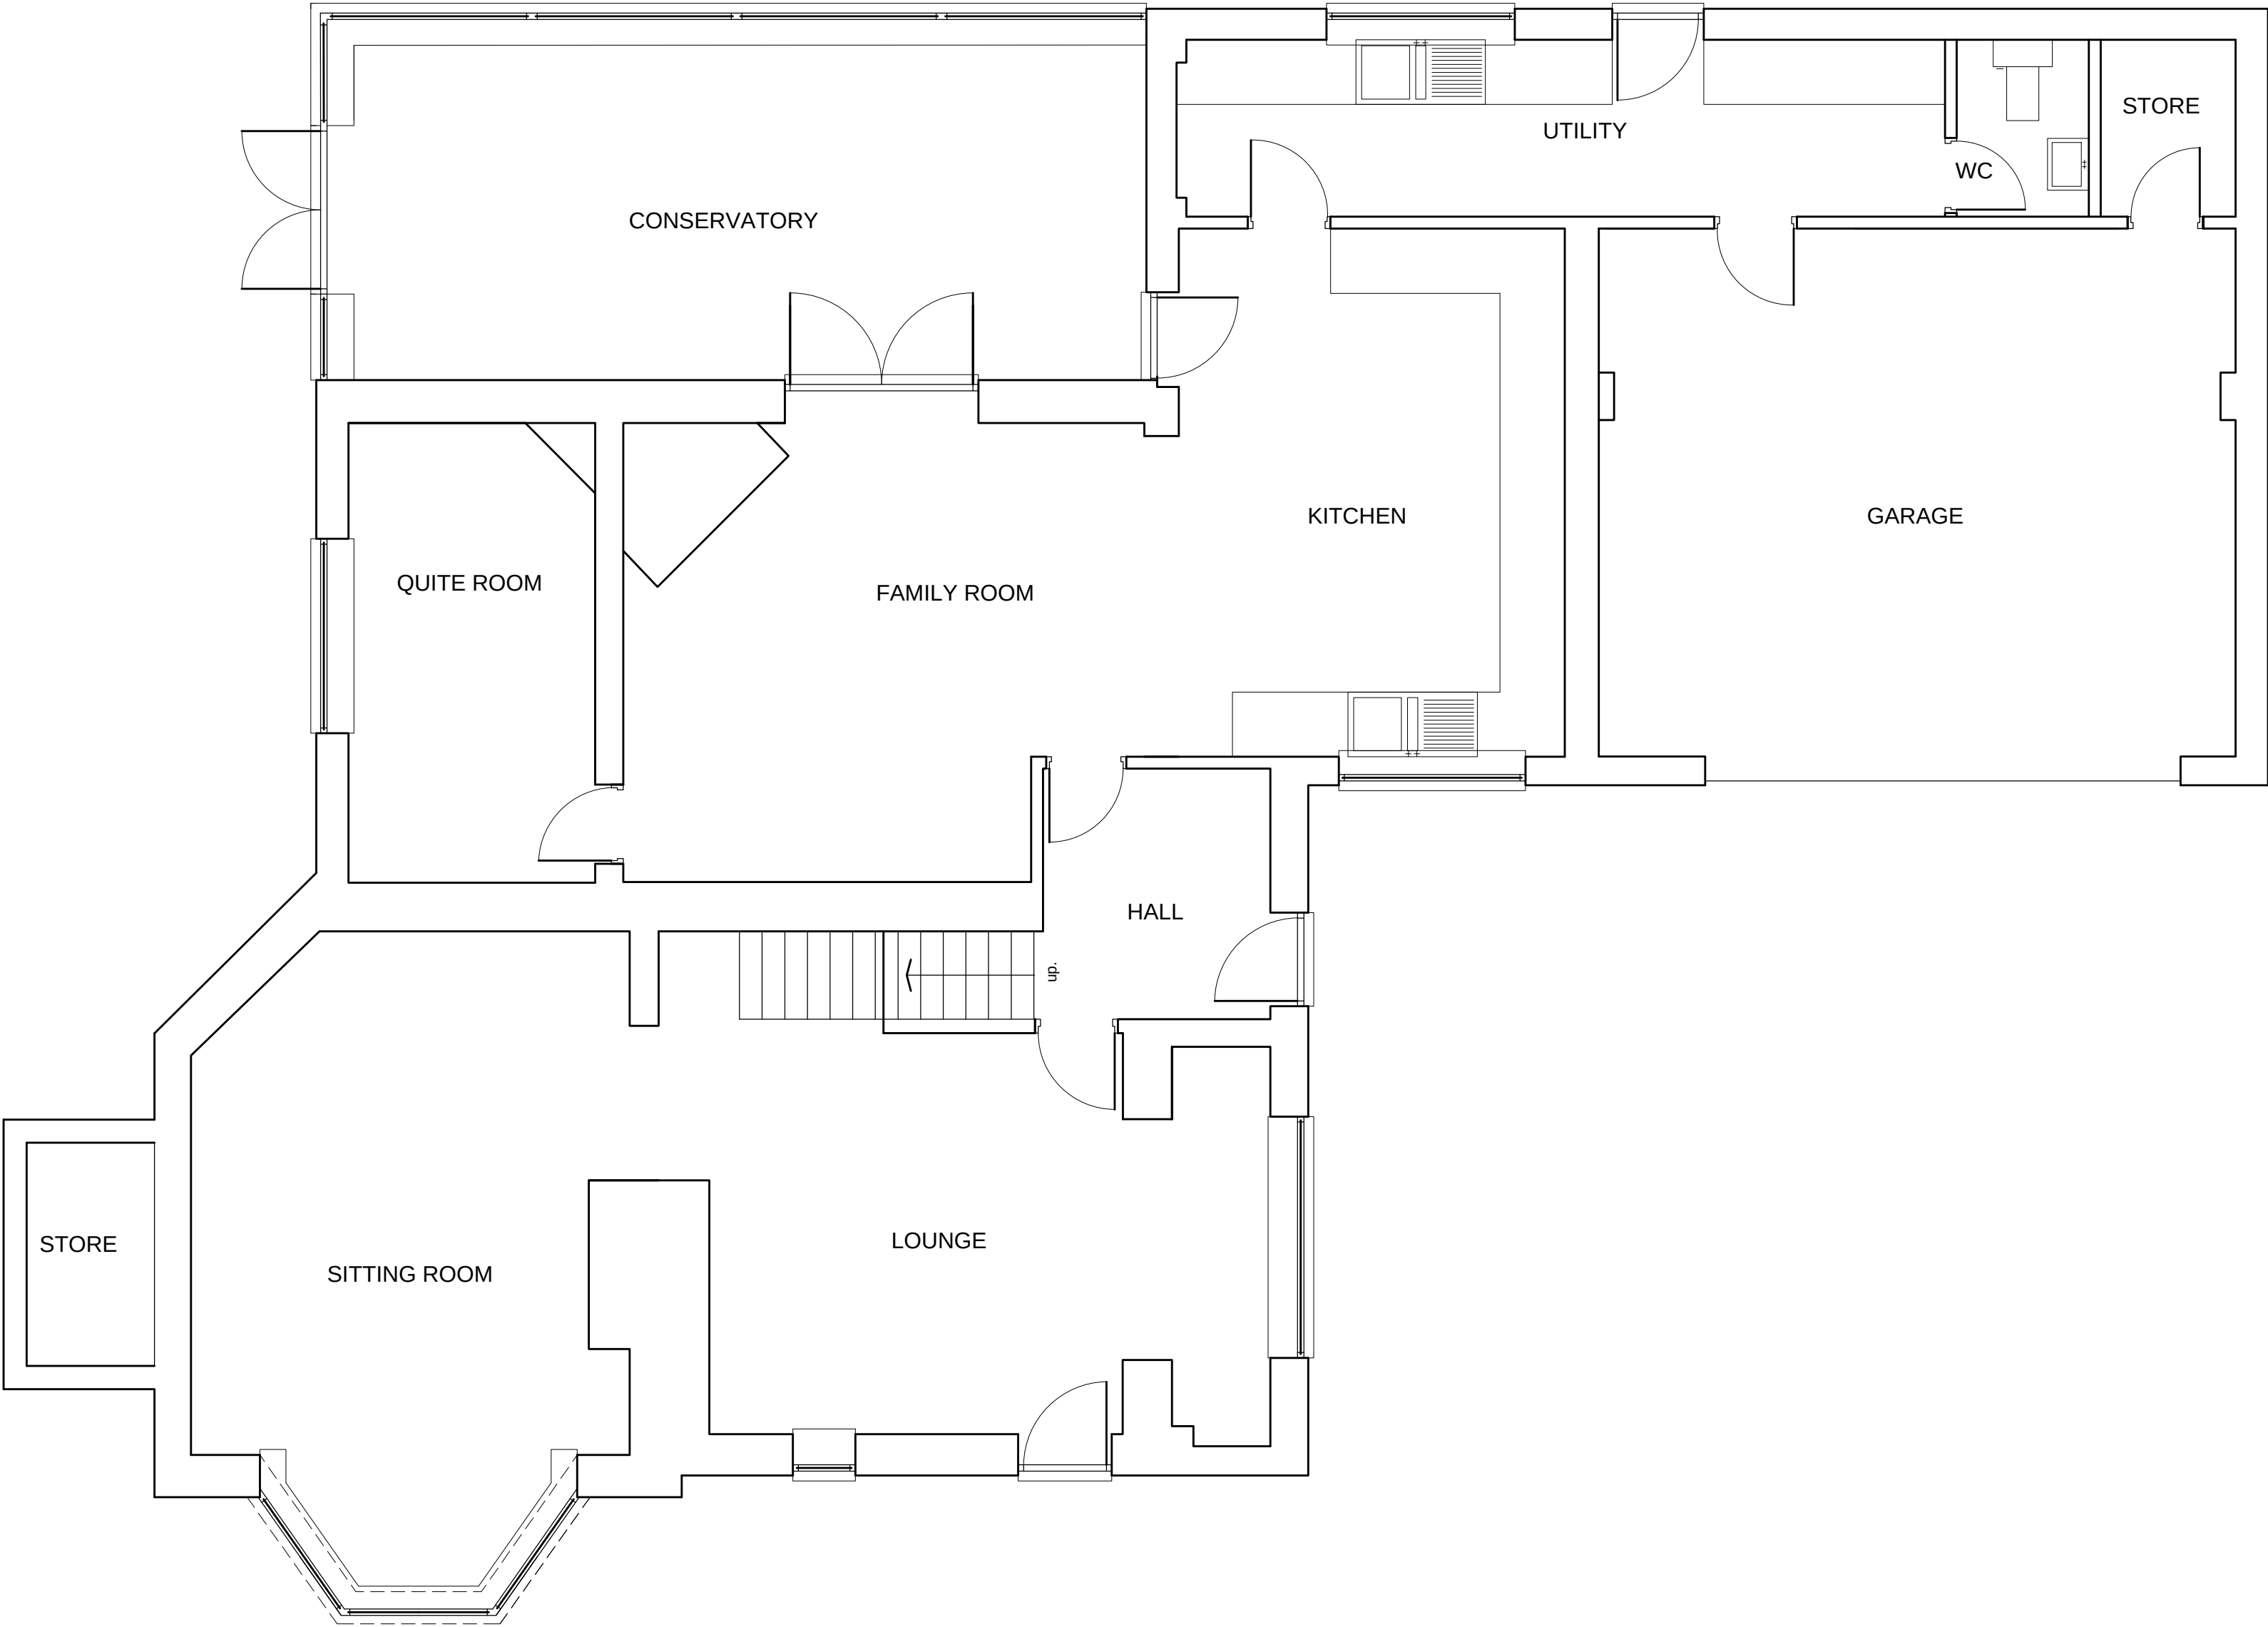

EXISTING GROUND FLOOR

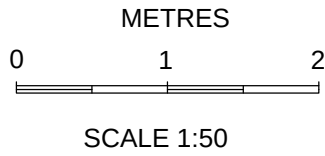

REV	DATE	AMENDMENTS	INT
Harry Jackson Surveyors Limited			
Unit 4A Farnworth Park Industrial Estate Wellington Street, Farnworth, Bolton BL4 7BY Tel: 01204 701740 Mobile: 07931 321879			
CLIENT	Mrs Shahana Begum		
ADDRESS	The Gatehouse Woodhill Road Bury BL8 1BN		
PROJECT	Extension & Alts to Existing Dwelling		
TITLE	Existing Ground Floor Plan		
DRAWING No.	03	REV	
SCALES	1:50	DATE	Jul 2017
DRAWN BY	BE	SHEET SIZE	A2
CHECKED BY	HJ	COPYRIGHT	©