


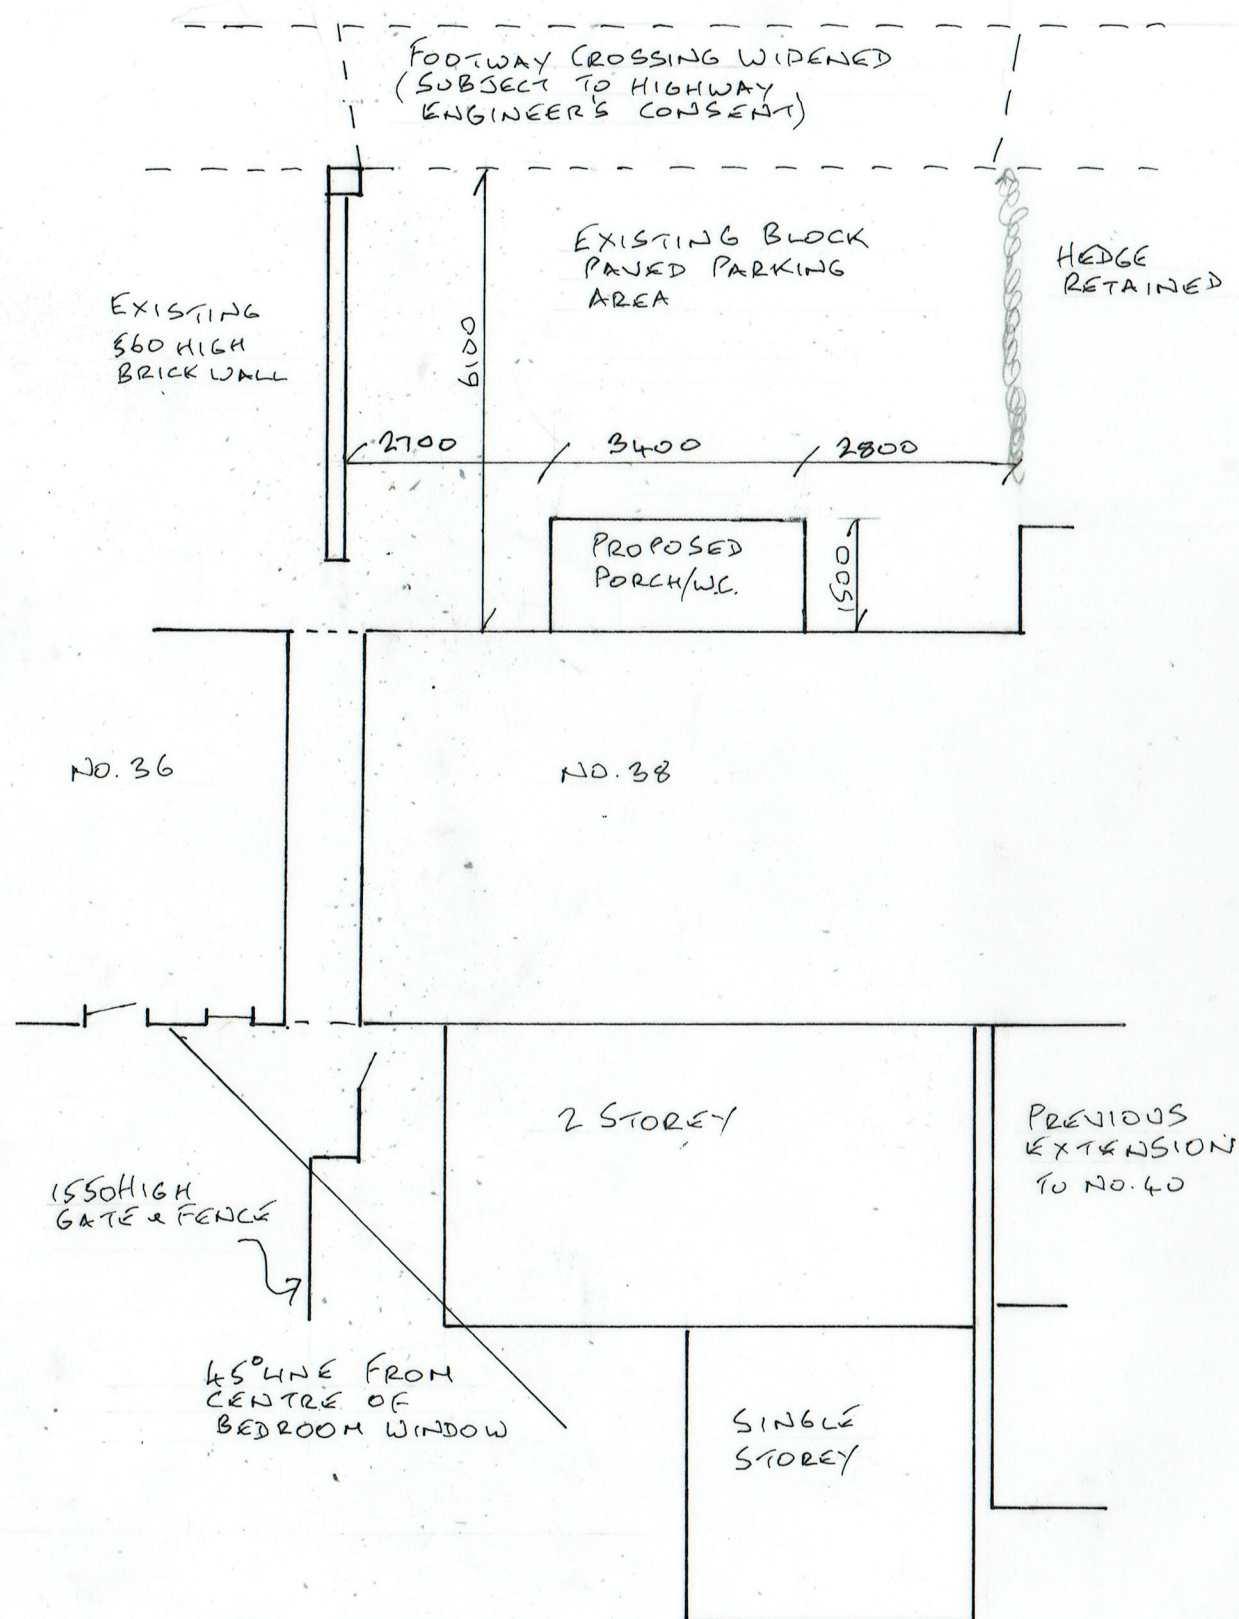

REAR ELEVATION

8. ADDITIONAL DETAILS

28/04/2022

22/681/08

FRONT PORCH & REAR EXTENSION
38 MORLEY STREET, BURY BL9 9JQ

0 METRES 5
SCALE 1:100 @ A3