




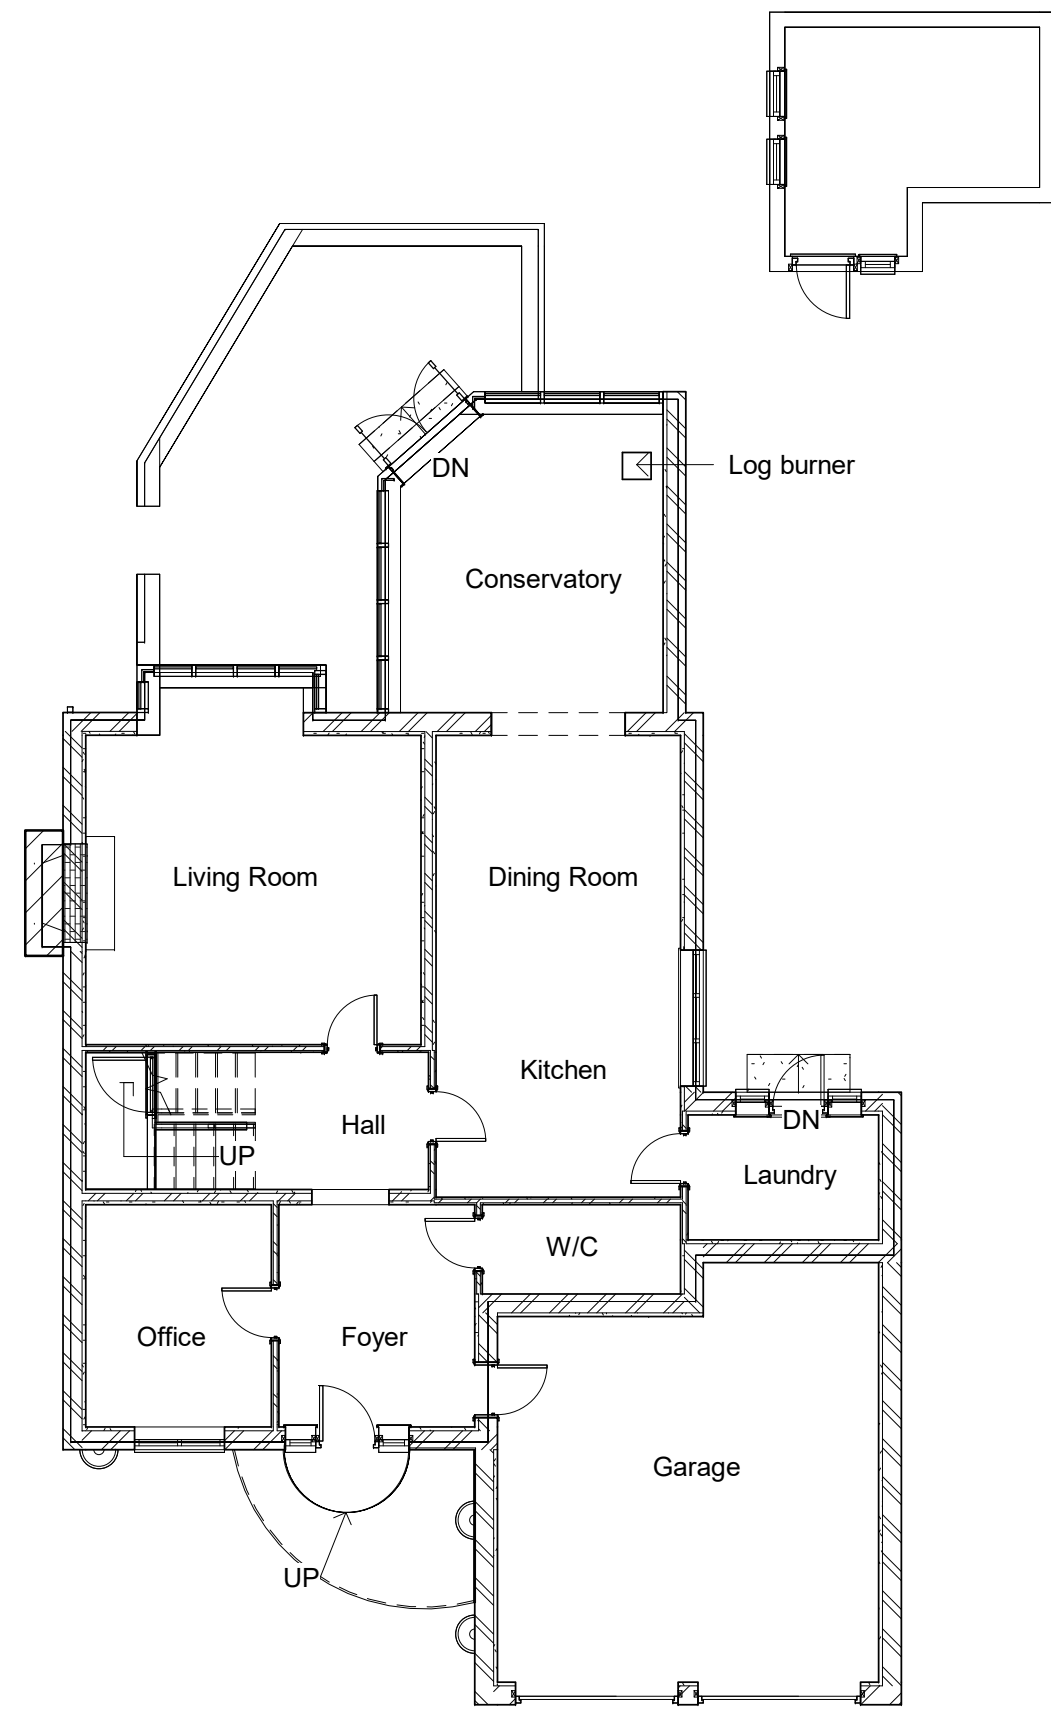

Existing Ground Floor Plan
1 : 100

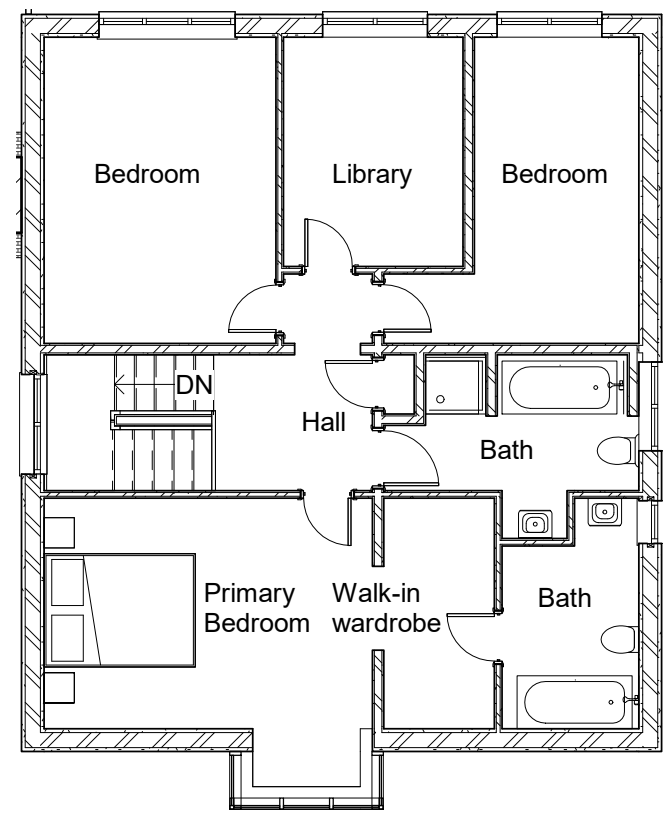

Existing First Floor Plan
1 : 100

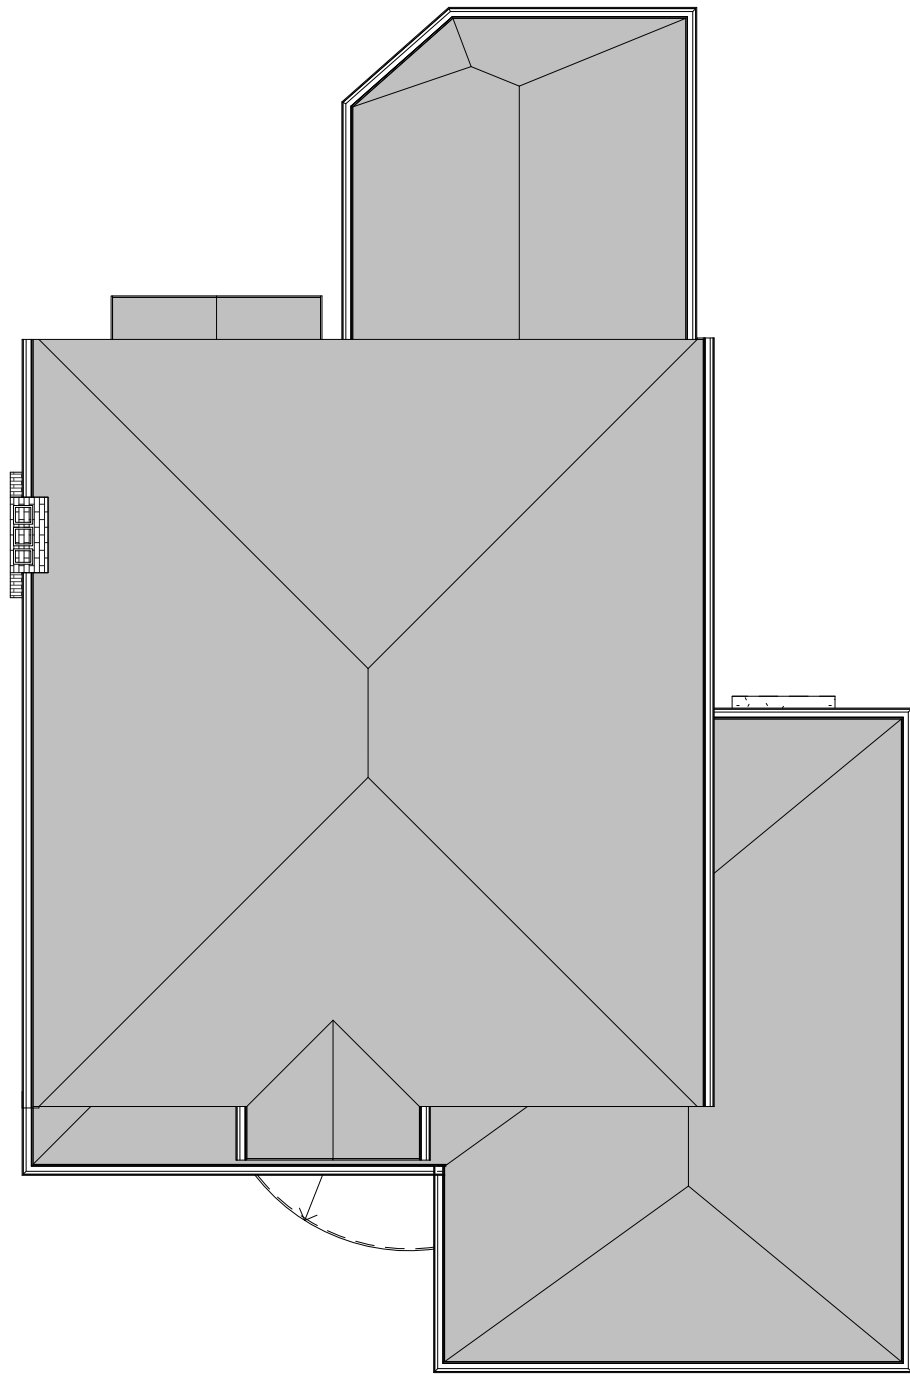

Existing Roof Plan
1 : 100




Existing Side Elevation 1
1 : 100




Existing Side Elevation 2
1 : 100



Existing Front Elevation
1 : 100

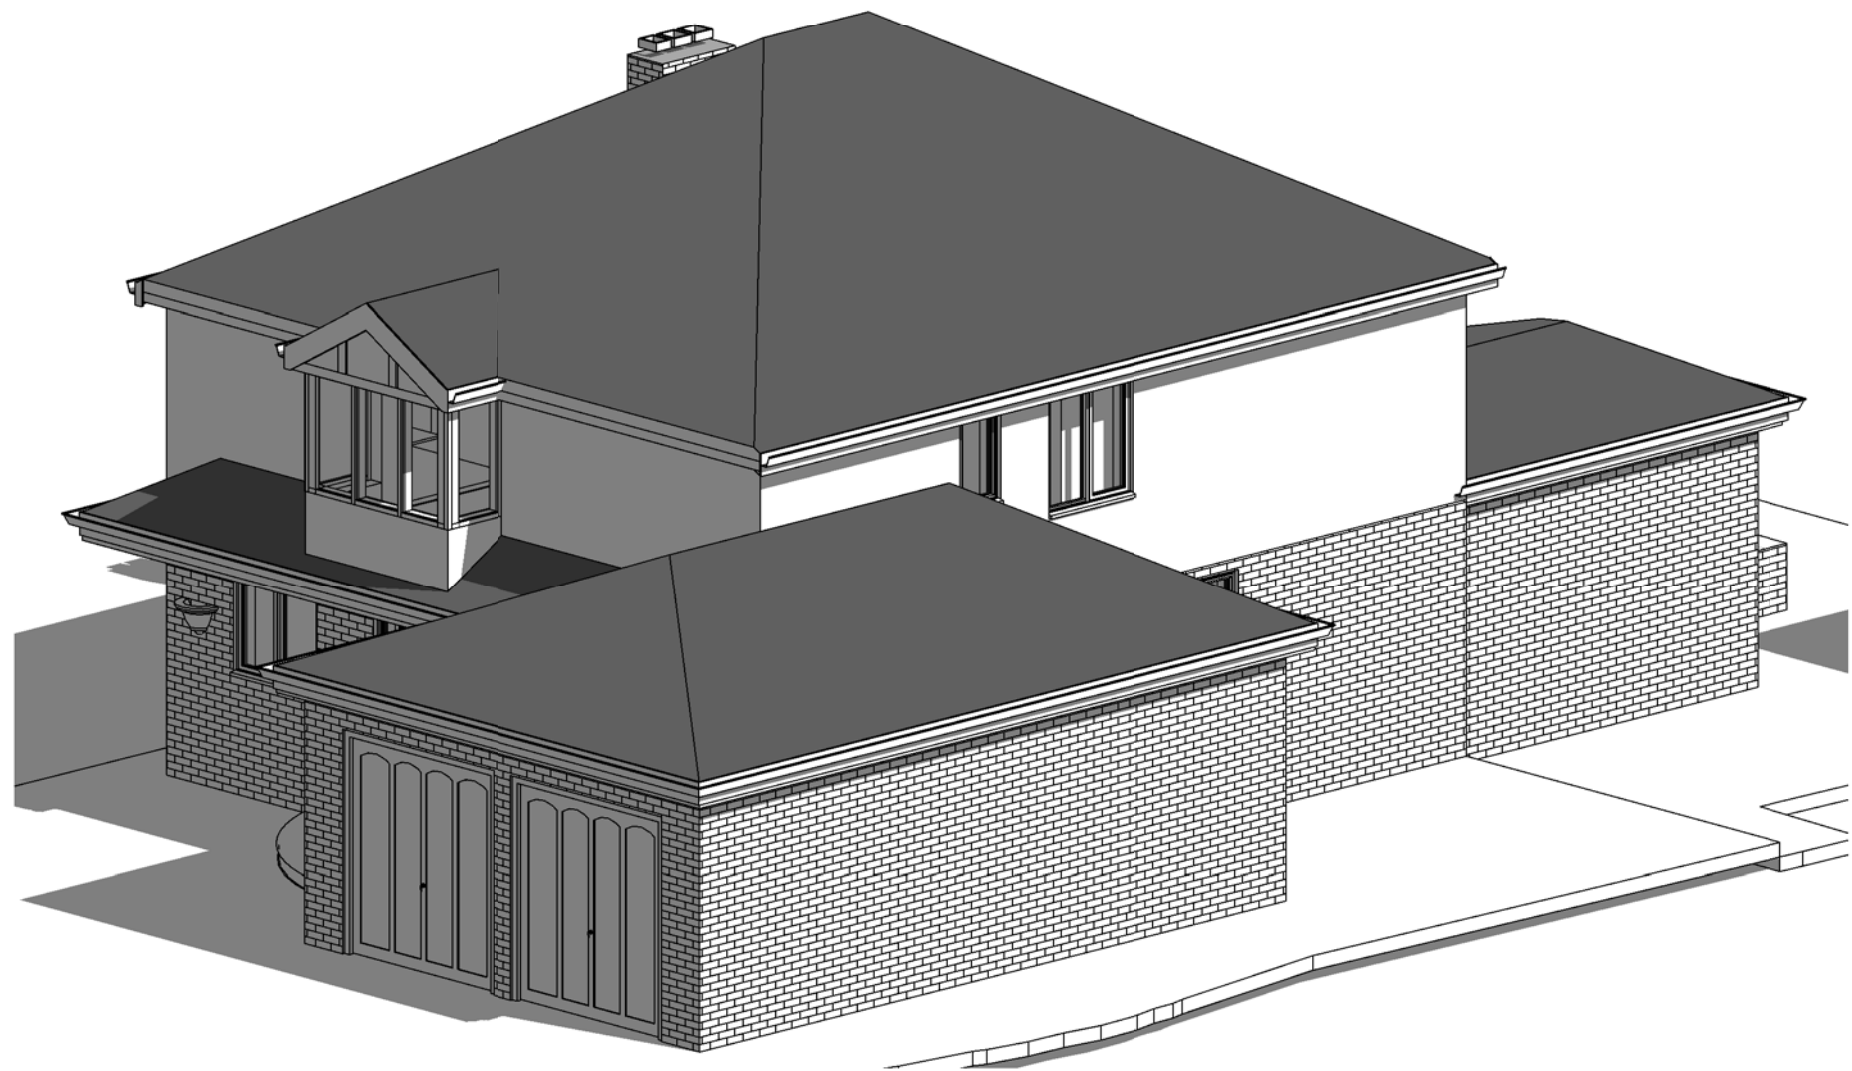


Existing External View 1

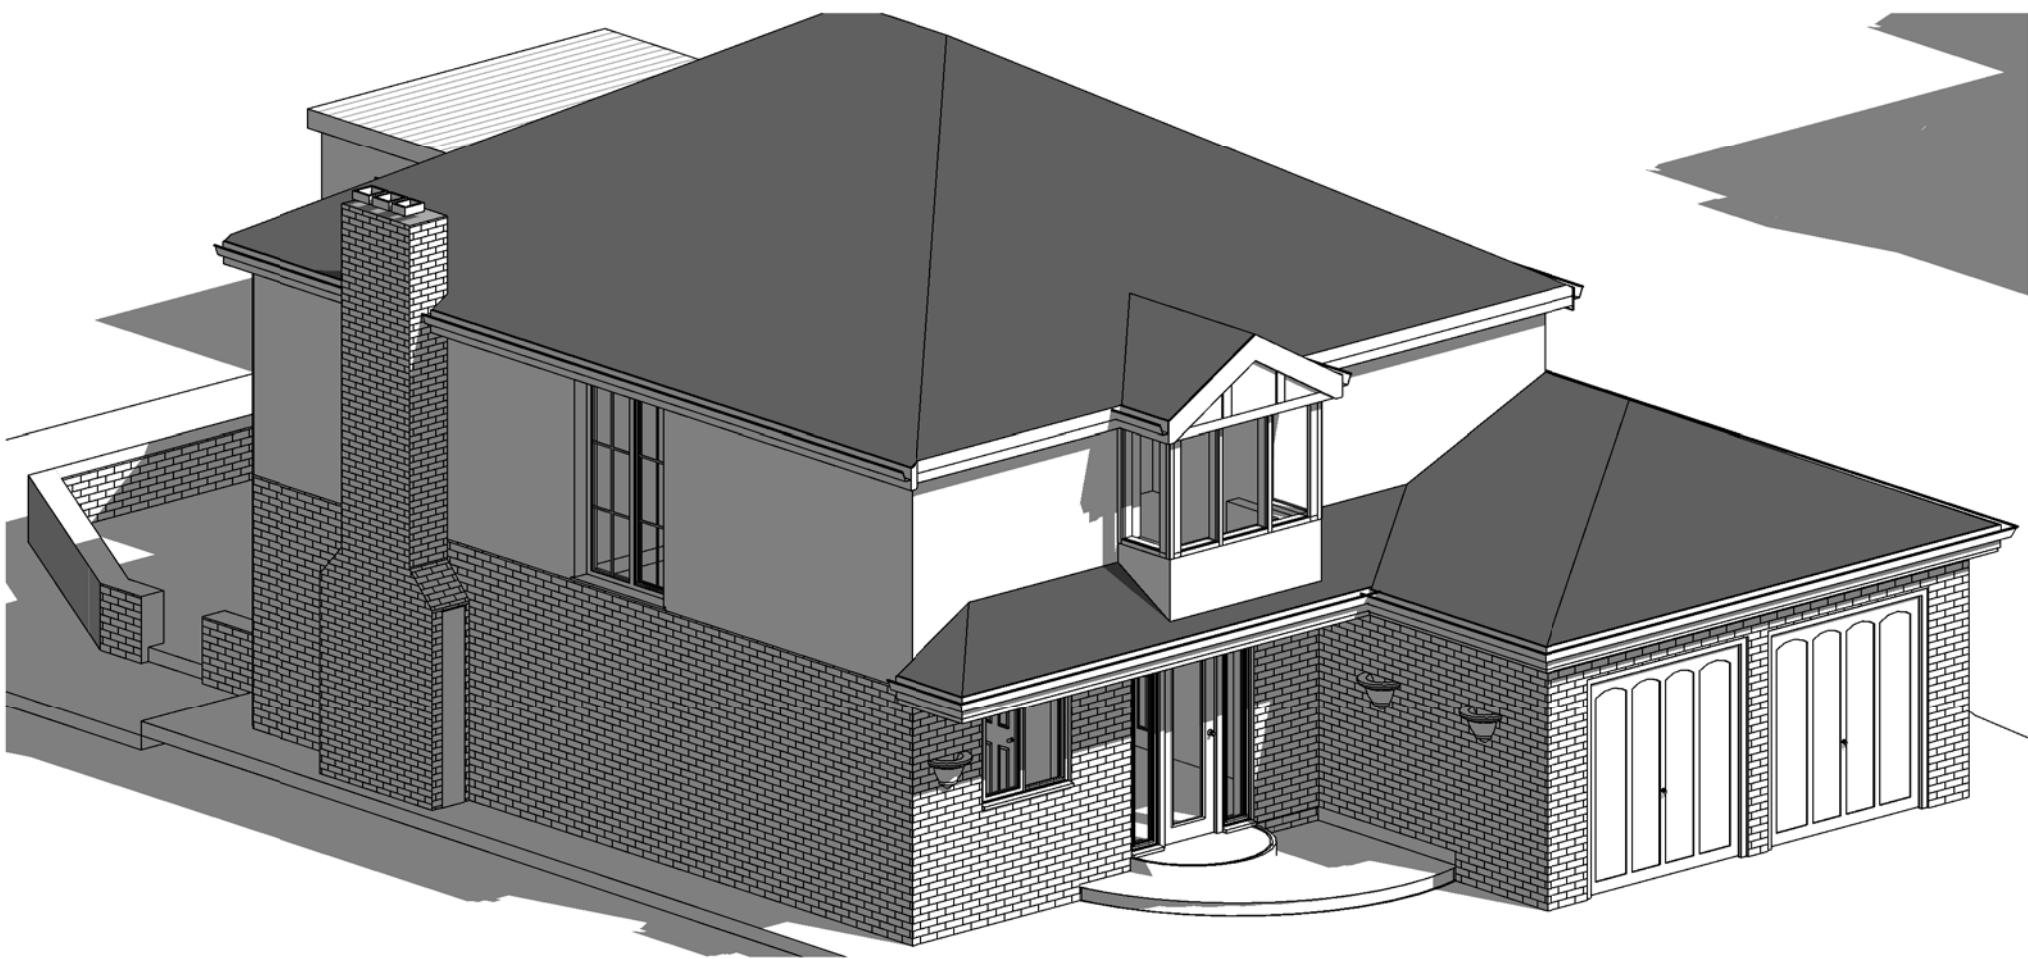


Existing External View 2



Existing Rear Elevation
1 : 100

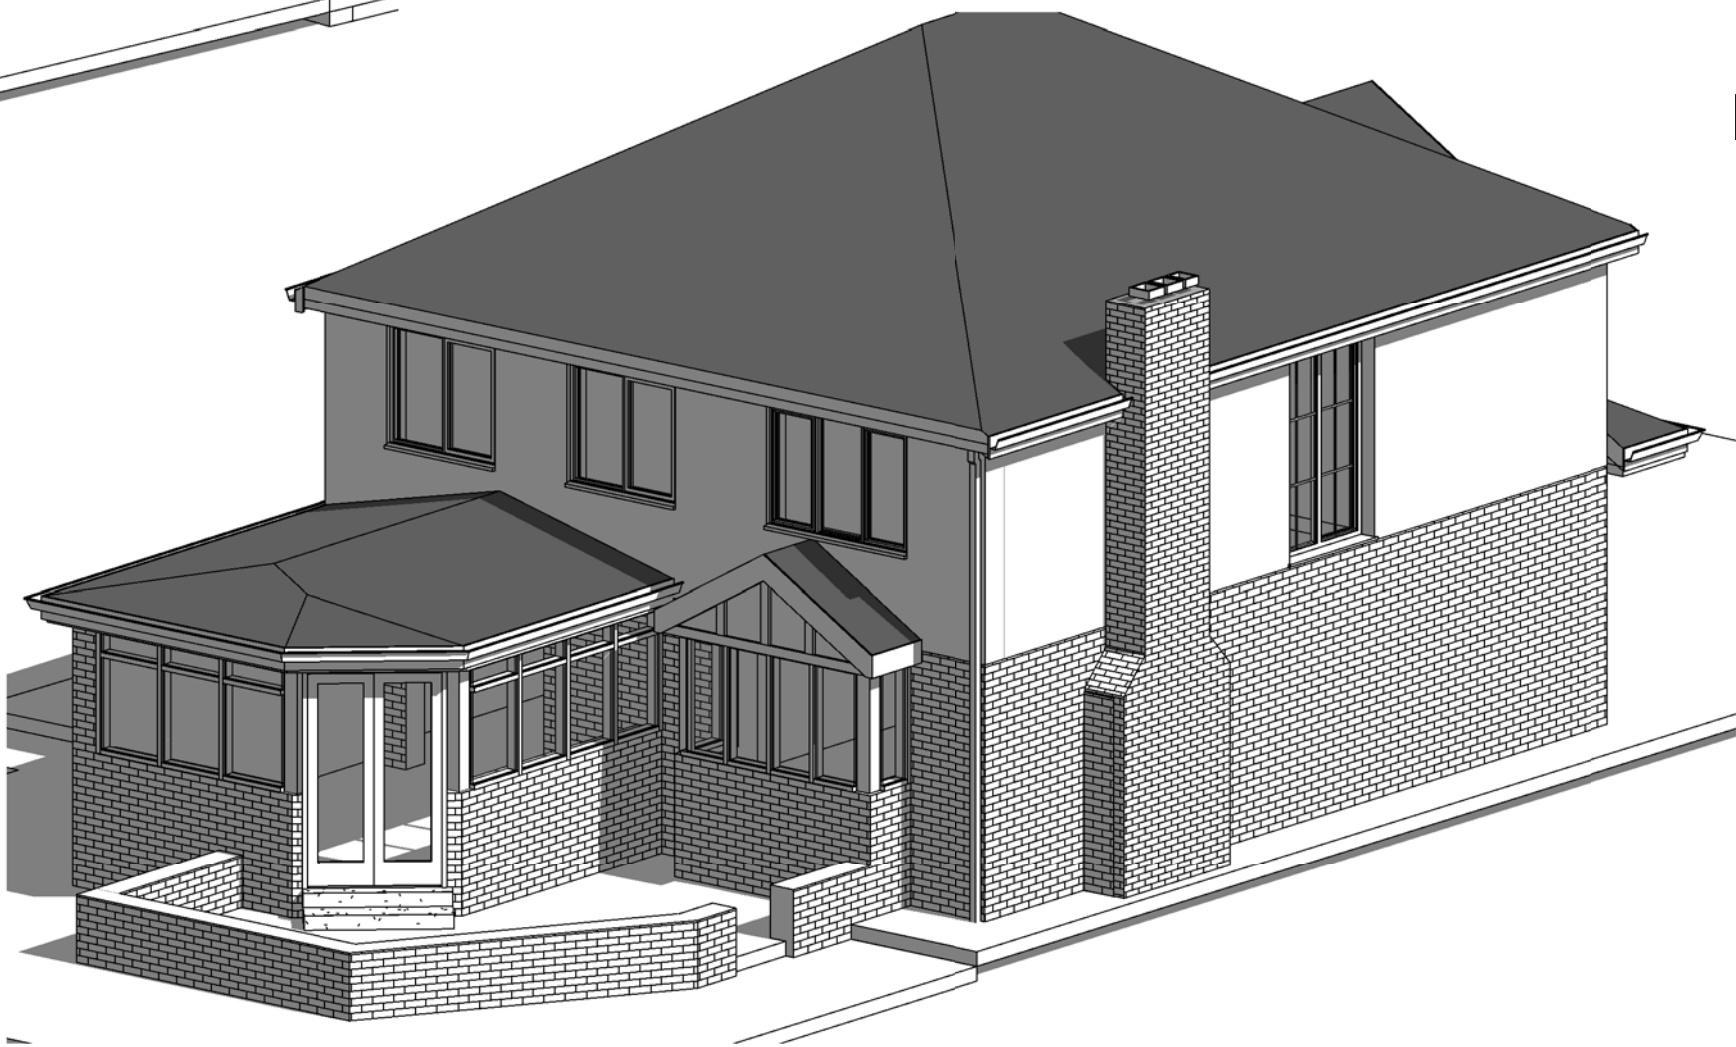

Existing External View 3

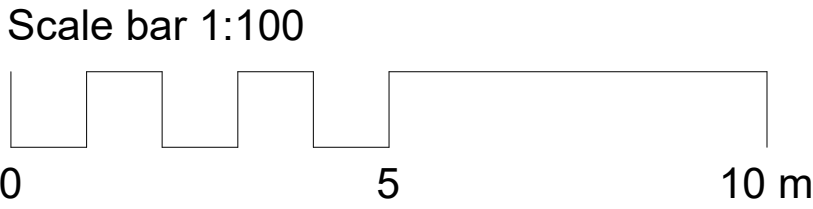

SCALE 1 : 100
A1 DRAWING

Client:
Frank Hurst
56 Kirklees Street,
Tottington, Bury
BL8 3NY



Bricks and Pieces
Suite 301
Broadstone Mill
Broadstone Road
Stockport
SK5 7DL
Tel: 0161 443 4117