


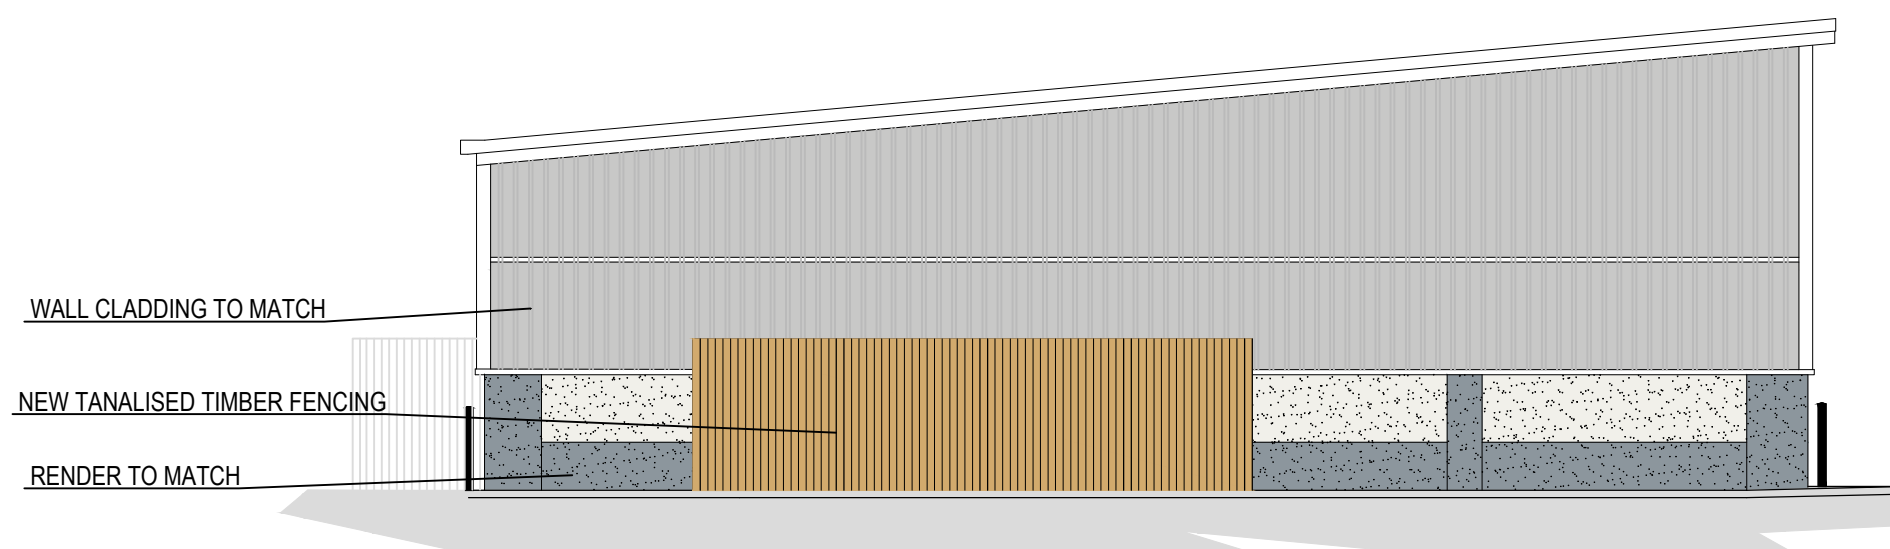


PROPOSED NORTH ELEVATION


PROPOSED NORTH ELEVATION




PROPOSED EAST ELEVATION

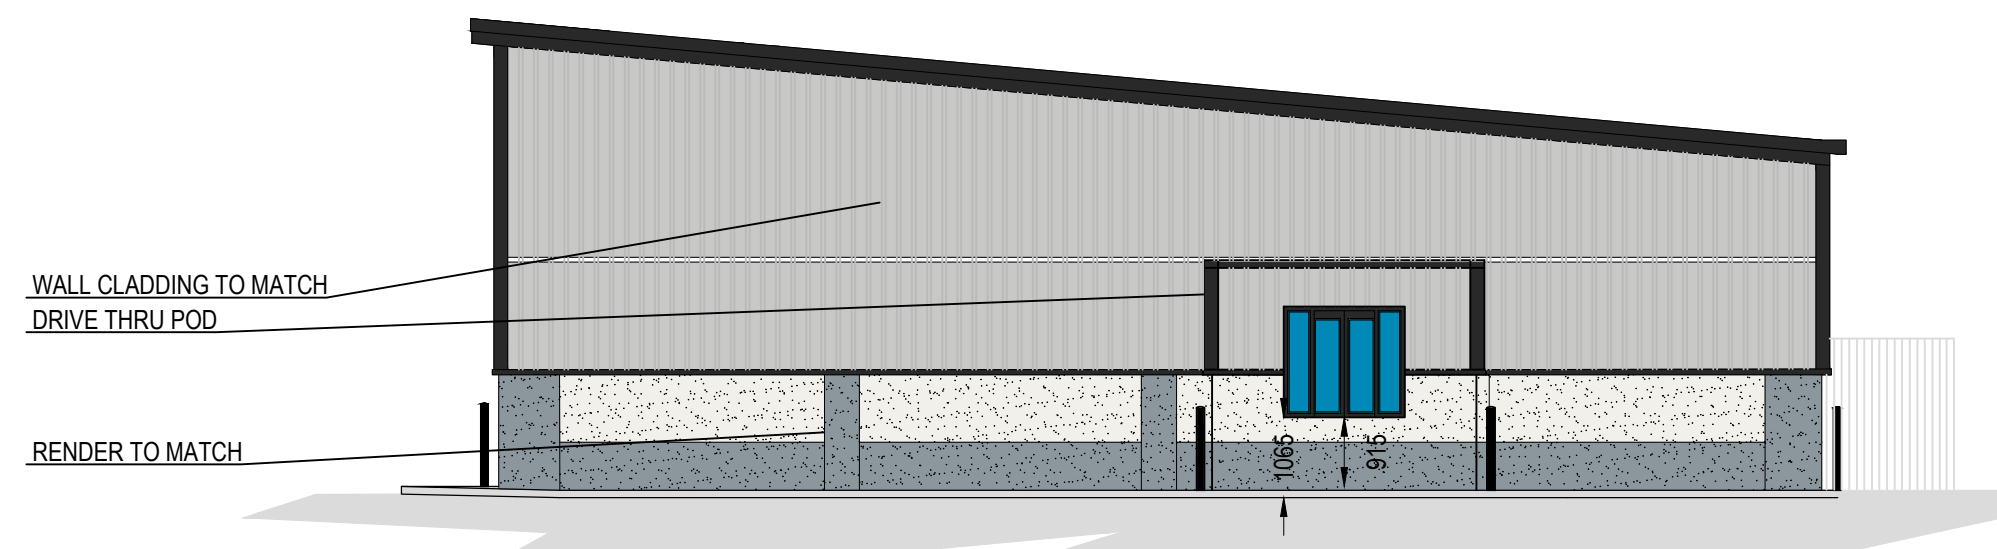


PROPOSED WEST ELEVATION

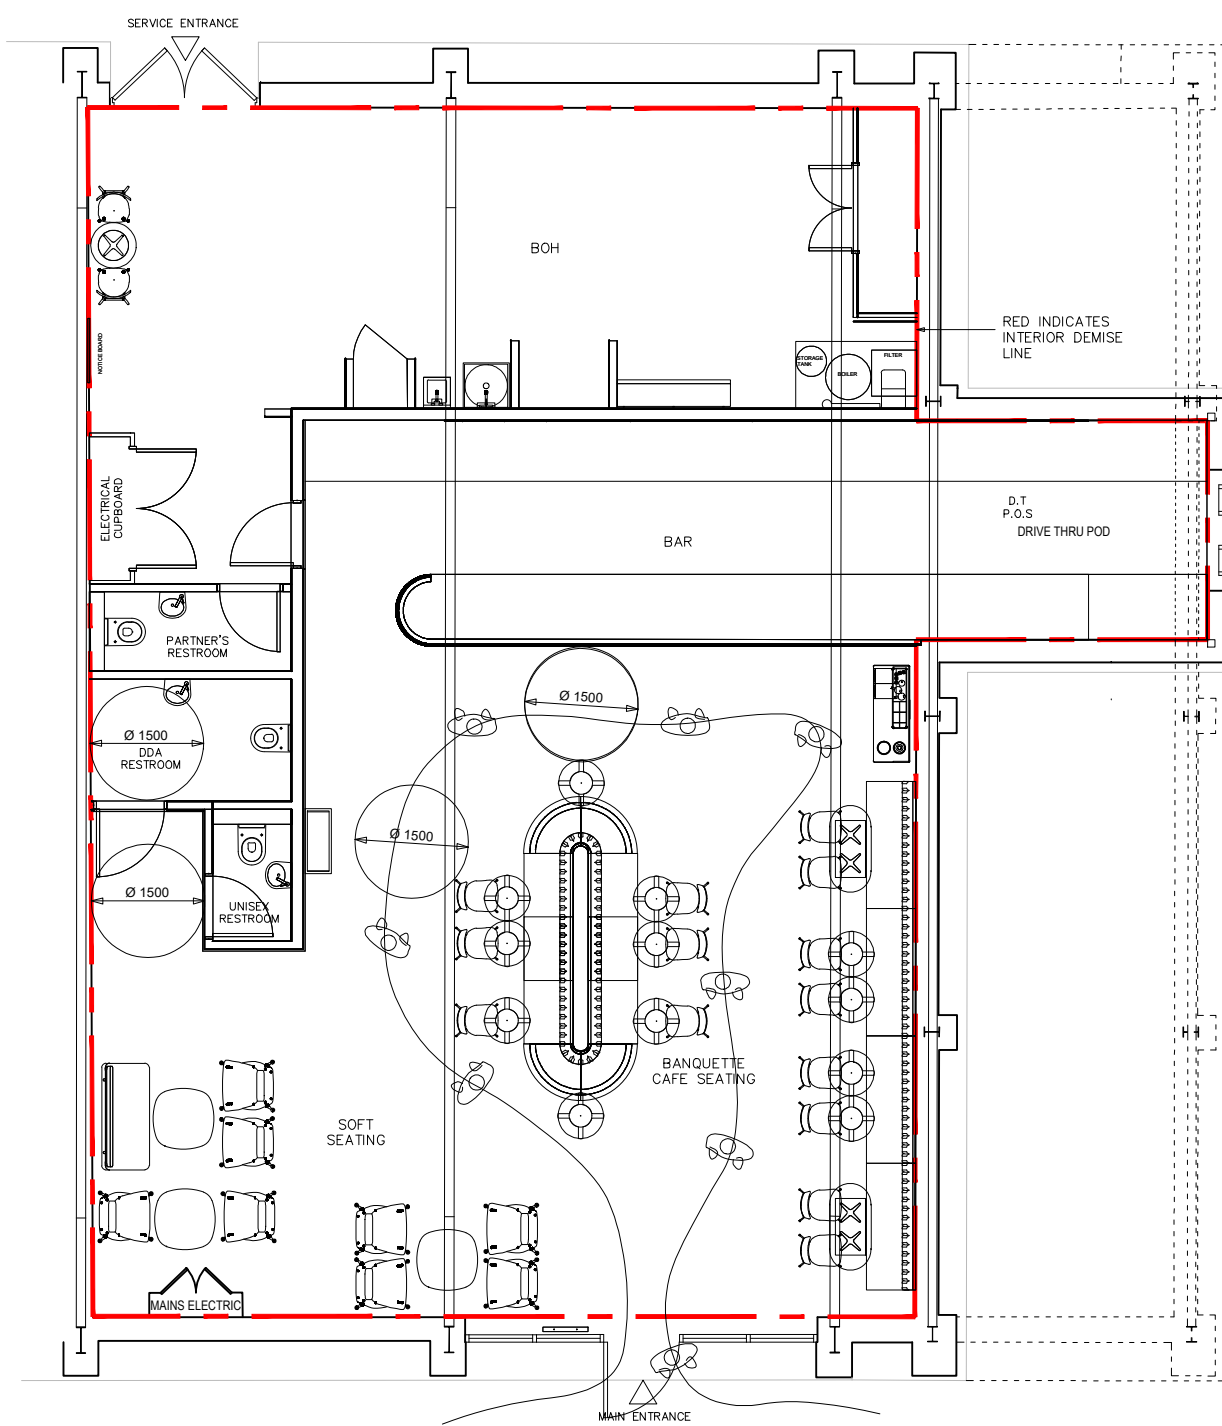

PROPOSED BUILDING PLAN

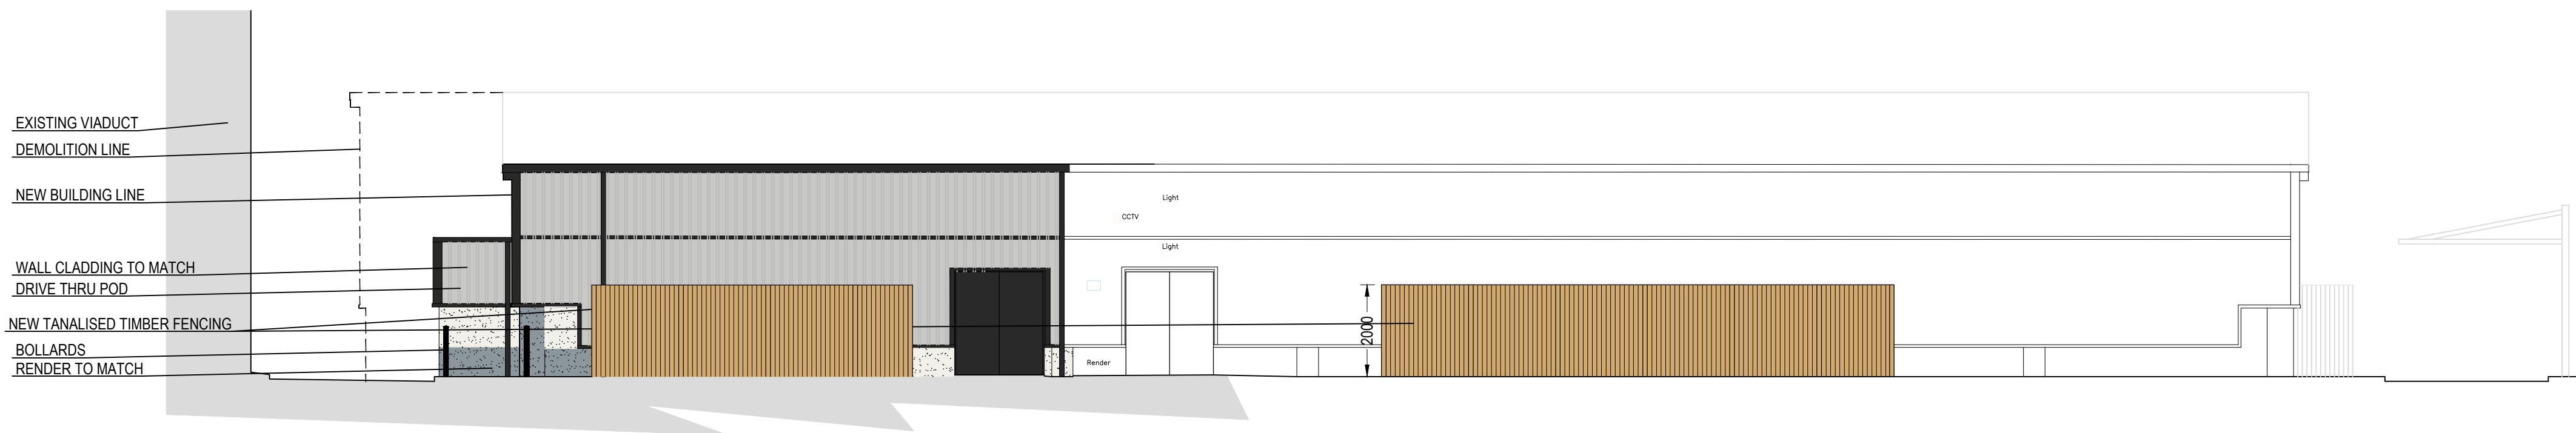

PROPOSED SOUTH ELEVATION

 

LION SHARE PROPERTIES LTD

CLIENT

UNIT 2 VICTORIA RETAIL PARK
BURY

PROJECT

PROPOSED PLANS & ELEVATIONS

TITLE

2418.P.104.B

DRAWING NO.

1:100

SCALE@A1

SW

DRAWN