



- Dimensions are in millimeters, unless stated otherwise.
- Scaling of this drawing is not recommended.
- It is the recipients responsibility to print this document to the correct scale.
- All relevant drawings and specifications should be read in conjunction with this drawing.

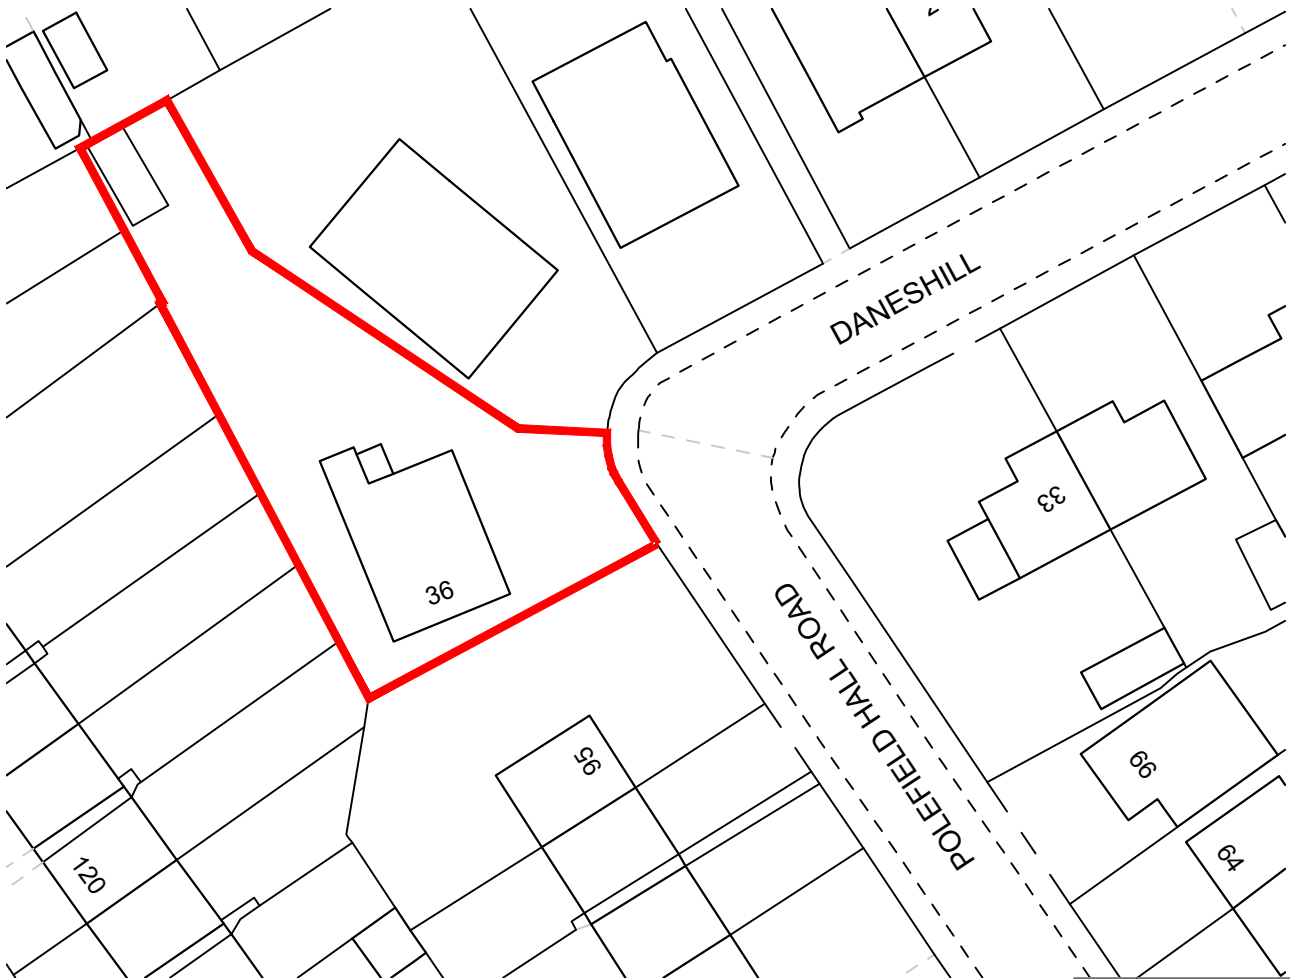


Location Plan
Scale 1:1250



Existing Site Plan
Scale 1:500

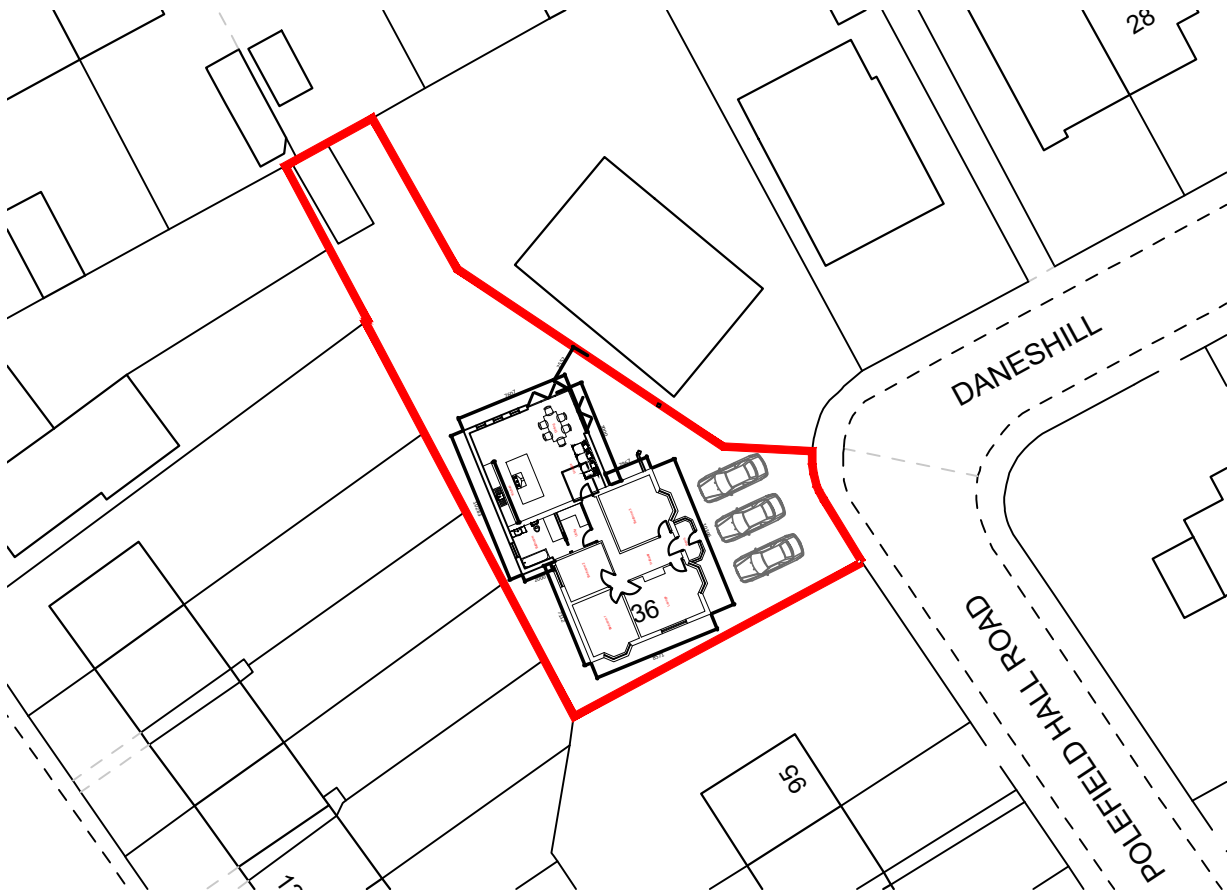

Proposed Site Plan
Scale 1:500

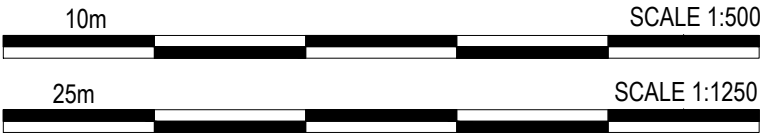

PLANNING

rev	amendments	by	ckd	date
-----	------------	----	-----	------

36 Daneshill Road

Location and Site Plan

CLIENT LOGO

(Insert Client Logo into Client Logo Block)

Drawing Status:	Planning
Drawn / Checked:	AP / ###
Date:	13/06/2022
Scale:	As Shown A3
Drawing no:	Revision:
#####	A