



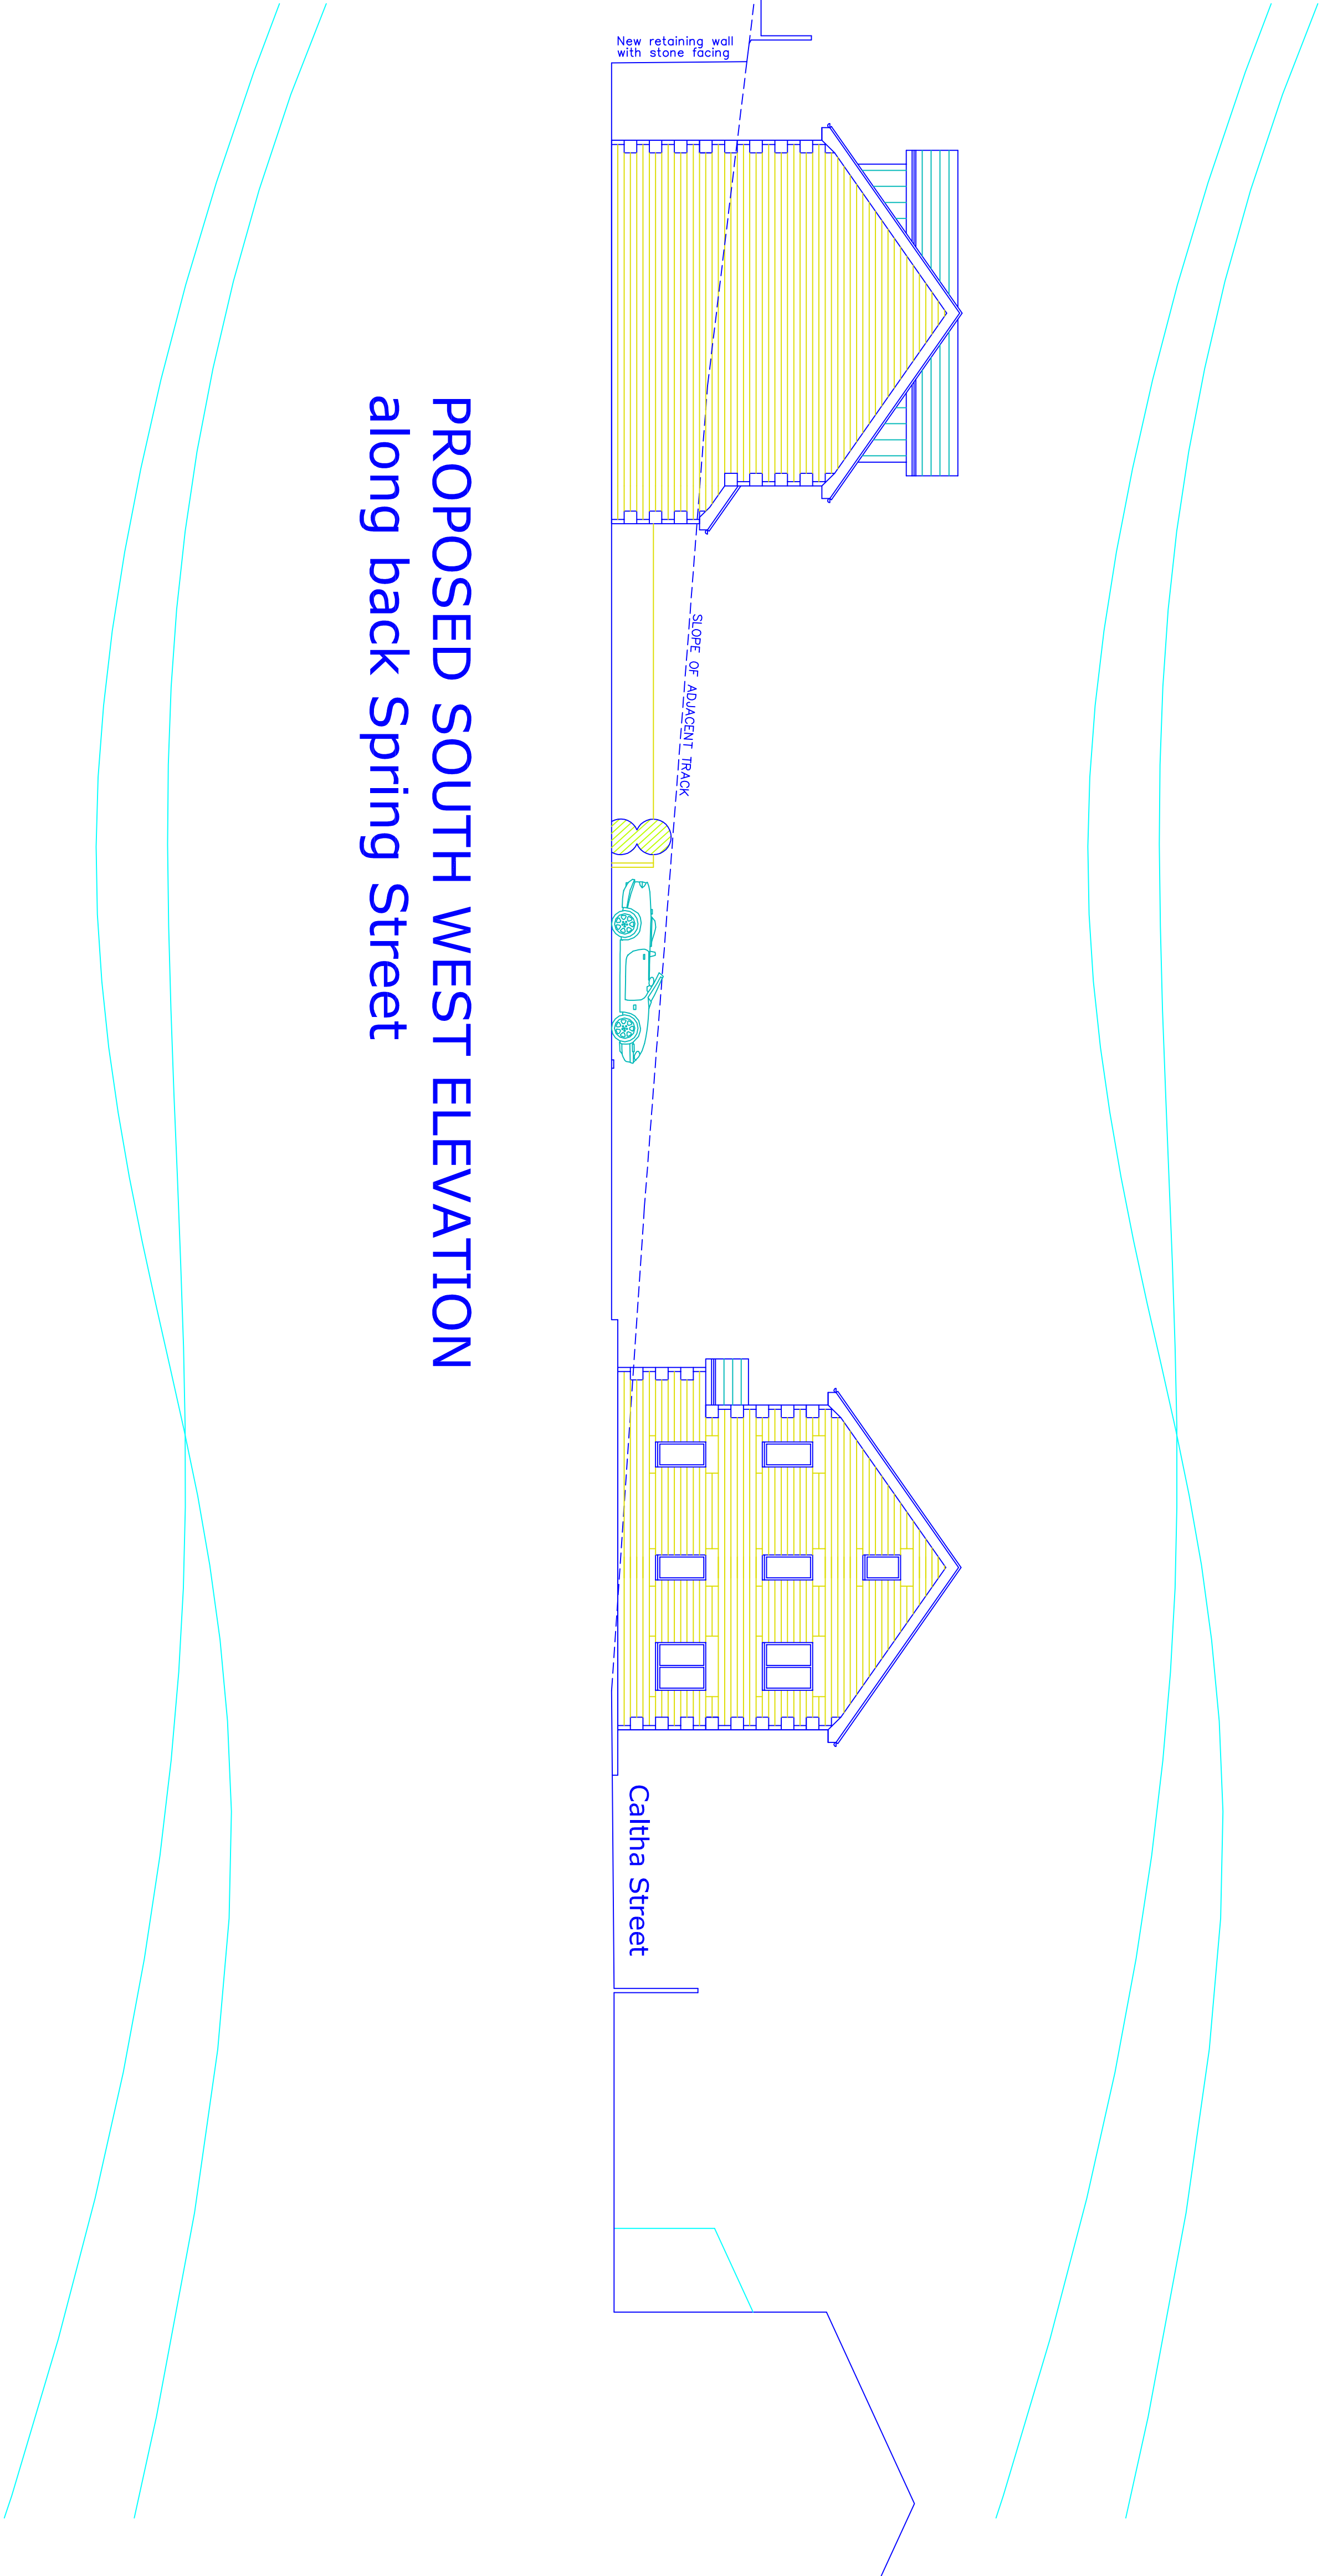

PROPOSED SOUTH WEST ELEVATION along back Spring Street

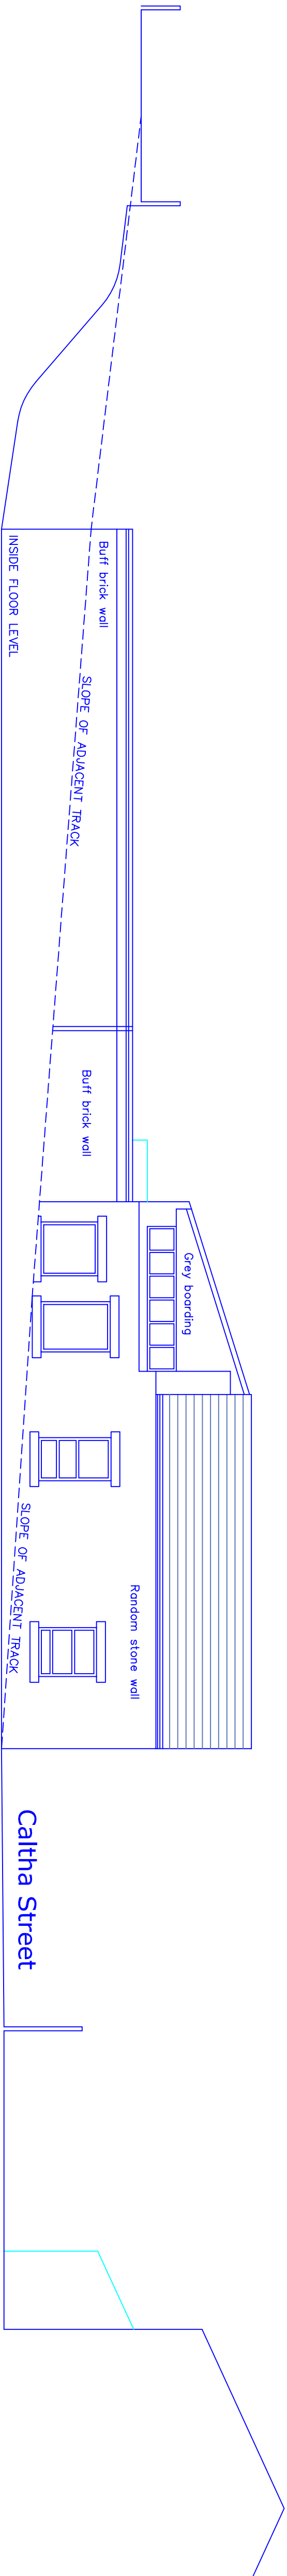

EXISTING SOUTH WEST ELEVATION along back Spring Street

This drawing and design concept is the property of PPV design. It should not be reproduced without written permission

0 1 2 3 4 5 6 7 M

Spring Street Sawmills scale 1:100@A1
Spring Street September 2011
Ramsbottom BL0 9JQ

bb2-08 Existing and Proposed
Site Section

PPV design Ltd

2 Helmsford Road, Holcombe Village
Ramsbottom, Lancashire BL8 4PA

Gary Dearden (PA) (hons) DipArch RIBA
gary@ppv-design.co.uk www.ppv-design.co.uk
T. 01706 6221751 M. 07112 669482