



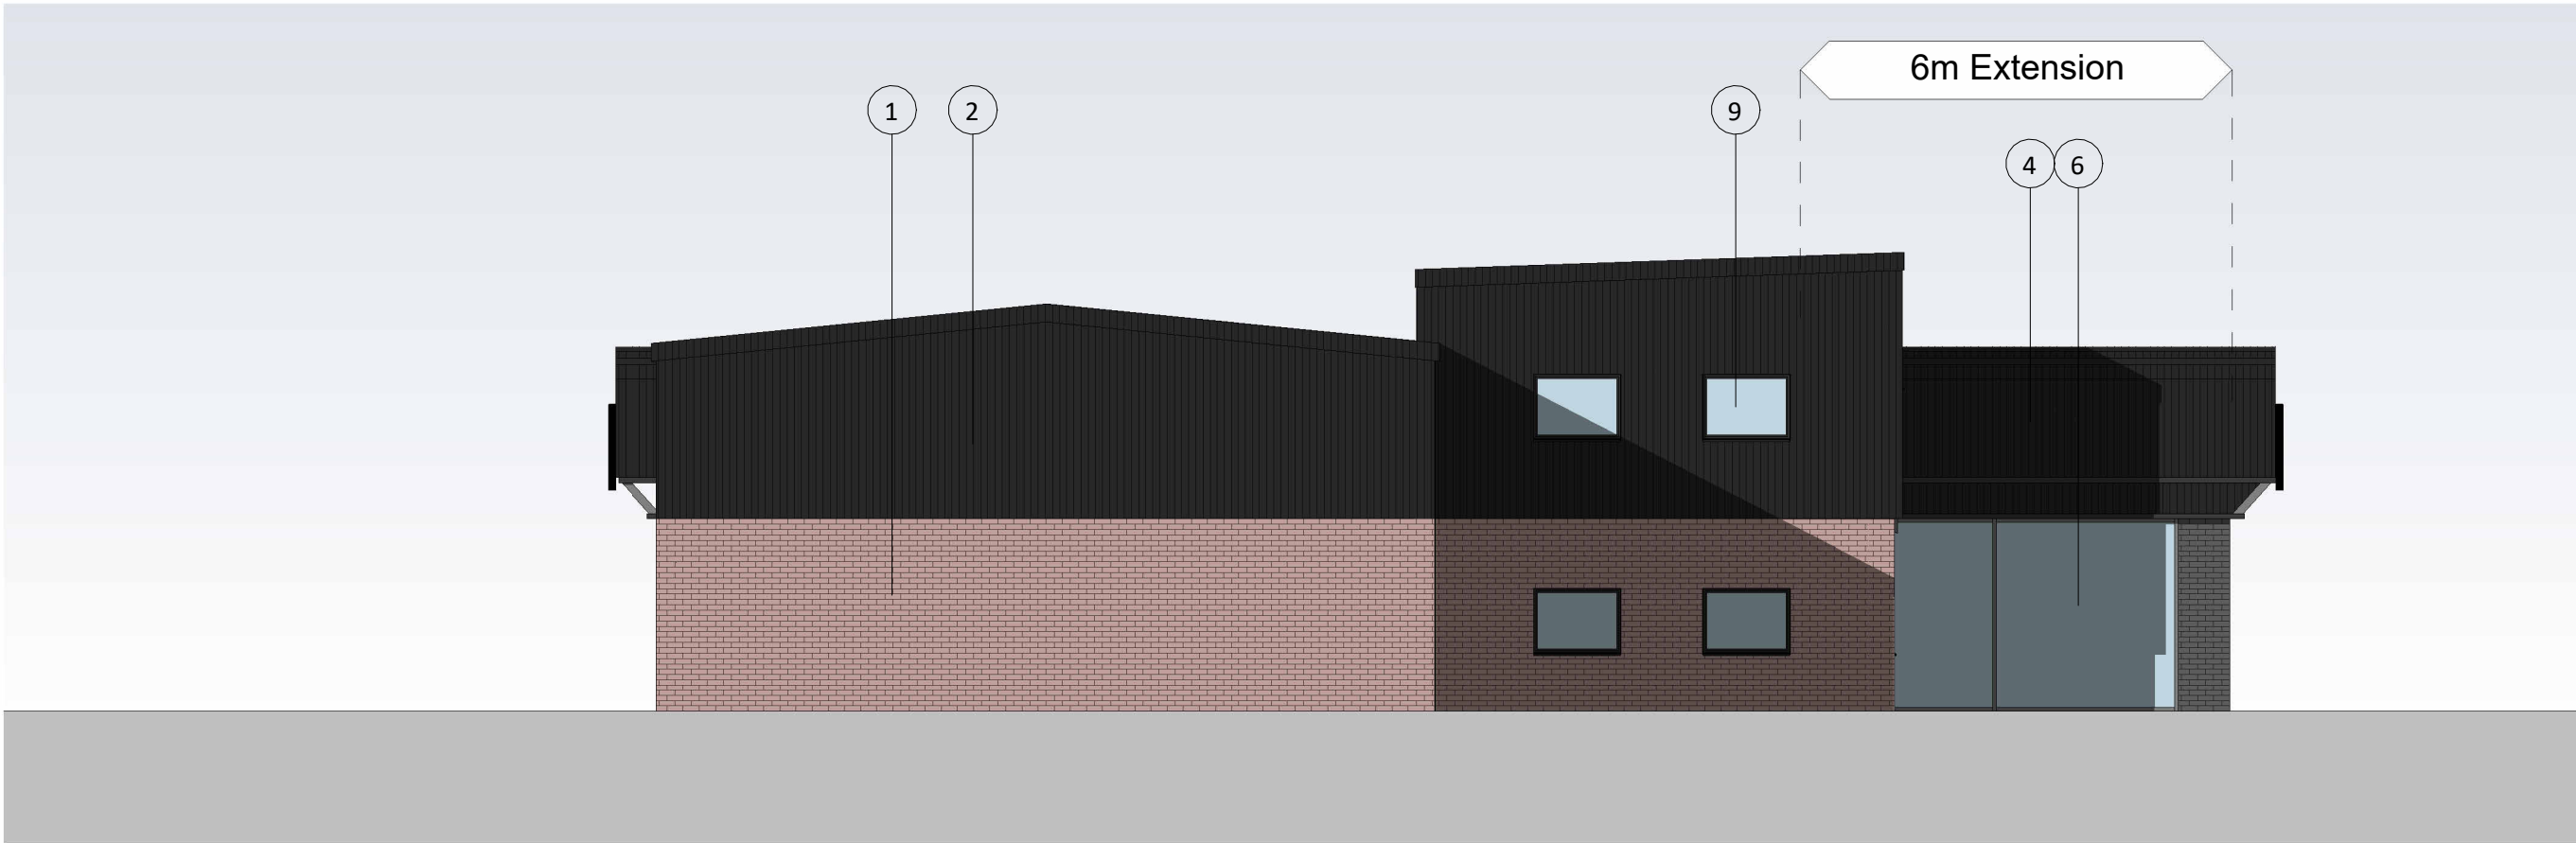


1 - PL - Proposed North Elevation
1 : 100



4 - PL - Proposed South Elevation
1 : 100

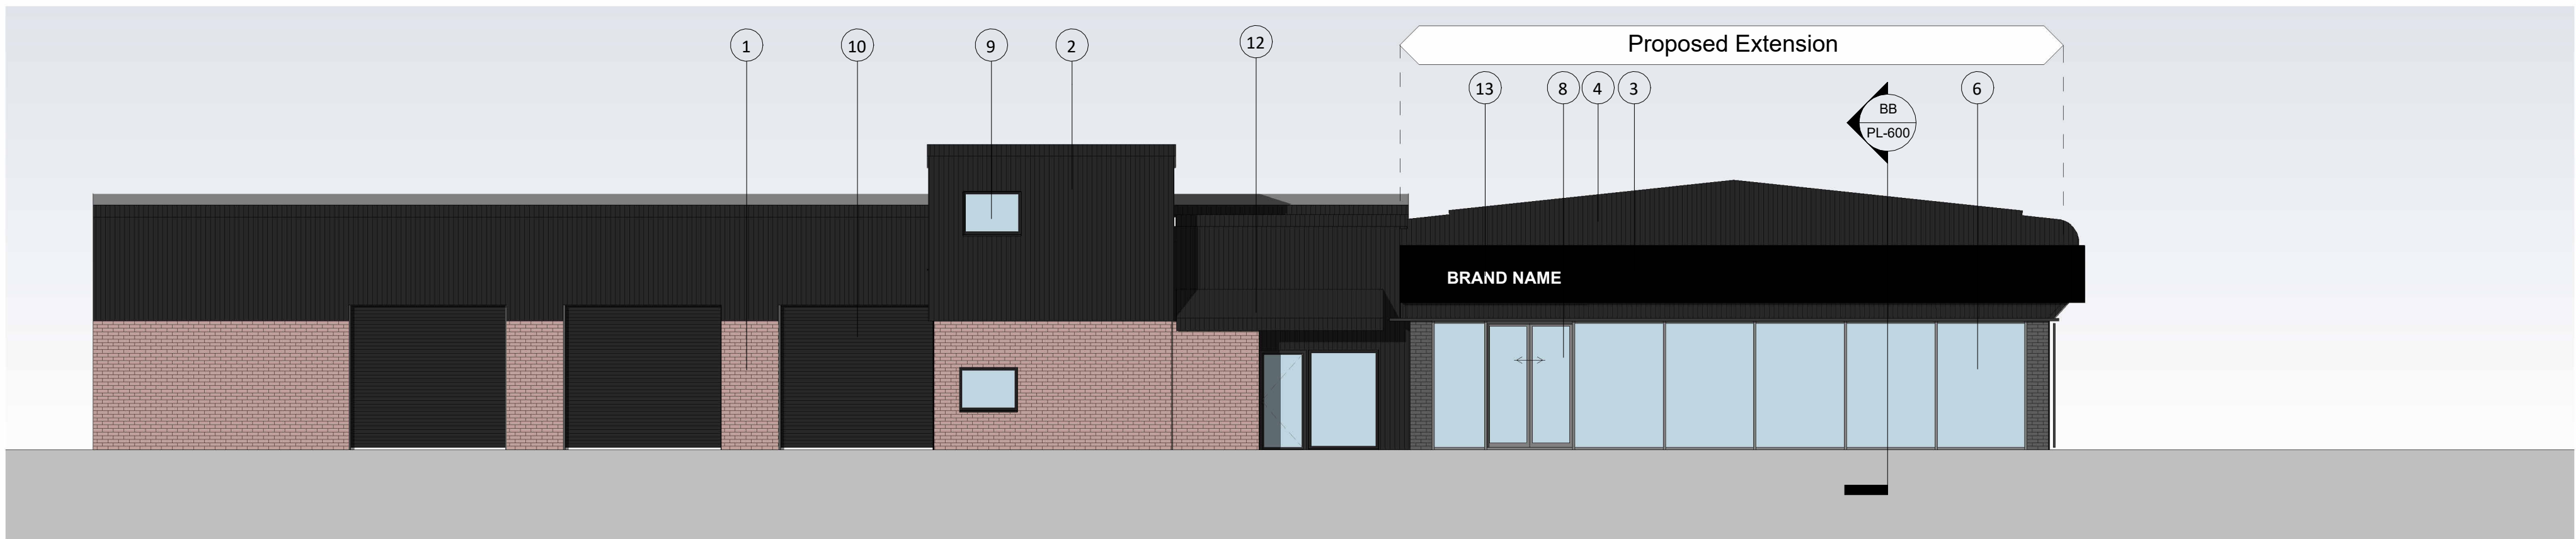

2 - PL - Proposed East Elevation
1 : 100

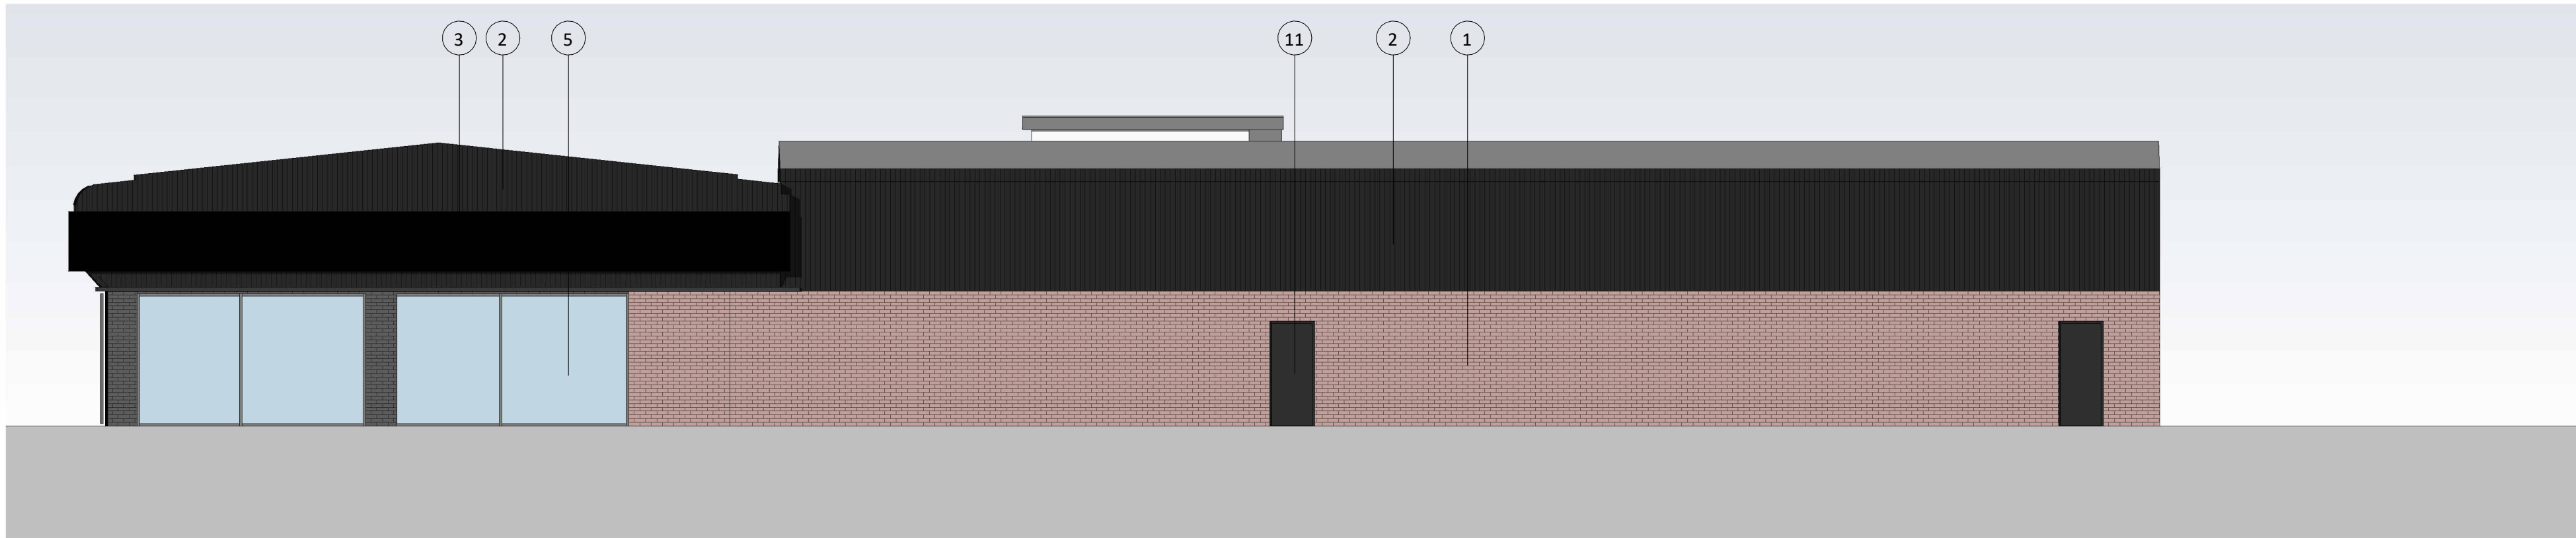

3 - PL - Proposed West Elevation
1 : 100

Keynote Legend	
Key Value	Element
1	Walls - Existing brick finish
2	Walls - Existing dark grey profiled metal finish
3	Walls - New ribbon band by signage contractor under separate 'advertising application'
4	Roof - New dark grey profiled metal finish to match existing roof
5	Curtain walling - Existing glazed unit with dark grey trim
6	Curtain walling - Proposed glazed unit to match existing
7	Curtain walling - Existing dark grey Aluminium sliding double entrance door
8	Curtain walling - Proposed dark grey Aluminium sliding double entrance door
9	Windows -Existing glazing with dark grey framing
10	Existing dark grey vehicle access doors
11	Existing dark grey personnel access doors
12	Existing service reception canopy
13	New brand signage by signage contractor under separate 'advertising application'
14	Existing brand signage

INVICTA CHERY BURY

Drawing title

Proposed Elevations

Drawing No.		Revision	
4008-SRA-XX-XX-D-A-PL-501		P06	
Project No	Originator	Funct.	Spatial
		Form	Dis.
		System	Number
Drawn by	Checked by	A1 Scale	
LJ	TR	1 : 100	
Amendments		Date	Reason for Issue
Update to Elevations		16/01/2026 12:53:55	PLANNING

SRA | ARCHITECTS

SRA Architects Ltd accepts no liability for use of this drawing by parties other than the party for whom it was prepared, or for purposes other than those for which it was prepared.

When the above drawing is issued in DWG format it is an uncontrolled version issued to enable the recipient to prepare their own documents/ models/drawings for which they are solely responsible. It is based on background information current at the time of issue. SRA Architects Ltd accepts no liability for any such alterations or additions to or discrepancies arising out of changes to such background information which occur to that information after it is issued by SRA Architects Ltd.

Responsibility is not accepted for errors made by others in scaling from this drawing. © (UK 2025) SRA Architects Ltd.

SRA Architects Ltd, Station House, Ashley Avenue, Bath, BA1 3DS | sra-architects.co.uk | Registered in England and Wales 14336944

