


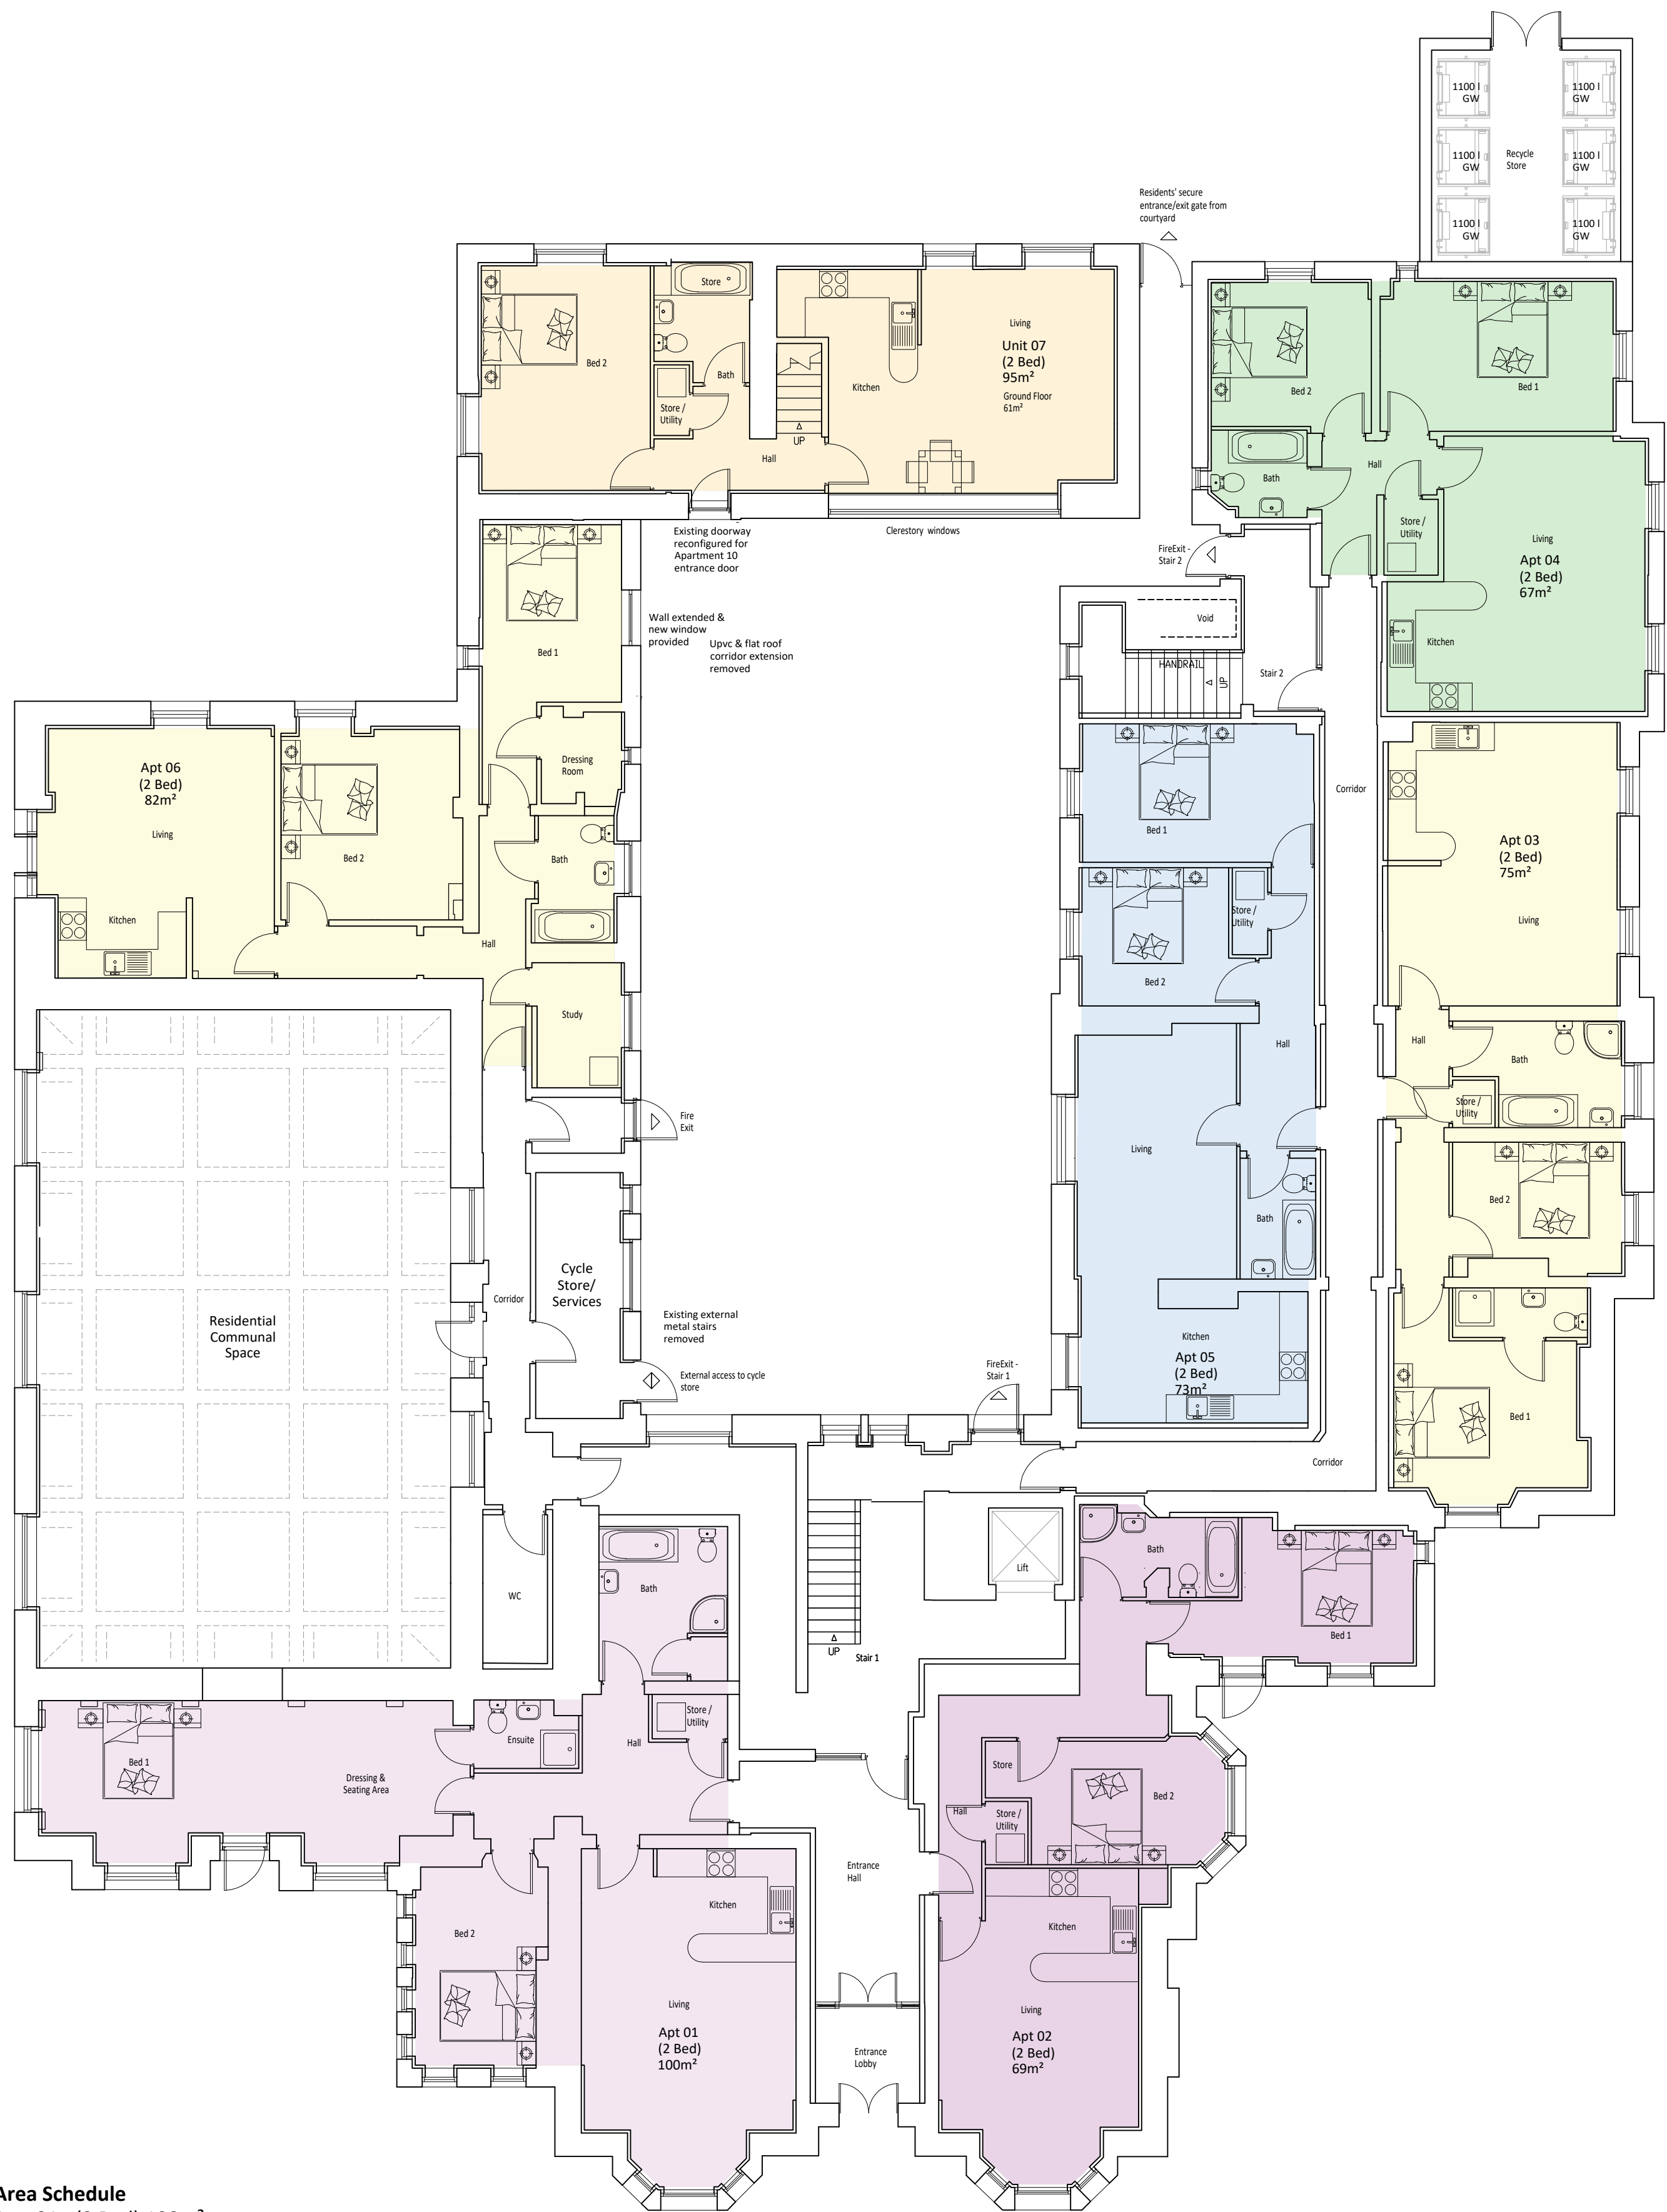


Total Mix of Apartments	
1 Bed	7
2 Bed	9
2 Bed 2 storey	1
Total	16

Area Schedule	
Apt 01 - (2 Bed)	100m ²
Apt 02 - (2 Bed)	69m ²
Apt 03 - (2 Bed)	75m ²
Apt 04 - (2 Bed)	67m ²
Apt 05 - (2 Bed)	73m ²
Apt 06 - (2 Bed)	82m ²
Apt 07 - (1 Bed)	95m ²

PROPOSED GROUND FLOOR PLAN

Notes					
Do not scale, use figured dimensions only.					
All dimensions to be verified on site prior to the commencement of any work or the production of any shop drawing. All discrepancies to be reported to the Architect.					
This drawing is to be read in conjunction with all related Architect's and Engineer's drawings and any other relevant information.					
This drawing is copyright © of C Squared Architects Ltd.					
REV	DATE	REVISION	INITIALS	CHECK	
P1	20/12/22	Preliminary issue for comment	BRJ	AMC	
P2	30/01/23	Modified to client comments	BRJ	AMC	
P3	01/03/23	Modified & issued for comment	BRJ	AMC	
P4	07/03/23	Issued for review	BRJ	JO	
P5	27/03/23	Issued for Planning	BRJ	JO	
P6	06/03/24	Mezzanine apartments removed and numbers updated	HPC	AMC	

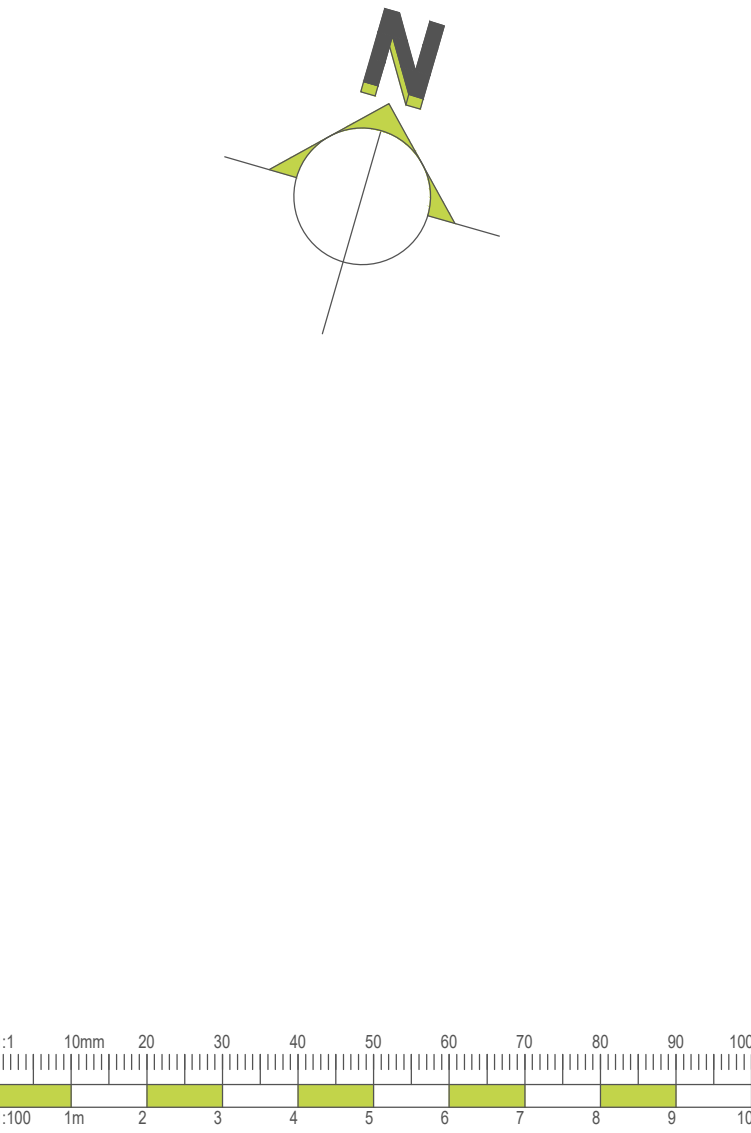



C Squared architects

Client
Capstone Care

Address
The Barns
Stretton Road
Warrington
Cheshire
WA4 4NP

Telephone
01925 357555

Website
csquaredarchitects.co.uk

Project
Walshaw Hall, Tottington

Drawing Title
Proposed Ground Floor Plan

Scale	Date
1:100 @ A1	19/12/22
Drawn by	Checked by
BRJ	AMC
Drawing No.	Revision
C0701-110	P6
PLANNING	