





EXISTING SITE Plan 1:200

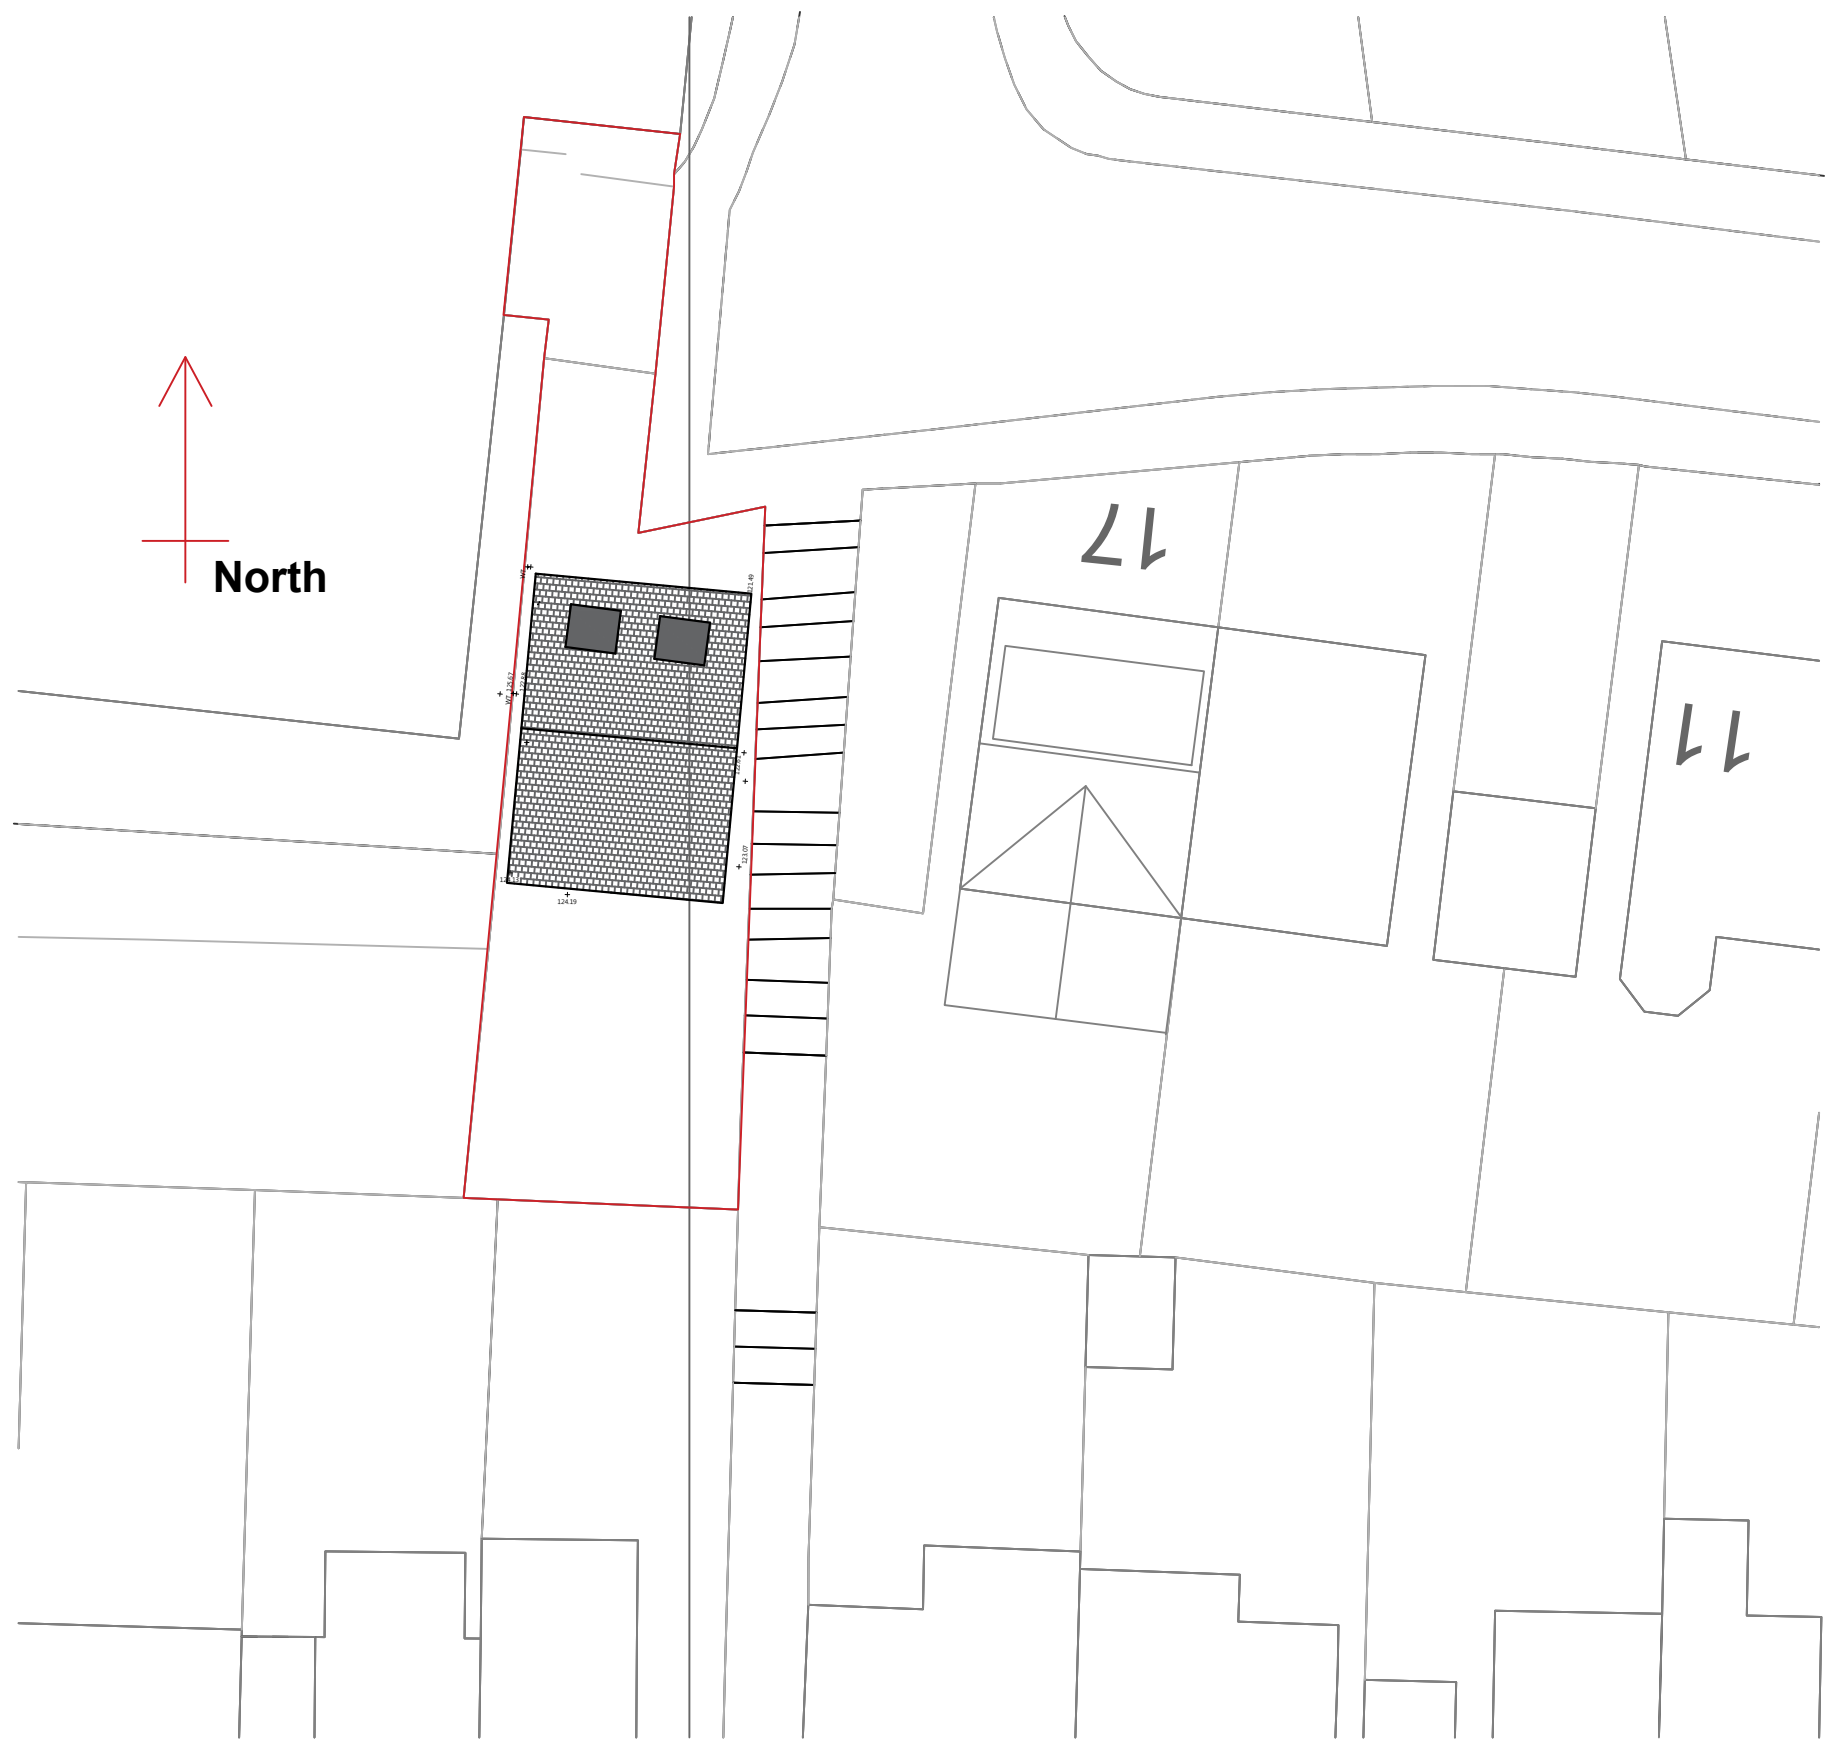

Proposed SITE Plan 1:200

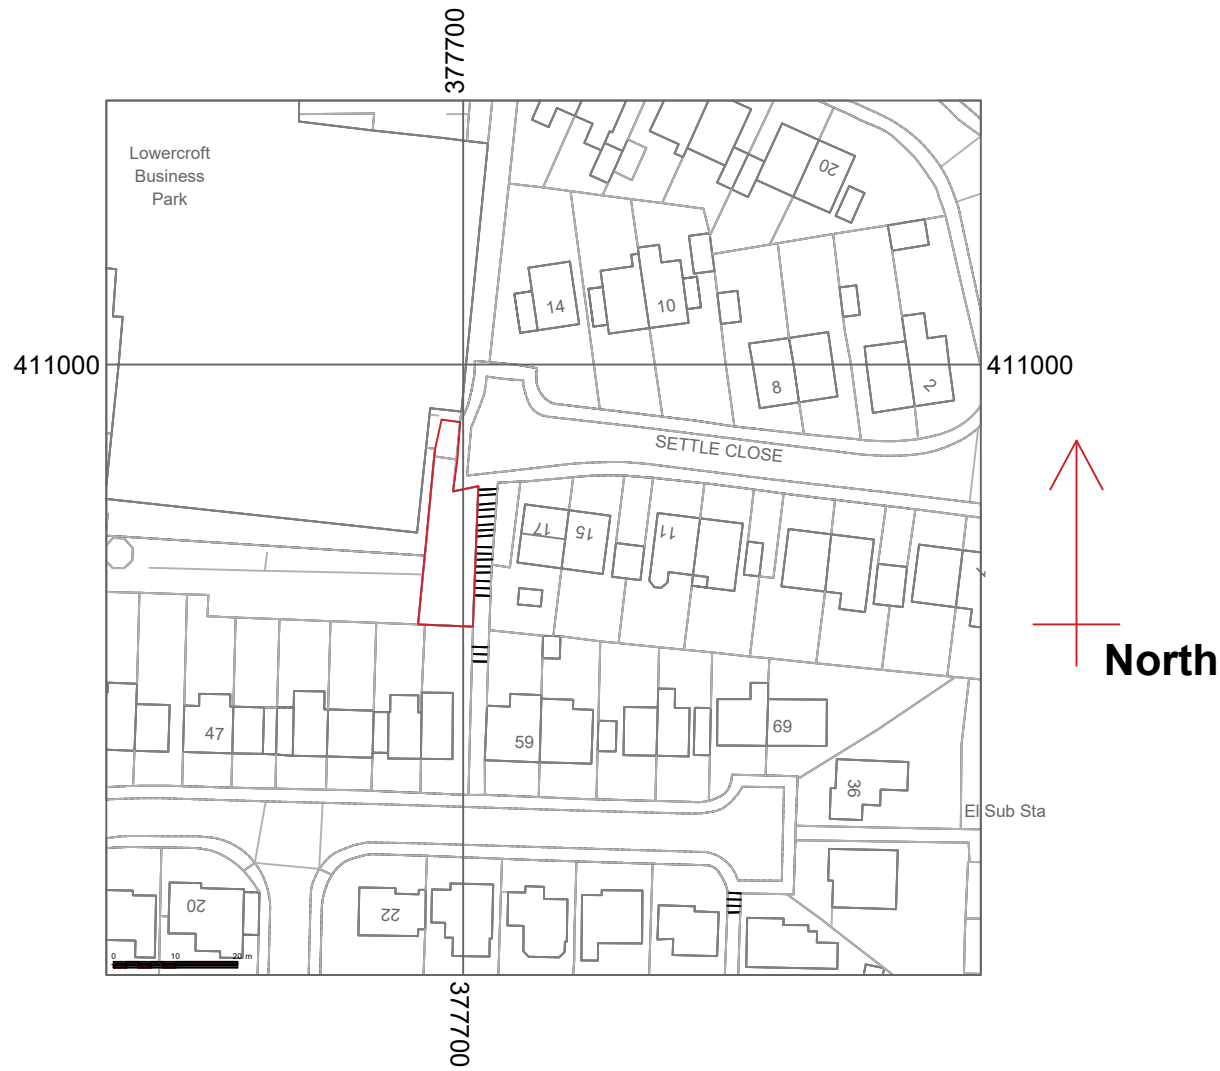

LOCATION Plan 1:1250

S1	ISSUED FOR TENDER	AG		
No.	Revision	Drwn.	Date	Chkd.
Client				
Contract				
LAND ADJACENT 17 SETTLE CLOSE				
Title				
LOCATION & SITE PLANS				
Drawn by AG	Scale A1@1:50	Checked by	Date 22.10.17	
HOME DESIGN•BUILD				
Preliminary ☐	Tender ☐	Construction ☒	As Built ☐	
Drawing Number	Revision	S1		
21.002 - P.01				