



PROPOSED PLANS


Ground floor

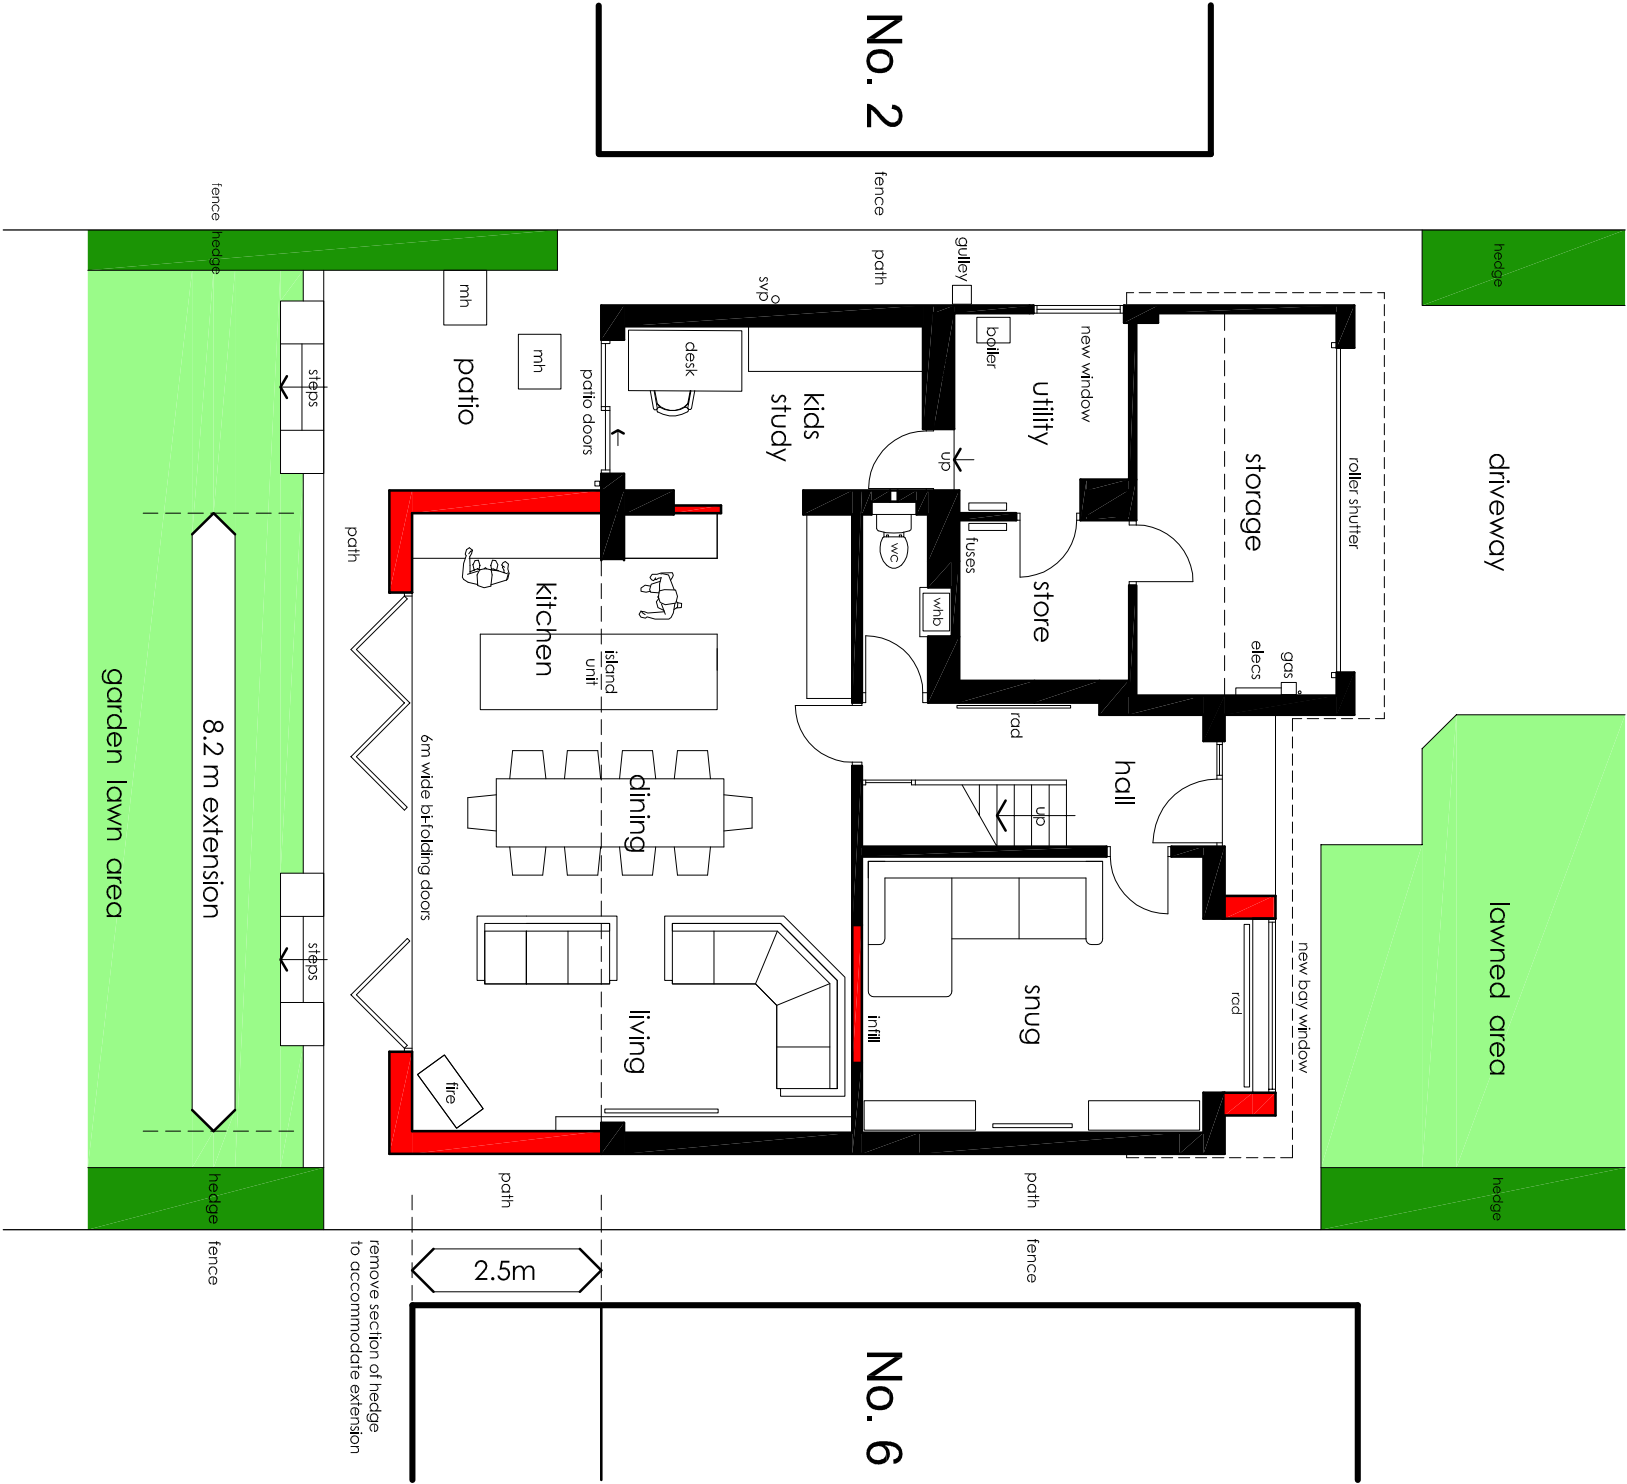

First floor

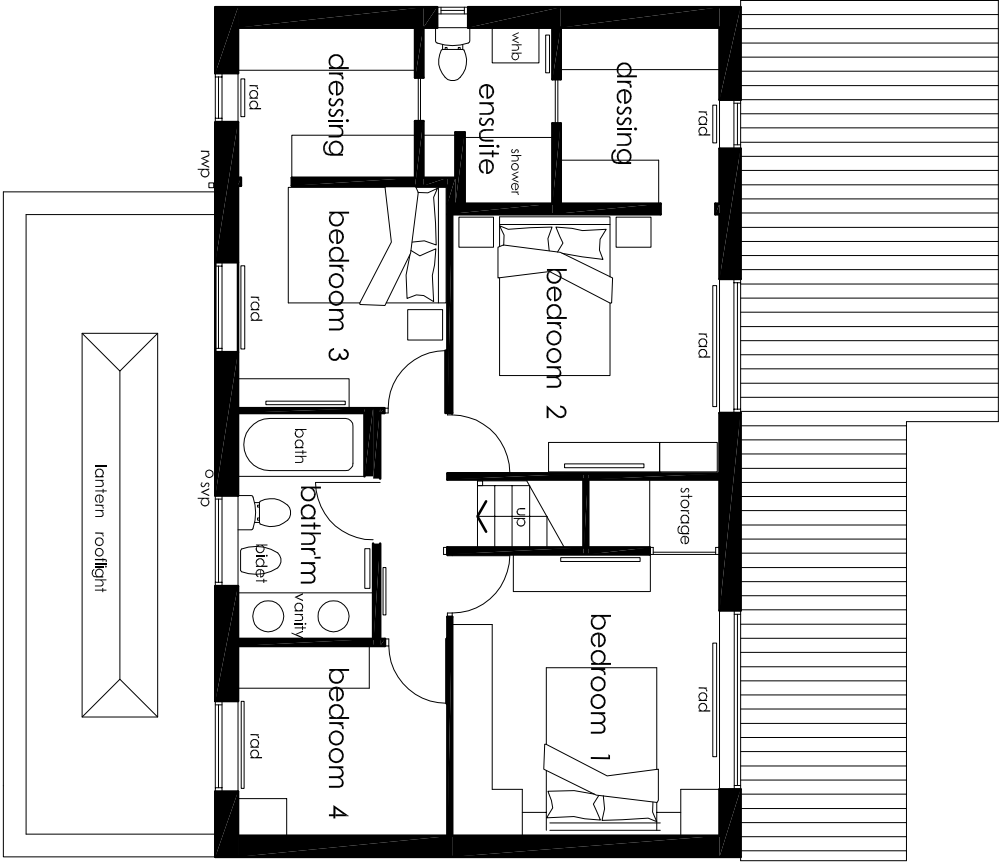

Scale 1:100

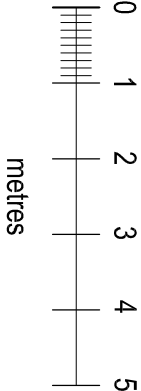

- Existing masonry walls
- Proposed new walls

PLANNING ISSUE



PROPOSED EXTENSION, 4, NEWHAVEN CLOSE, BURY

TERRY MALPASS ASSOCIATES LIMITED



ARCHITECTURAL DESIGN SERVICES
107 HUNTLEY AVENUE
SPONDON
DERBY
DE21 7DW
Mobile : 07766812209
Email : t.malpass@virginmedia.com

PROJECT : Proposed extension, 4, Newhaven Close, Bury
DRAWING: Proposed floor plans

JOB NUMBER	DWG SIZE	NUMBER	REVISION
23-01	A3	04	
DATE	SCALE		
Jan. 2023	1:100		

THIS DRAWING IS COPYRIGHT.
ANYONE USING THIS DRAWING IN CAD FORMAT
MUST HAVE WRITTEN PERMISSION TO DO SO
AND MUST NOT REMOVE THE TERRY MALPASS
ASSOCIATES LTD TITLE AND LOGO.
CONTRACTORS MUST CHECK ALL DIMENSIONS
ON SITE WORKING ONLY FROM GRID AND
FIGURED DIMENSIONS.
ANY DISCREPANCIES ARE TO BE REPORTED
PRIOR TO COMMENCEMENT OF THE WORKS.