




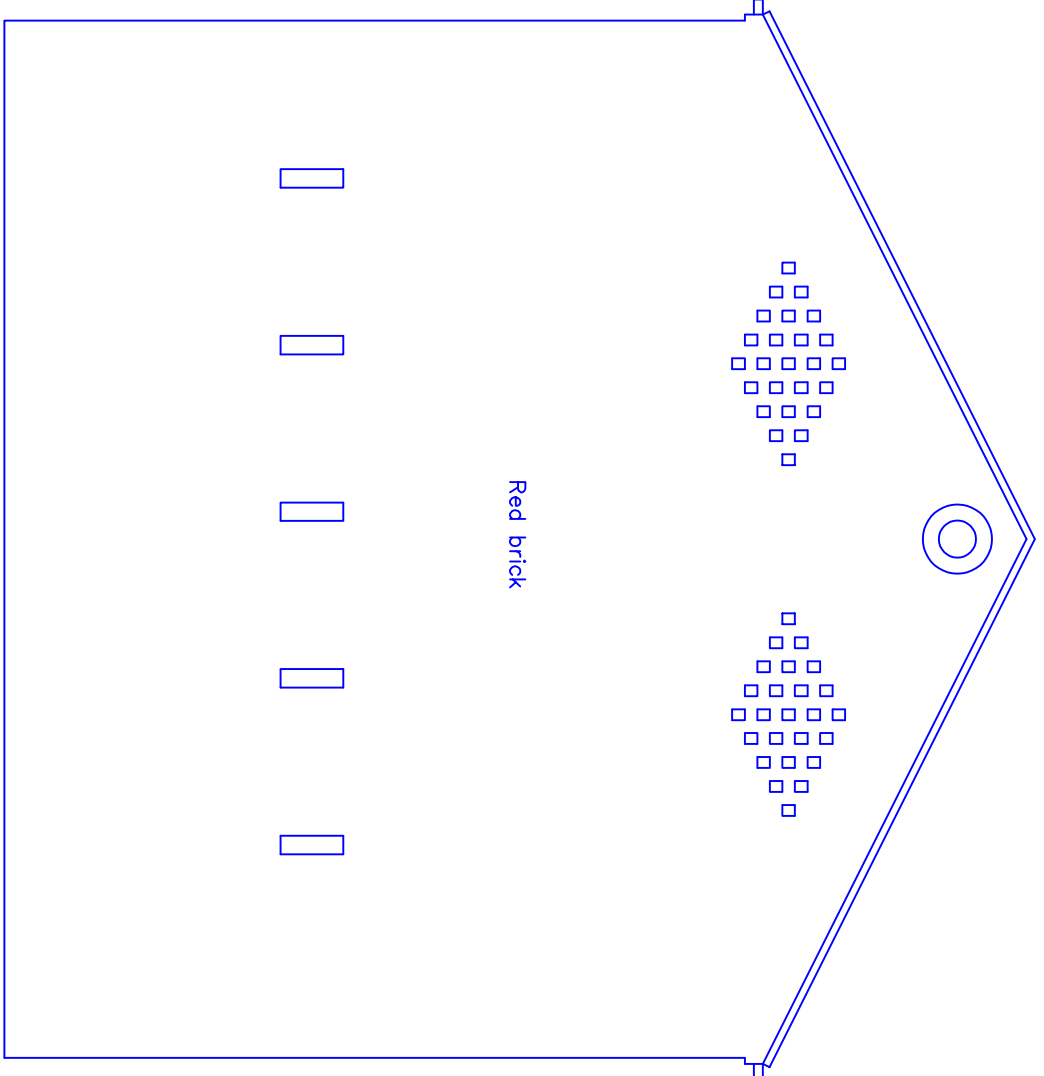


Existing Side Elevation ~ North

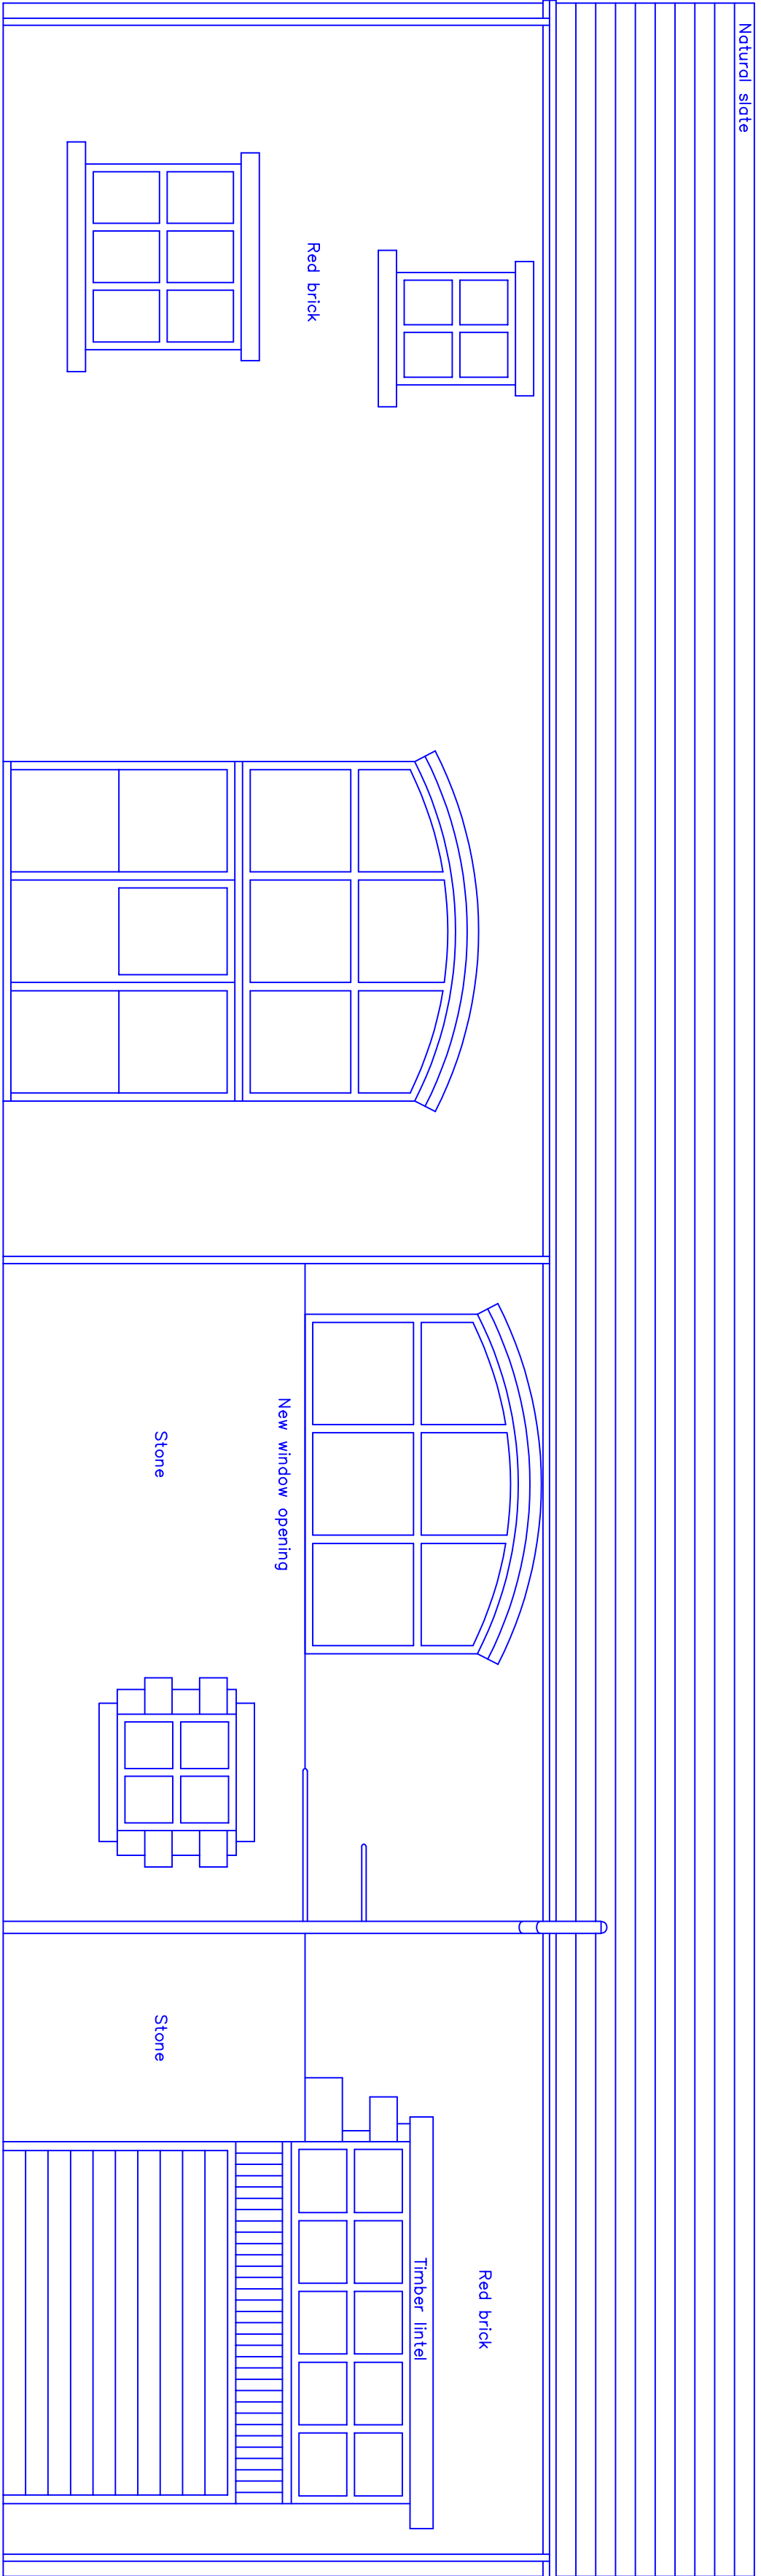

Existing Front Elevation ~ West

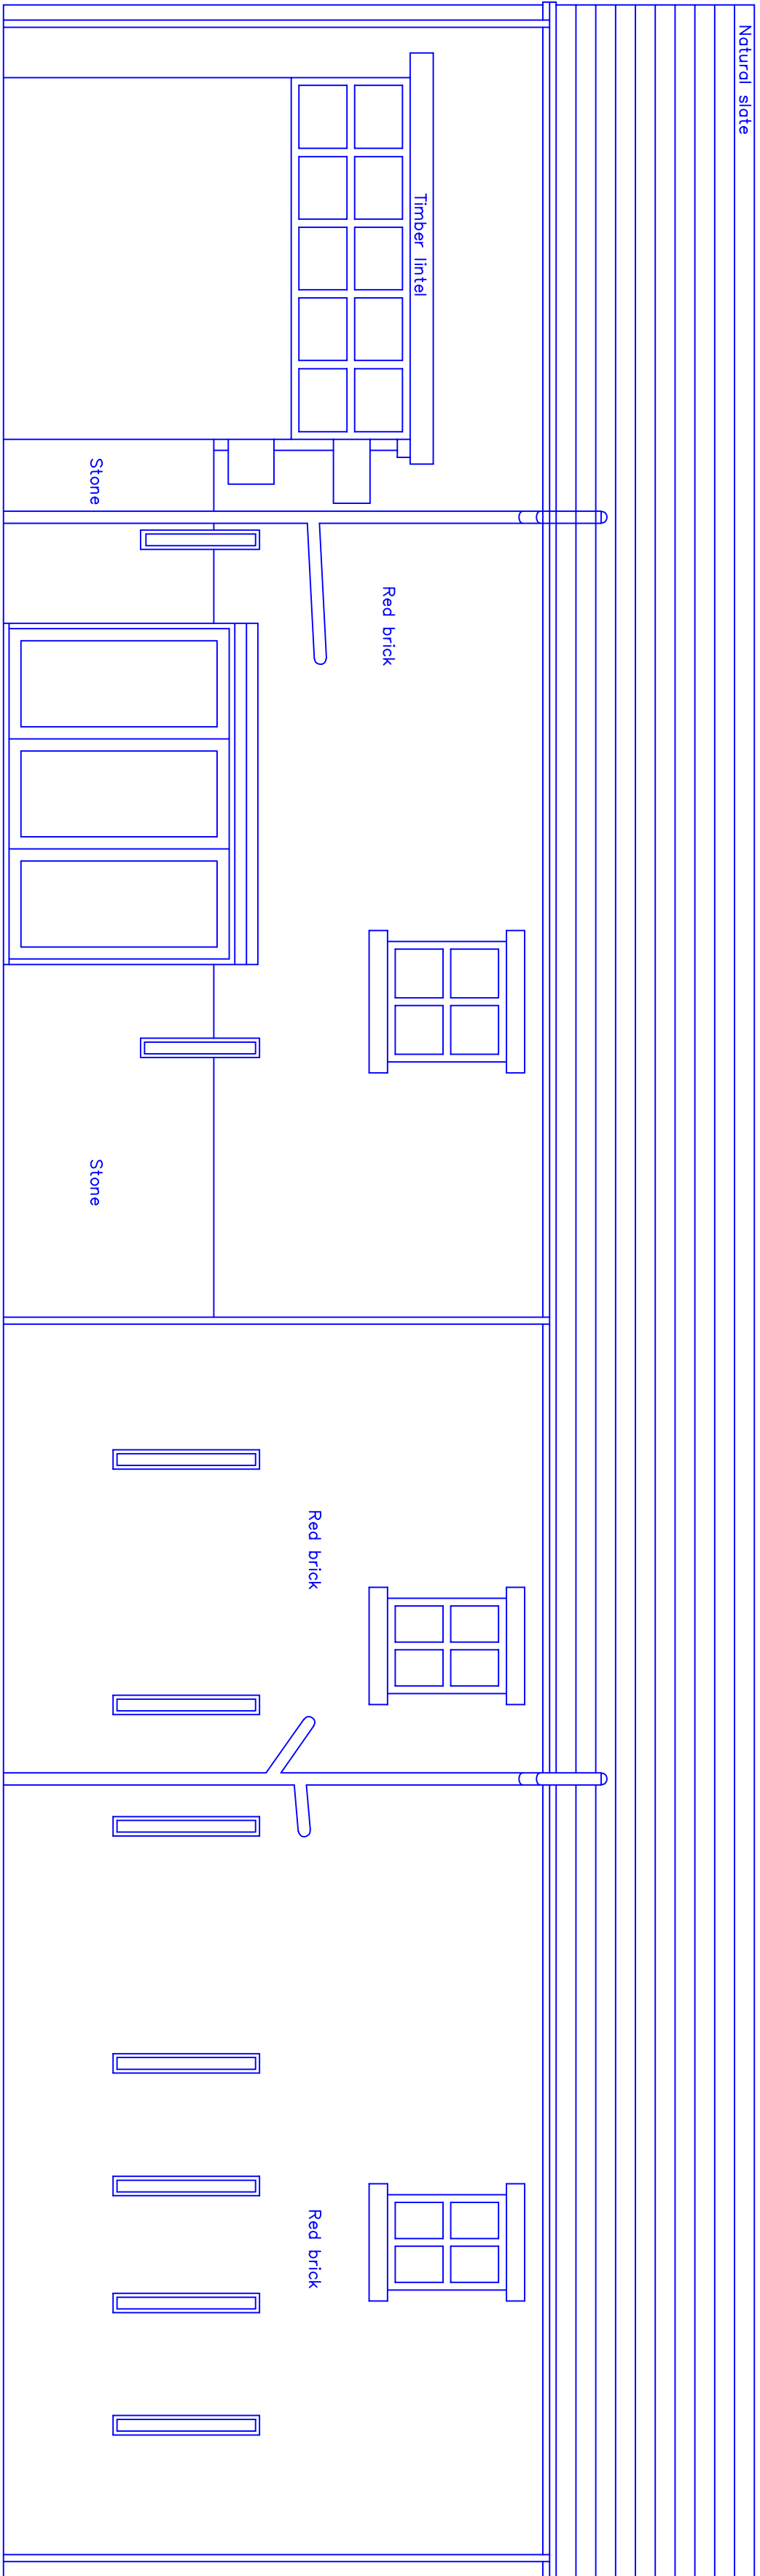

Existing Rear Elevation ~ East

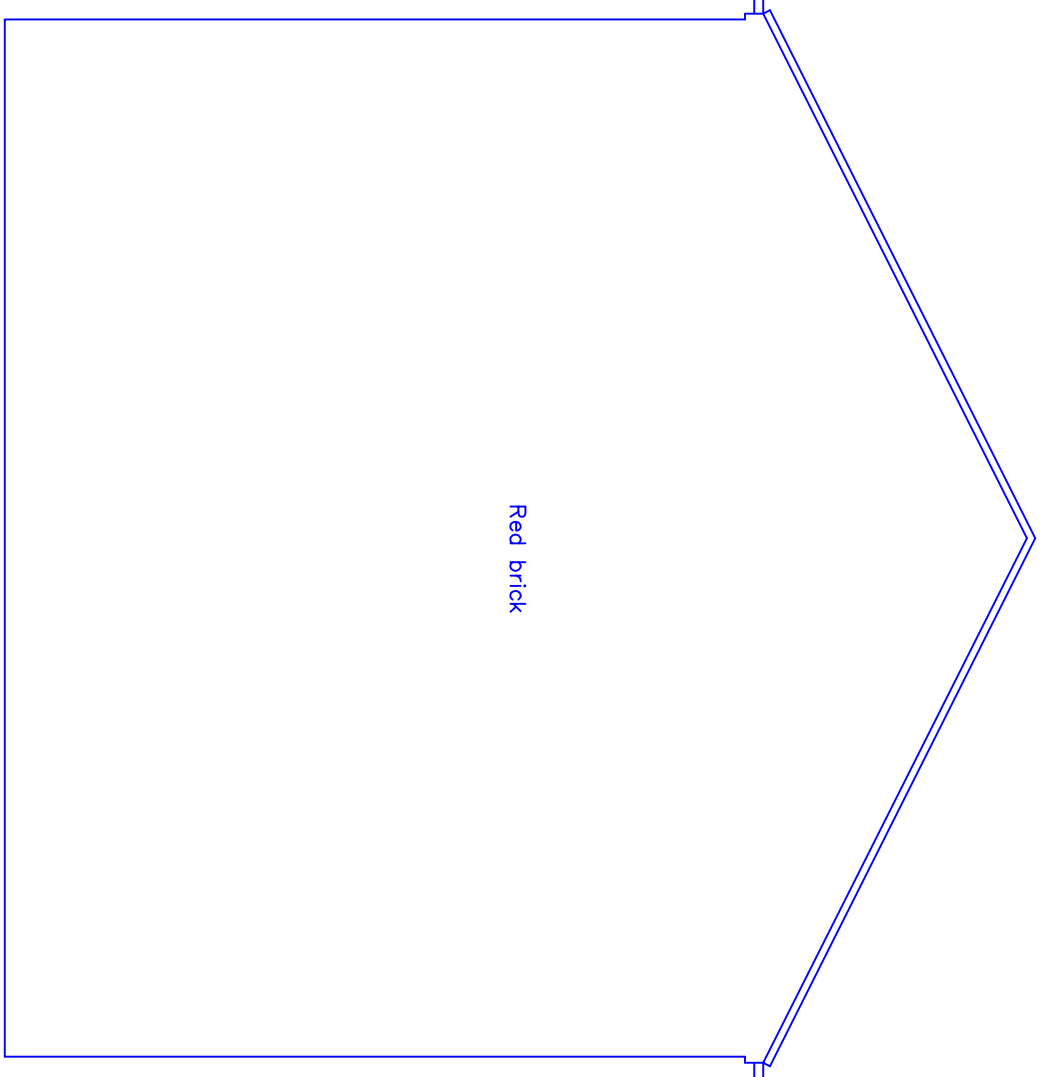

Existing Side Elevation ~ South

This drawing and design concept is the property of PPV design. It should not be reproduced without written permission

2 Helmshore Road, Holcombe Village
Ramsbottom, Lancashire BL8 4PA
Garry Dearden (BA Hons.) DipArch RIBA
garry@ppv-design.co.uk www.ppv-design.co.uk
T. 01706 822791 M. 07712 669482

0 1 2 3 m

Barnacre
11 Crosby Road
Bury M26 4TL

scale 1:50 @ A1
September 2021

LH4-02

Existing Elevations

PPV design Ltd