



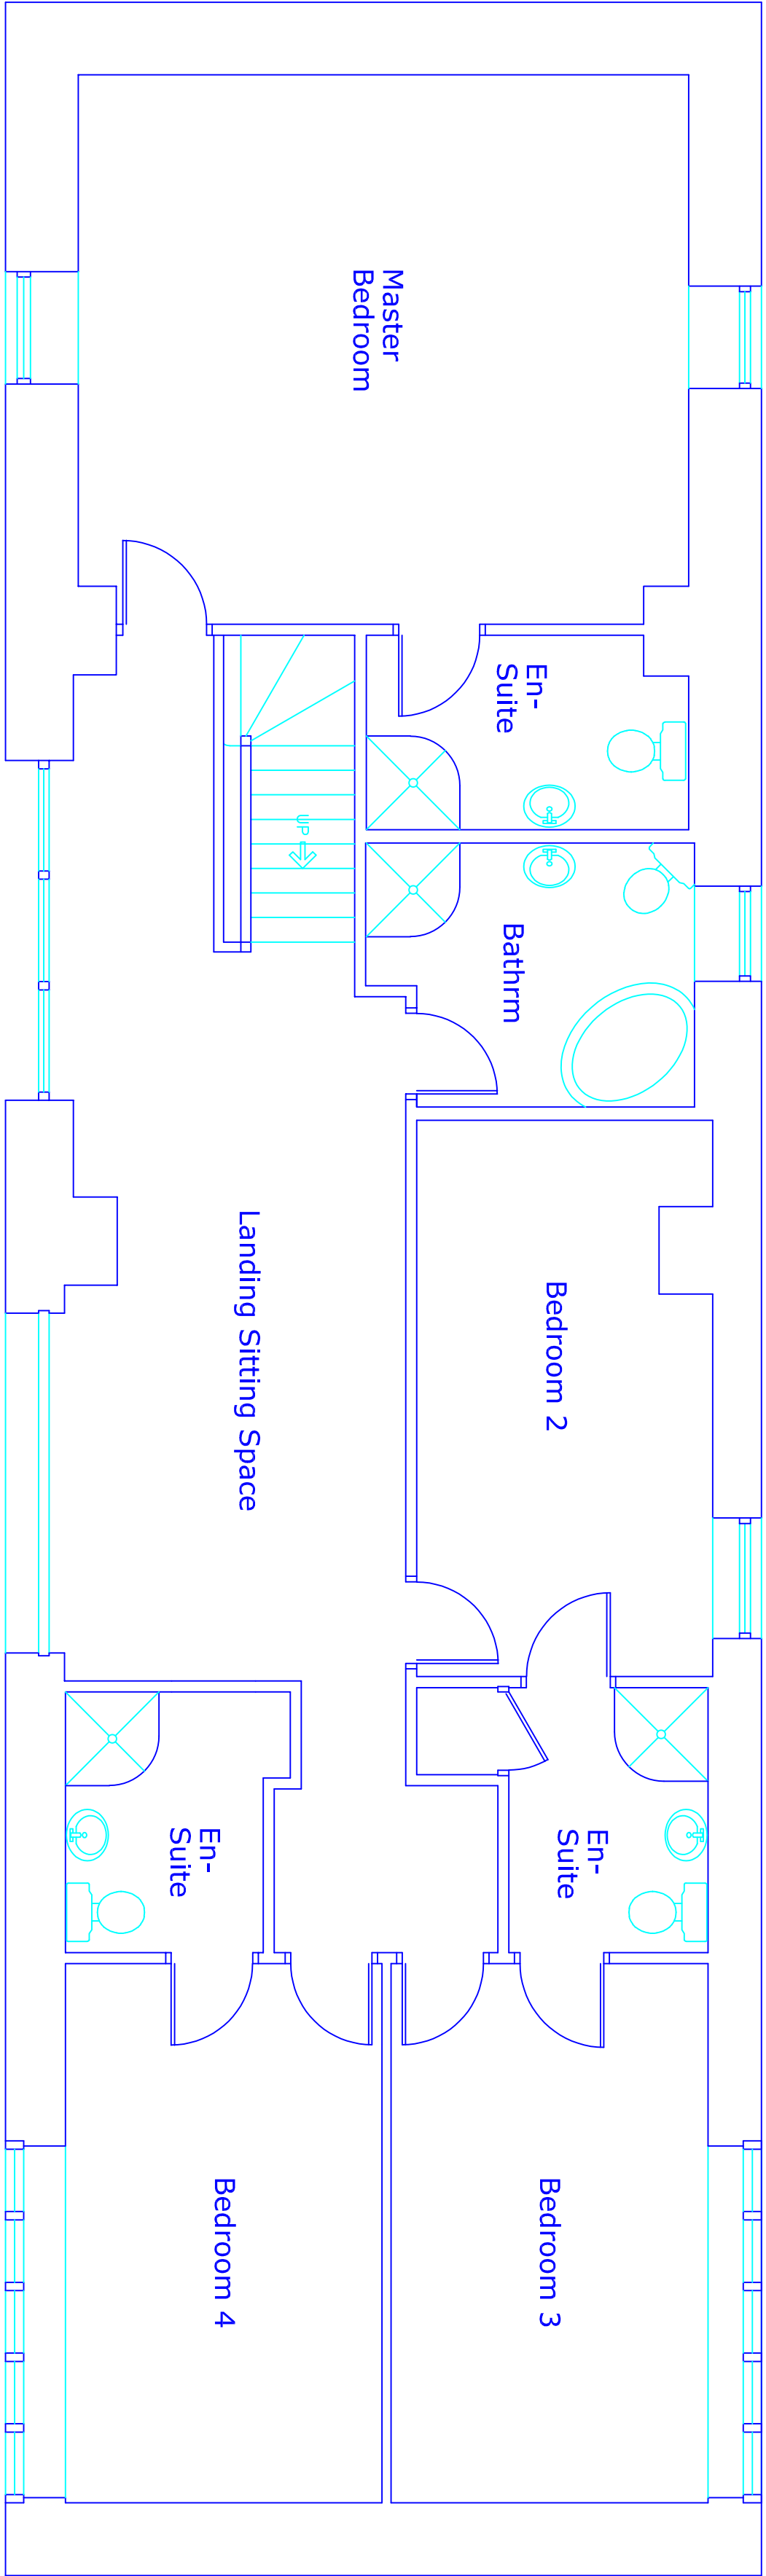

Proposed First Floor Plan

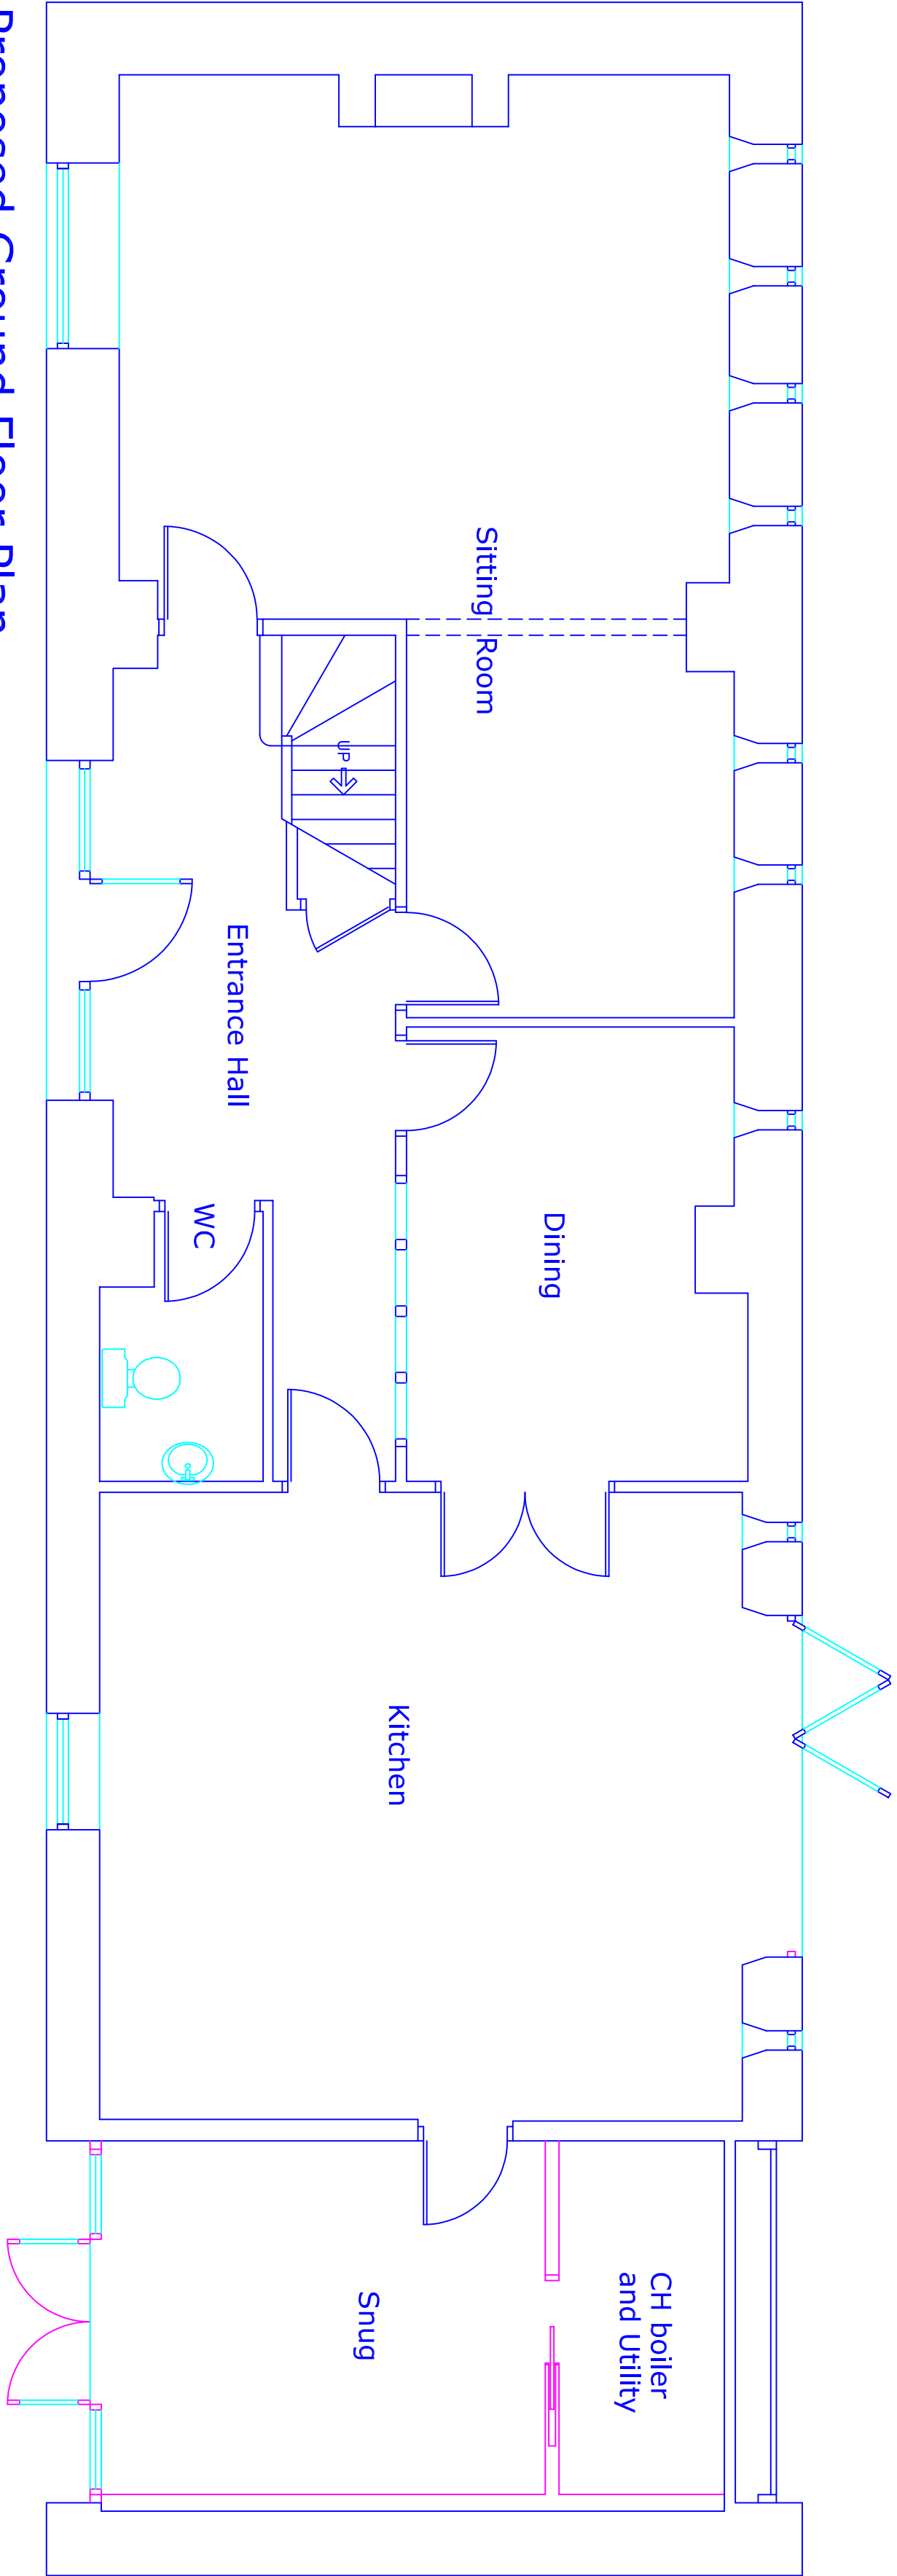

Proposed Ground Floor Plan

0 1 2 3 m

Barnacre
11 Crosby Road
Bury M26 4LL

This drawing and design concept is the property of PPV design. It should not be reproduced without written permission

scale 1:50 @ A1

April 2025

LH4-03

Proposed Floor Plans
Ground and First Floors

PPV design Ltd

2 Helmshore Road, Holcombe Village
Ramsbottom, Lancashire BL8 4PA
Garry Dearden (BA honrs) DipArch RIBA
garry@ppv-design.co.uk www.ppv-design.co.uk
T: 01706 822791 M: 07712 669482