



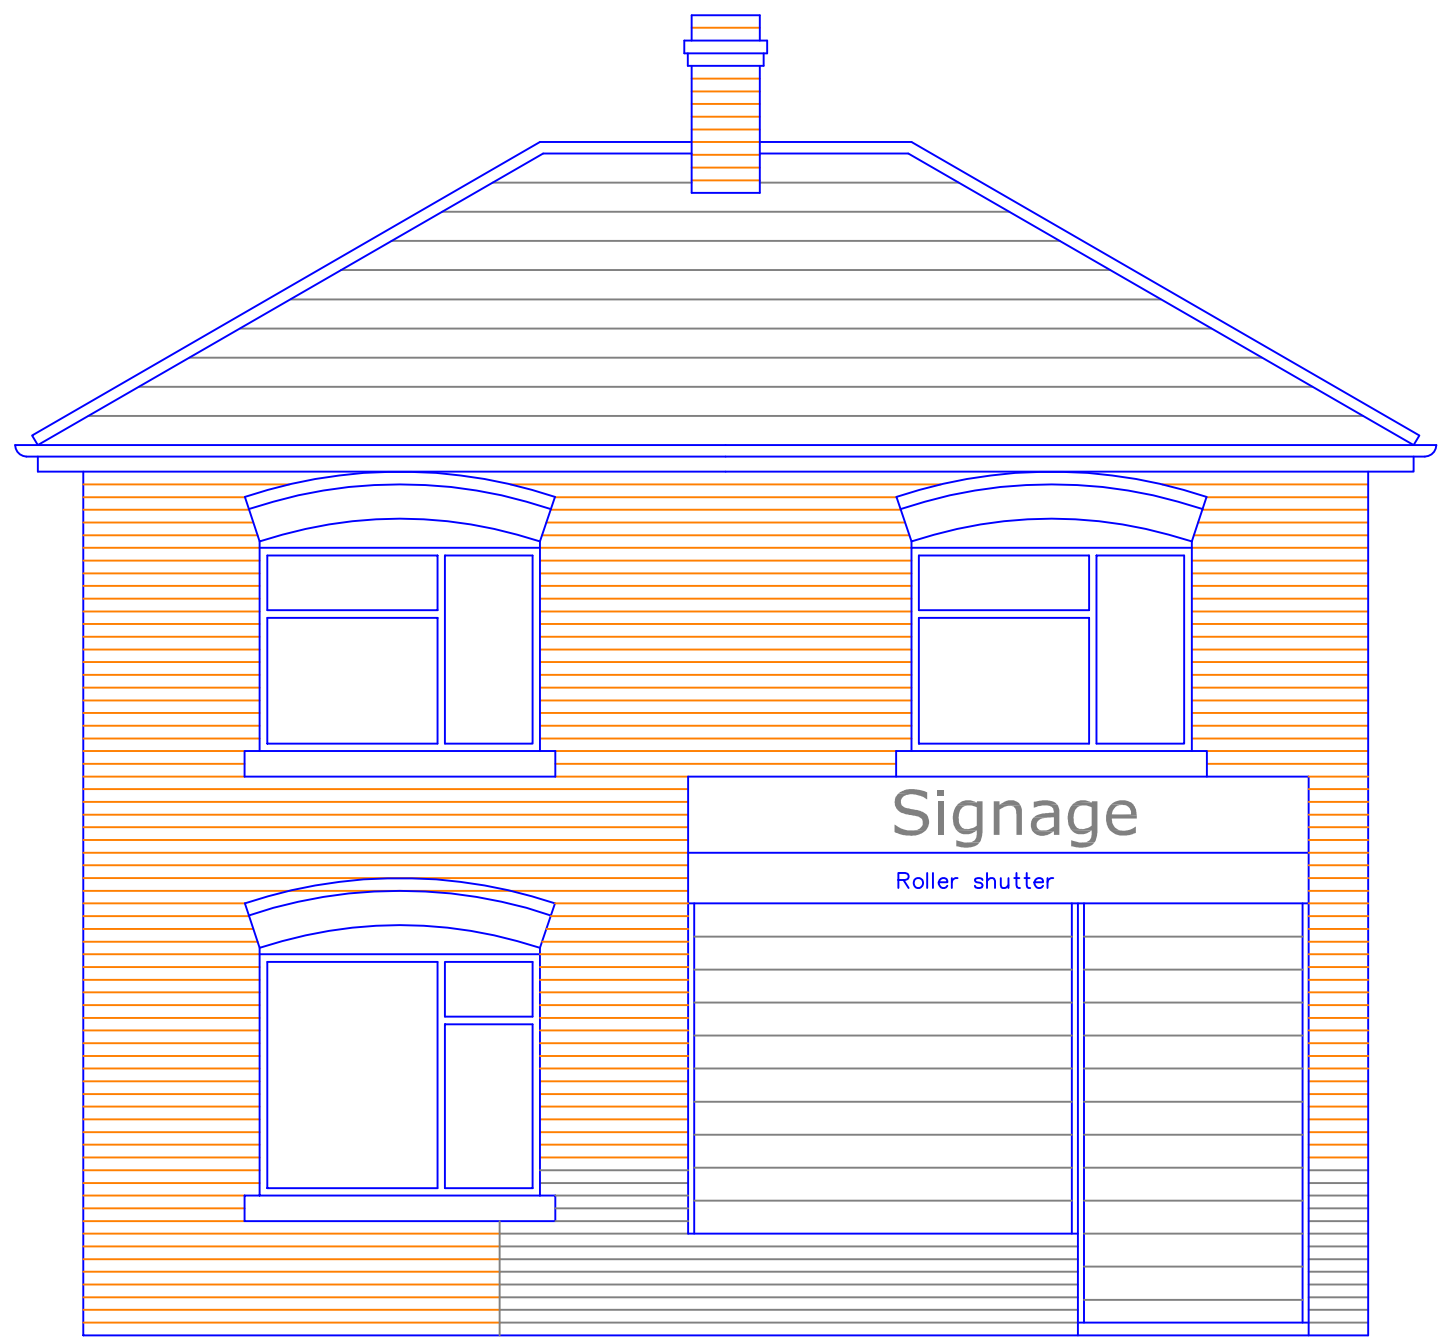


Existing Front Elevation
No changes proposed

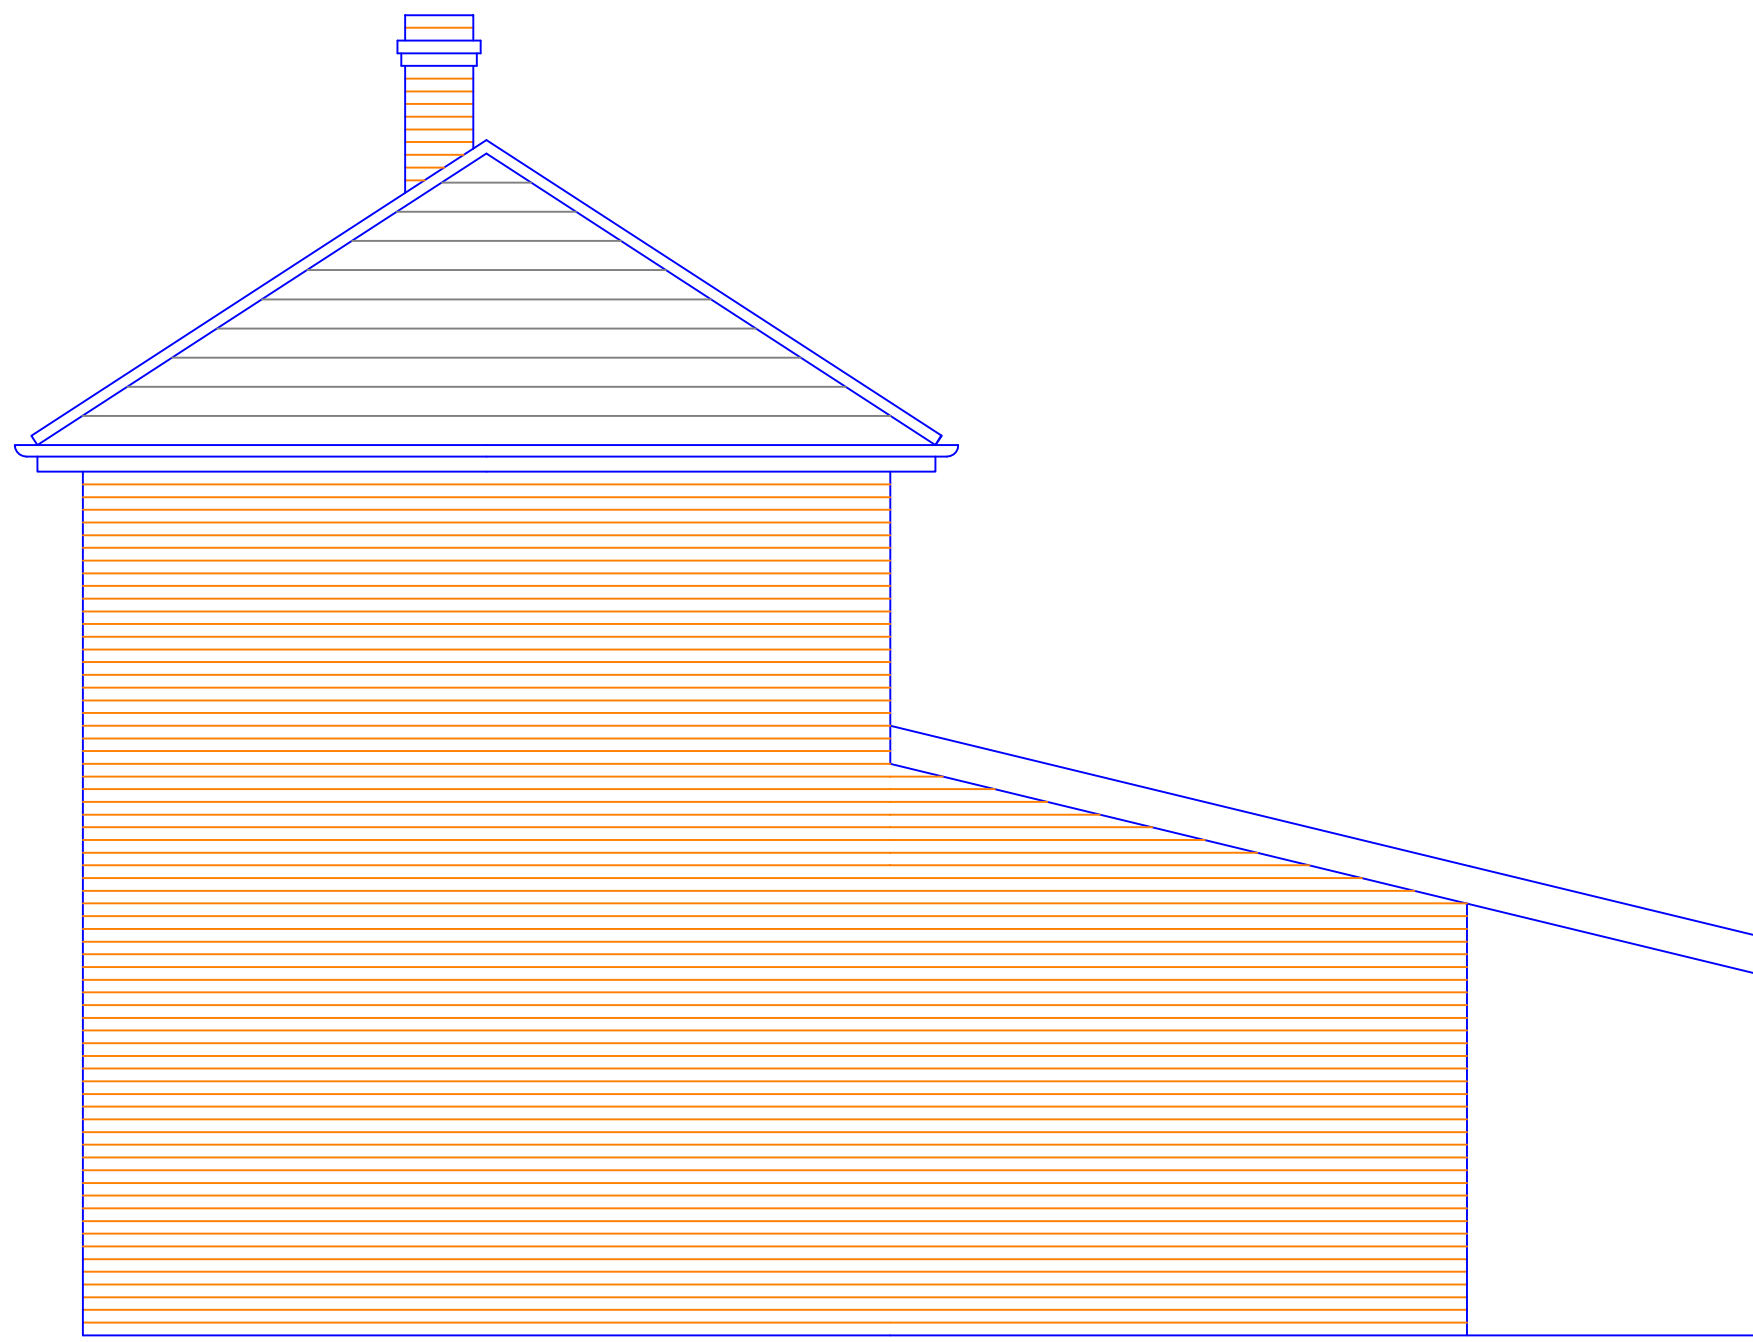

Existing Side Elevation
No changes proposed



Existing Rear Elevation
No changes proposed

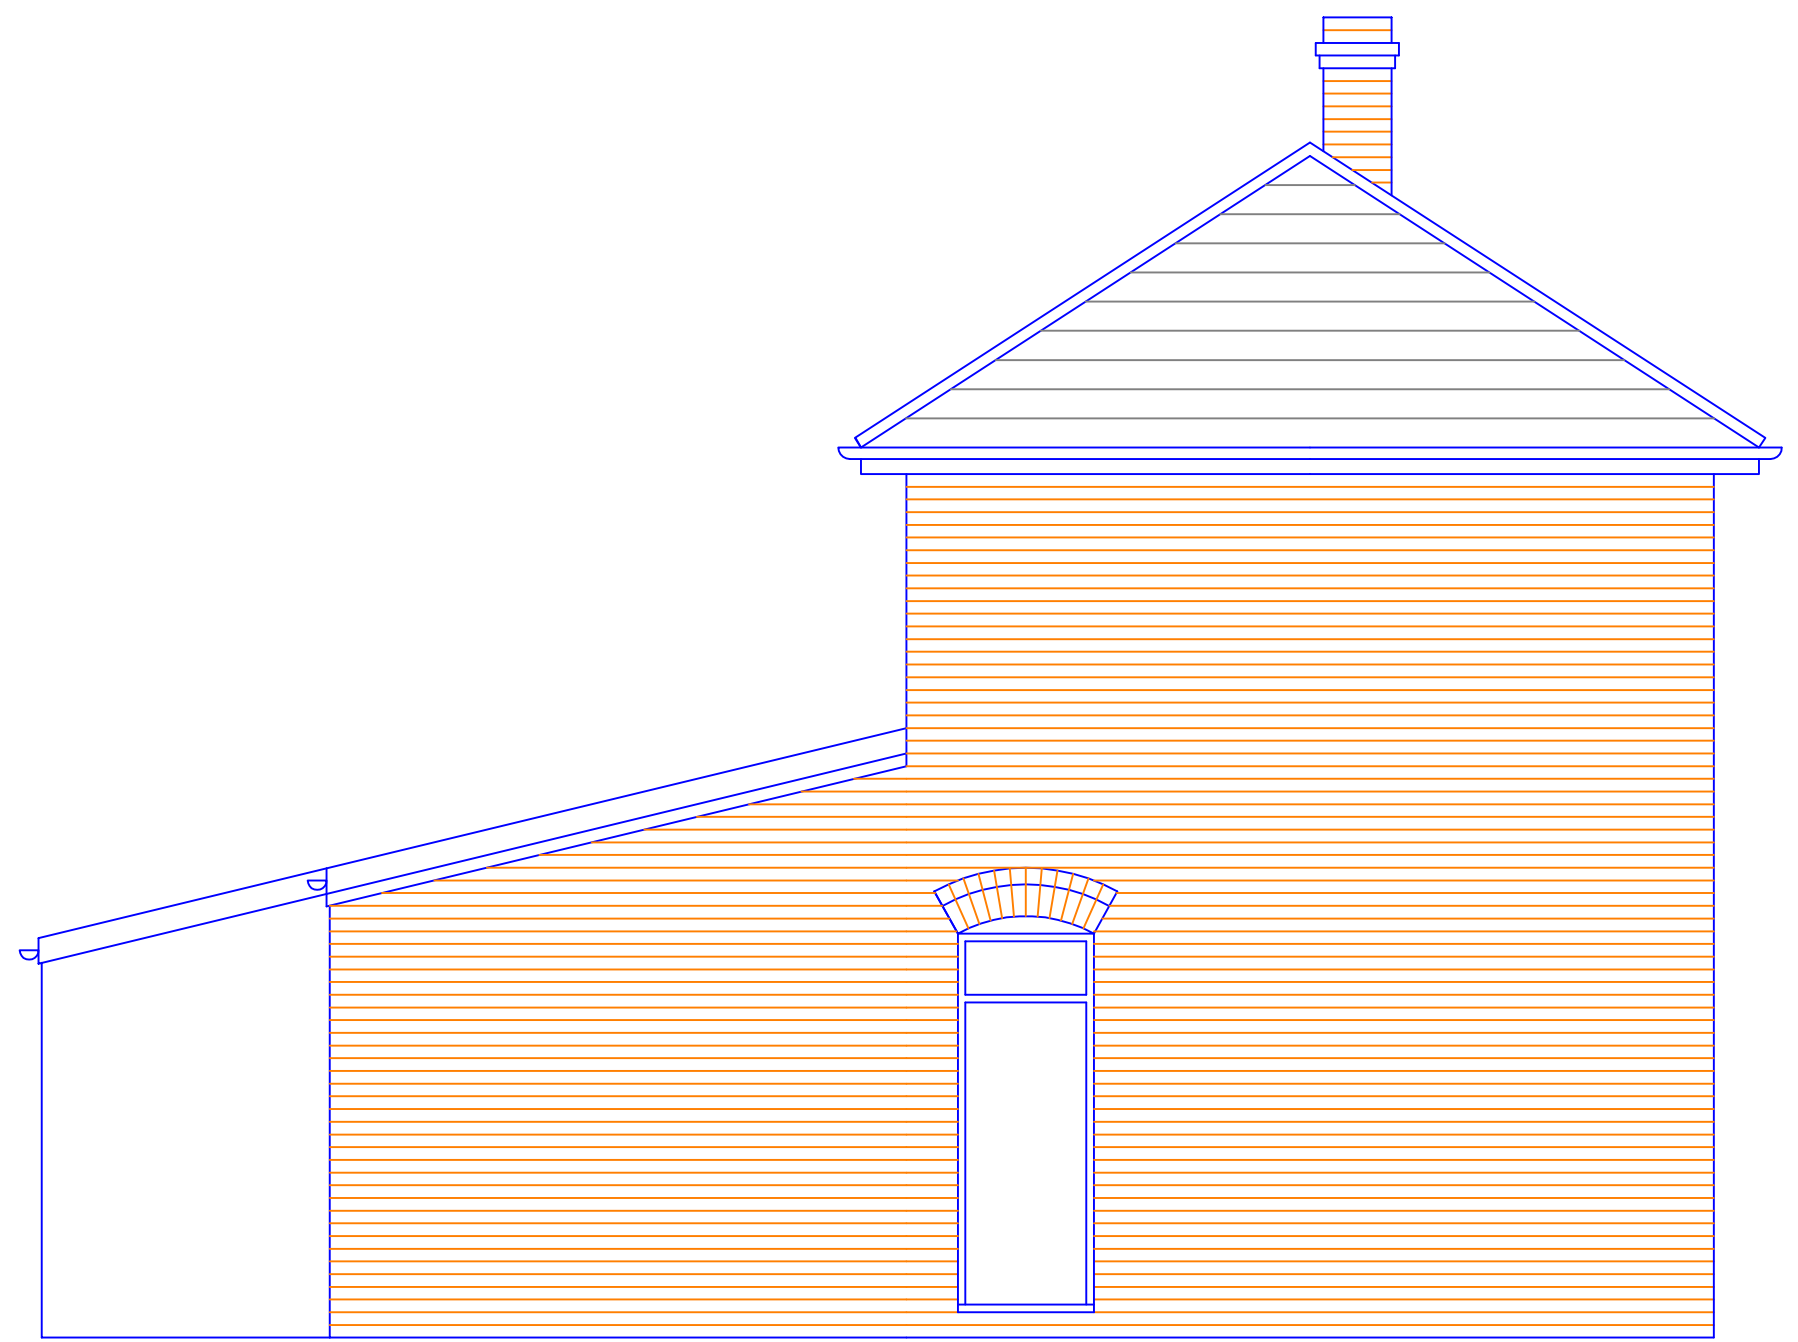

Existing Side Elevation
No changes proposed

This drawing and design concept is the property of PPY design. It should not be reproduced without written permission

2 Helmshore Road, Holcombe Village
Ramsbottom, Lancashire BL8 4PA

Gary Dearden BAC(hons) DipArch RIBA
gary@ppy-design.co.uk www.ppy-design.co.uk
T. 01706 822731 M. 07712 669482

0 1 2 3 m

51 Dorset Drive
Bury
BL9 9DN

scale 1:50 at A1
December 2021

MK2-03 Existing Elevations

PPY design Ltd