
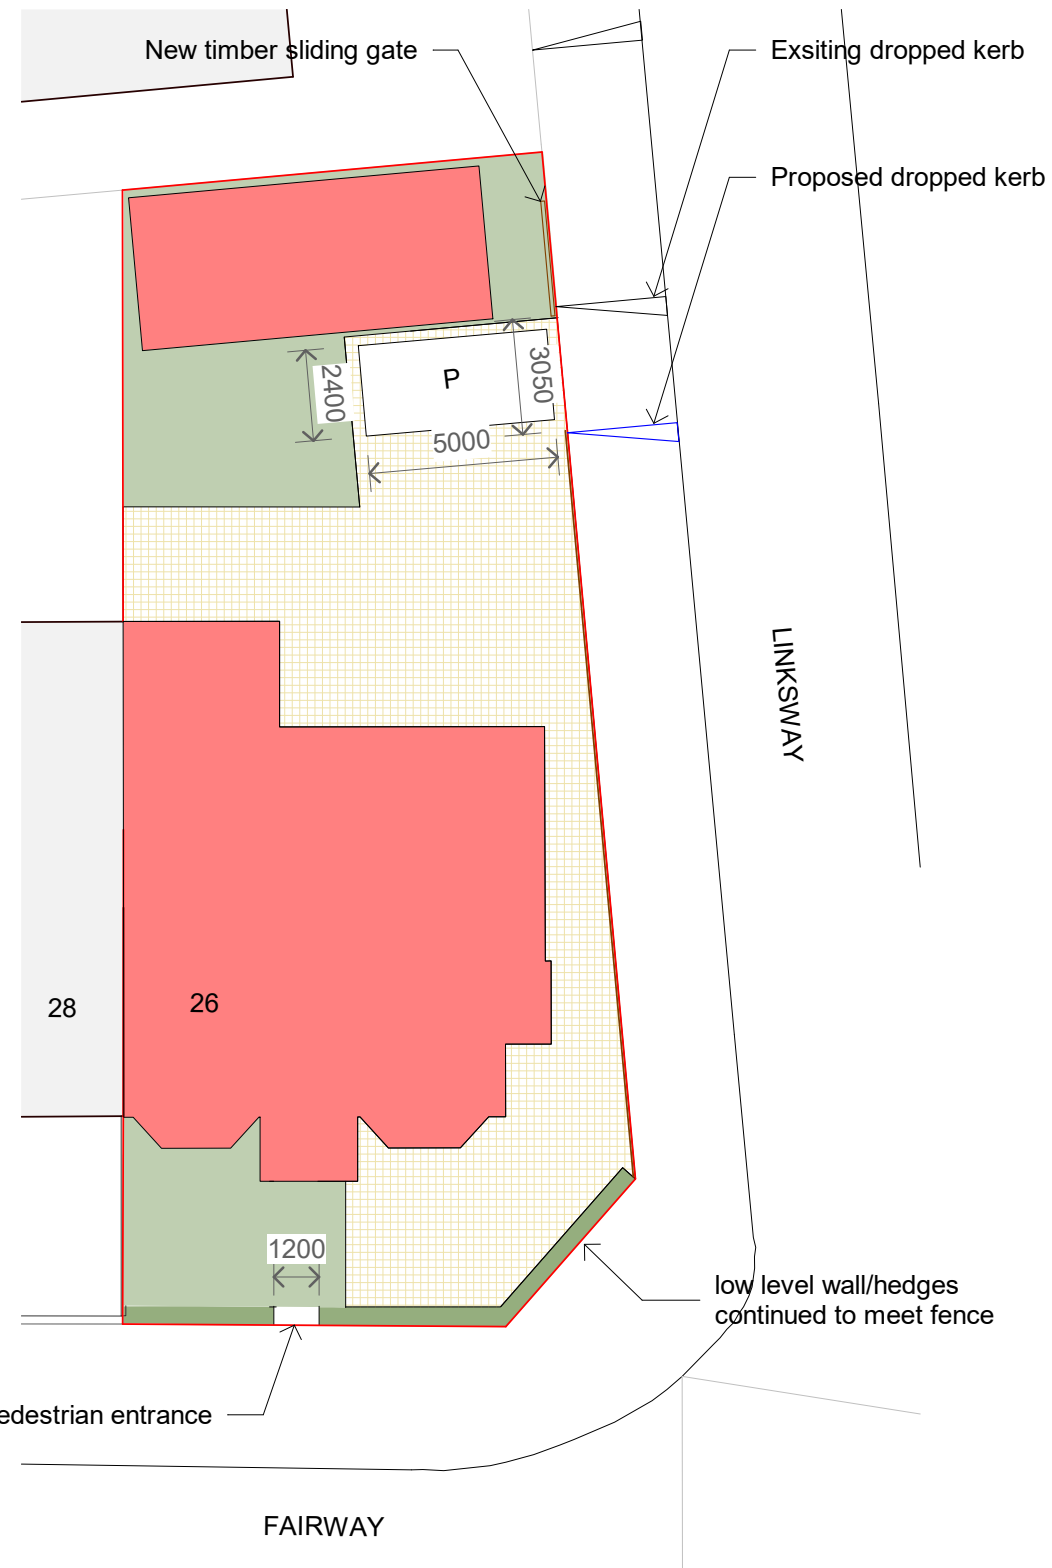
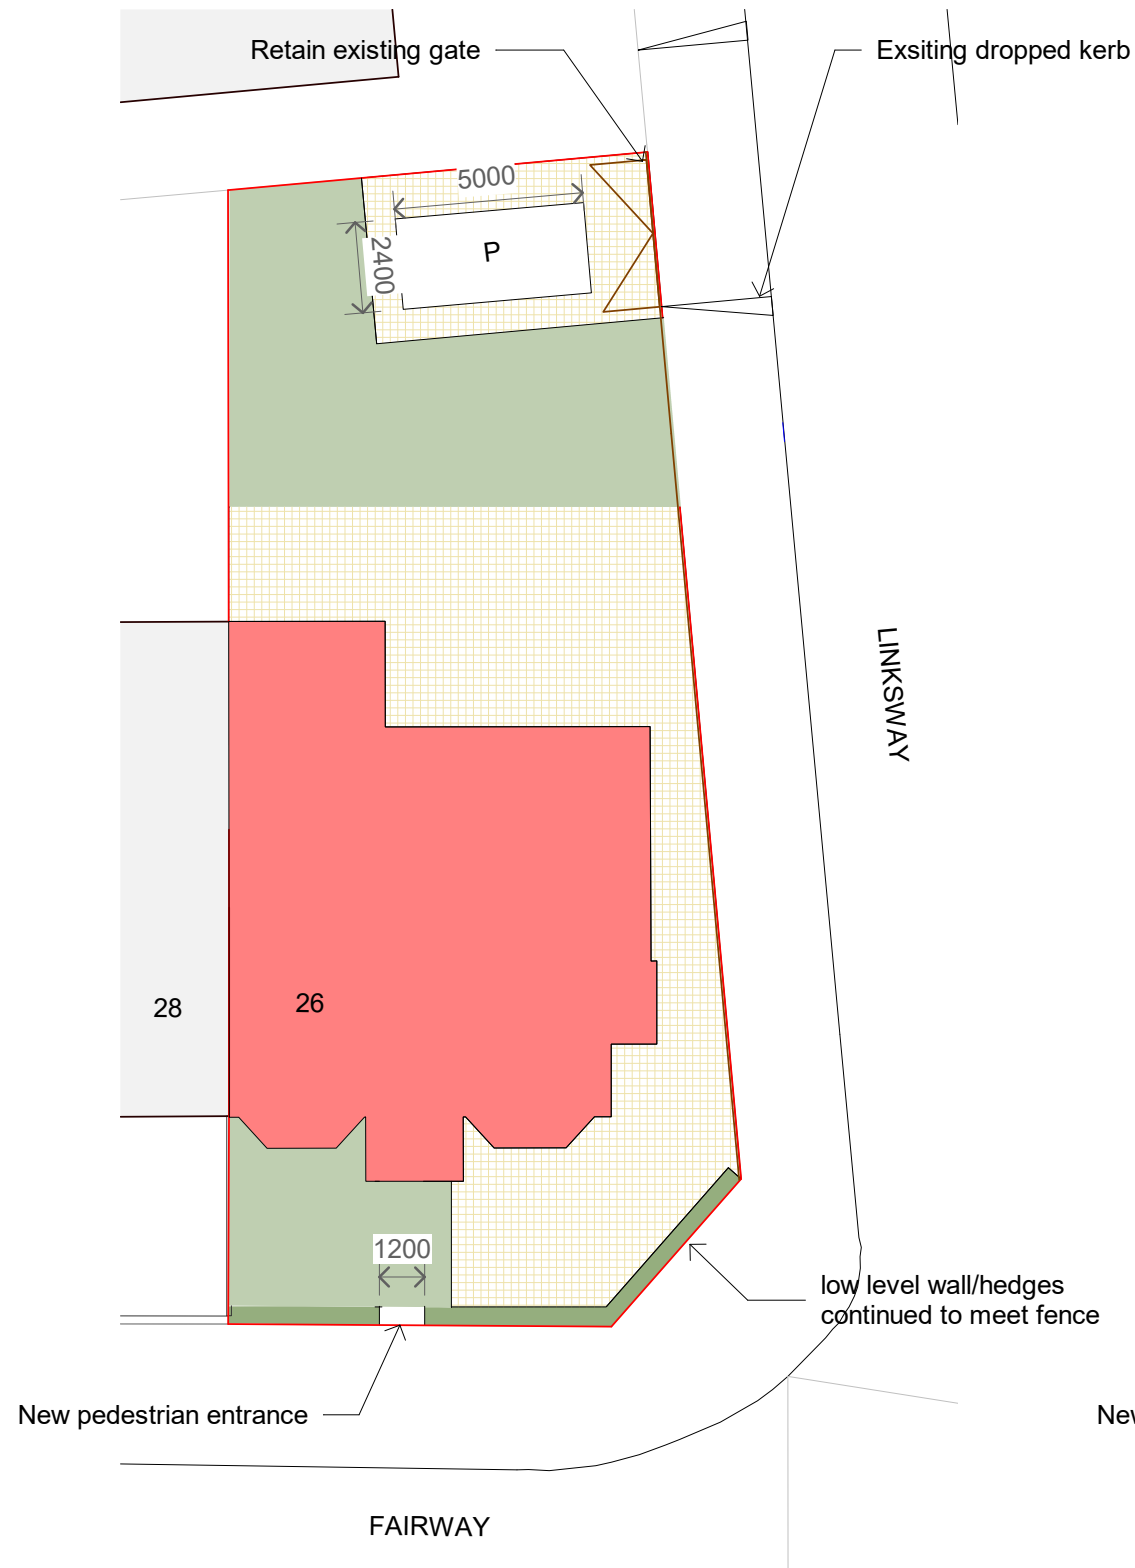


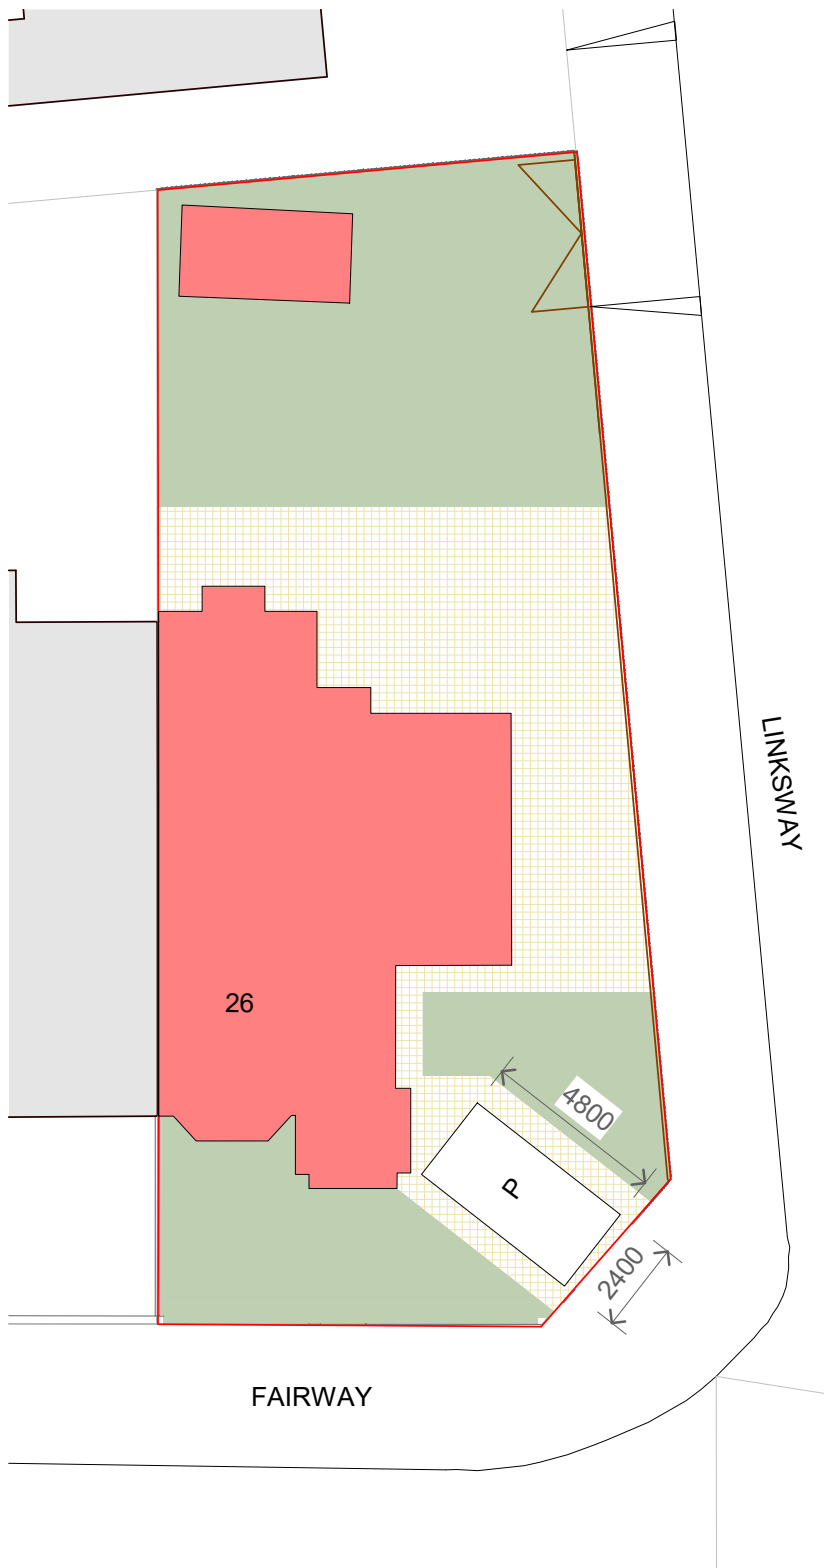

1 Site - Plan - Existing
1 : 200

2 Site - Plan - Planning Granted
1 : 200

3 Site - Plan - Proposed
1 : 200

PLANNING GRANTED - REF 68767

PROJECT	26 Fairway	PROJECT NUMBER	GGs22037	DRAWING NUMBER	004	REV	4	4	Revised Planning	05/01/2023
TITLE	Site Plan							3	Revised	16/12/2022
								2	Site amended	14/11/2022
								1	Parking Added	08/09/2022
CLIENT	Wreschner	DRAWN BY	SG	DATE	20/01/2020	SCALE (@ A1)	1 : 200	No.	Description	Date
								STATUS	PLANNING	

GOLD SKETCH

S T U D I O S

www.goldsketch.co.uk info@goldsketch.co.uk 0161 792 9595

NOTES
© COPYRIGHT : ALL RIGHTS RESERVED.
THIS DRAWING MUST NOT BE REPRODUCED WITHOUT PRIOR WRITTEN CONSENT.
DRAWING TO BE USED FOR THE STATUS INDICATED ONLY.
ALL DIMENSIONS AND SETTING OUT SHALL BE CHECKED AND CONFIRMED ON SITE. ANY DISCREPANCIES TO BE REPORTED TO THE DESIGNER PRIOR TO THE COMMENCEMENT OF ANY WORK. ALL WORK AND MATERIALS TO BE IN ACCORDANCE WITH CURRENT STATUTORY LEGISLATION. RELEVANT CODES OF PRACTICE AND BRITISH STANDARDS. ALL DIMENSIONS ON THIS DRAWING ARE IN MILLIMETRES (UNLESS OTHERWISE STATED).