




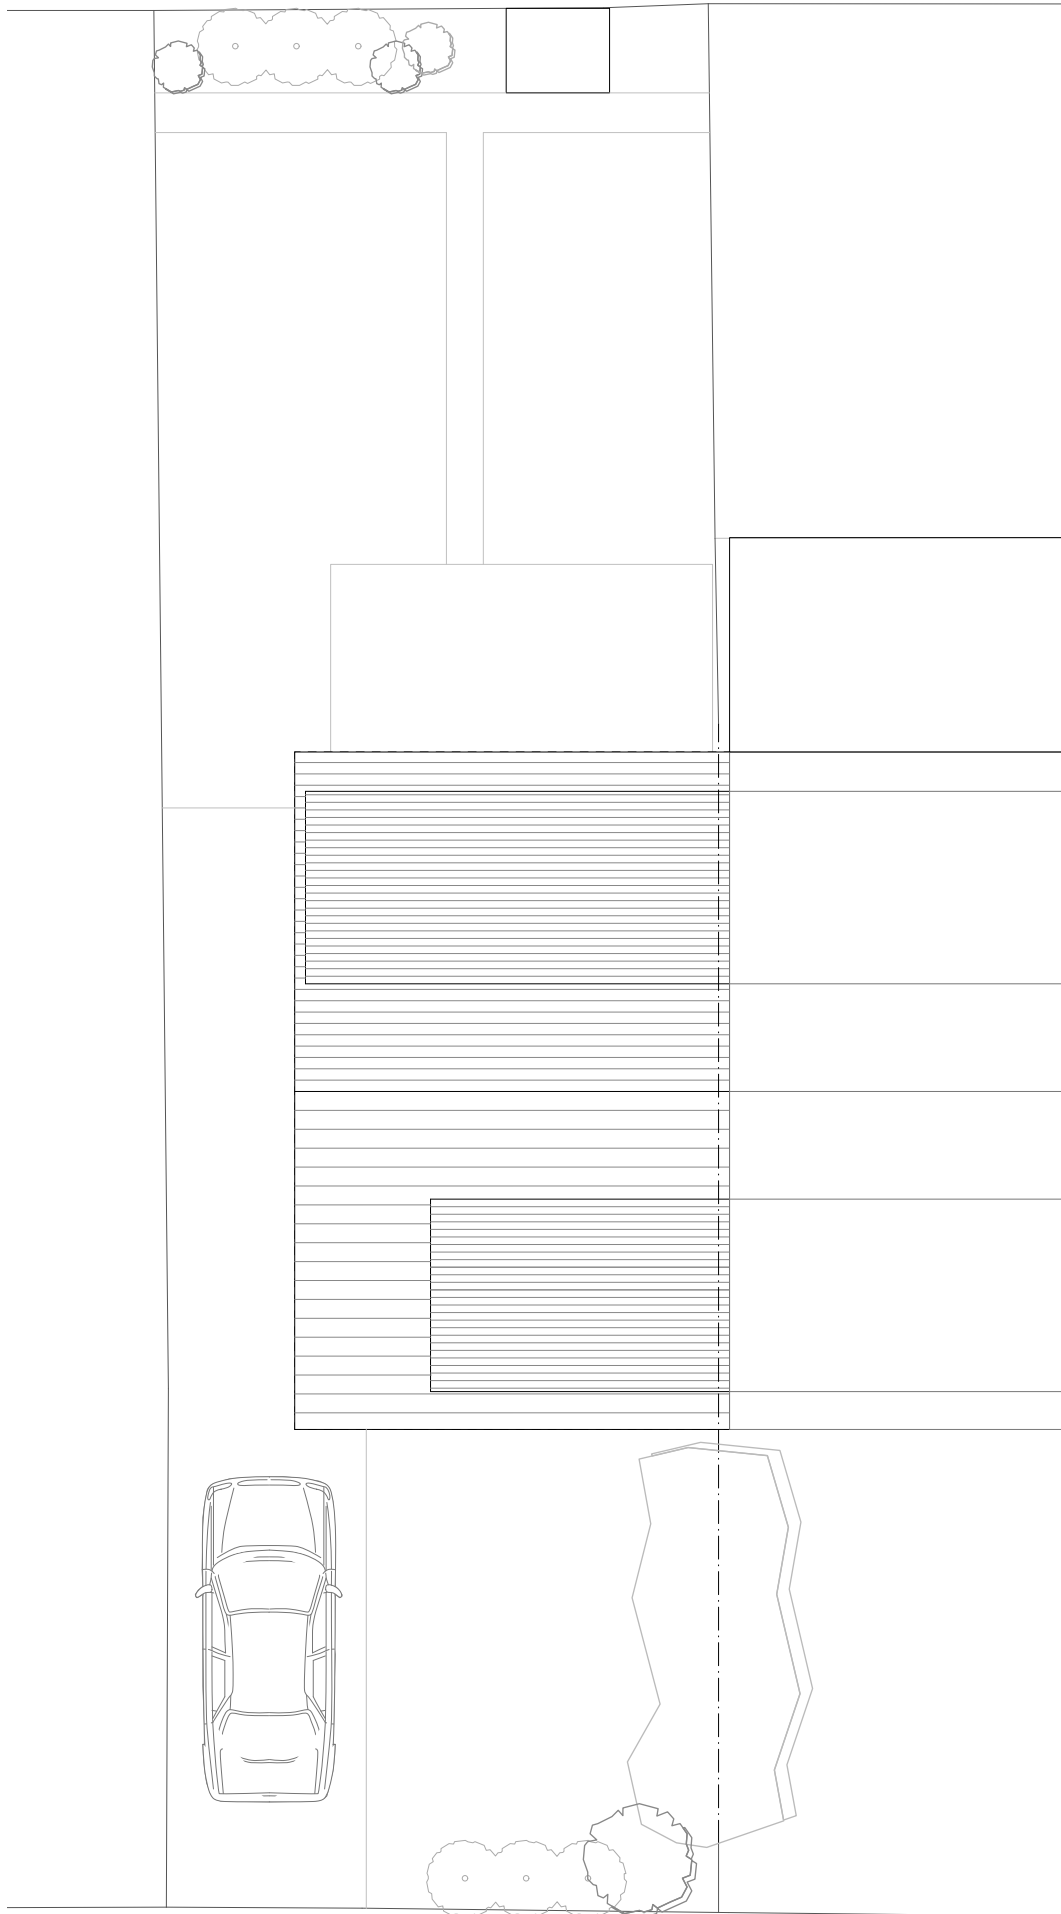

Existing Site Plan 1:100

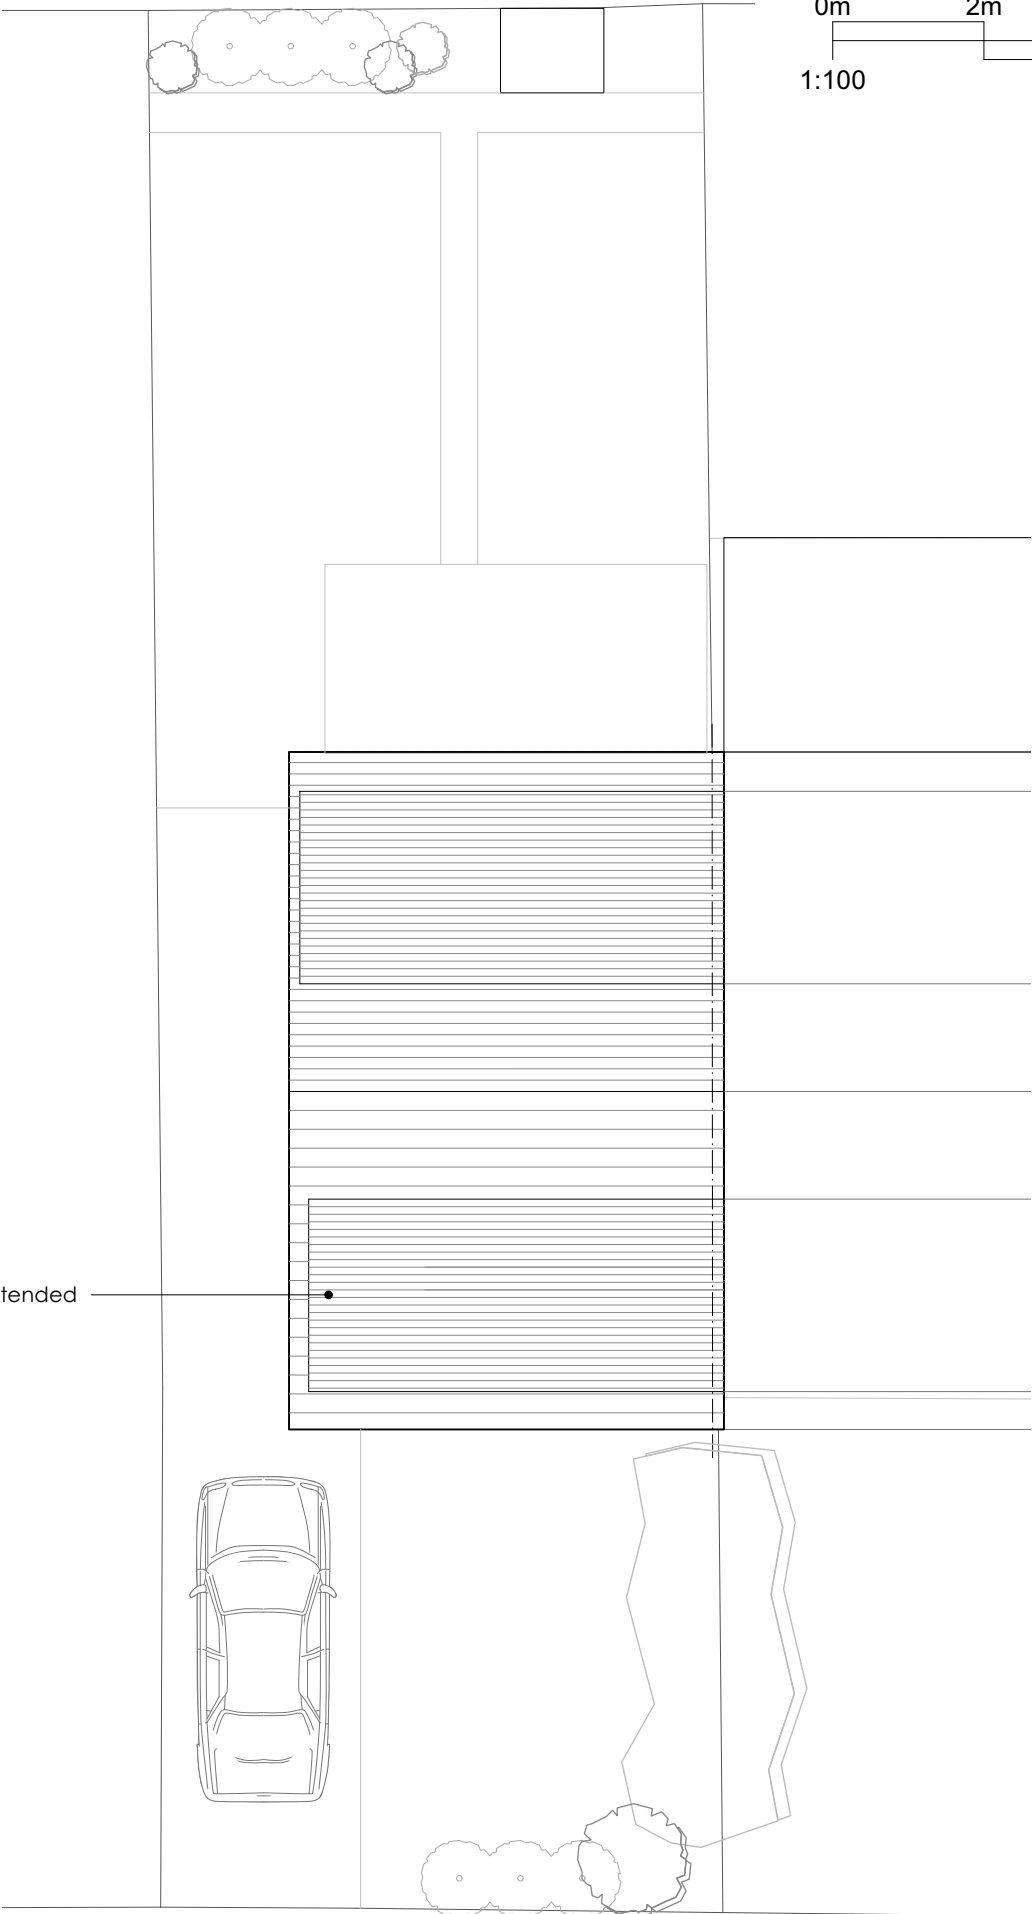

Proposed Site Plan 1:100

 

Existing dormer to be extended

Rev - 00.00.00 -



23 Alcester Close

DP202 - P03

Existing and Proposed

Site Plans Scale 1:100

This drawing is for planning purposes only. All measurements and setting out must be verified and confirmed on site before any demolition or construction commences.

© Copyright designPush Architectural Design