

This drawing is to be read in conjunction with all relevant Architect, consultants' and specialist drawings and specifications. The Architect is to be notified of any discrepancies before proceeding. Do not scale from this drawing. All dimensions and levels are to be checked on site. This drawing is subject to copyright and shall not be copied whole or in part, or used for any other purpose without written permission from SGH Architects Ltd. All work carried out before Planning and Building Permission has been granted is at the contractor's risk.




1:100 Scale



West Elevation





South (Front) Elevation

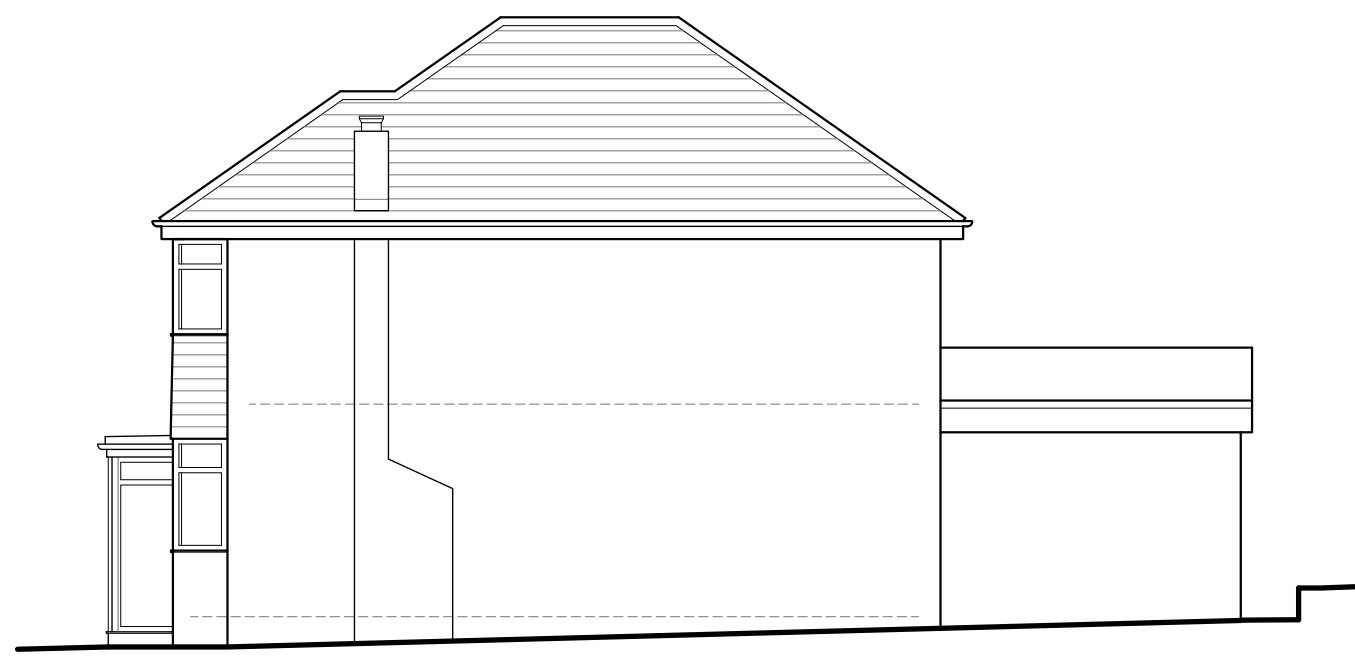


East Elevation




North (Rear) Elevation

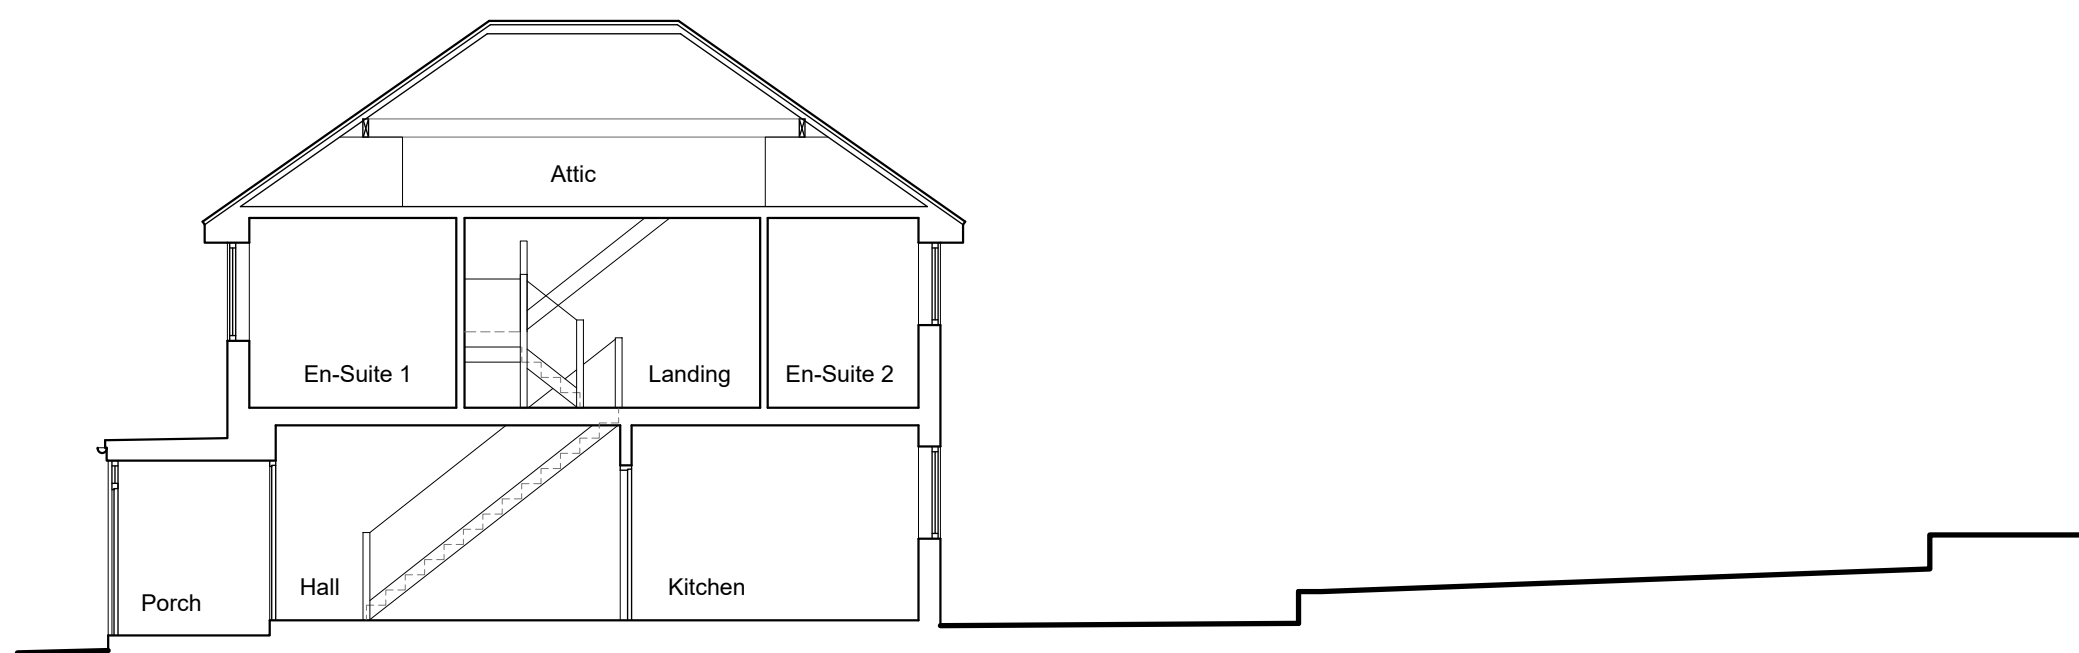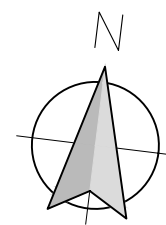


Section A-A

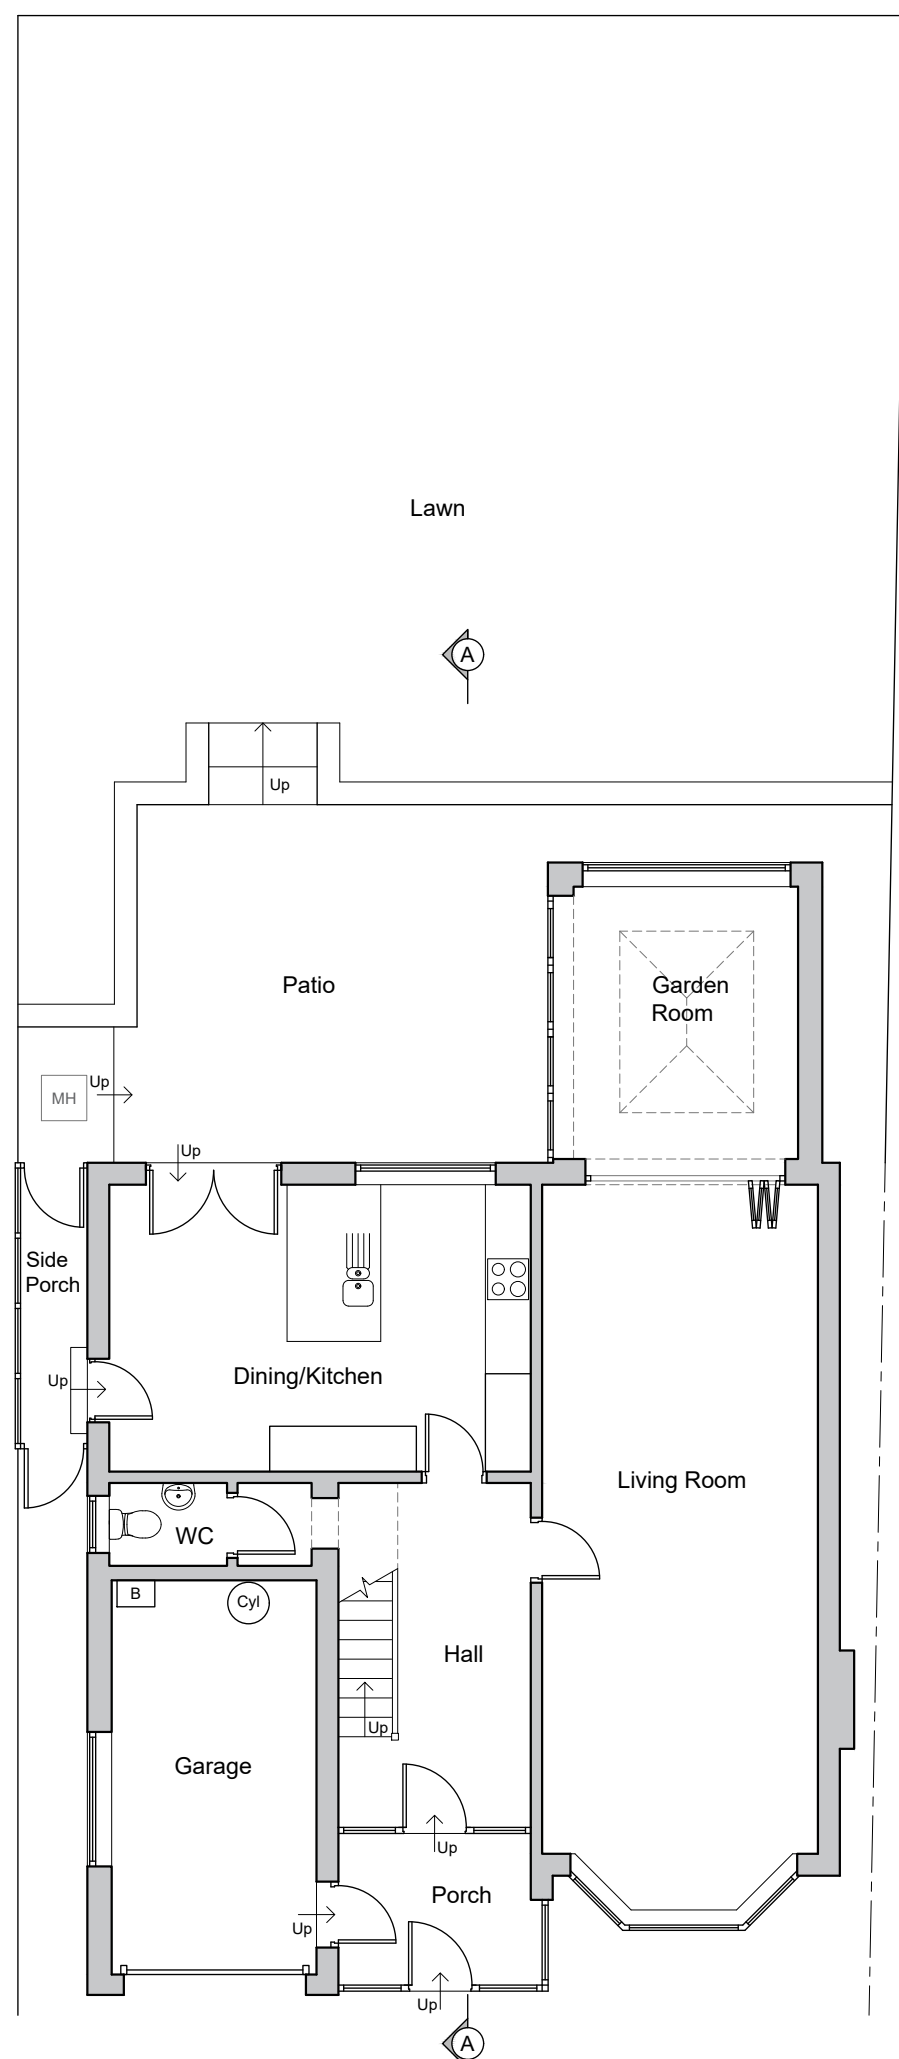

Ground Floor/Part Site Plan

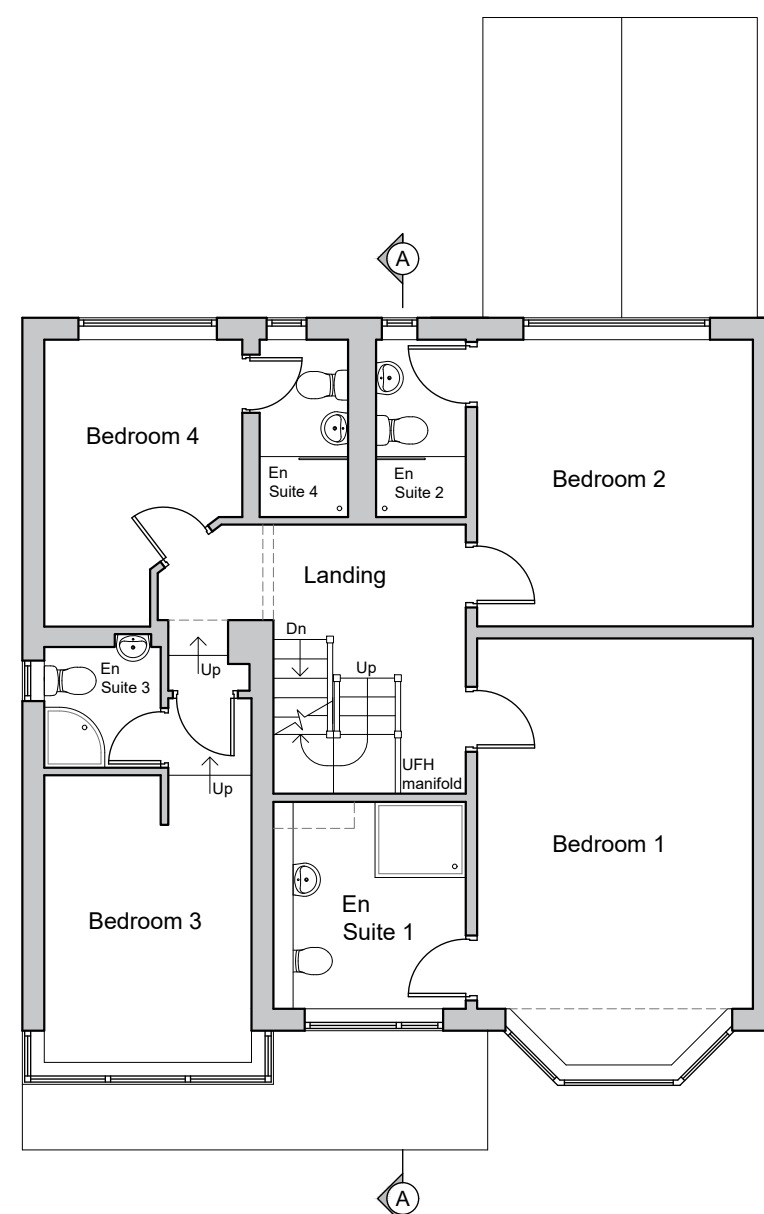

First Floor Plan

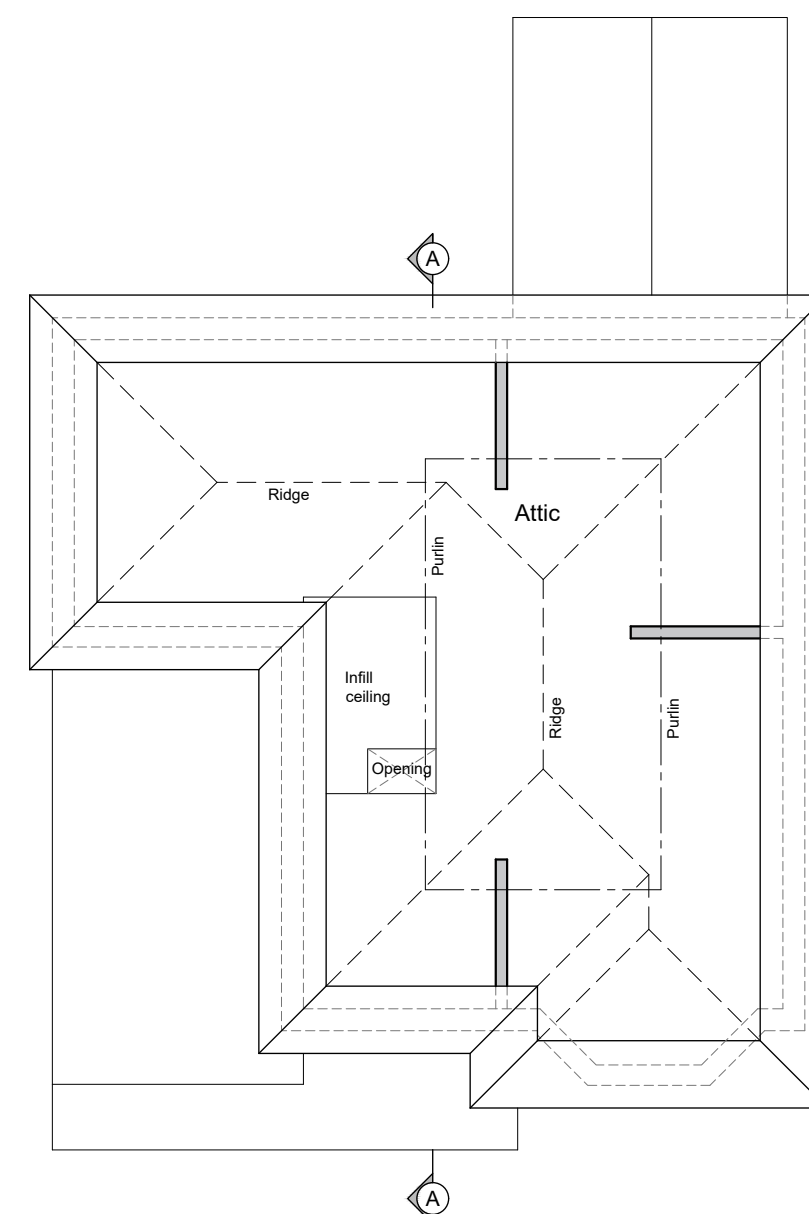

Attic Plan

REVISIONS:

Rev A - Site plan updated. - 14.12.22 - NE

Rev B - Scale bar and ridge dimension added.

- 09.02.23 - NE



ARCHITECTS

Client

Dr and Mrs Pickford

Job Title

Proposed Alterations to:
65 Glebelands Road
Prestwich
Manchester
M25 1WF

Drawing Title

Existing Floor Plans, Elevations
and Section A-A

Scale

1:100 @ A1

Date

June 2022

Drawn

NE

SGH Architects Ltd
New ManDov House
130 Bury New Road
Prestwich, Manchester, M25 0AA

0161 709 7090

info@sgh-architects.co.uk

sgh-architects.co.uk

RIBA

SGH-007 - 01

Rev B